




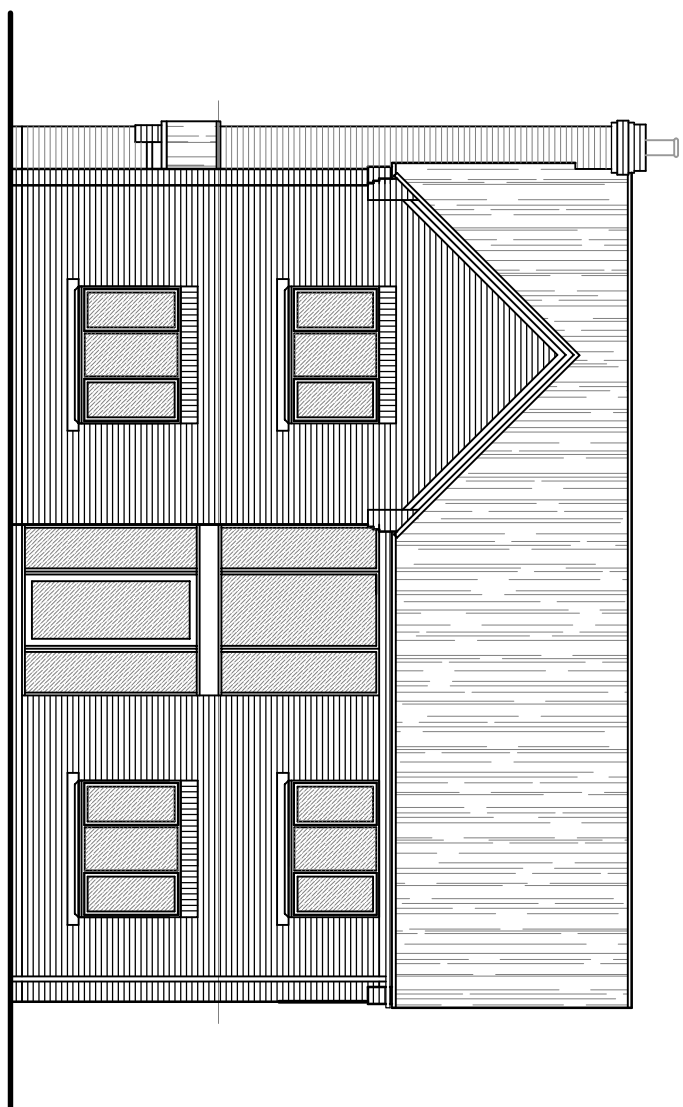


FRONT ELEVATION

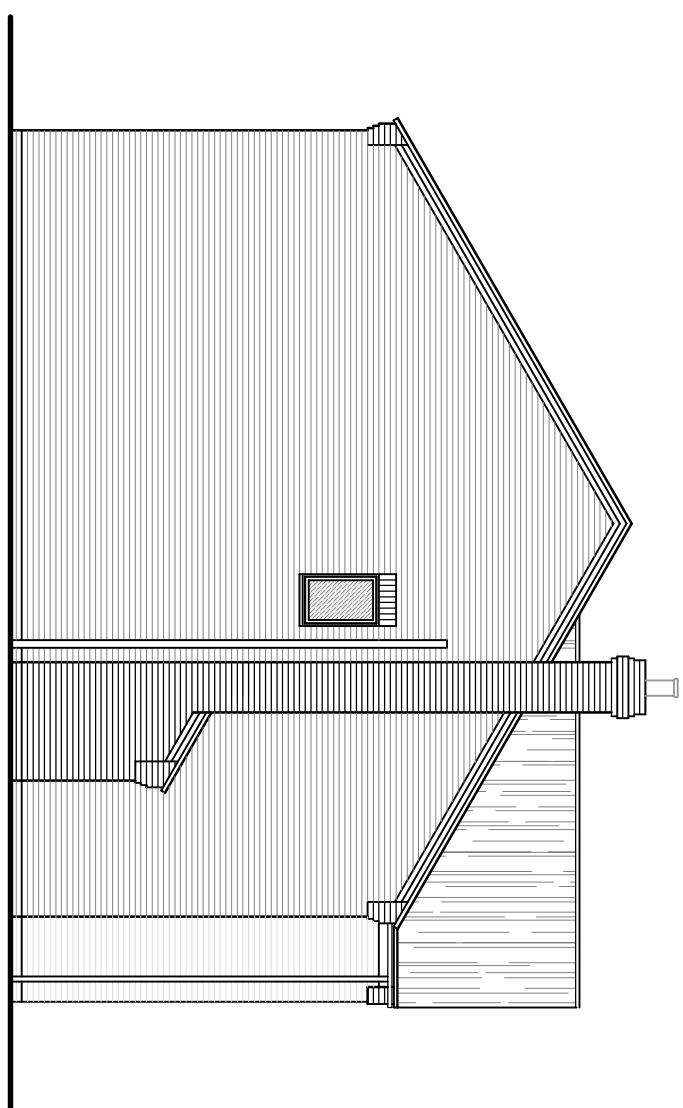



SIDE ELEVATION

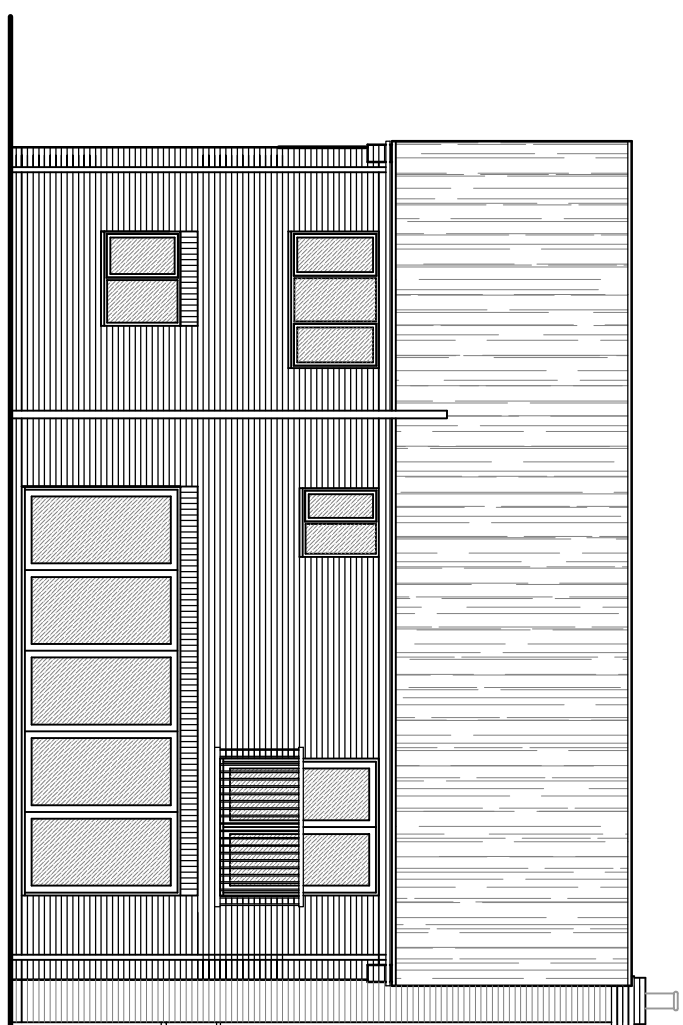

REAR ELEVATION

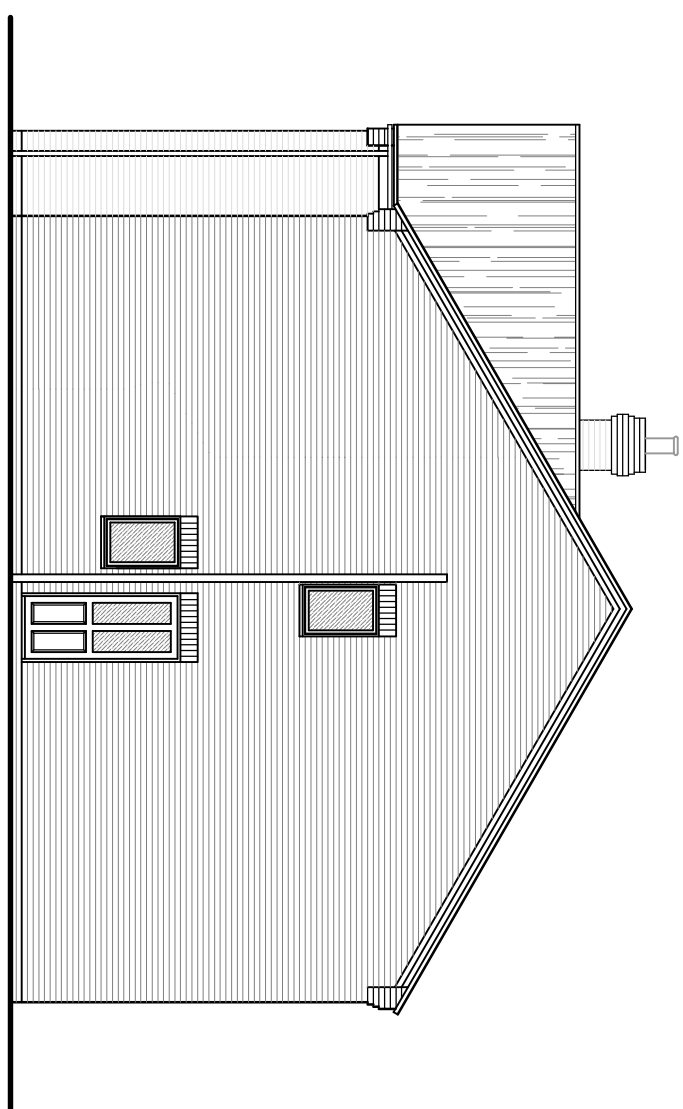

SIDE ELEVATION

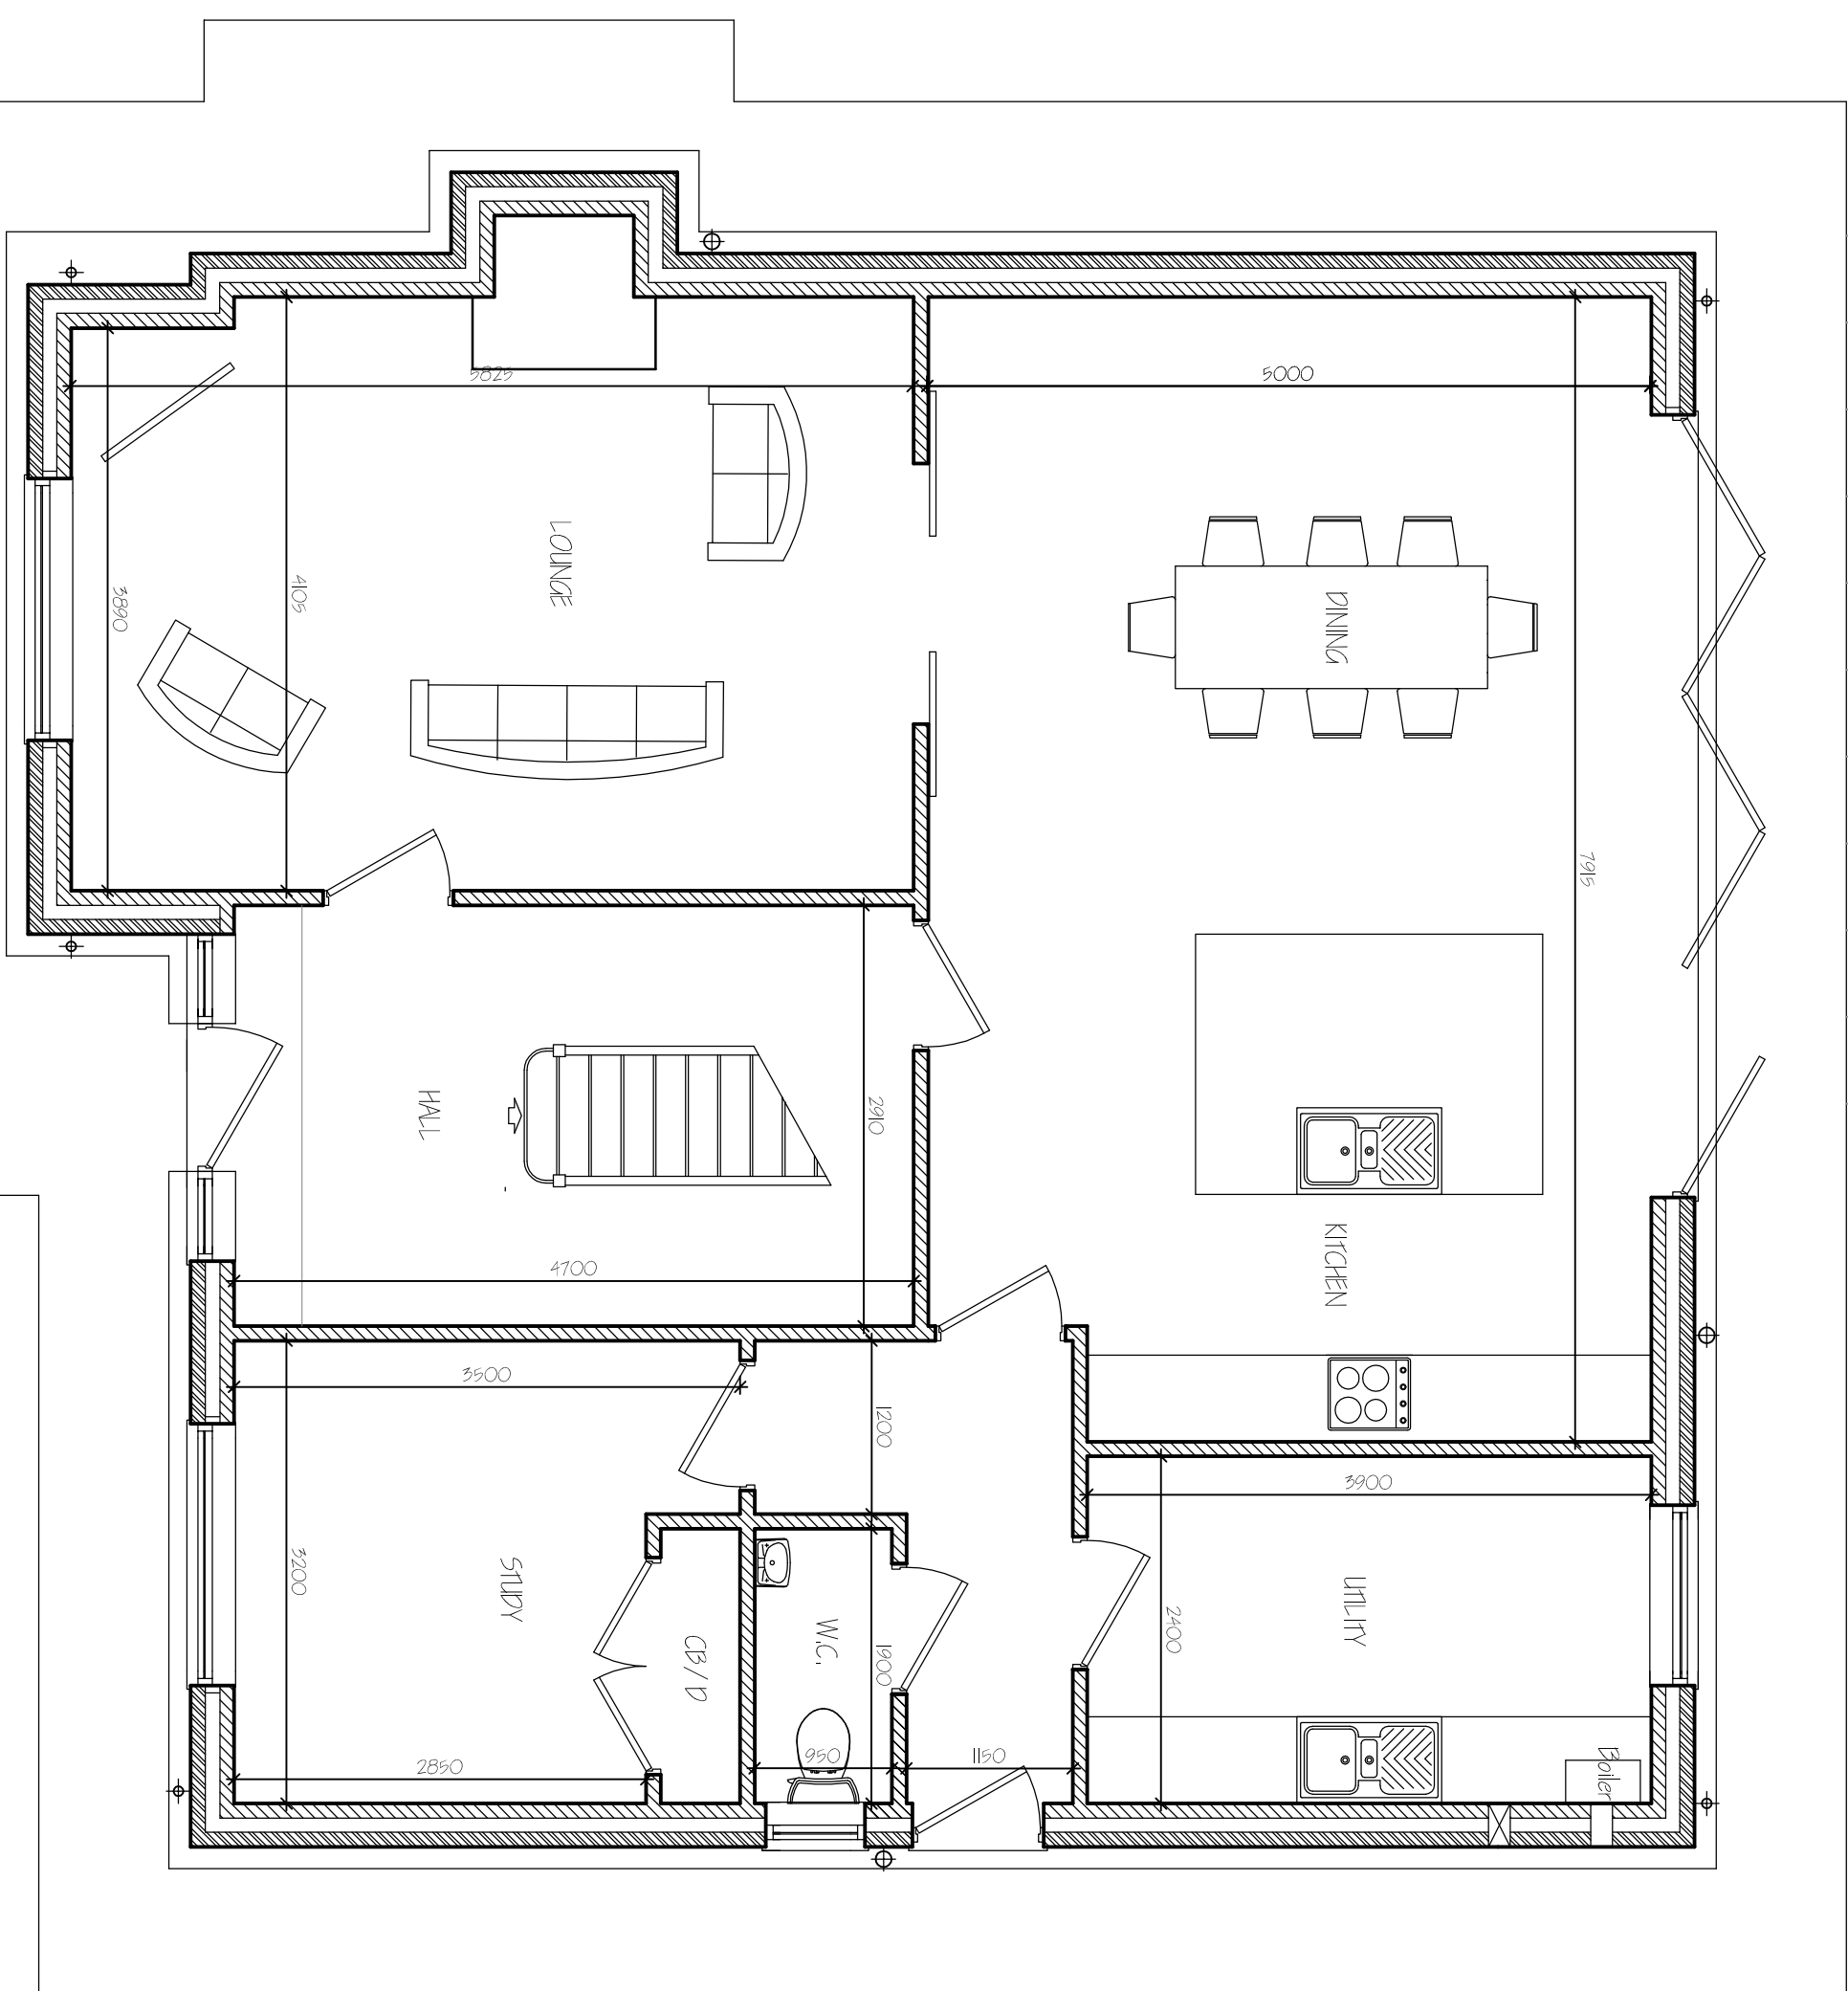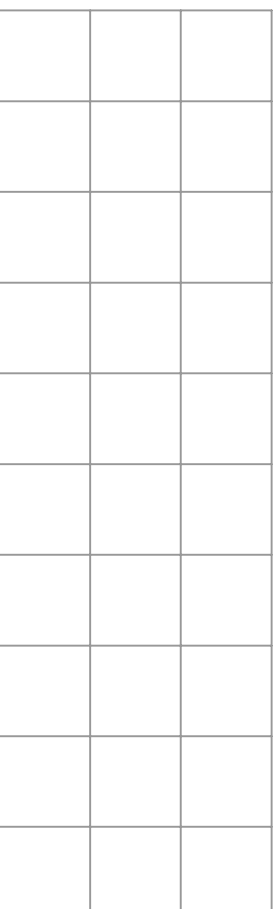

GROUND FLOOR PLAN



FIRST FLOOR PLAN

[illegible]

G. R. MERCHANT LTD.
I.ENG AMICE FIMO
ARCHITECTURAL, STRUCTURAL
AND LAND DRAINAGE
CONSULTANTS

4 World's News
12A Park Road, Hobbseach,
Spalding, Lincs. PE12 7EE
Tel: 01406 408080
Fax: 01406 425744
E-Mail: gr.merchant@btconnect.com



Project
RESIDENTIAL DEVELOPMENT,
LAND ADJ. 128 BARRIER BANK
COMBIT,
SPALDING, LINC'S, PE12 6AL.

D. BROWN BUILDING CONTRACTORS LTD.

Plot 5 Floor Plans & Elevations

Job Ref.	Drawing No.
3581-19.	04.

Date	DECEMBER 2020.
Drawn	S.D.

AS INDICATED.

DO NOT SCALE FROM THIS DRAWING

[illegible]