






Proposed Floor Plan
Scale 1:50

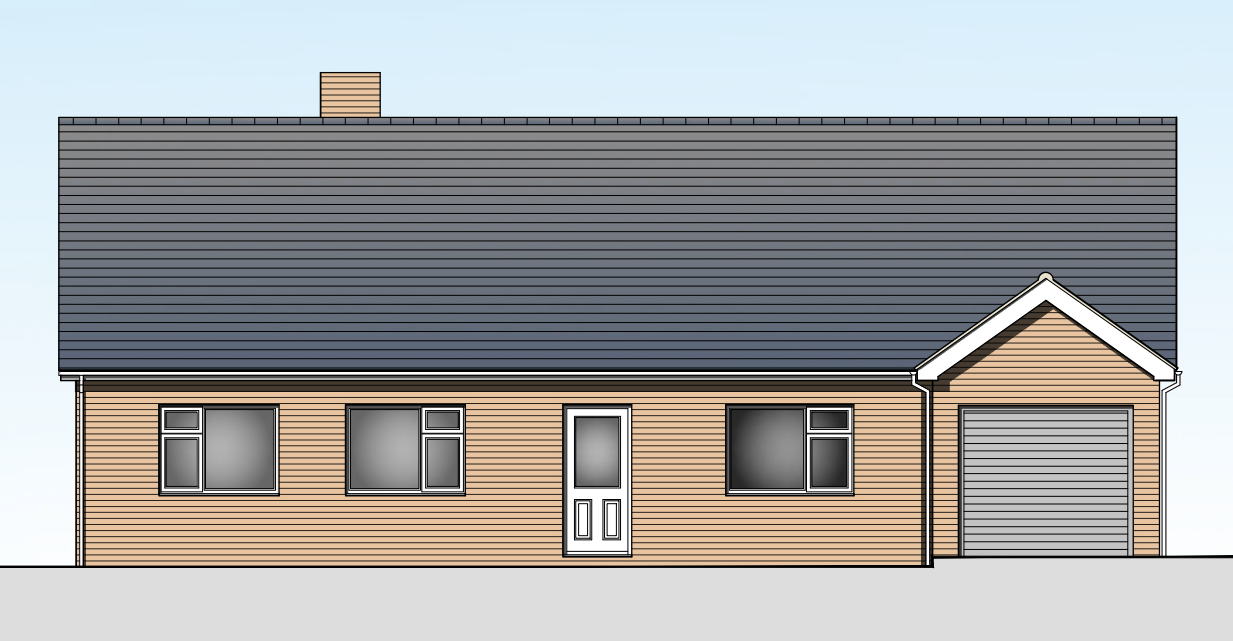


Proposed Front (E) Elevation
Scale 1:100

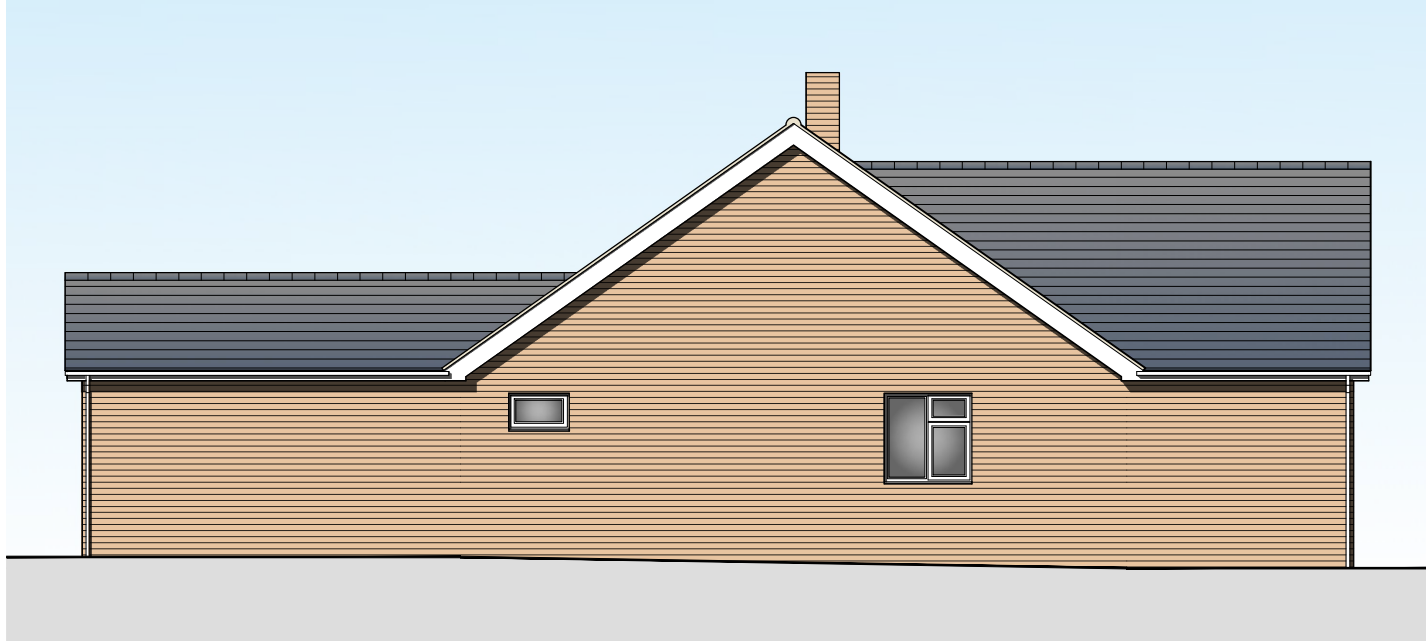


Proposed Side (N) Elevation
Scale 1:100

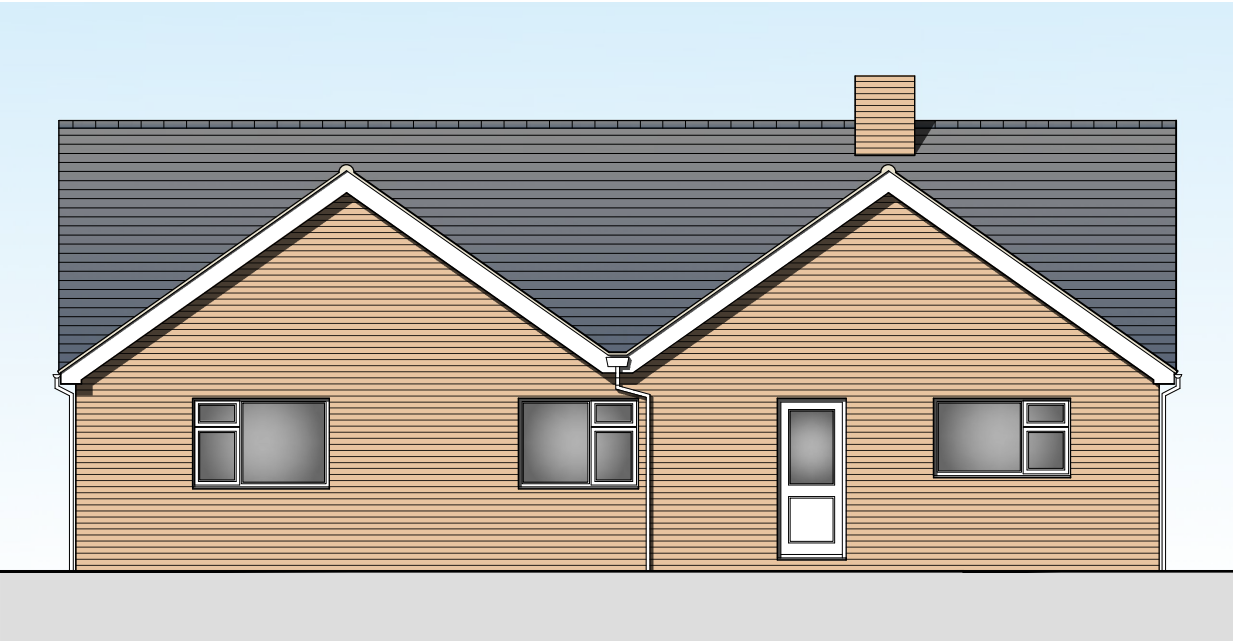


Proposed Rear (W) Elevation
Scale 1:100

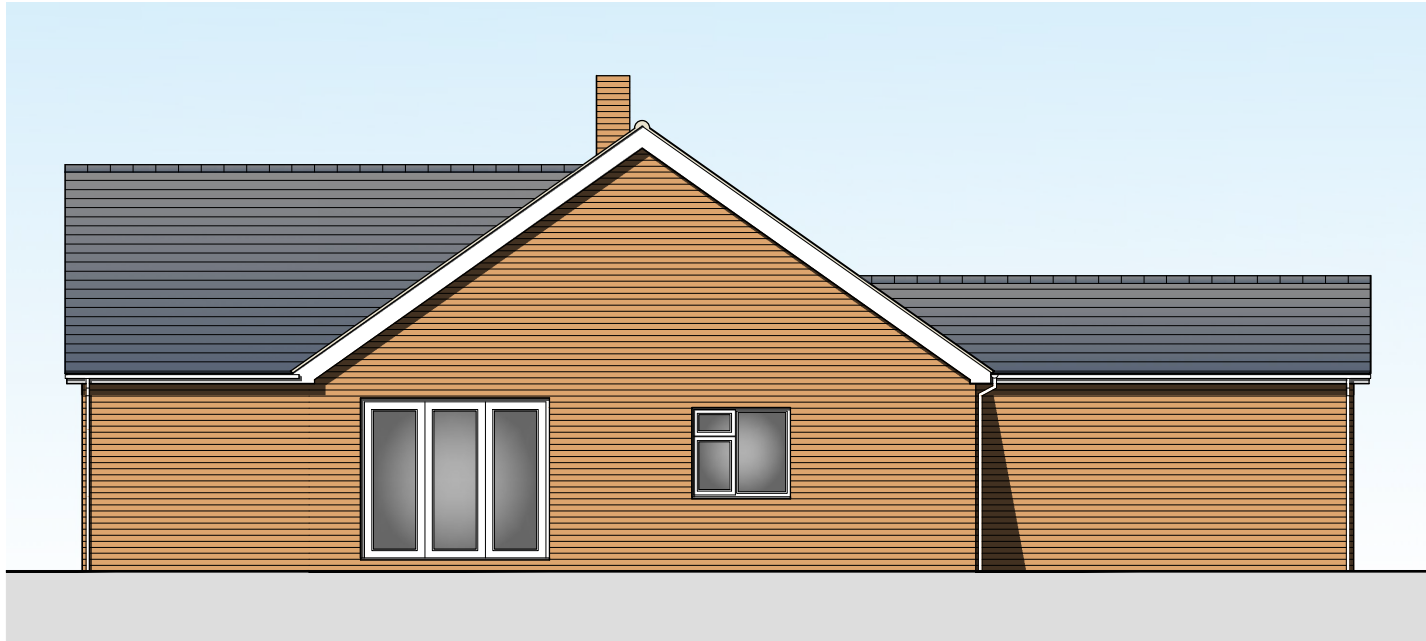


Proposed Side (N) Elevation
Scale 1:100

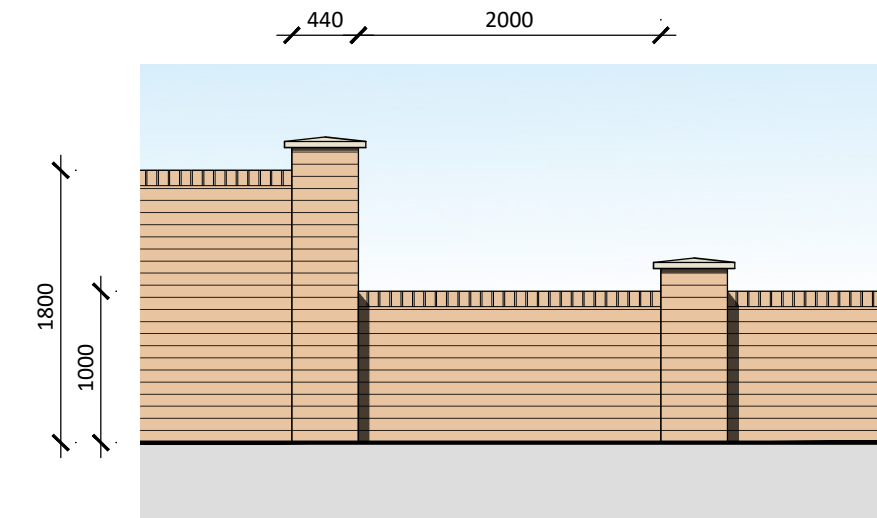

Typical Wall Elevation
Scale 1:50
N.B boundary wall to east and south boundaries only, height change to take place on southern boundary level with front elevation of dwelling

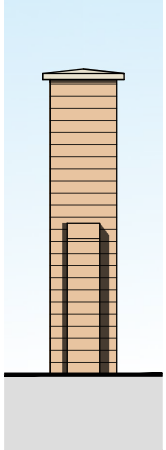

Typical Wall Section
Scale 1:50

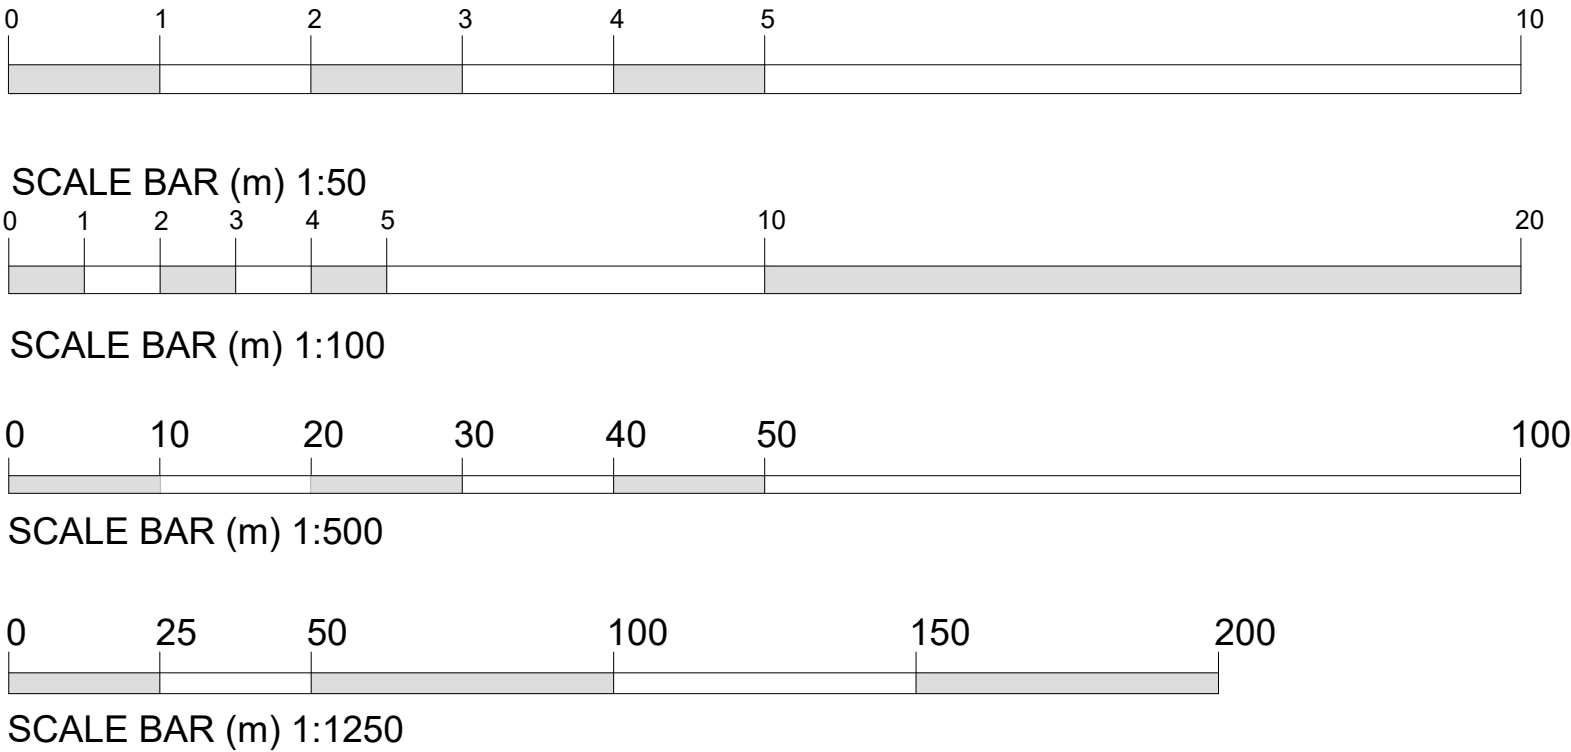

DESCRIPTION
SINGLE STOREY REAR EXTENSION & GARAGE TO FRONT ELEVATION AT 57 BACKGATE, COWBIT, SPALDING, LINCOLNSHIRE, PE12 6AP
DATE: 21/05/2021
APPROVED: CT



Do Not Scale From This Drawing

PROJECT:	SINGLE STOREY REAR EXTENSION & GARAGE TO FRONT	
DRAWING:	PROPOSED FLOOR PLANS PROPOSED ELEVATIONS	
SIZE:	A1	CLIENT: Miss J. Cooper
SCALE:	as labelled	DRAWING BY: JC
		SHEET: 0274/21/02A

NOTES: THIS DRAWING IS FOR INFORMATION ONLY. NO PART OF THIS DRAWING IS TO BE USED FOR CONSTRUCTION WITHOUT THE WRITTEN PERMISSION OF JC ARCHITECTURAL CONSULTANT. JC ARCHITECTURAL CONSULTANT RESERVES THE RIGHT TO WITHDRAW THIS INFORMATION AT ANY TIME. ALL DIMENSIONS ARE TO BE CONFIRMED ON SITE BY CONTRACTOR. ANY DISCREPANCIES ARE TO BE REPORTED TO JC ARCHITECTURAL CONSULTANT IMMEDIATELY. THE DESIGN HAS BEEN UNDERTAKEN AS FAR AS POSSIBLE TO AVOID RISKS TO HEALTH AND SAFETY OR TO REDUCE AND CONTROL THE EFFECTS OF ANY UNAVOIDABLE RISK. ANY RELEVANT INFORMATION REGARDING RISKS WHICH ARE NOT ABLE TO BE ELIMINATED WILL BE INCLUDED WITHIN THE PROJECT HEALTH AND SAFETY FILE.