

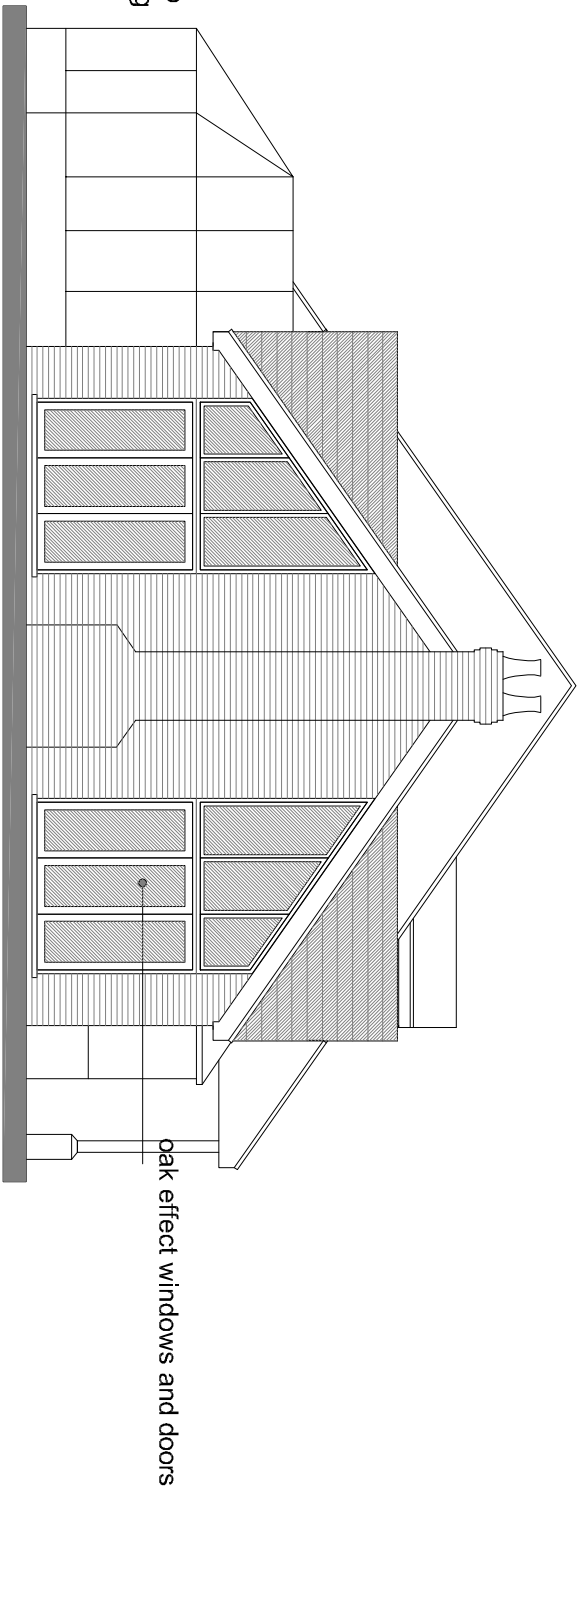
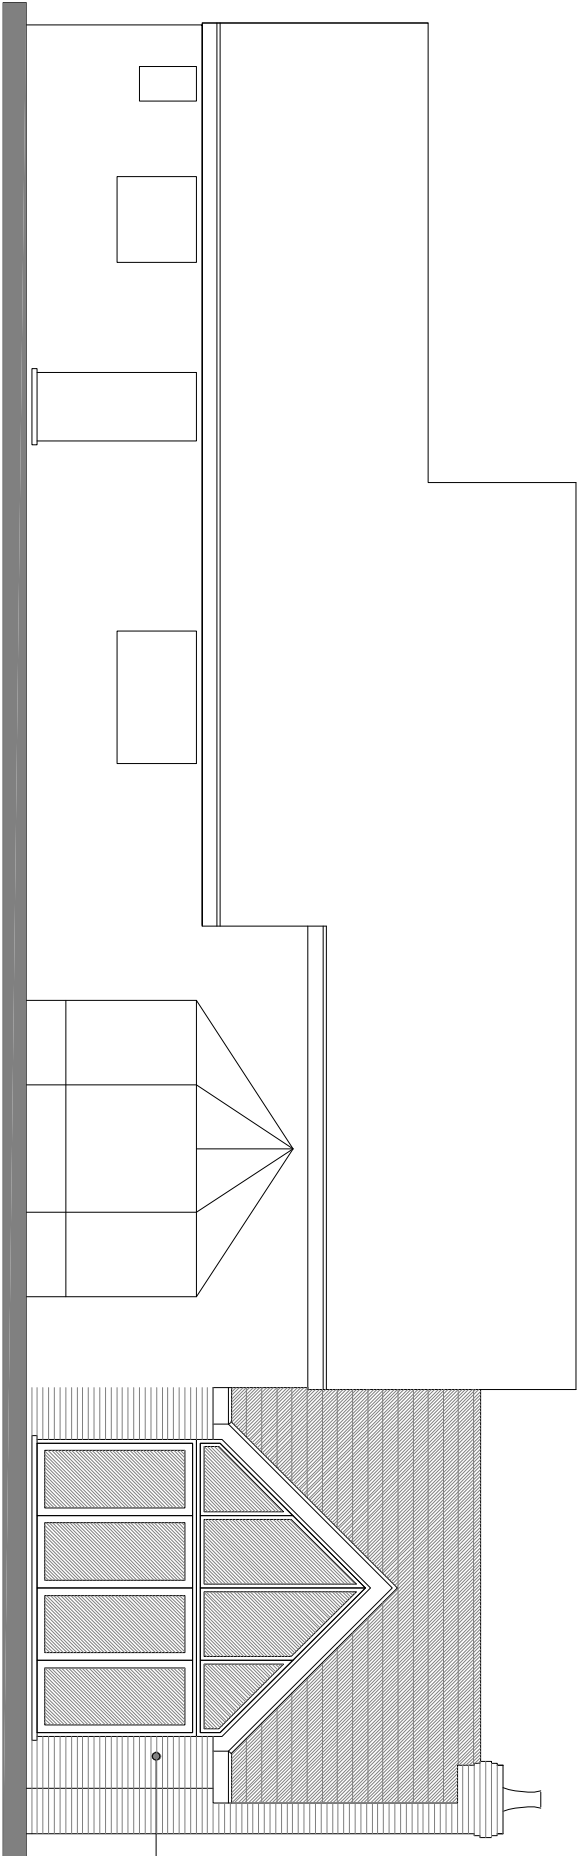


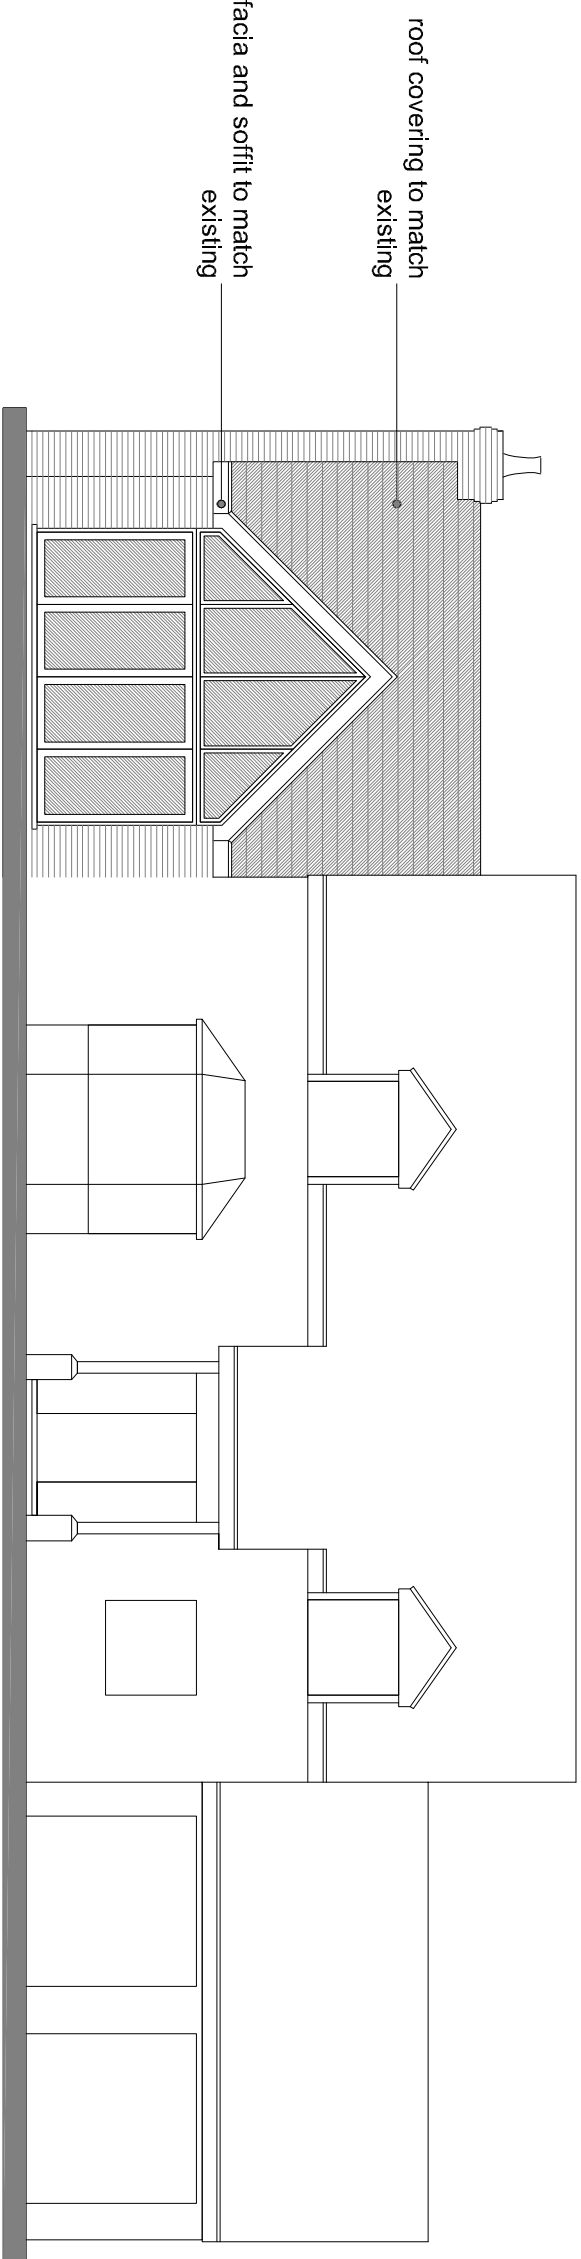

PROPOSED ELEVATIONS

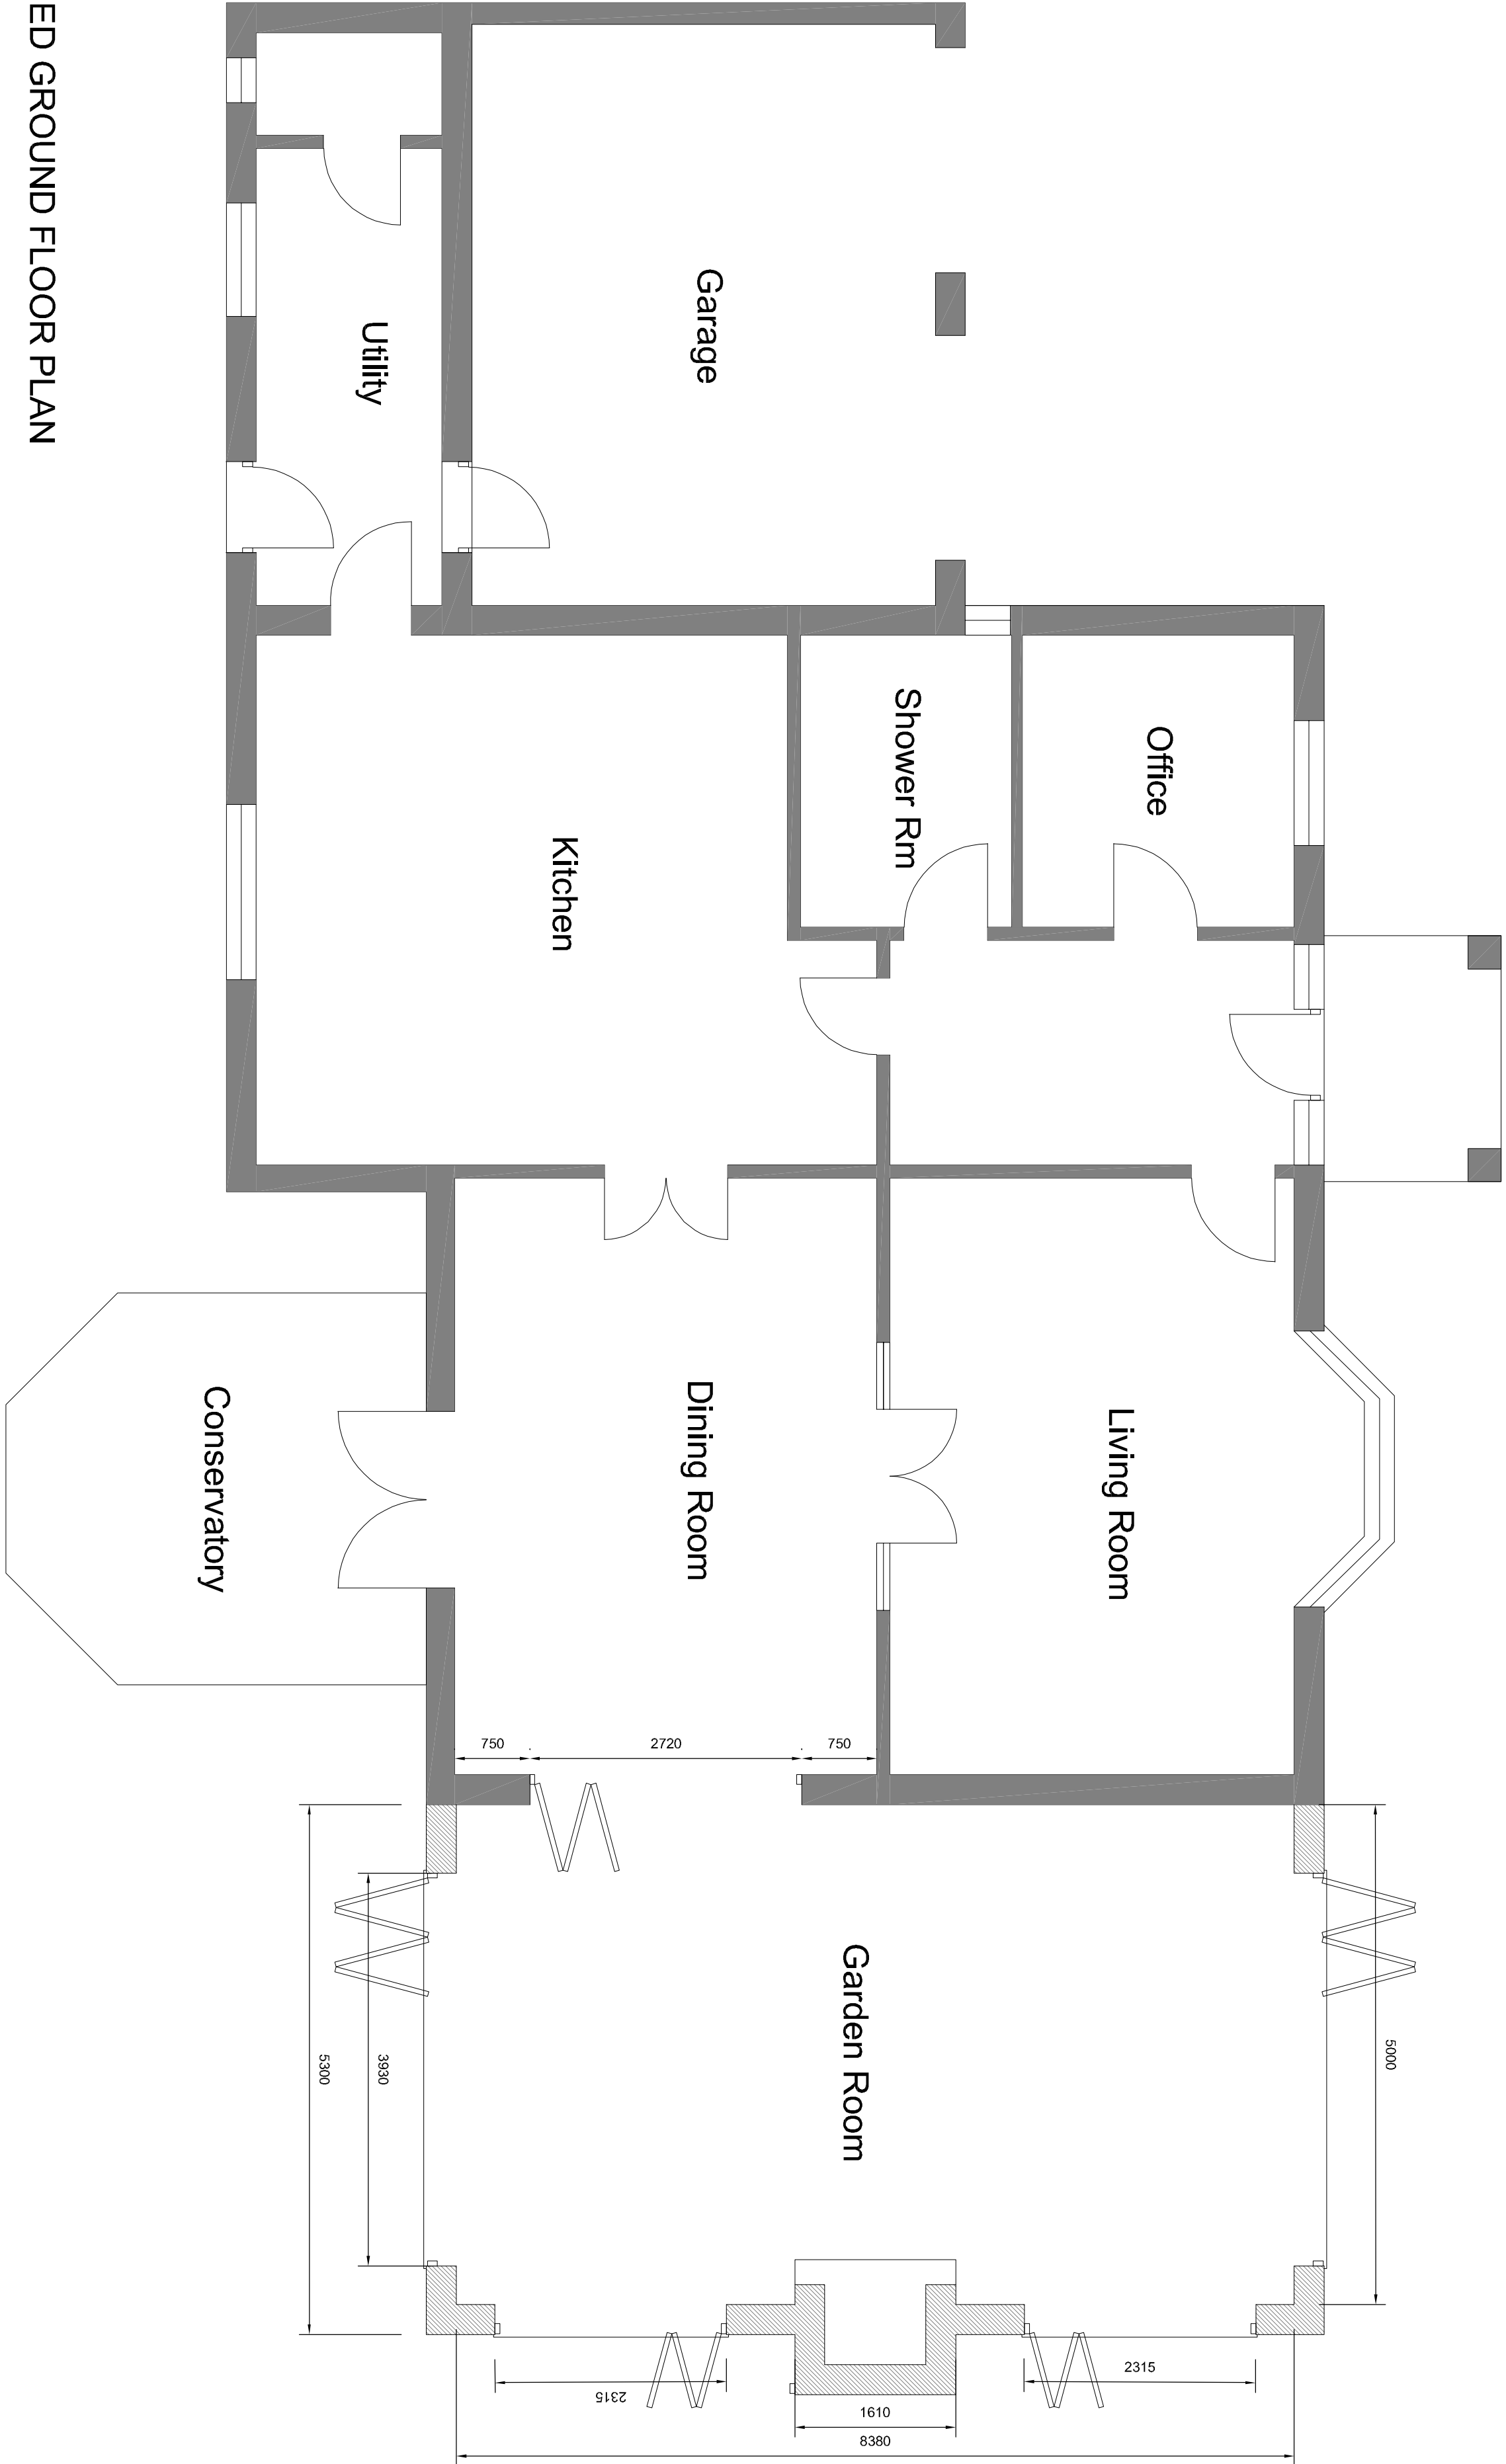

PROPOSED GROUND FLOOR PLAN

Revision	Date	Drawn	Checked
Client	Ela Lisowska		
Project	Proposed extension & alteration to 5 Broom Close Cowbit PE12 6XU		
Drawing	Planning (Proposed floor and elevation plans)		
Scale	1:50, 1:100, @ A1	Drawn	AWM Checked
		Date	12/07/2024
		Drawing No.	24/662/PA/002
TAC ARCHITECTS			
Trevor A Day RIBA Ltd, 14 Old Fenille Road, Weston Hills, Spalding, Lincs. PE12 8DD			
01430 580027			
trevor@trevorarchitects.co.uk			
www.trevorarchitects.co.uk			