
 


477

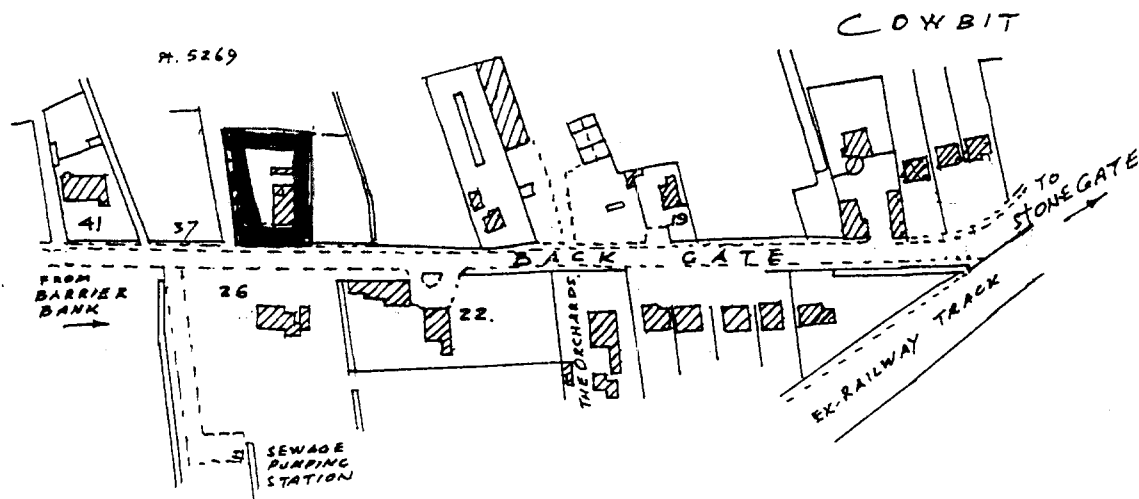

SITE LOCATION PLAN

1:2500

SHDC
Planning & Development

22

Ret


023/02

PLAN REFERRED TO
PARISH OF COWBIT

AREA EDGED RED
1223 SQ. YDS. (MORE OR LESS)


TO
STONEGATE

MARCH 1992

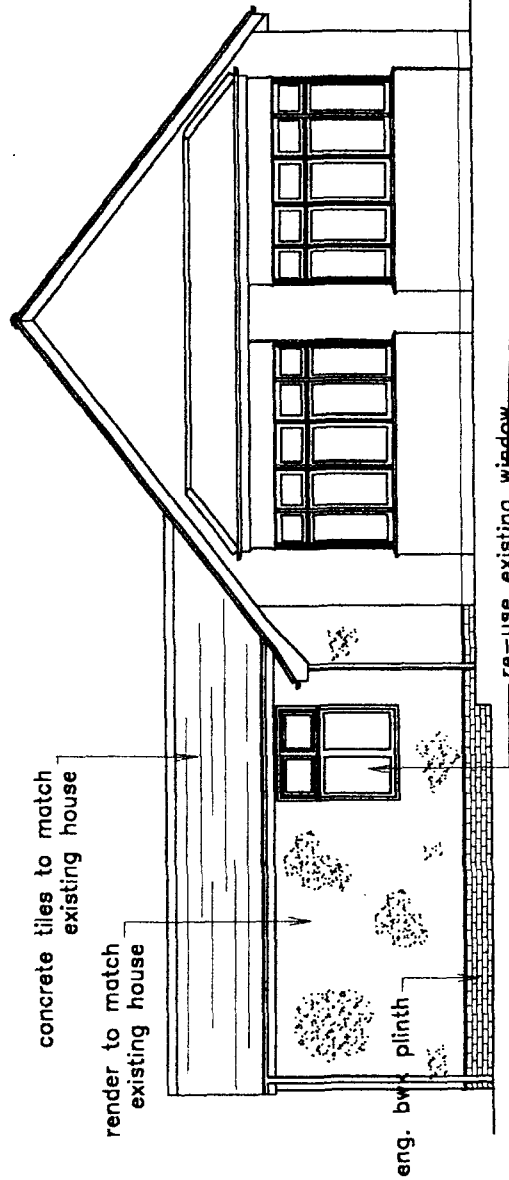


Proposed Front Elevation


SHDC
Planning Development
28 MAY 2002
622/m

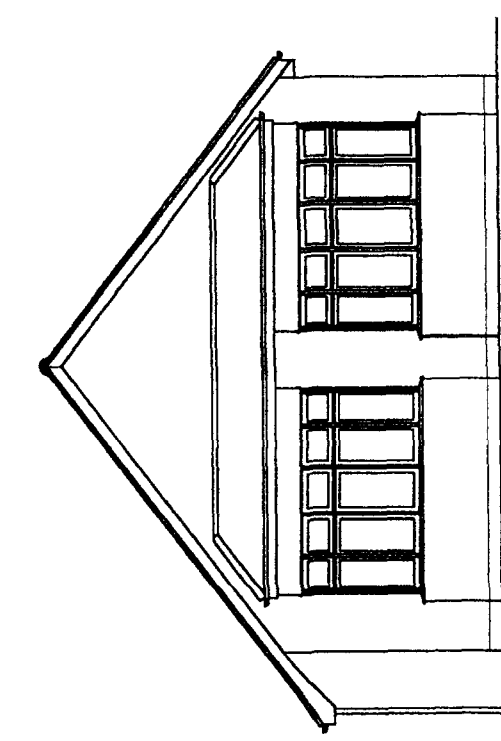

Existing Front Elevation

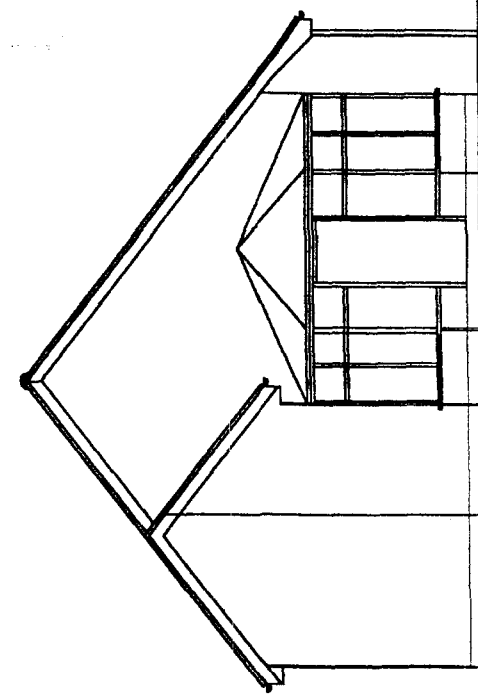


Existing Rear Elevation

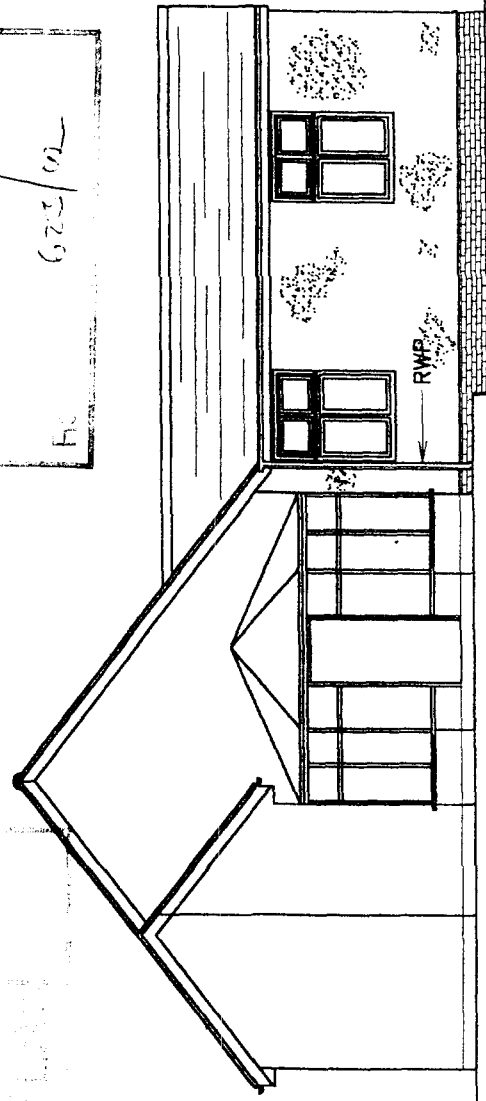


Proposed Rear Elevation

Project Proposed Single Storey Extension to Bungalow 35 Backgate, Cowbit, Spalding, PE12 6AP	Drawing title Existing and Proposed Elevations	Dwg No. 08	Revision -	Scale 1:100	Date 15.04.2002
--	---	---------------	---------------	----------------	--------------------

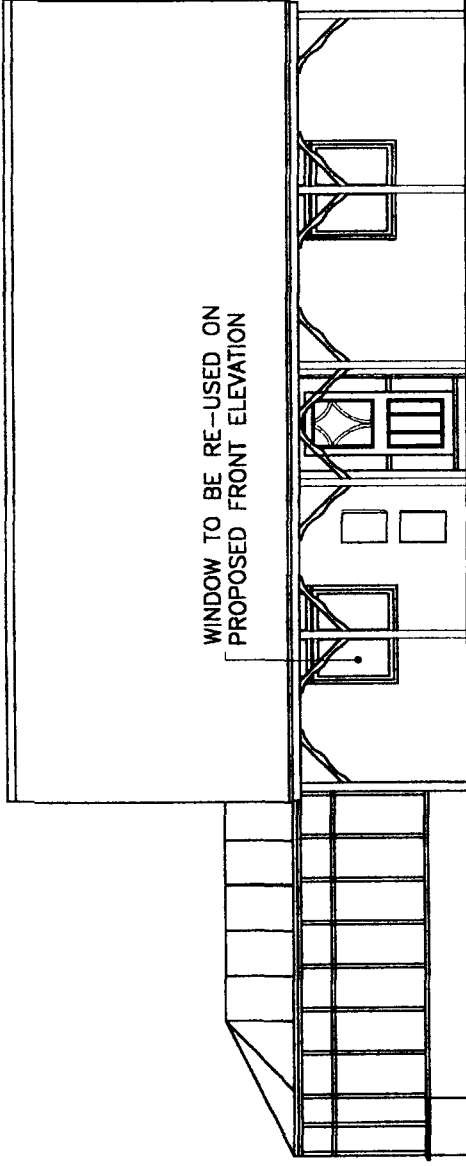


Existing Side Elevation

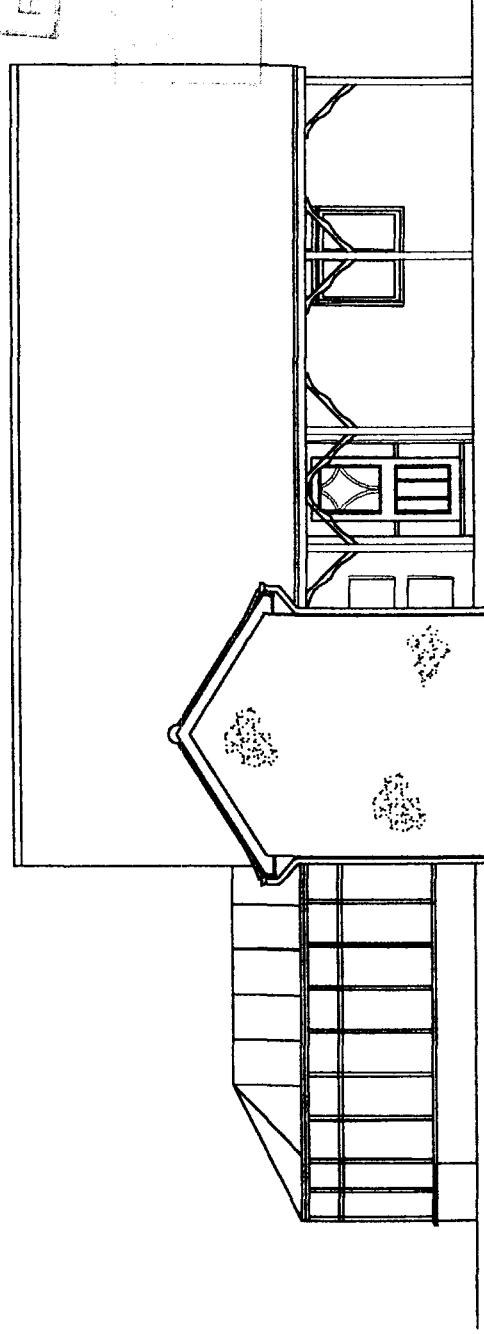

Proposed Side Elevation

SHDC
Planning & Development
28 MAY 2002
Ref: G23/02

Project	Drawing title	Dwg No.	Revision	Scale	Date
Proposed Single Storey Extension to Bungalow	Existing and Proposed Elevations	09	-	1:100	15.04.2002
35 Backgate, Cowbit, Spalding, PE12 6AP					

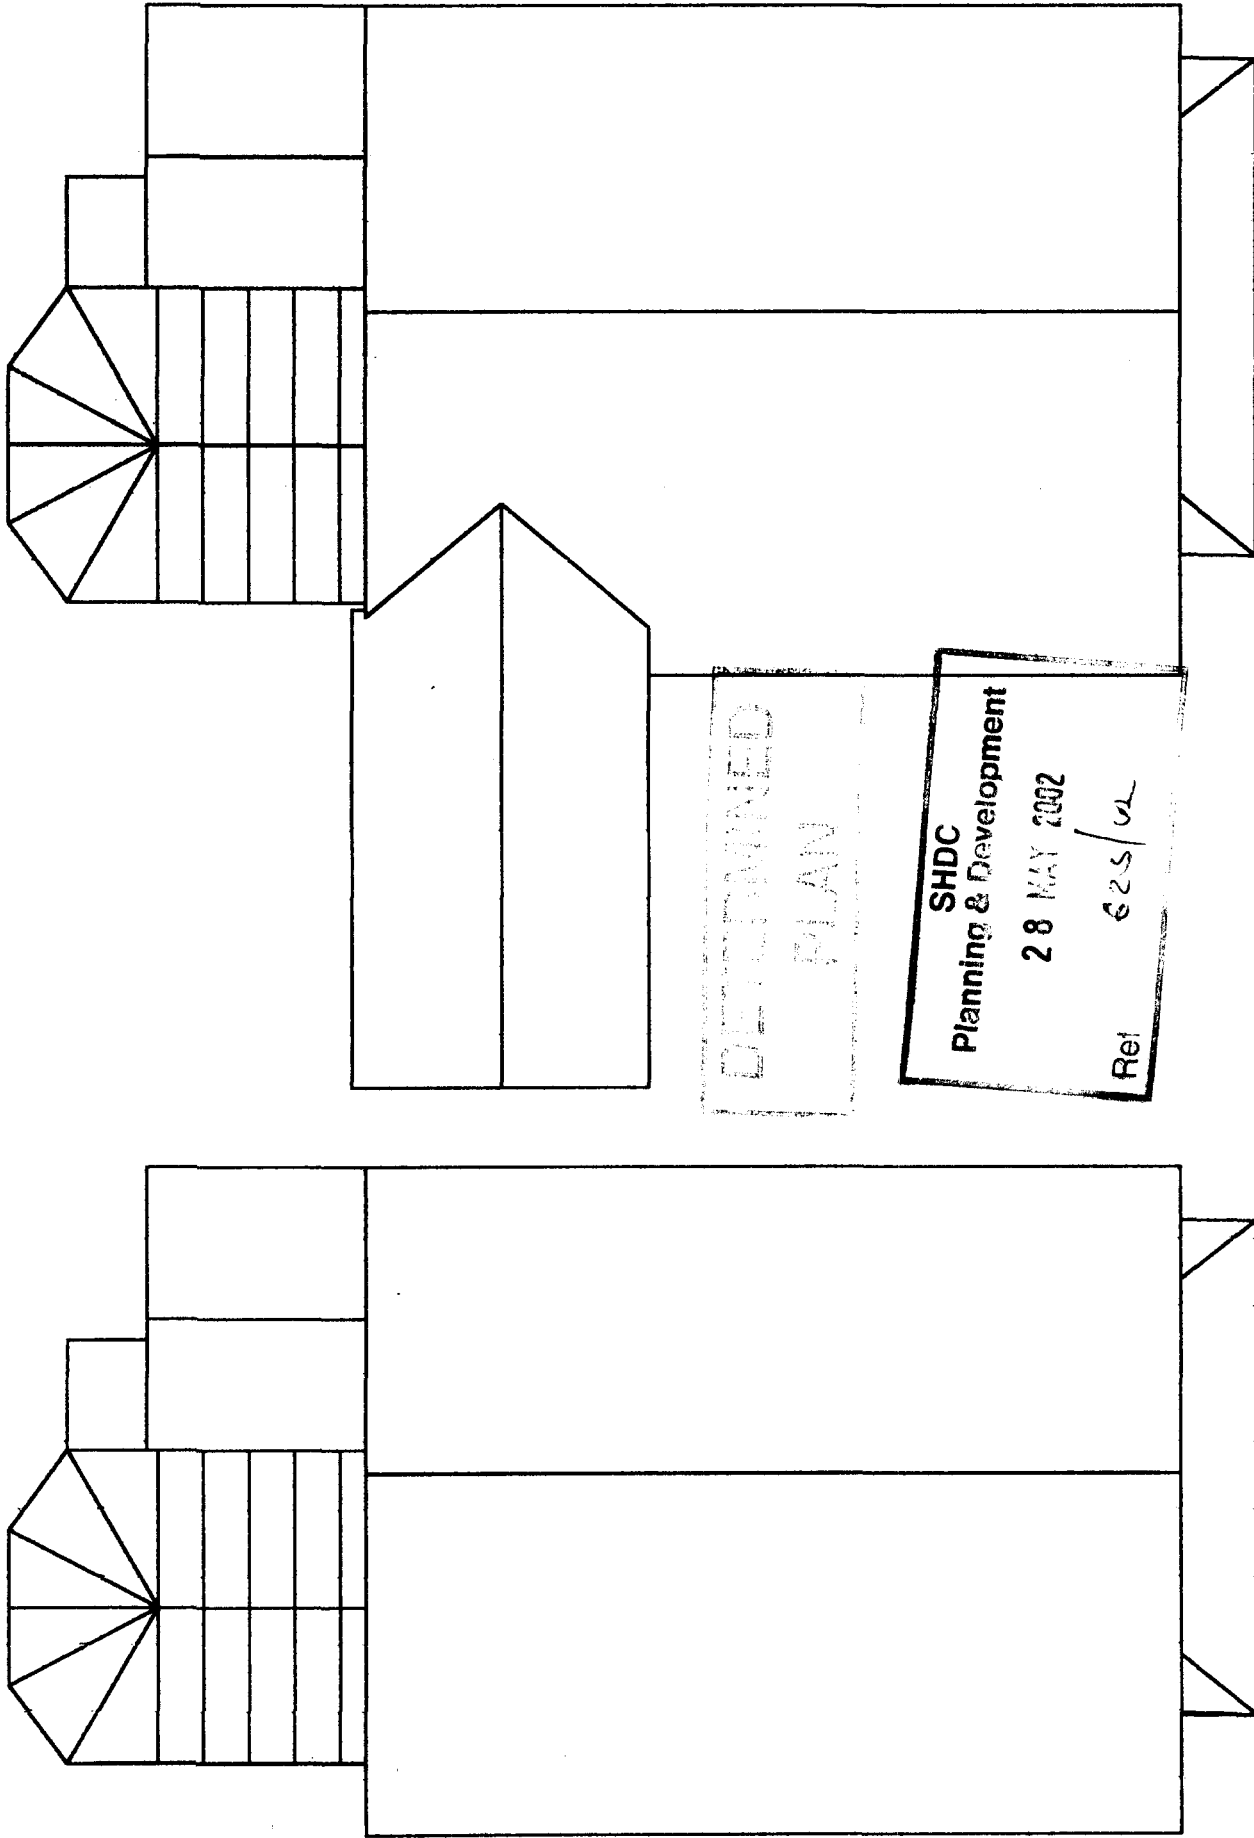

Existing Roof Plan

Proposed Roof Plan

Project	Drawing title	Dwg No.	Revision	Scale	Date
Proposed Single Storey Extension to Bungalow 35 Backgate, Cowbit, Spalding, PE12 6AP	Existing and Proposed Roof Plan	10	-	1:100	15.04.2002


SHDC
Planning & Development

28 MAY 2002

Ref

625/UL

DEFERRED
PLAN

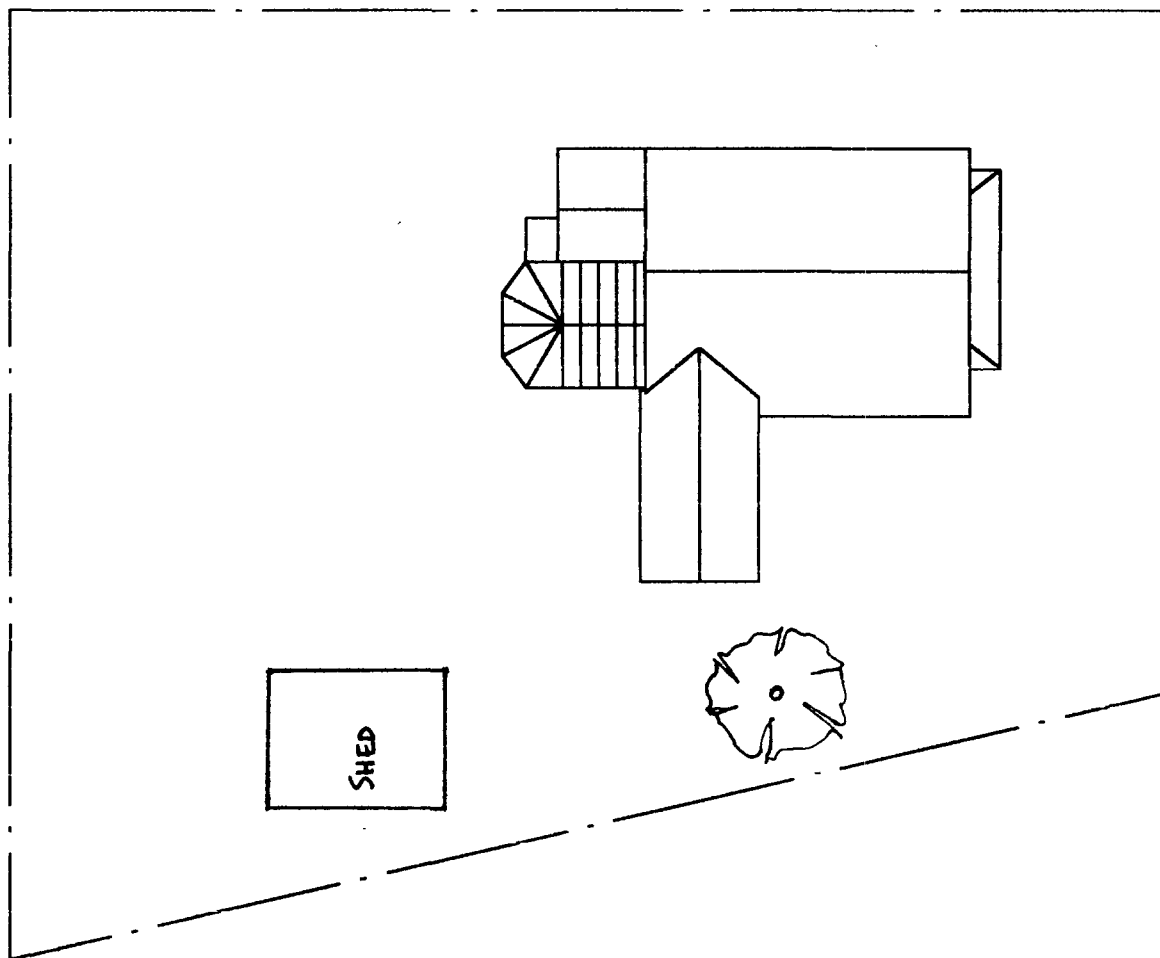

SHDC
Planning Development
28 MAY 2002
Ref 625/m

RECEIVED
15.04.2002

Existing Roof Plan

ROAD.

Proposed Roof Plan

Project	Drawing title	Dwg No.	Revision	Scale	Date
Proposed Single Storey Extension to Bungalow 35 Backgate, Cowbit, Spalding, PE12 6AP	Block Plan	11	-	1:250	15.04.2002