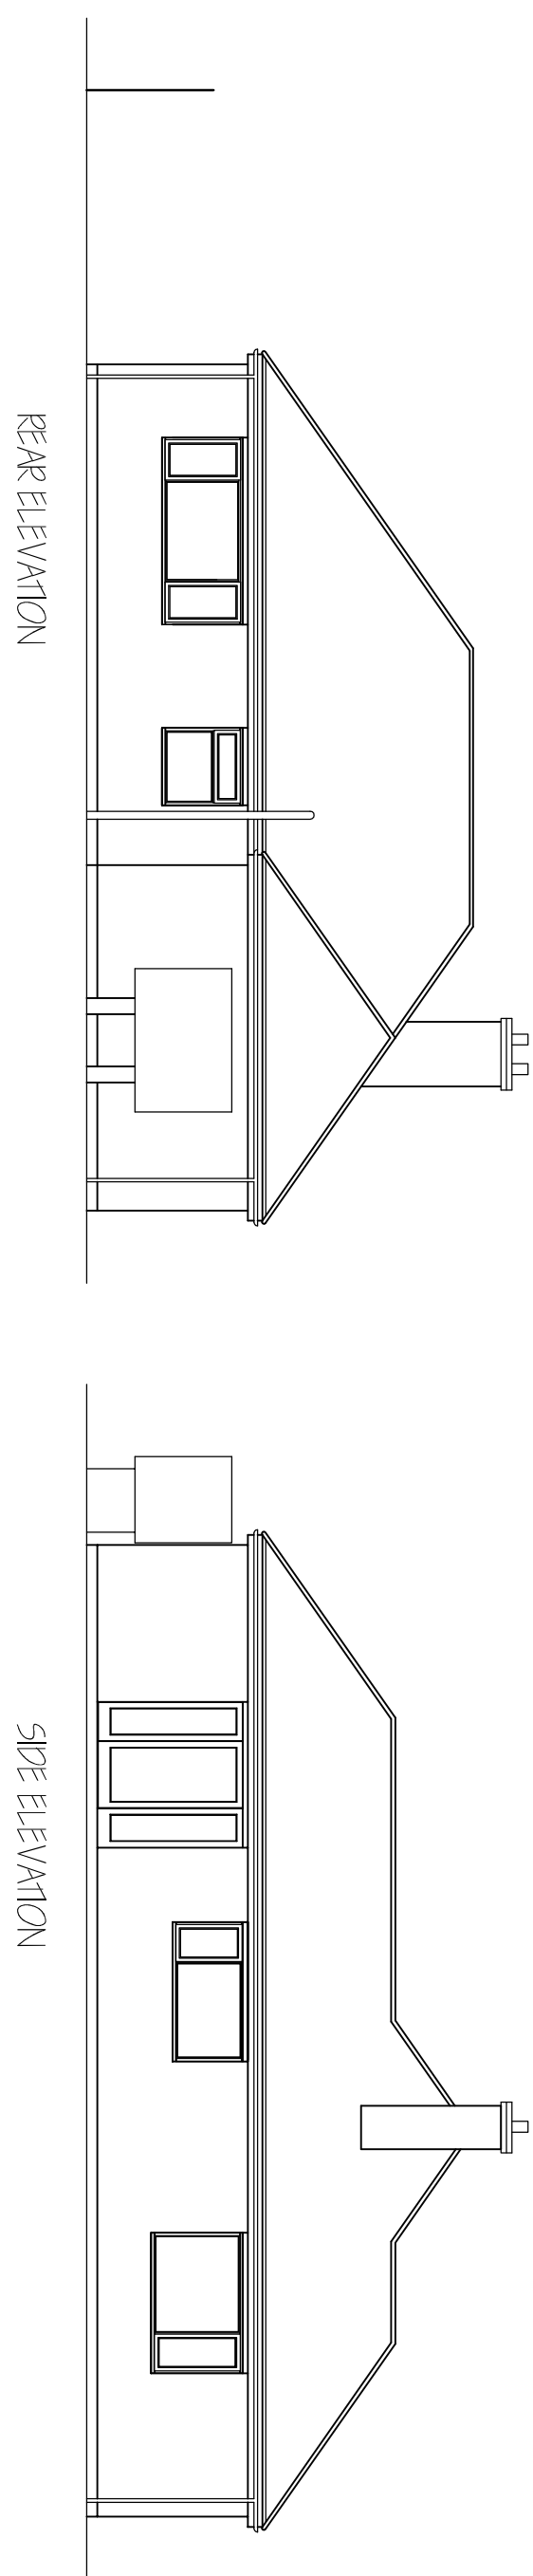


LOCATION PLAN
1:1250

DATE	1/25/2020	6:12
G. R. MERCHANT LTD. 11ENG AMICE FIMO ARCHITECTURAL, STRUCTURAL AND LAND DRAINAGE CONSULTANTS 4 Wright House 12A Park Road, Hovebush, Spalding, Lincs. PE12 7EE Tel: 01405 490950 Fax: 01405 426744 E-Mail: gr.merchant@btconnect.com		
Project EXPANSION & ALTERATIONS. 52 SHOLKATE COMB SPALDING, Lincs., PE12 6PL		
Client EXECUTORS OF MRS PEARSON.		
Drawing FLOOR PLANS & FOUNDATIONS - E-2010 LOCATION PLAN.		
Job Ref.	Drawing No.	
36665-20.	01.	
Date	Drawn	
JUNE 2020.	S.D.P.	
Scales 1/50/1/100 (Unless otherwise stated)		
DO NOT SCALE FROM THIS DRAWING		