



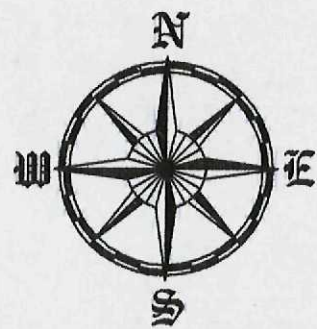

Metres
0 2 4 6 8
Scale 1:200

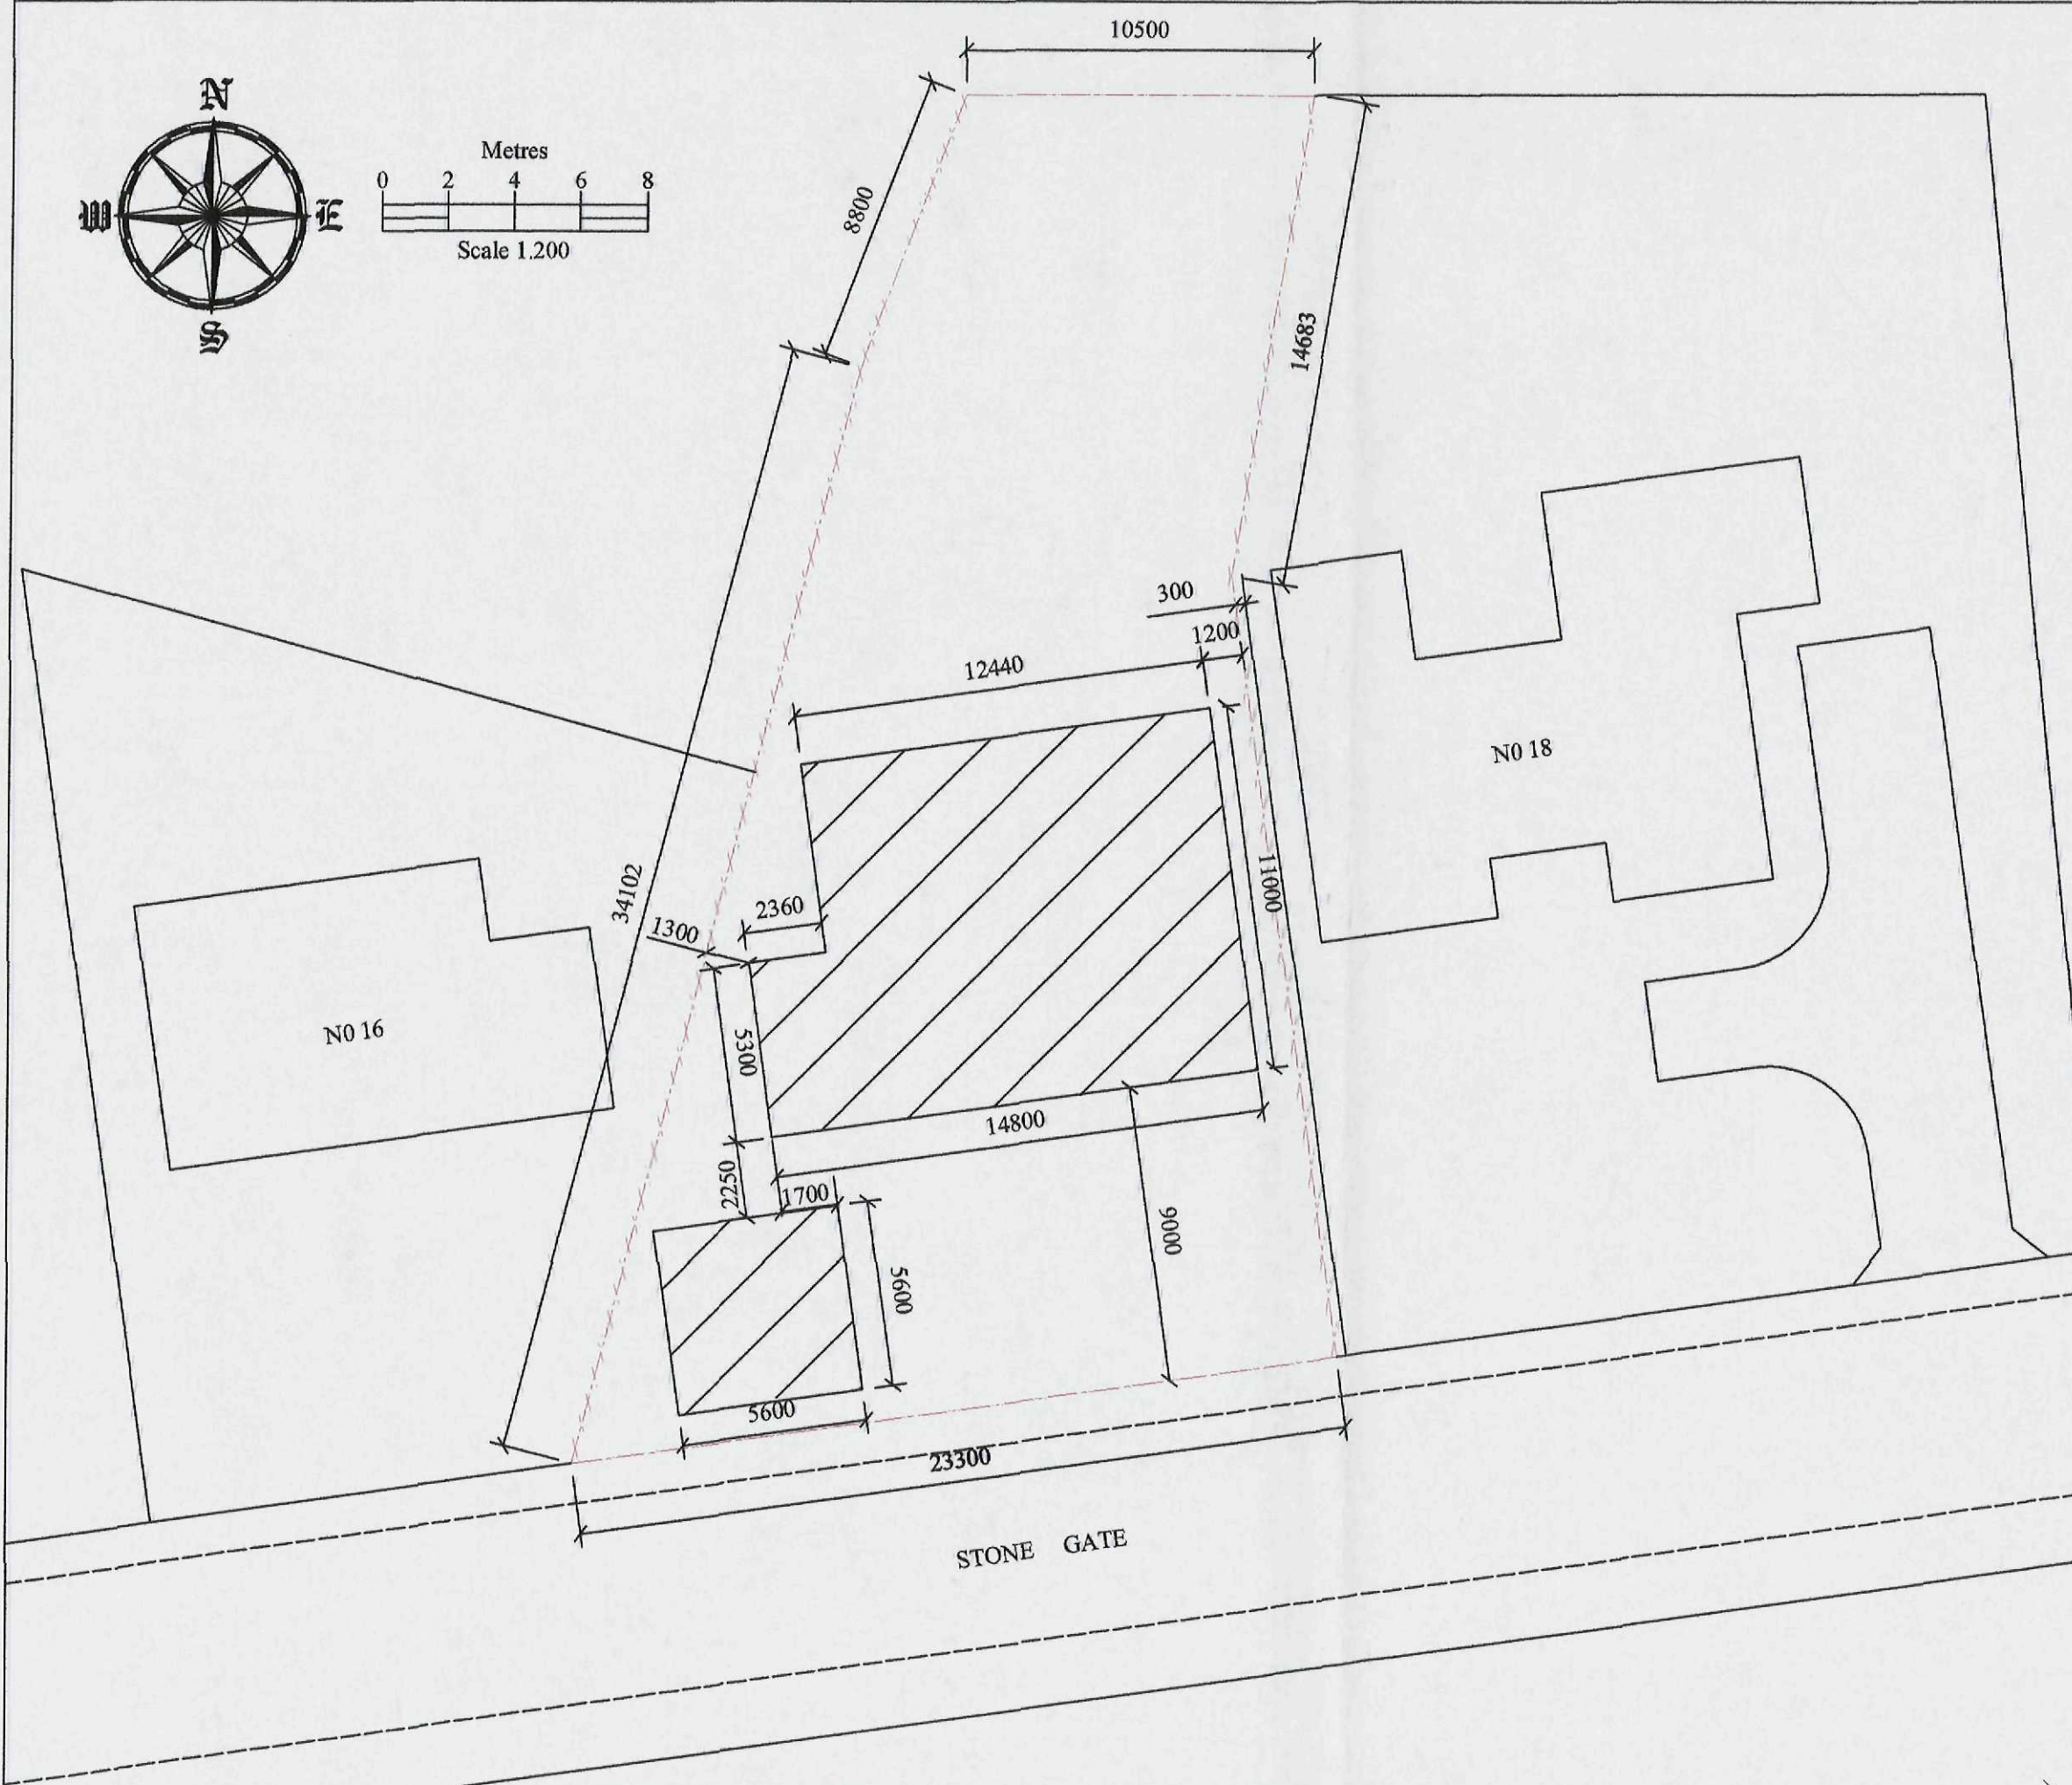

SHDC
Planning & Development
20 AUG 2009
Ref: 0643-09

Revision

 *R. & M. Associates*
Peterborough

Project BUILDING PLOT
18 STONE GATE
COWBIT
LINCOLNSHIRE
PE12 6AH




Client MR& MRS C ALEMANNO
17 WRIGHT AVENUE
STANGROUND
PETERBOROUGH
CAMBRIDGESHIRE
PE2 8TR

Title BLOCK PLAN

Scale 1:200 Date 17-08-2009

Drawing Number 777/421 SHEET 2

Drawn *R. A. Johnson-Markley*

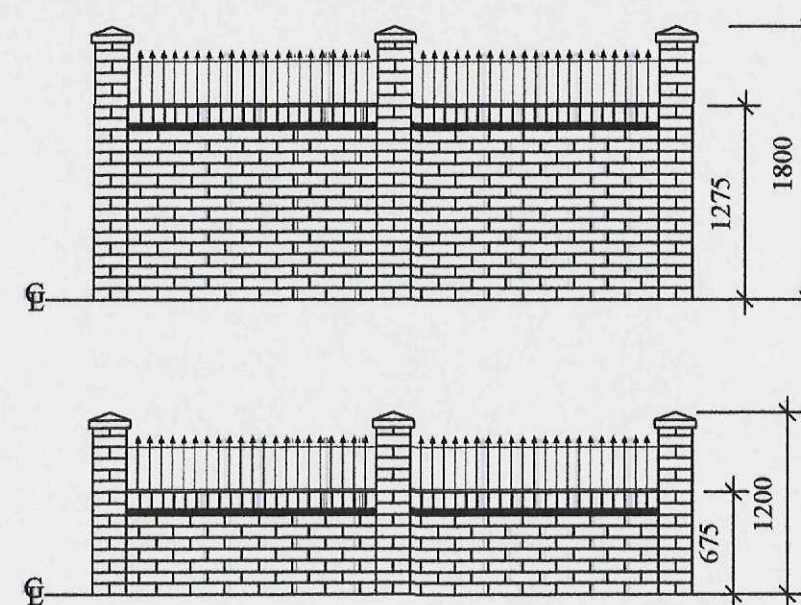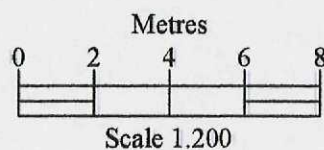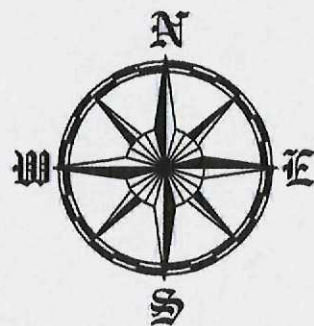

GENERAL ARRANGEMENT OF BOUNDARY WALLS

SHDC
Planning & Development
20 AUG 2009
Ref: 0643-09

Revision

 *R. & M. Associates*
Peterborough

Project	BUILDING PLOT 18 STONE GATE COWBIT LINCOLNSHIRE PE12 6AH		
Client	MR& MRS C ALEMANNO 17 WRIGHT AVENUE STANGROUND PETERBOROUGH CAMBRIDGESHIRE PE2 8TR		
Title	GENERAL LANDSCAPING		
Scale	1-200 1-50	Date17-08-2009	
Drawing Number	777/421 SHEET 3		
Drawn	<i>R A Johnson-Markley</i>		



SHDC
Planning & Development
26 AUG 2009
Ref: 0643-09




This official copy is issued, and shows the state of this title plan, on 4 June 2009 at 10:45:40.

It is admissible in evidence to the same extent as the original (s.67 Land Registration Act 2002).


This title plan shows the general position, not the exact line, of the boundaries. It may be subject to distortions in scale. Measurements scaled from this plan may not match measurements between the same points on the ground. See Land Registry Public Guide 19 - Title Plans and Boundaries.

This title is dealt with by Land Registry, Kingston upon Hull Office.

© Crown Copyright. Produced by Land Registry. Reproduction in whole or in part is prohibited without the prior written permission of Ordnance Survey. Licence Number 100026316.

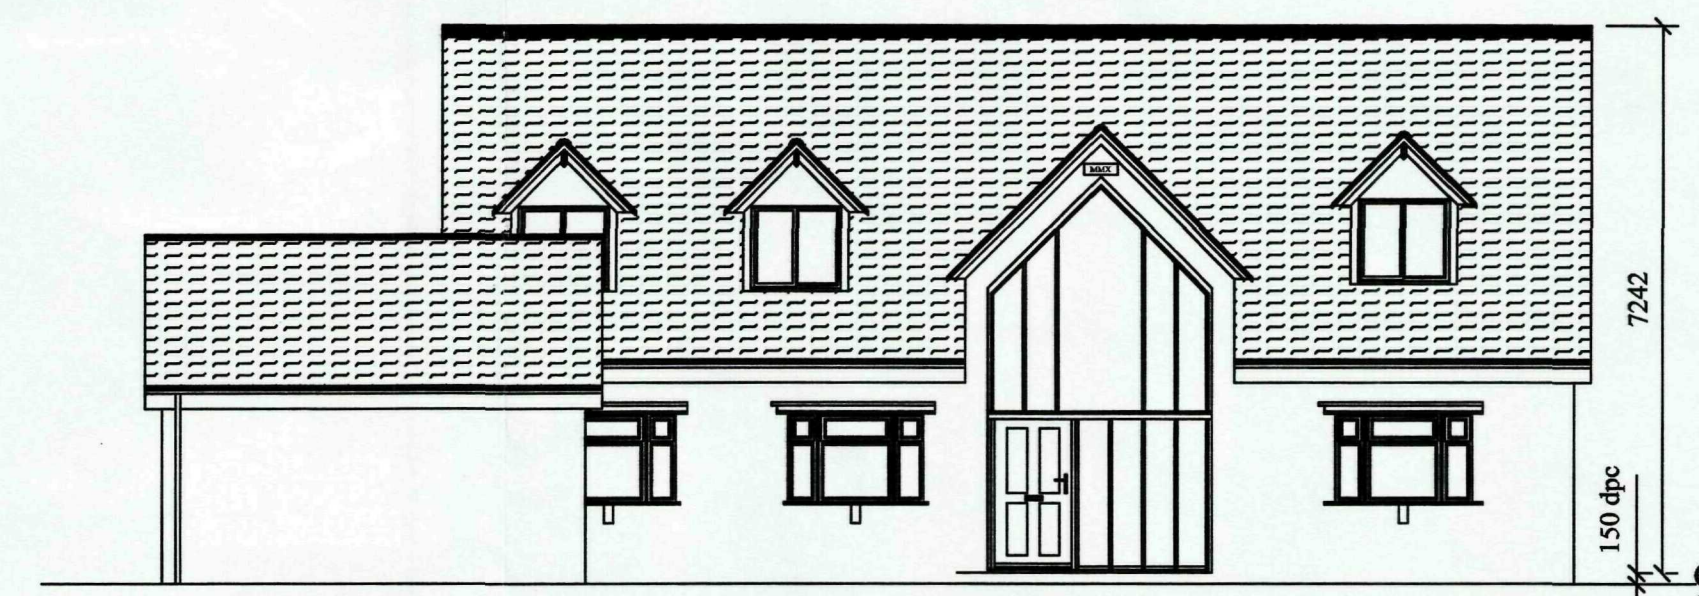


PROPOSED FRONT ELEVATION

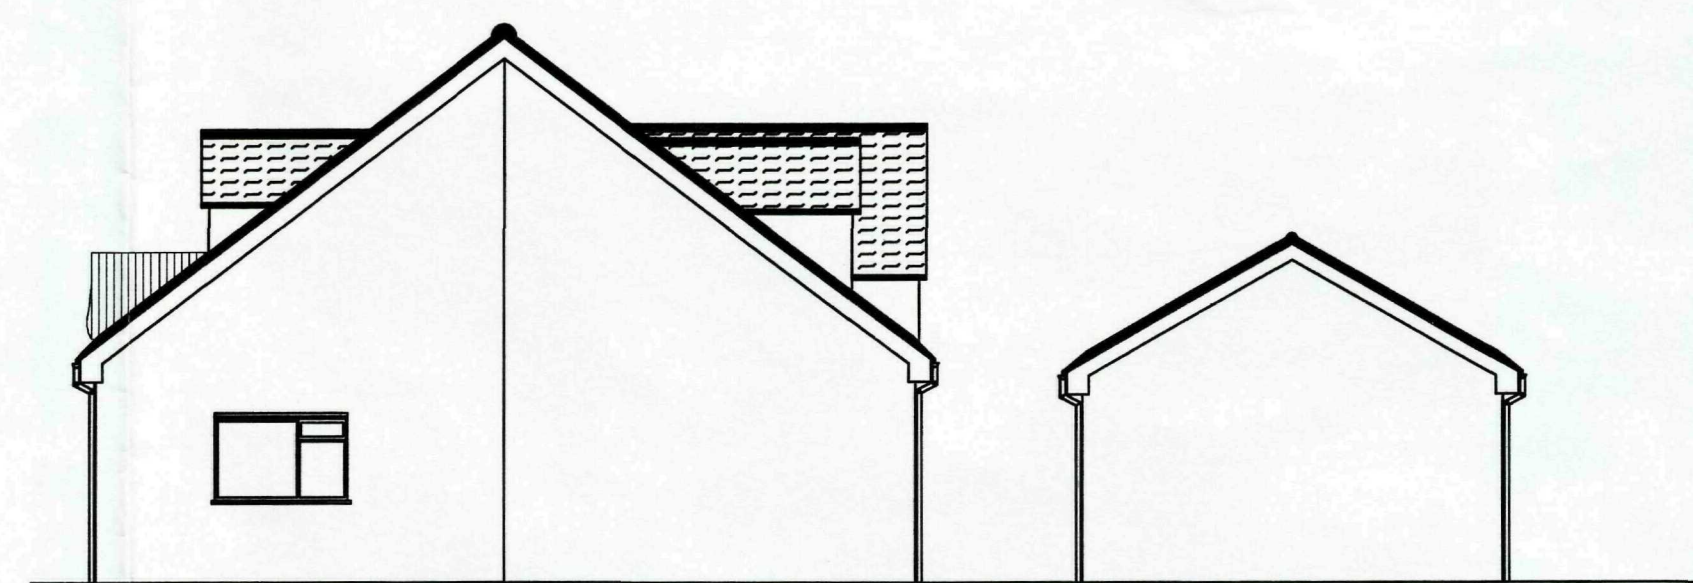

PROPOSED SIDE ELEVATION



PROPOSED REAR ELEVATION

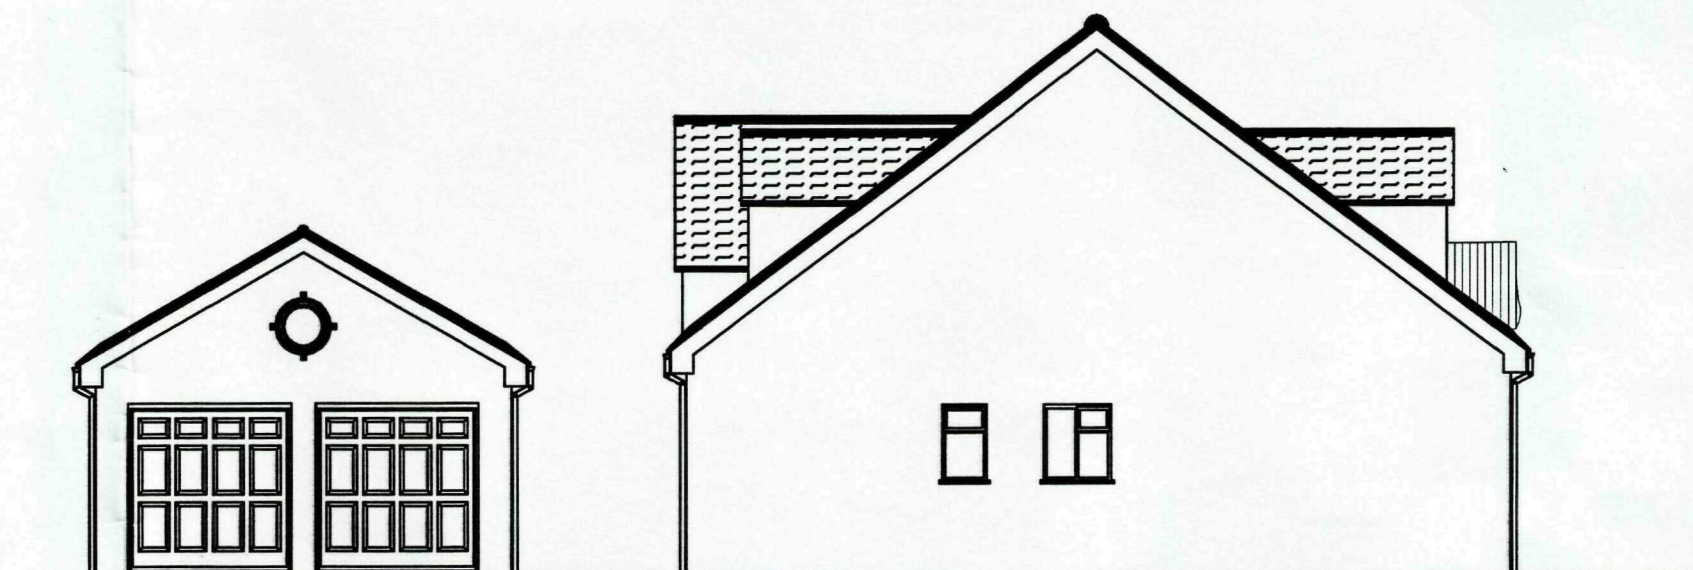


PROPOSED SIDE ELEVATION

NOTE -
BRICKWORK
 Bungalow-Garage & Boundry Walls South & East
 Hanson-Multiruf- Golden
WINDOWS
 UPVC double glazed units- Colour White
 Glazing (safety glass) to BS 6262
DOORS
 UPVC double glazed units- Colour White
 Glazing (safety glass) to BS 6262
ROOF - TILES
 Bungalow & Garage
 Redland-Mini Stonewold- Colour Slate Grey


NOTE
 This drawing and any design shown on it is the
 copyright of R&M Associates and must
 not be used for any purposes whatsoever
 without their written consent.

All dimensions shown to be verified on site and
 R&M Associates informed of any discrepancy.

DO NOT SCALE-IF IN DOUBT ASK

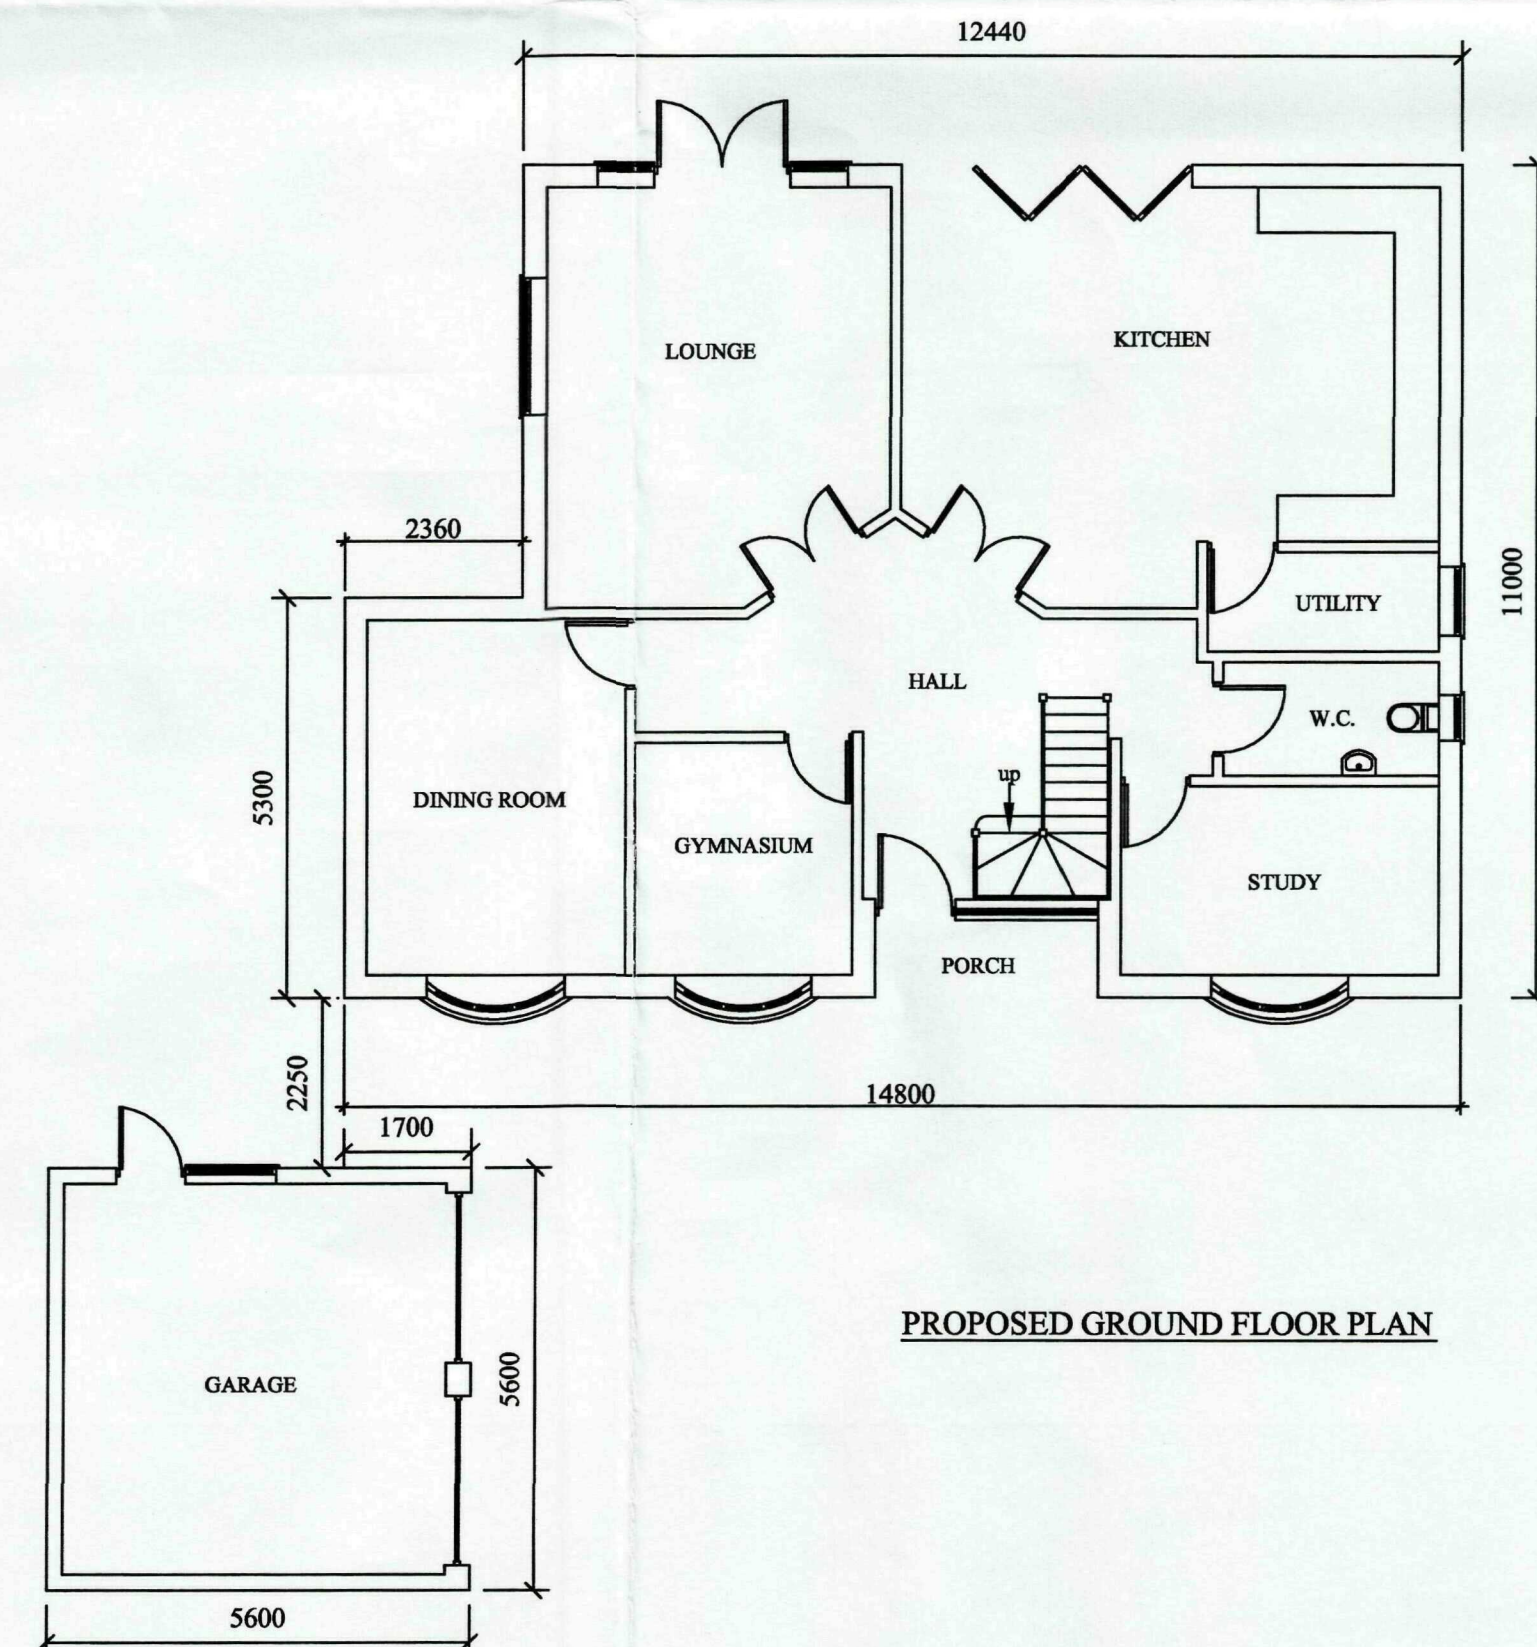


PROPOSED GROUND FLOOR PLAN

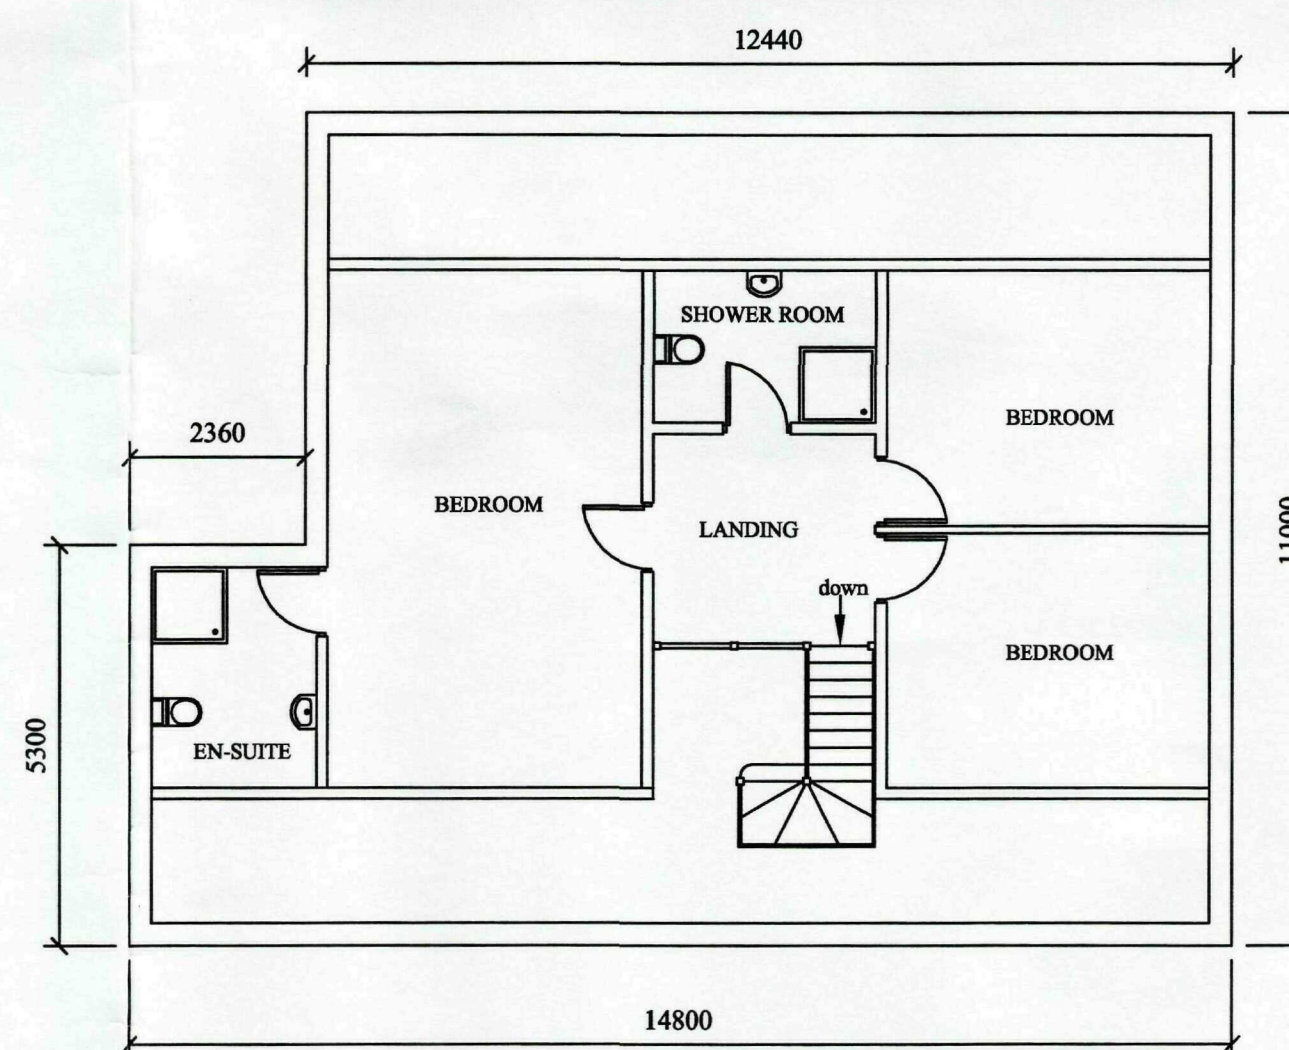

PROPOSED FIRST FLOOR PLAN

Rev	Date	By

Revision

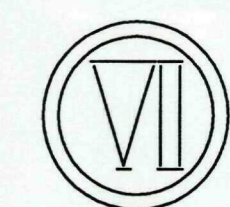

R. & M. Associates
 Peterborough

Project

**DETACHED CHALET BUNGALOW
 WITH DETACHED DOUBLE GARAGE**

AT

BUILDING PLOT
 18 STONE GATE
 COWBIT
 LINCOLNSHIRE
 PE12 6AH

SHDC
 Planning & Development
 20 AUG 2009
 Ref: 0643-09

Client

MR & MRS C ALEMANO
17 WRIGHT AVENUE
STANGROUND
PETERBOROUGH
PE2 8TR

Title

ELEVATIONS & PLANS

Scale 1-100

Date 17-08-2009

Drawing Number 777/421 SHEET 1

Drawn *R. A. Johnson-Markley*