

GROUND PREPARATION - Strip all top soil/vegetable matter from area occupied by buildings plus 2m all round, provisionally allow 150mm depth and store in site stockpile for later reuse. Reduce levels/grade oversite to levels indicated on site plans.

GROUND FLOOR CONSTRUCTION - Insitu concrete ground bearing slabs to be 100mm thickness C20P mix concrete on 1200 gauge DPM (300mm laps) on 150mm sand blinded clean hardcore (max 600mm filling below slab). DPM to be turned up and over all walls and overlaid with DPC.

SUB-STRUCTURE WALLS - Class A blocks of FL quality bricks in 1:3 mix mortar. Fill cavities to within 225mm of lowest DPC with 1:10 mortar or lean mix concrete.

EXTERNAL WALLS - Made up of 105mm facing brickwork. Cavity walls between house and garage as external walls. Solid walls of 200mm Tarmac Toplite GT1 or similar lightweight blocks in 1:6 mortar (K value 0.11 W/mK) to give U value of 0.48W/m² degrees Celsius.


ROOF COVERING - Concrete interlocking, concrete/clay plain tiles or traditional/fibre cement slates with ridges/verges/special fittings all as site specification. 38 x 25mm treated SW battens gauge to suite tiling on BS747 type if untearable roofing felt or similar on cut/trussed rafters as applicable. Contractor is to determine tile fixing specification from manufacturers published literature with due consideration for each site location, anticipated wind velocities and individual roof pitches. Roofing course quit first course plus one course of mineral wool and below roofing felt to head of party walls and fire stop eaves boxes in strict accordance with manufacturers written instructions.

ROOF CONSTRUCTION Wall plates generally 100 x 50mm treated SW, with half lapped joists and fully bedded, strappes down to supporting wall with 30 x 5mm GMS straps at 1.0m cc's. Cut pitch rafters to be fully birdsmouthed over 4 times nailed to manufacturer and fixed together with 100 x 25mm sawn SW binders and bracing, in strict accordance with BS2568 part 3 1985 (and any subsequent amendment) at 600mm max centres. Provide 30 x 5mm once bent (900/100) galvanised mild steel lateral restrain straps to external walls at ceiling and rafter level where shown at 2m max cc's) fixed with 4 no. 50mm 8 gauge CSK screws or 5 no. 35 x 50mm galvanised round wire nails to 2 trusses/ceiling joists wh C/W solid blocking support and edge packing.

ROOF SPACE VENTILATION AND INSULATION - Provide eave to eave ventilation equivalent to 10,000mm² /metre run or where eaves is dropped, 25,000mm²/metre run, together with high level vents giving 5000mm²/metre run (use tile manufacturers dry ridge ventilator system). Use either ventilating soffit boards, continuous soffit ventilation strips or continuous over fascia ventilation strips as site specification.

RAINWATER GOODS - 115mm dia HR or 100mm square line UPVC guttering, fixed level using standard fascia brackets at 1000mm cc's and 68mm dia/65mm square RWP's sealed to drain at ground level. Colour/profile as site specification.

FOUL AND STORM DRAINAGE - Generally foul drainage to connect to foul sewer lateral and rainwater to discharge to rubble filled soakaways, but refer to drainage layout plan on a site by site and plot by plot basis.

 

FOUNDATIONS
Nominally 600/450 x 225 mm deep, to be at a min
depth of 750 mm
(1000mm in clay) below ground level & to the
approval of L.A.

OPENING	FRAME	LINTOL	LENGT
1	Purpose made	CN71A	2550

Lintols by Catnic Ltd.



30x5 mm G.M.S.
Straps built into
wall & screwed
back to D.P.
trusses @ 2.0 m c/c at
very top of ceiling
level with
solid timber nogg
provided below
straps.

Roof Truss Schedule
10 No Fink Trusses
2810 Clear Span
35° Pitch
200mm Overhang

Date :	Description :									
R	E	V	I	S	I	O	N	S		

SWDC
Planning & Development
12 JUN 2002
Ref 0678/02



Allison House
 Banbury Close
 West Elloe Avenue
 Spalding
 Lincolnshire
 PE11 2BS
 Tel: 01775 724701 Fax: 01775 762153
 Email: headoffice@allisonhomes.org
 Allison Homes Eastern Limited is a 100% Residential Company

Project :
SINGLE DETACHED GARAGE

Drawing Title :
CONSTRUCTION DRAWING


Reference No :	Scales : 1:50, 1:100
Drawing No :	Date : 9/11/01
W/PSG/02	Drawn: LRP

Do not scale directly from this drawing. All discrepancies to be brought to the attention of the above office.


This drawing is for PLANNING PURPOSES ONLY. The internal layout shown on the plans is indicative and are for guidance purposes. Amendments may be made at the discretion of Allison Homes. For confirmation of finalised design and specification refer to the Sales Department.




Front Elevation

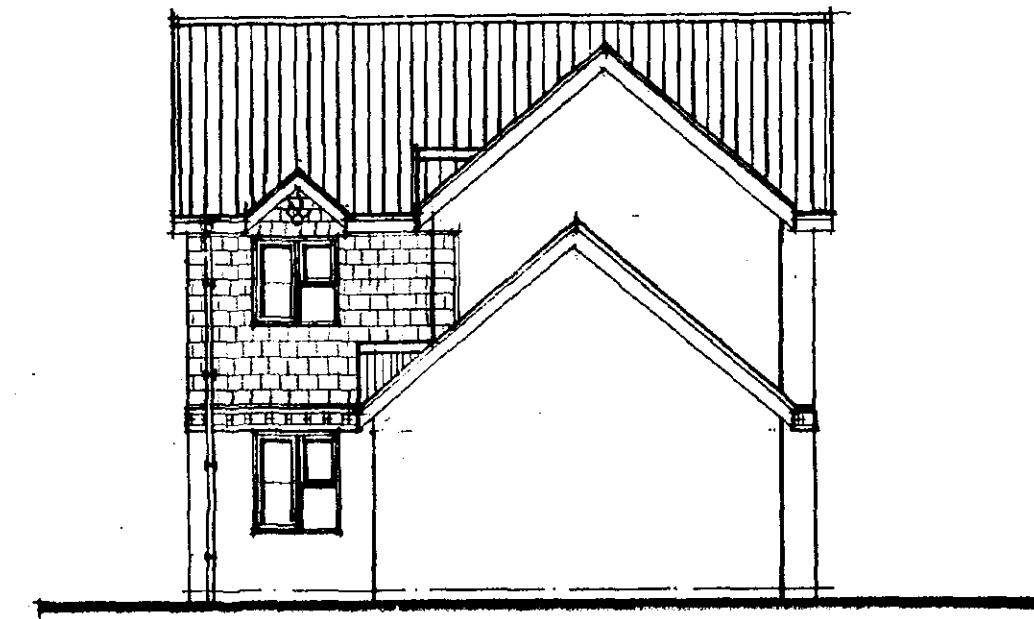


Side Elevation

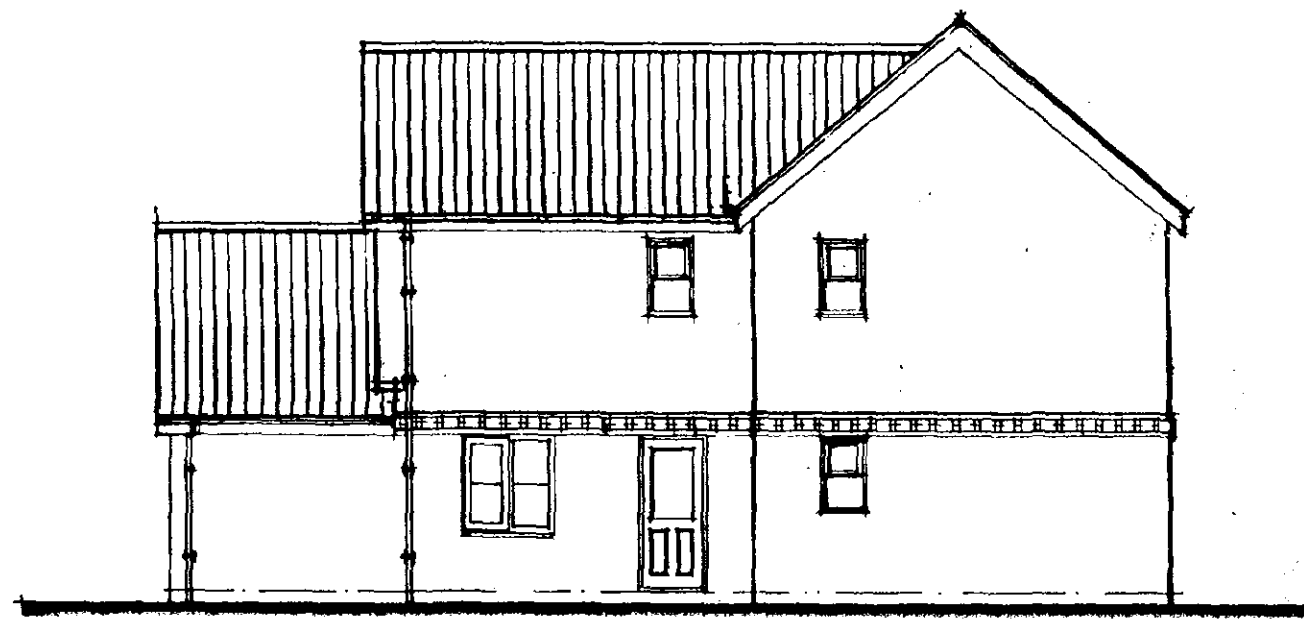


Rear Elevation

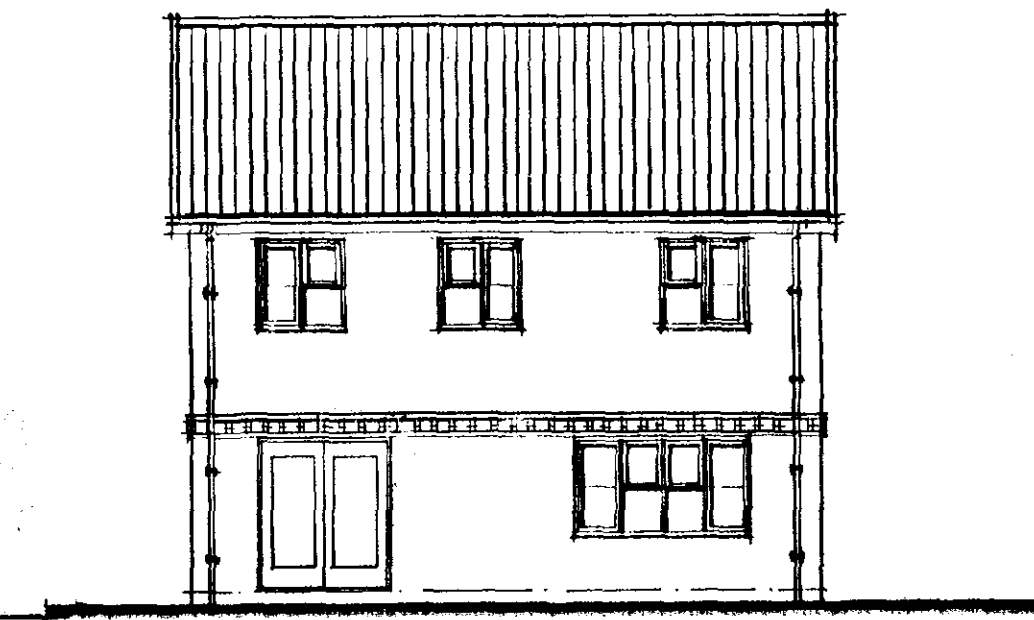

Side Elevation

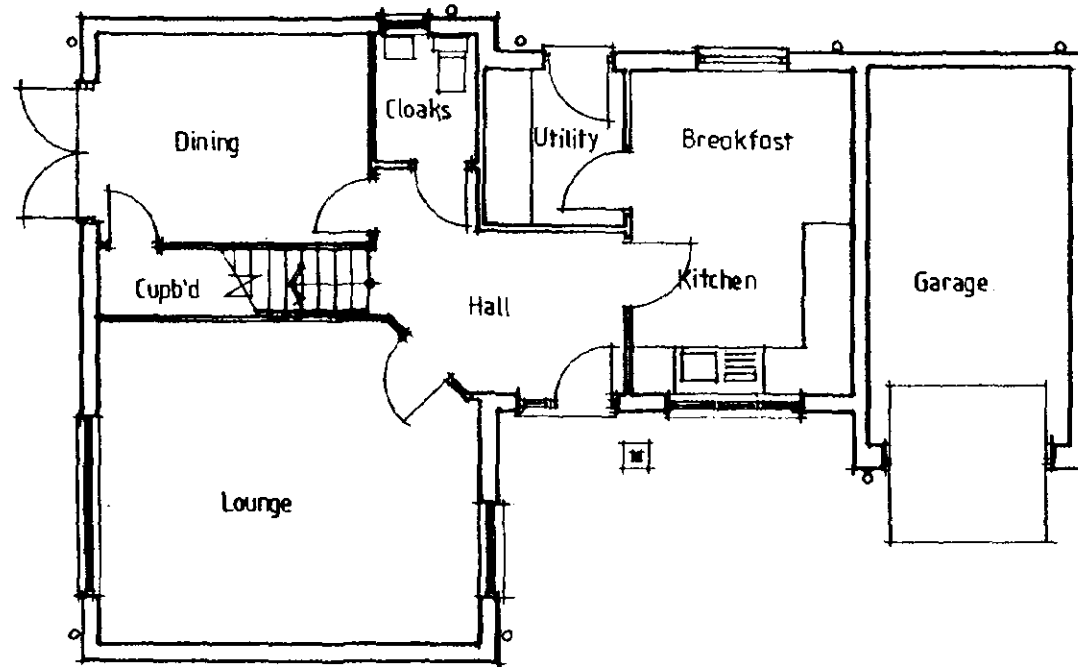

Ground Floor Plan

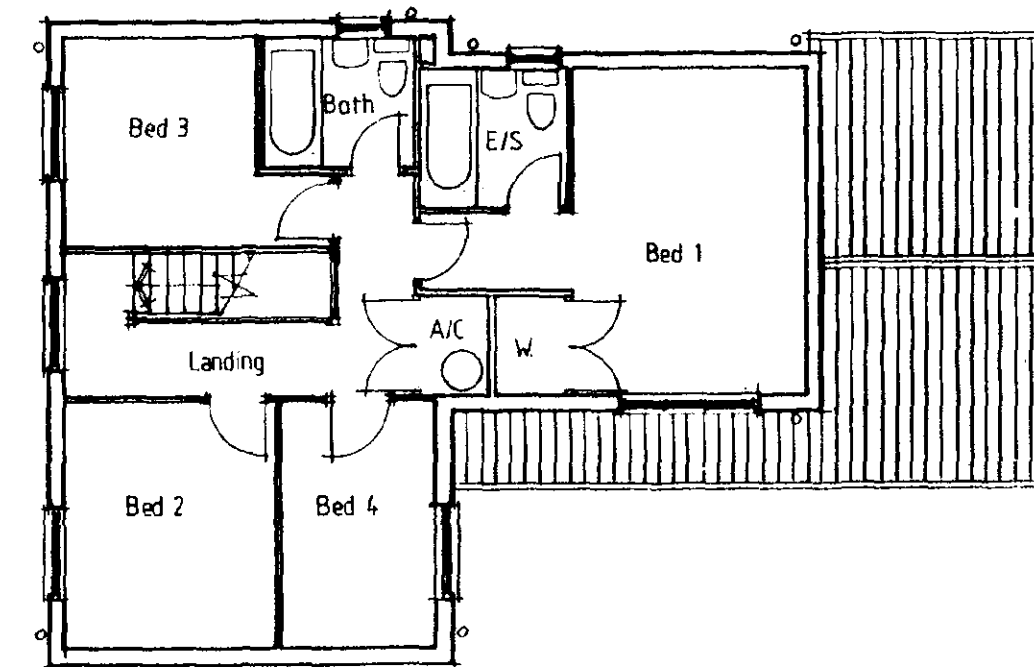

First Floor Plan

SHADE
Planning
12 JUN 2002
Ref 0678/02

**DETERMINED
PLAN**

Garages may vary according to plot orientation, see site plan for details.

Date	Description	By	App'd
21/02/02	Sales name revised, Breakfast & Dining.	C	KB
14/01/02	Utility, Breakfast, Bath, Bedroom 1 & En. Suite revised. Elevations updated.	B	KB
Aug 94	Ensuite layout revised	A	KB

**ALLISON
Homes**

Allison House
 Banbury Close
 West Elce Avenue
 Spalding
 Lincolnshire
 PE11 2BS
 Tel: 01775 724701 Fax: 01775 782153
 Email: headoffice@allisonhomes.org
Allison Homes is a member of the Barrat Group

Project:
4 Bedroom House
THE CROMWELL


Drawing Title:
Design Sheet.

Reference No: D/4/SG/03/V12.	Scales: 1:100
Drawing No: 01	Date: May 94
Revision: XBC	Drawn: L.R.B.

Do not scale directly from this drawing. All discrepancies to be brought to the attention of the above office.




Front Elevation

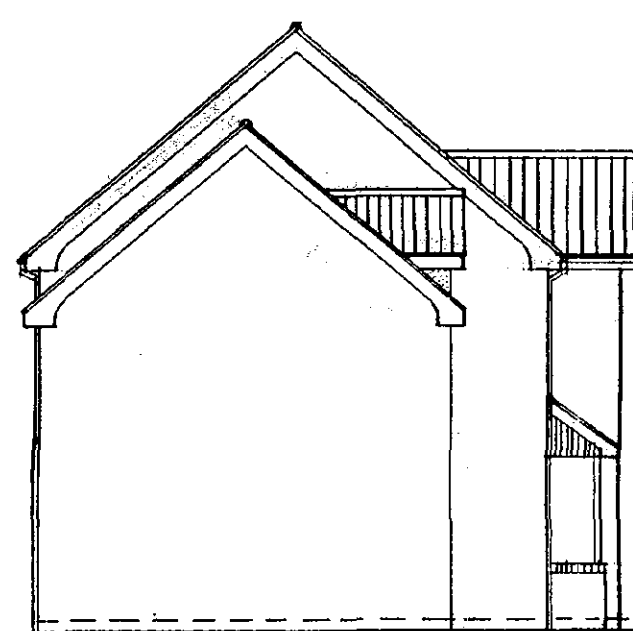


Side Elevation




Rear Elevation

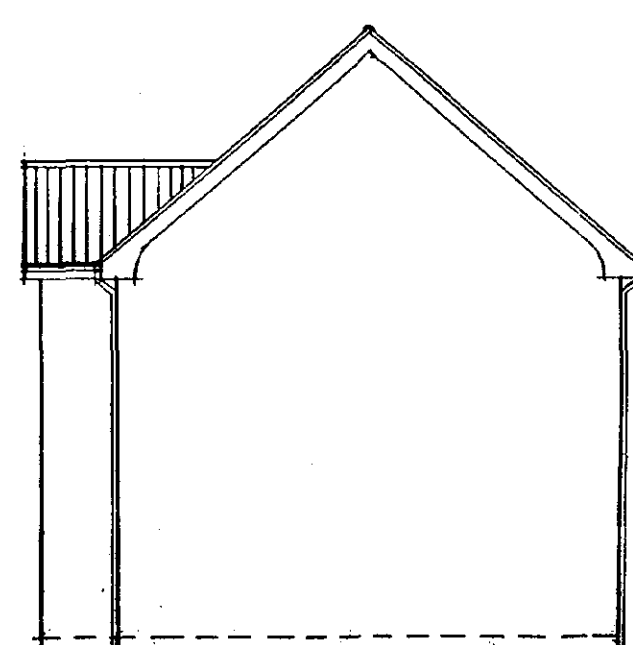


Side Elevation

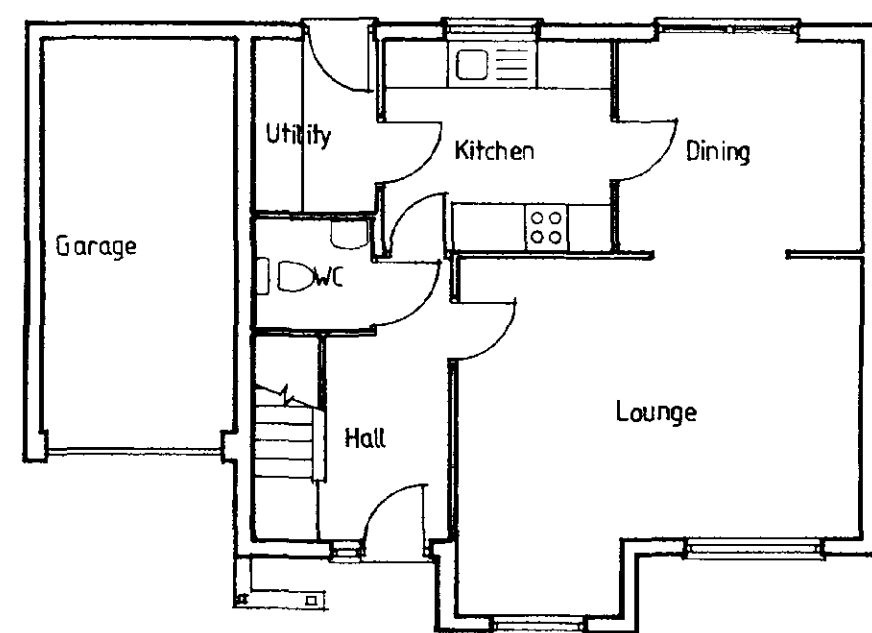

Ground Floor

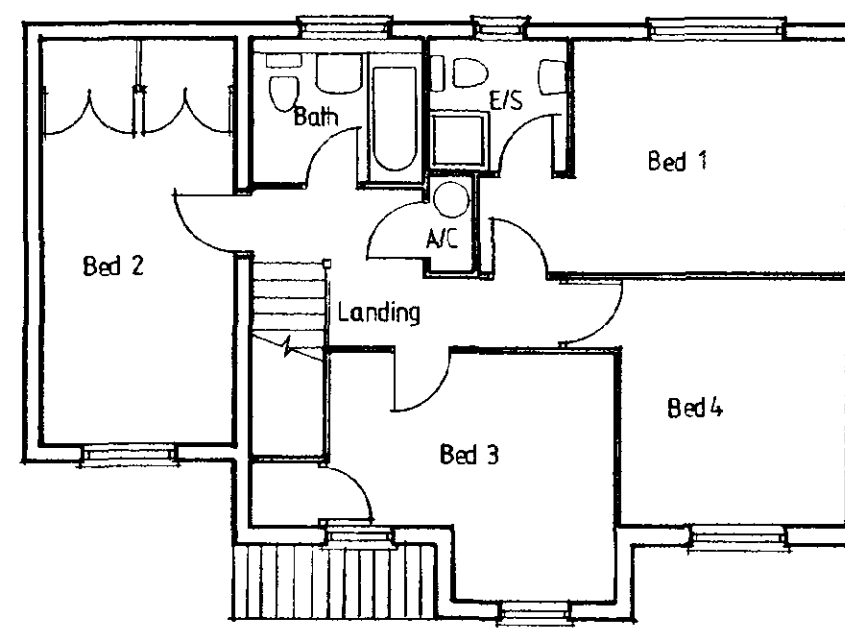

First Floor

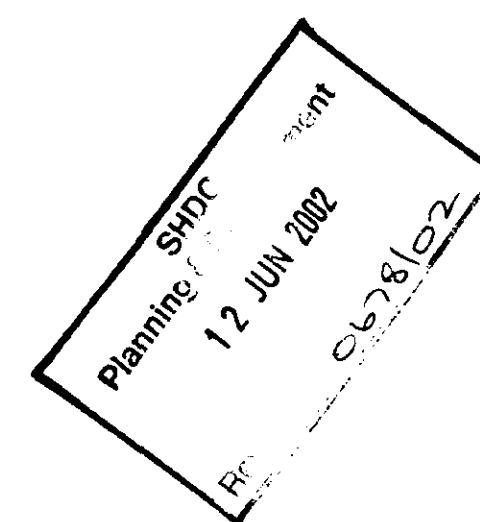

DEC 01	FORCH T CURBYD AMEND	A	ML
Date:	Description:		
R E V I S I O N S			






Allison Homes
Barbury Close
West Elloe Avenue
Spalding
Lincolnshire
PE11 2BS
Tel: 01775 724701 Fax: 01775 782153
Email: headoffice@allisonhomes.org
Allison Homes is a member of the Redwood Group

Project:
4 BEDROOM HOUSE
HASLEWOOD

Drawing Title:
DESIGN SHEET

Date: 17/5/01	Scales: 1:100
Reference No:	Drawn: KB
Drawing No: DS/01	Revision: A

Do not scale directly from this drawing.
All discrepancies to be brought to the
attention of the above office.

   

Planning / SHDC
ment
12 JUN 2002
0678/02

**DETERMINED
PLAN**

Date :	Description :	
R	E	V
I	S	I
O	N	S


ALLISON
— Homes —

Allison House
 Banbury Close
 West Elbow Avenue
 Spalding
 Lincolnshire
 PE11 2BS
 Tel: 01775 724701 Fax: 01775 762153
 Email: headoffice@allisonhomes.org
 Allison Homes Eastern Limited is a Kiw Residential Company

Project :
**PROPOSED FOUR BED
DETACHED HOUSE**

Drawing Title :
DESIGN SHEET
THE MARLOW
1670 sqft

Reference No :	Scales : 1:100
Drawing No :	Date : AUG'00
01	Drawn: J.r.b.

Do not scale directly from this drawing. All discrepancies to be brought to the attention of the above office.





ALLISON
— *Homes* —


Atison House
Banbury Close
West Elloe Avenue
Spalding
Lincolnshire
PE11 2BS
Tel: 01775 724701 Fax: 01775 762153
Email: headoffice@allisonhomes.org
Allison Homes Eastern Limited is a Charitable Trust Company

Do not scale directly from this drawing.
All discrepancies to be brought to the
attention of the above office.

Summit DS (UK) 992448

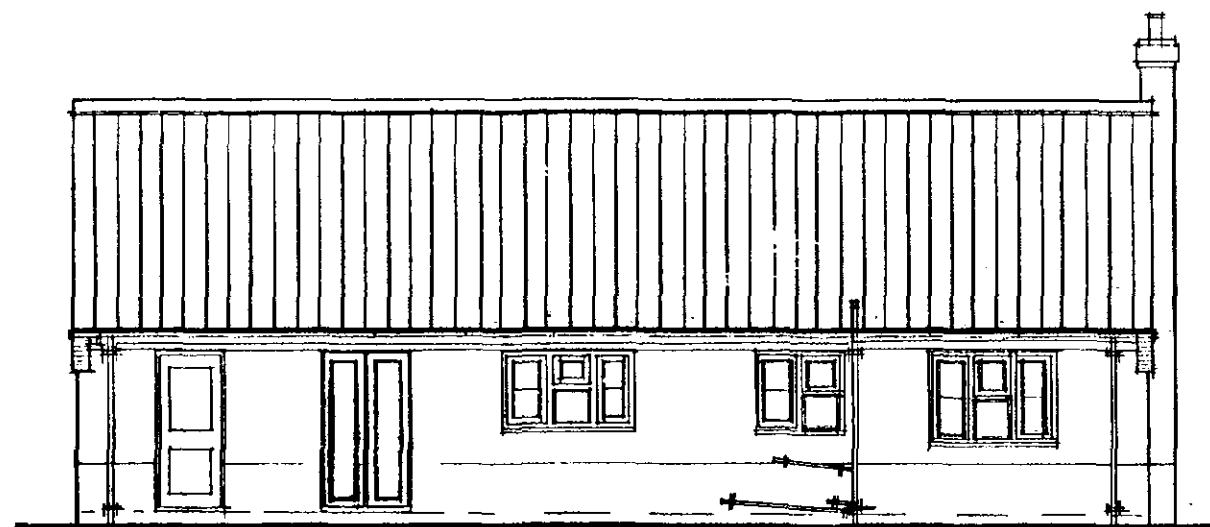


REAR ELEVATION

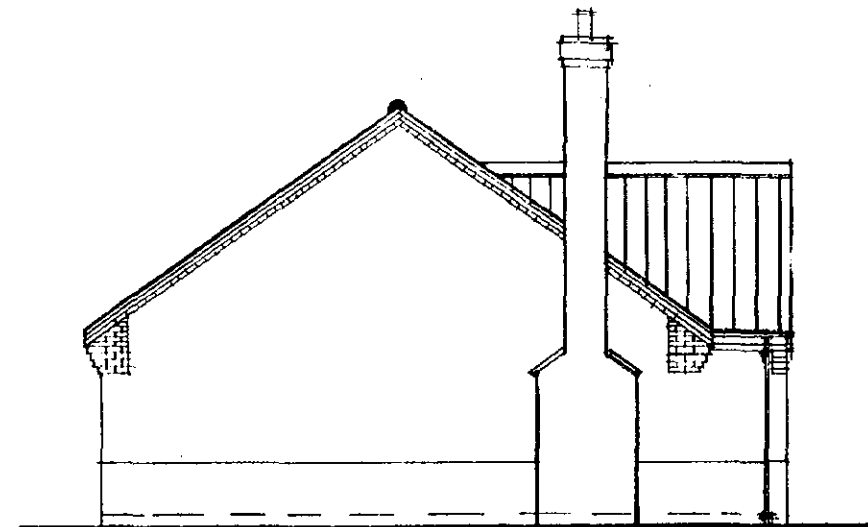


SIDE ELEVATION


This drawing is for PLANNING PURPOSES ONLY. The internal layout shown on the plans is indicative and are for guidance purposes. Amendments may be made at the discretion of Allison Homes. For confirmation of finalised design and specification refer to the Sales Department.

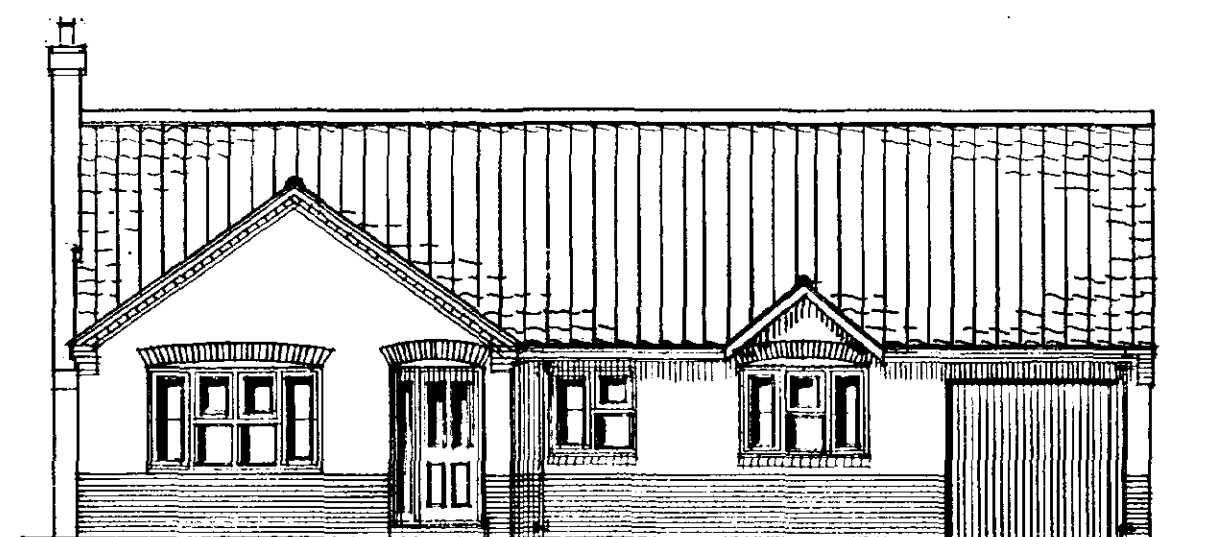

FRONT ELEVATION

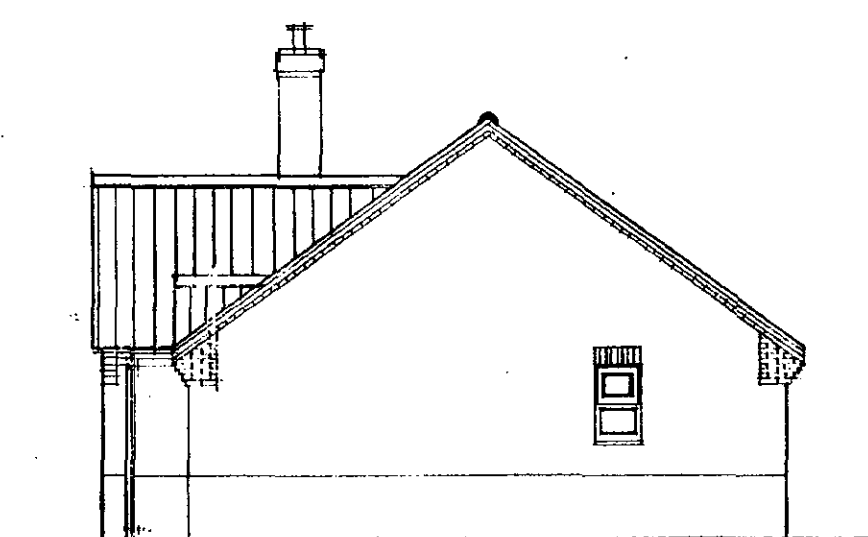

SIDE ELEVATION

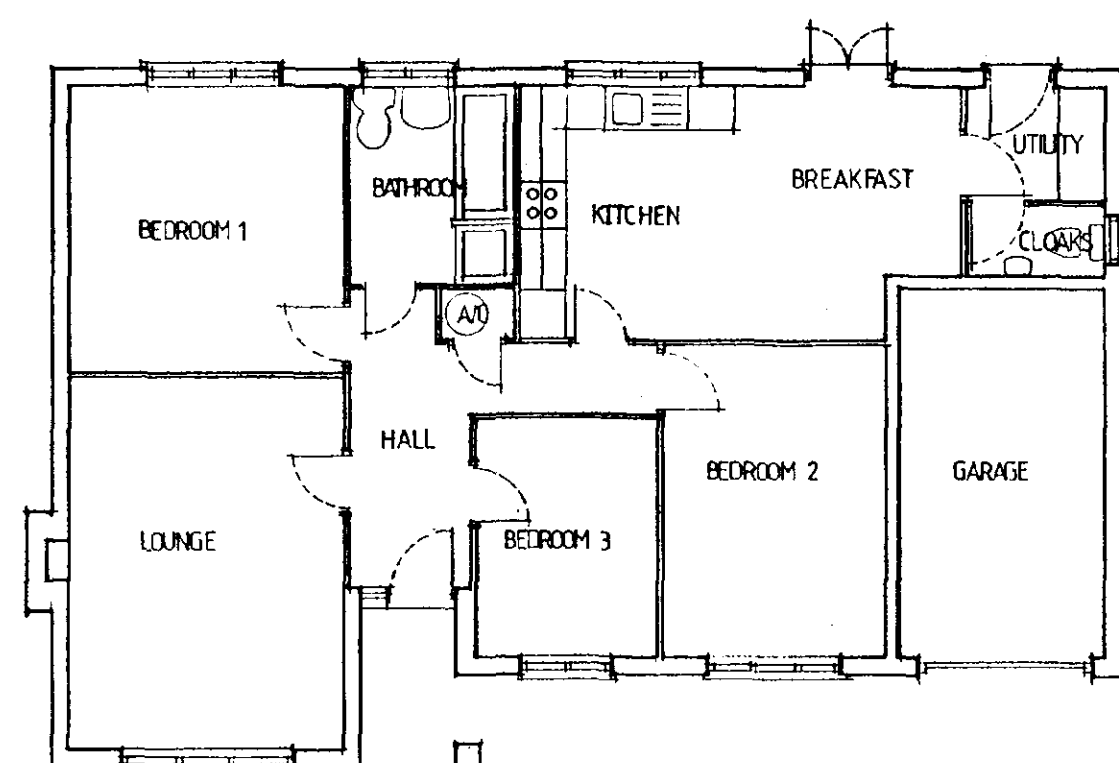

FLOOR PLAN

Date	Description	By	App'd
3/4/02	FRENCH DOORS ADDED TO KITCHEN	A	AL

REVISIONS



Allison House
 Banbury Close
 West Elce Avenue
 Spalding
 Lincolnshire
 PE11 2BS
 Tel: 01775 724701 Fax: 01775 752153
 Email: headoffice@allisonhomes.org
 Allison Homes (Eastern) Limited is a 100% Residential Company

Project:
 3 BEDROOM BUNGALOW
 THE CATESBY


Drawing Title:
 DESIGN SHEET

Reference No:	Scales: 1:100
Date:	24.10.102
Drawing No:	01
Drawn:	M. Shirley
Revision:	X3


Do not scale directly from this drawing.
 All discrepancies to be brought to the
 attention of the above office.

SHDC
 Planning & Development
 12 JUN 2002
 0628/02

DETERMINED
 PLAN

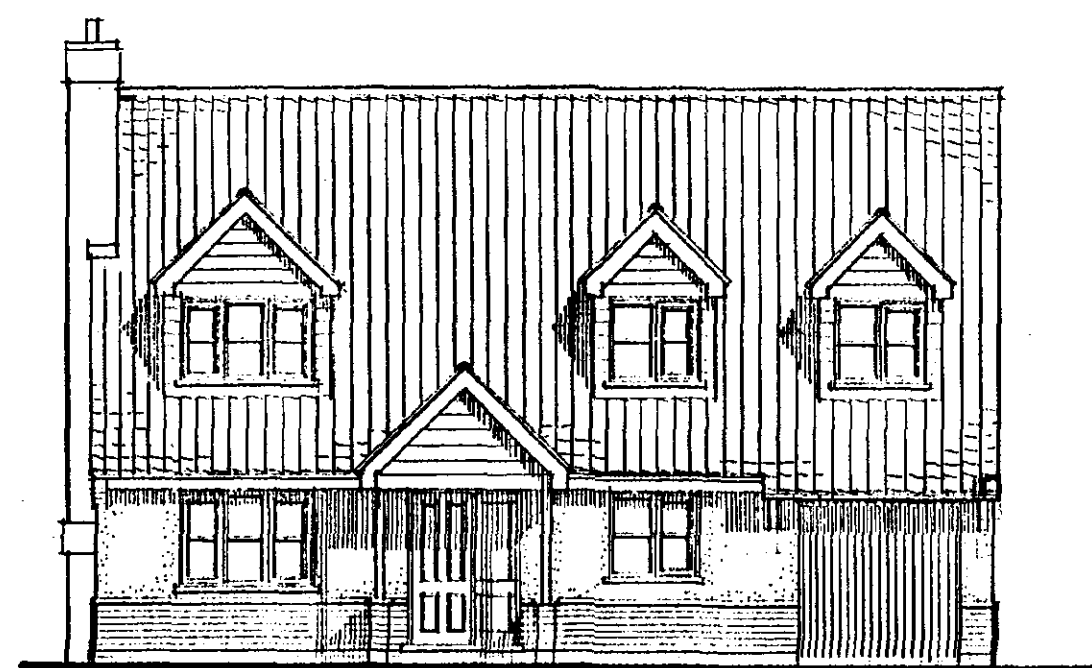


FRONT ELEVATION

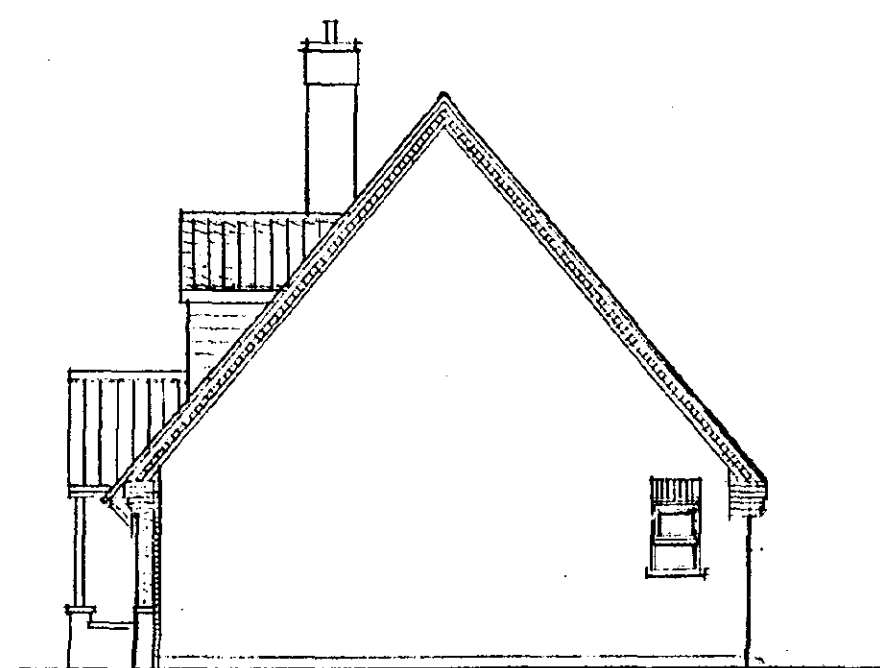


SIDE ELEVATION

This drawing is for PLANNING PURPOSES ONLY. The internal layout shown on the plans is indicative and are for guidance purposes. Amendments may be made at the discretion of Allison Homes. For confirmation of finalised design and specification refer to the Sales Department.

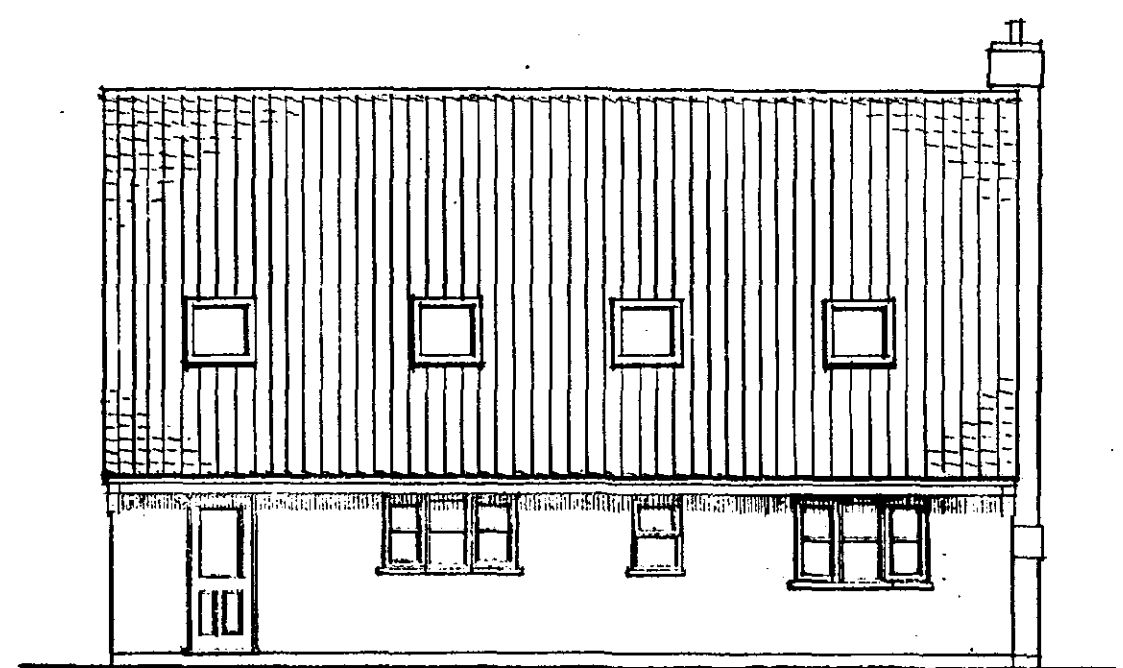

REAR ELEVATION

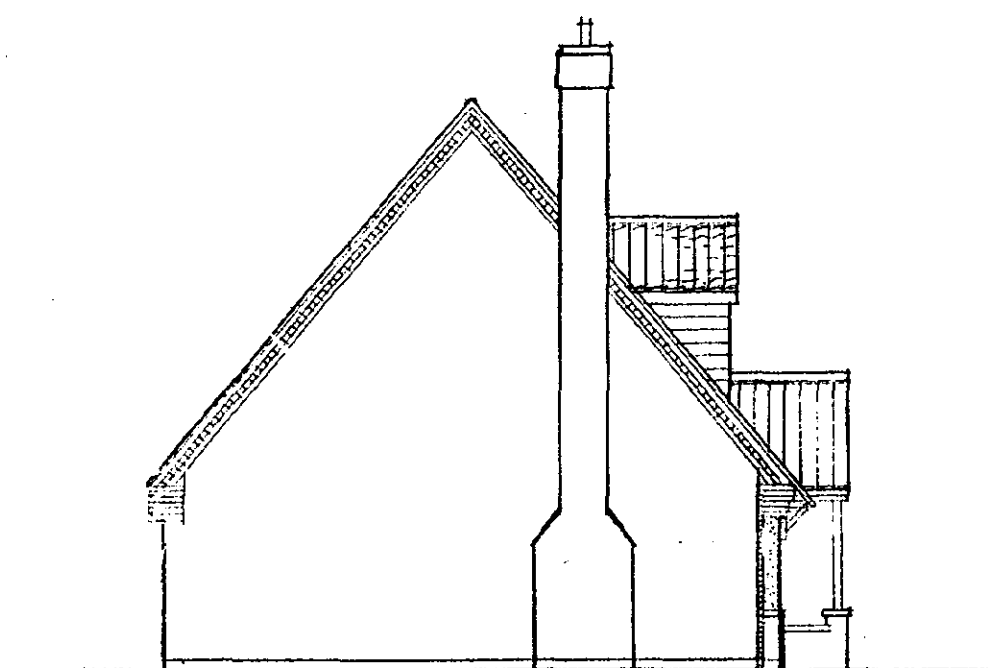

SIDE ELEVATION

Date	Description	By	Check
10/1/02	CONSERVATORY REMOVED.	C	VB
4/7/00	MORTON VI REV TO MORTON	R	VB
24/5/00	Revised to Match Working Drawing	A	VB


REVISIONS




Allison House
Barnby Close
West Elton Avenue
Spalding
Lincolnshire
PE11 2BS
Tel: 01775 724701 Fax: 01775 762153
Email: headoffice@allisonhomes.org
Allison Homes Eastern Limited is a Kier Residential Company

SHDC
Planning & Development
12 JUN 2002
0673/02

DETERMINED
PLAN

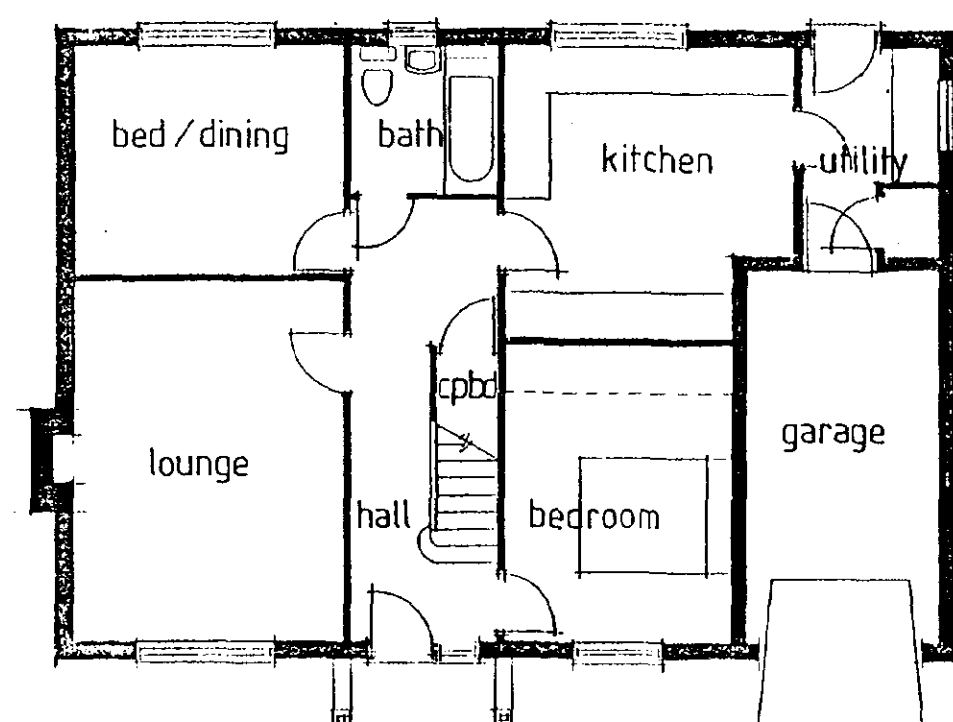




GROUND FLOOR PLAN

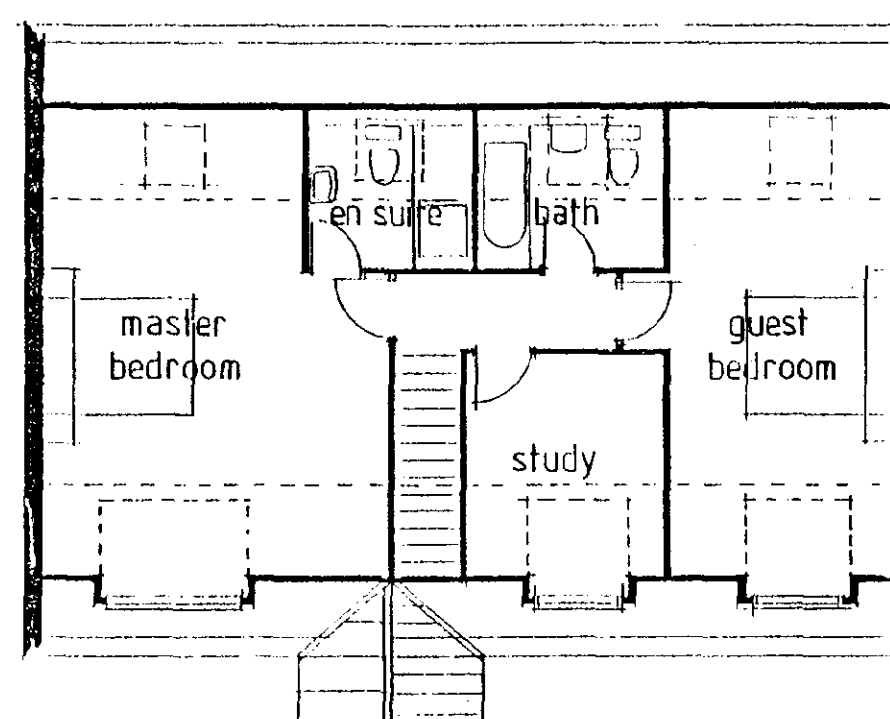


FIRST FLOOR PLAN

Project: 3 Bedroom Chalet Bungalow	
MORTON	
Drawing Title: Design Sheet	
1572 sq ft	
Date: 20.7.98	Scale: 1:100
Reference No:	Drawn: <i>ABC</i>
Drawing No: AB/01	Revised: <i>ABC</i>

Do not scale directly from this drawing. All discrepancies to be brought to the attention of the above office.

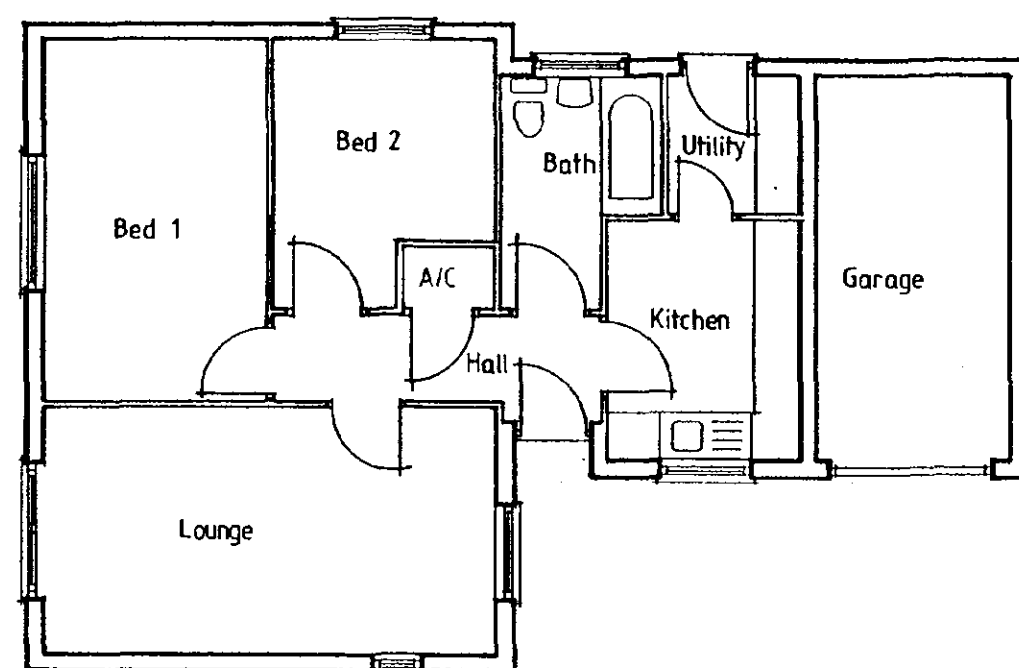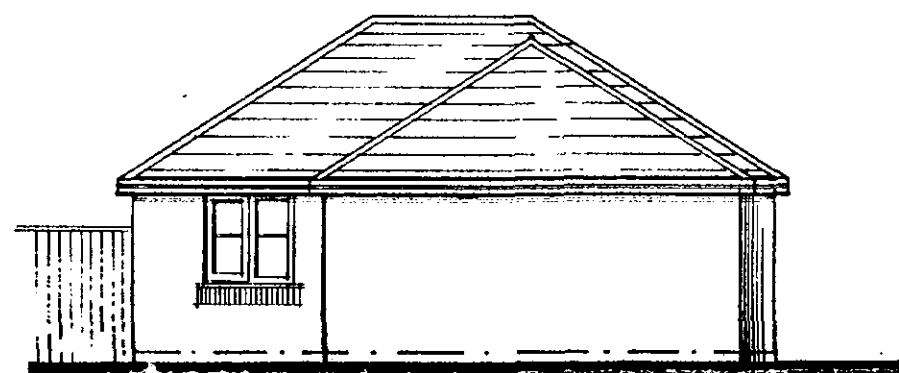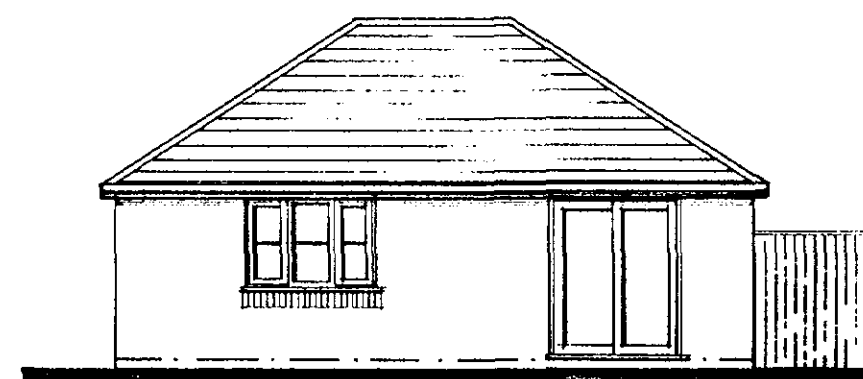

Date:	Description:			
R	E	V	I	S
S	O	N	S	

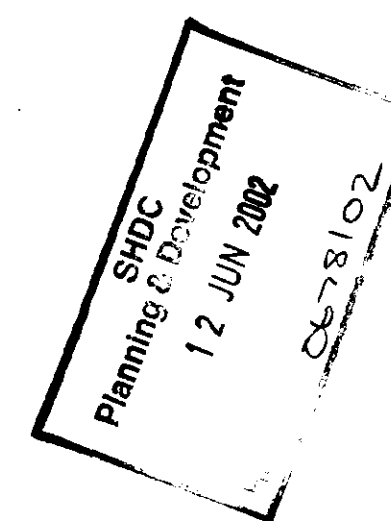

Allison House
Banbury Close
West Elbow Avenue
Spalding
Lincolnshire
PE11 2BS
Tel: 01775 724701 Fax: 01775 762153
Email: headoffice@allisonhomes.org
Allison Homes, Company Limited is a Charitable Company

Project:
The Clifton
2 Bed Bungalow


Drawing Title:
Design Sheet

Date: 12/2/01	Scales: 1:100
---------------	---------------


Reference No:	Drawn: KB
---------------	-----------

Drawing No:	Revision:
-------------	-----------

Do not scale directly from this drawing.
All discrepancies to be brought to the
attention of the above office.

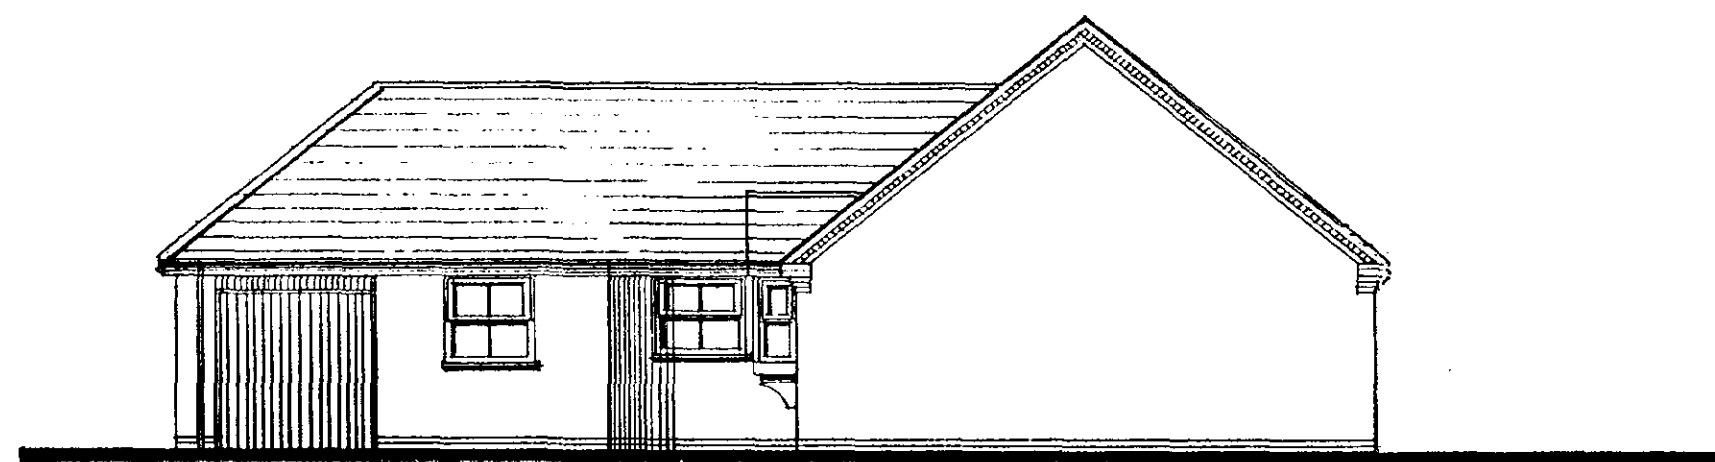


Front Elevation

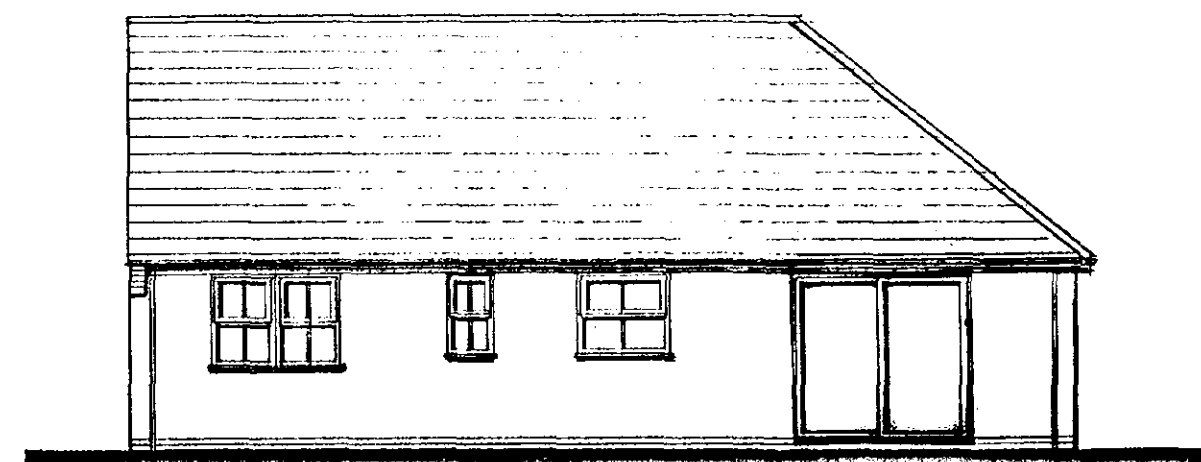


Side Elevation


This drawing is for PLANNING PURPOSES ONLY. The internal layout shown on the plans is indicative and are for guidance purposes. Amendments may be made at the discretion of Allison Homes. For confirmation of finalised design and specification refer to the Sales Department.

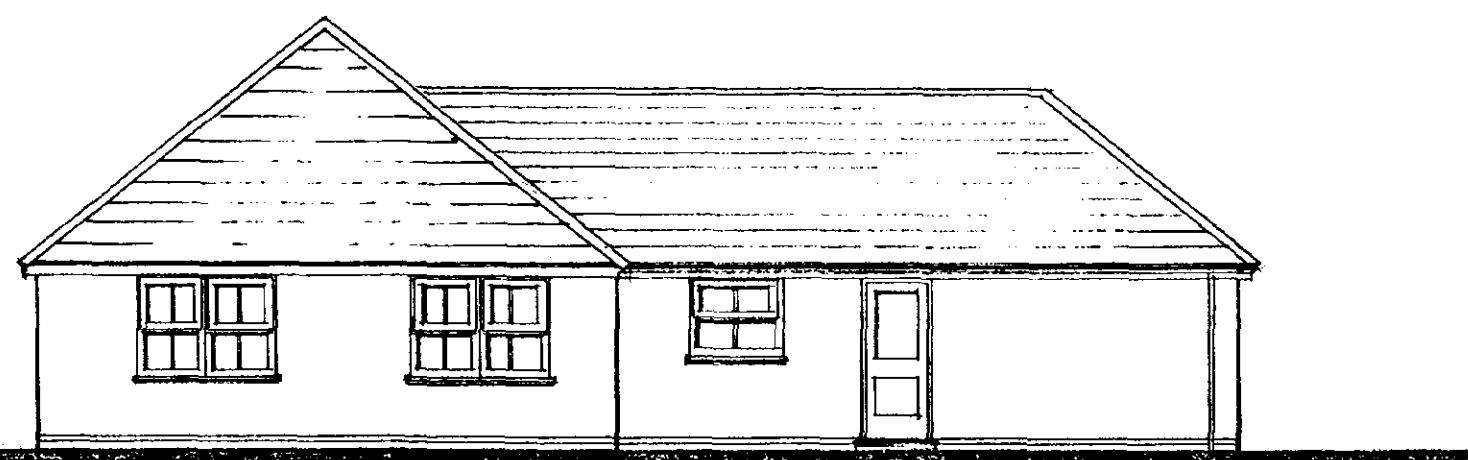

Rear Elevation

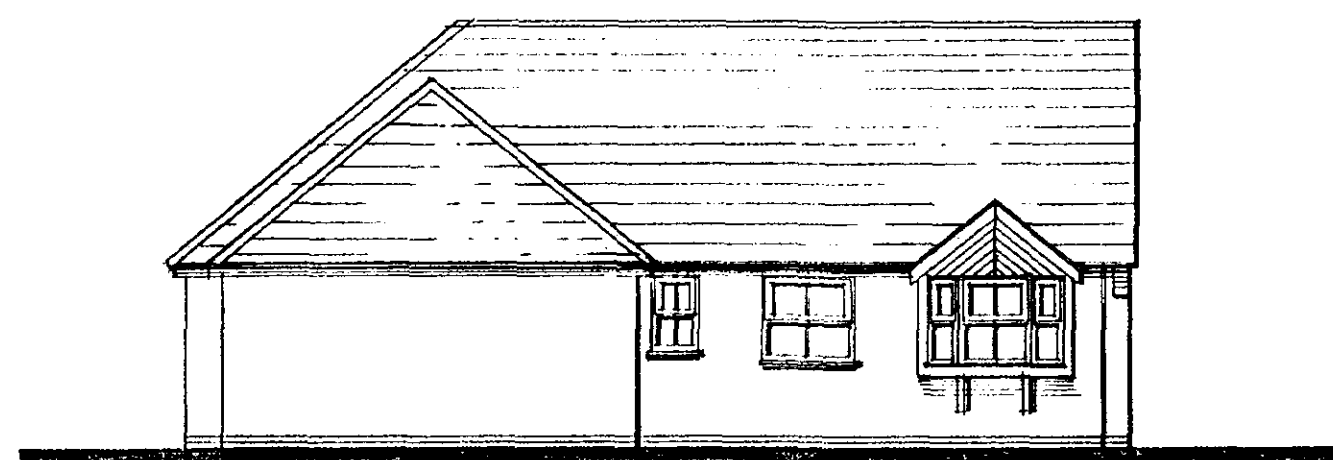

Side Elevation

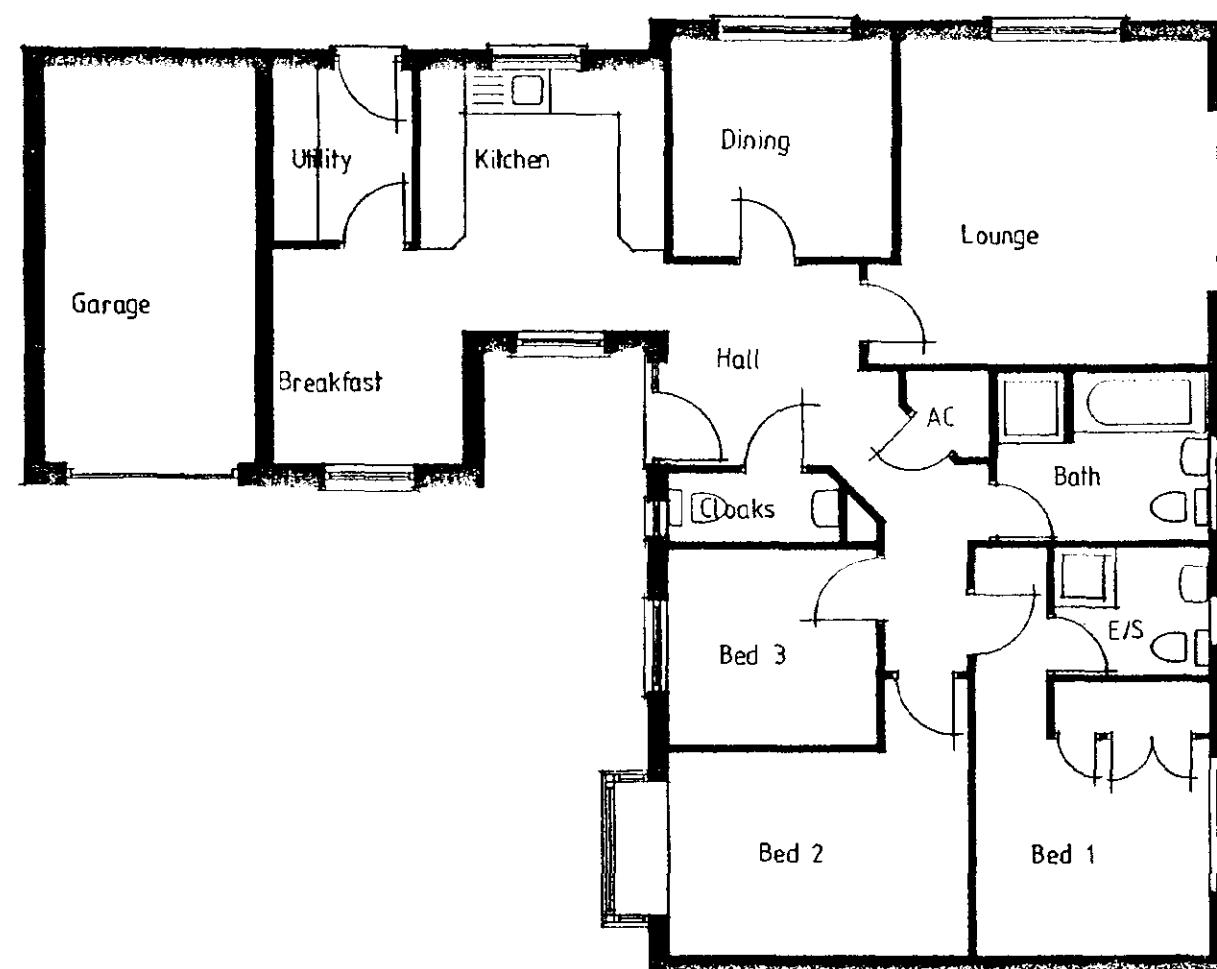

Floor Plan

Date	Description	A	KB
8/5/02	CONSERVATORY REMOVED.		

REVISIONS



Allison House
Banbury Close
West Elce Avenue
Spalding
Lincolnshire
PE11 2BS
Tel: 01775 724701 Fax: 01775 762153
Email: headoffice@allisonhomes.org
Allison Homes Eastern Limited is a sister company

Project:
B-Range, 3 Bed Bungalow
The Langham

Drawing Title:
Design Sheet

Date: 26/6/00	Scale: 1:100
Reference No: B3/SG/14	Drawn: KB
Drawing No:	Revision: A

Do not scale directly from this drawing.
All discrepancies to be brought to the
attention of the above office.


SHDC
Planning
Development
12 JUN 2002
0678102

DETERMINED
PLAN


This drawing is for PLANNING PURPOSES ONLY.
The internal layout shown on the plans is indicative and
are for guidance purposes. Amendments may be made
at the discretion of Allison Homes. For confirmation
of finalised design and specification refer to the Sales
Department.




Front Elevation

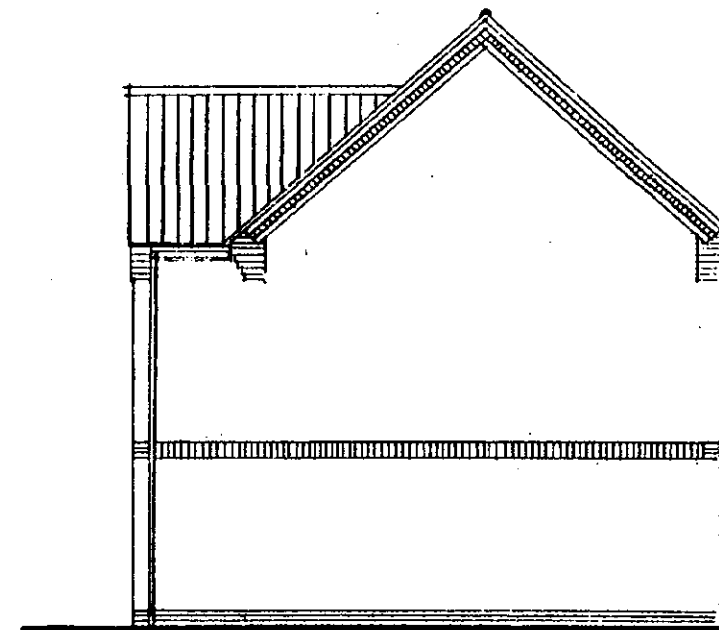


Side Elevation

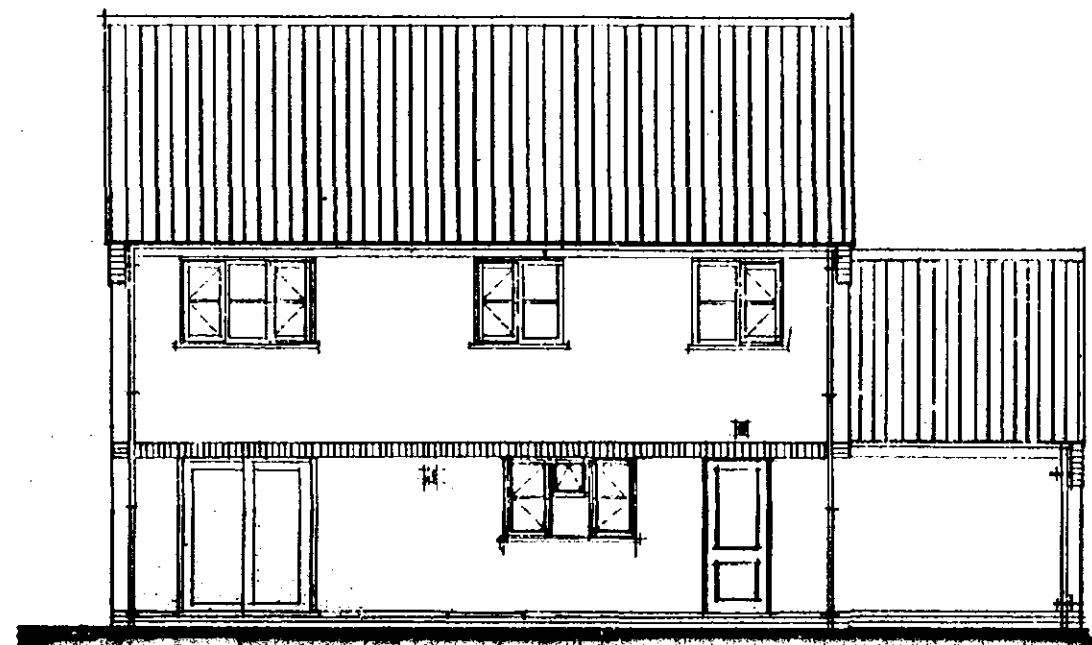


Rear Elevation

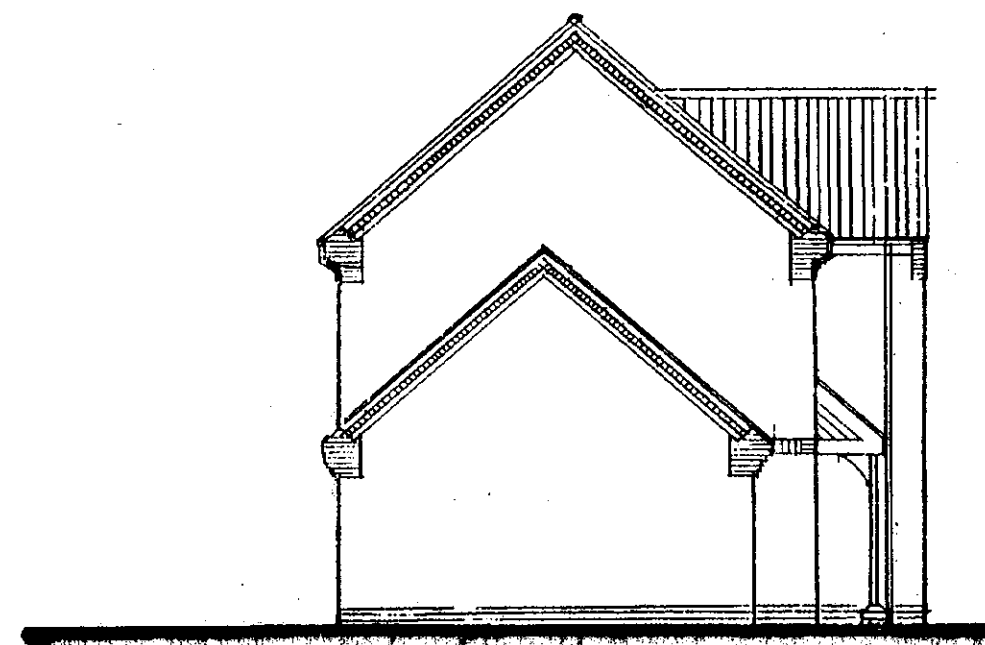

Side Elevation

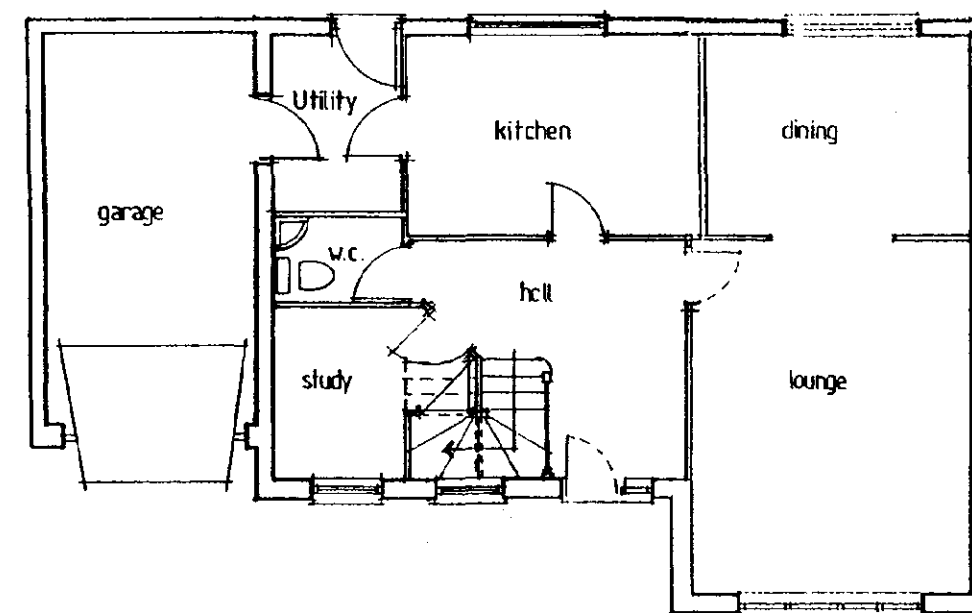

GROUND FLOOR PLAN

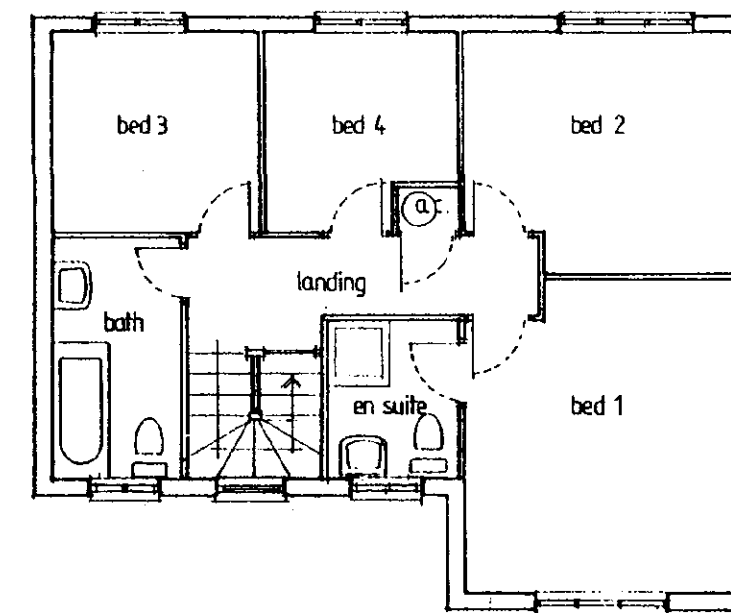

FIRST FLOOR PLAN

SHDC
Planning Department
12 JUN 2002
0678/02

**DETERMINED
PLAN**

Date:	Description:	
18/10/01	Conservatory removed.	B KB
26/01/02	DOOR TO LOUNGE CHANGED TO SIDE	A LP

R E V I S I O N S








Allison House
Banbury Close
West Elce Avenue
Spalding
Lincolnshire
PE11 2BS
Tel: 01775 724701 Fax: 01775 782153
Email: headoffice@allisonhomes.org
Allison Homes (Eastern) Limited is a Not Registered Company

Project:
D RANGE HOUSE TYPE
4 BED
1281 Sq. Ft.
Drawing Title:
DESIGN SHEET
THE GOLDCREST

Reference No:	Scales: 1:100
Date:	11/2/00
Drawing No: D4/SG/01/V5	Drawn: KB
Revision: X B	

Do not scale directly from this drawing.
All discrepancies to be brought to the
attention of the above office.

Garages may vary according to plot orientation,
see site plan for details.

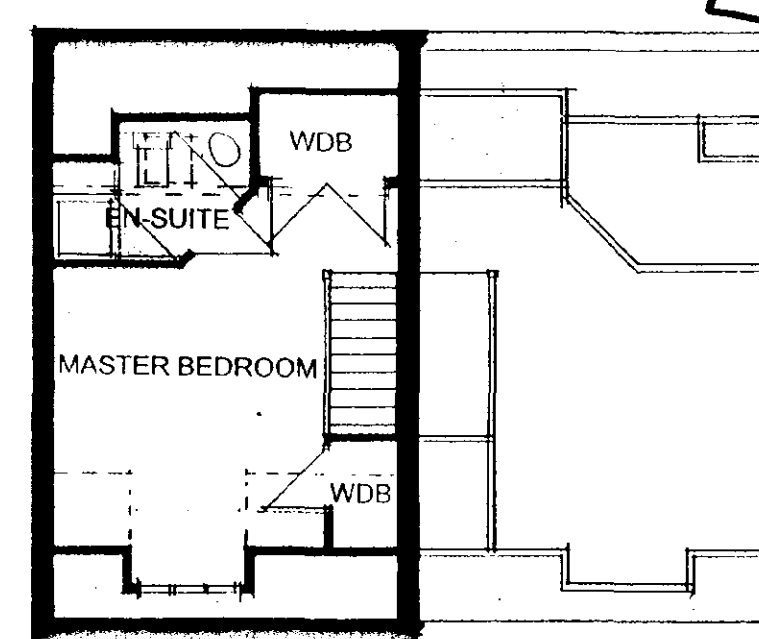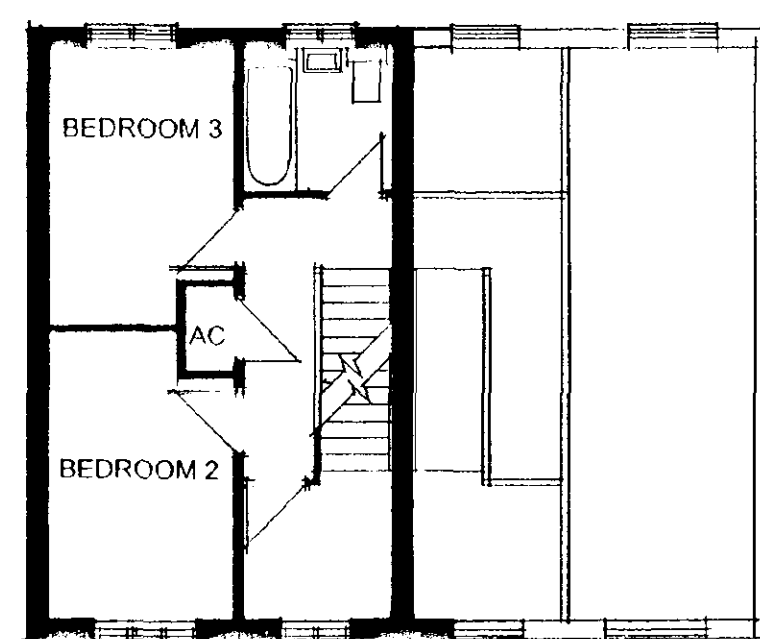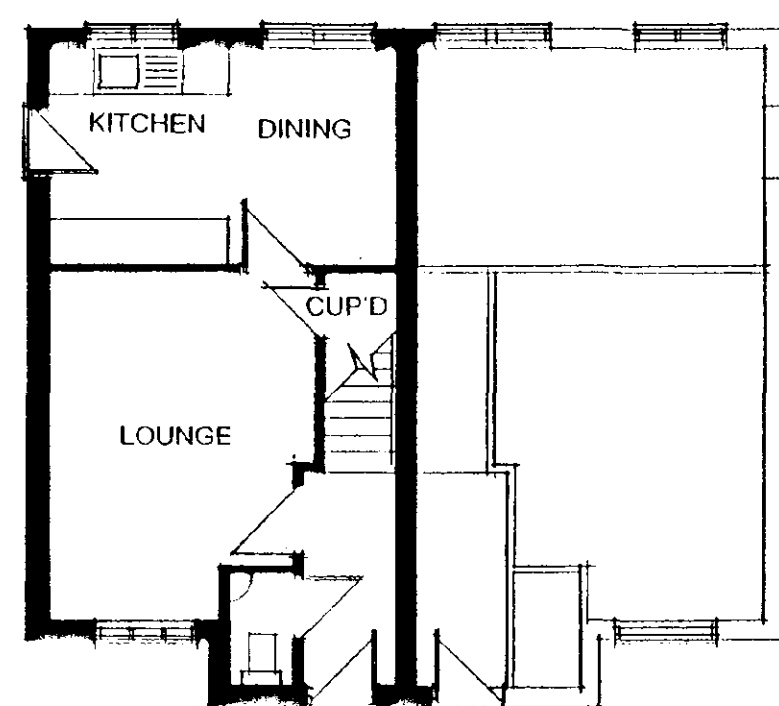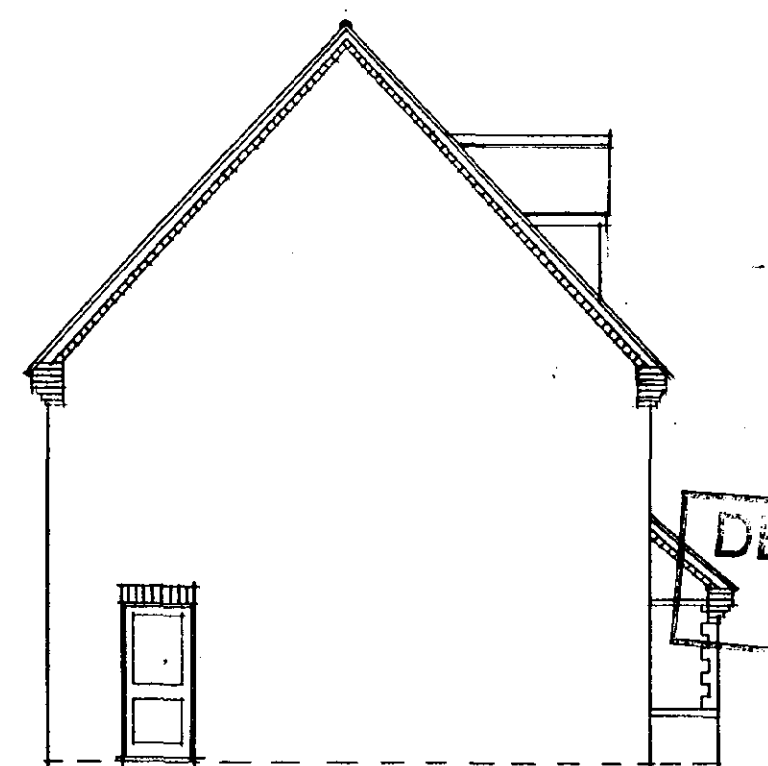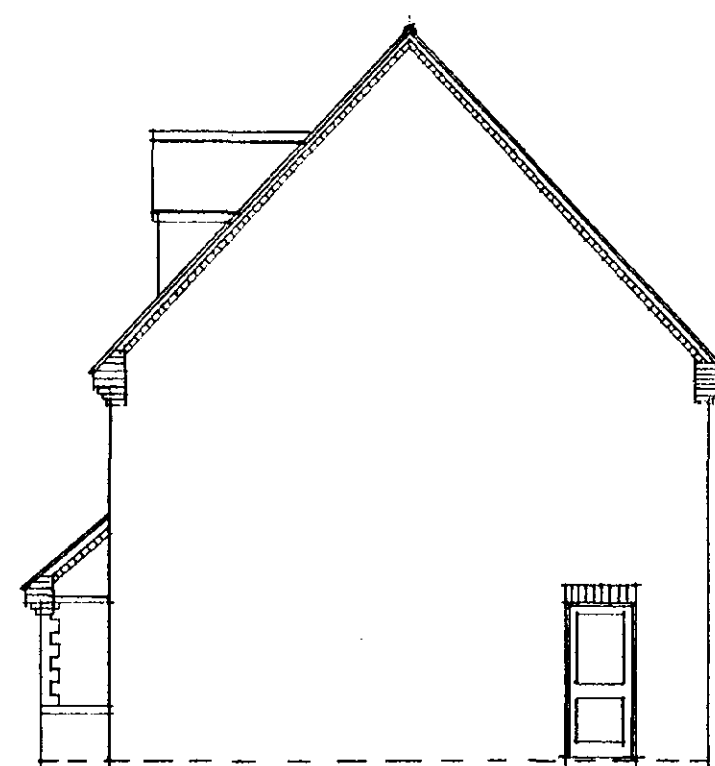

SHDC
Planning & Development
12 June

•

Date:	Description:		
R	E	V	S
I	O	N	S



Allison House, Banbury Close, West Elloe Avenue
Spalding, Lincs. PE11 2BS

Telephone (01775) 724701 Fax (01775) 762153
email: headoffice@allisonhomes.org

Allison Homes Eastern Limited is a Kier Residential company.

Project:

LUDDINGTON

Drawing Title:

DESIGN SHEET

Date:

Scales: 1:100

Reference No:

Drawn:

Drawing No:

Revision:


Do not scale directly from this drawing.
All discrepancies to be brought to the
attention of the above office.

This drawing is for PLANNING PURPOSES ONLY. The internal layout shown on the plans is indicative and are for guidance purposes. Amendments may be made at the discretion of Allison Homes. For confirmation of finalised design and specification refer to the Sales Department.

The Conservatory is also for planning purposes only, and will not be constructed and included in the sale unless requested as an extra by the purchaser. The design is therefore indicative and may be subject to alteration to suit individual requirements.




Front Elevation

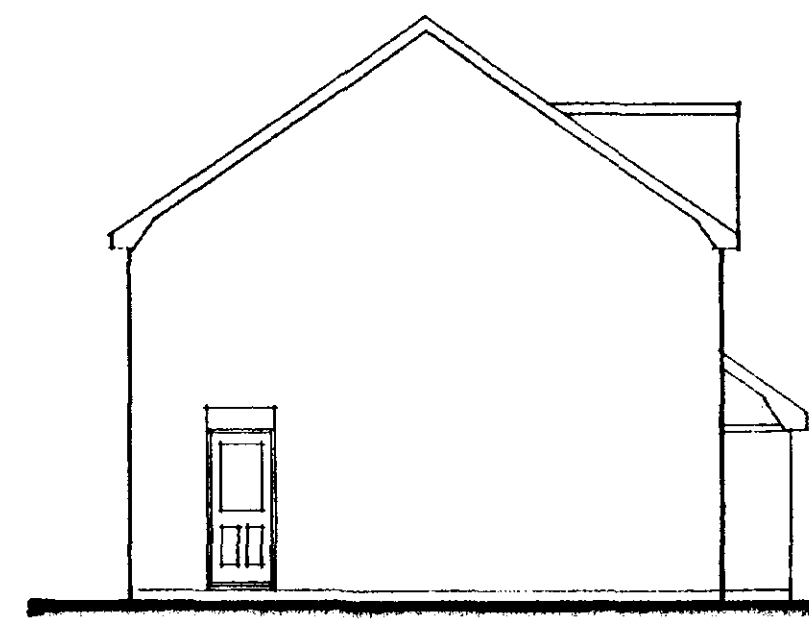


Side Elevation




Rear Elevation

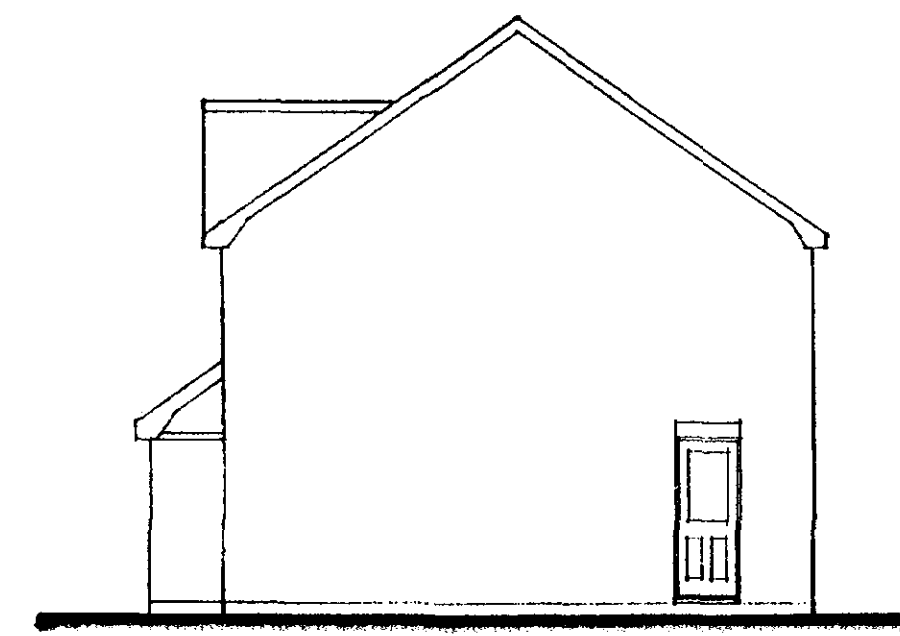

Side Elevation

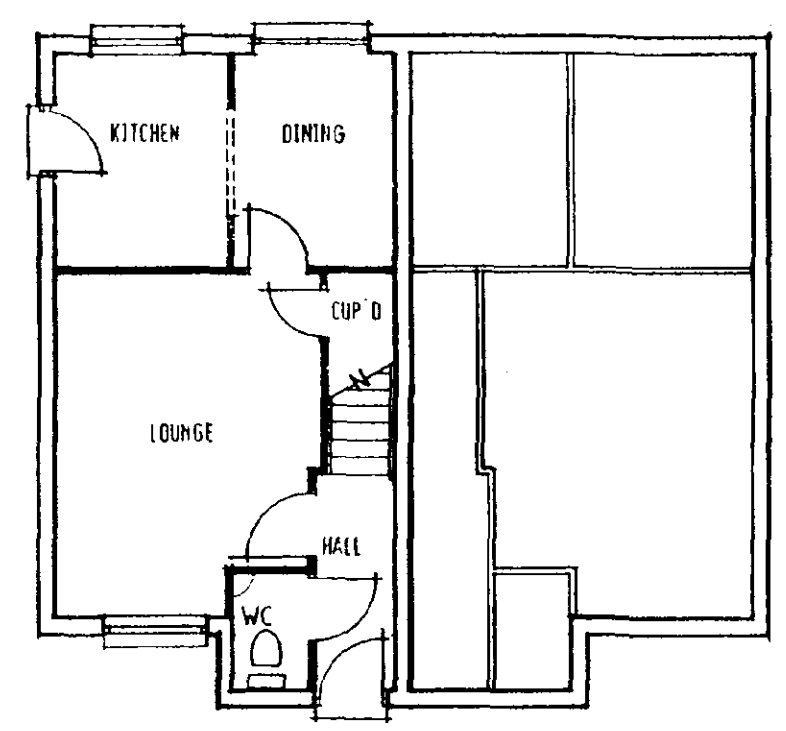

Ground Floor Plan

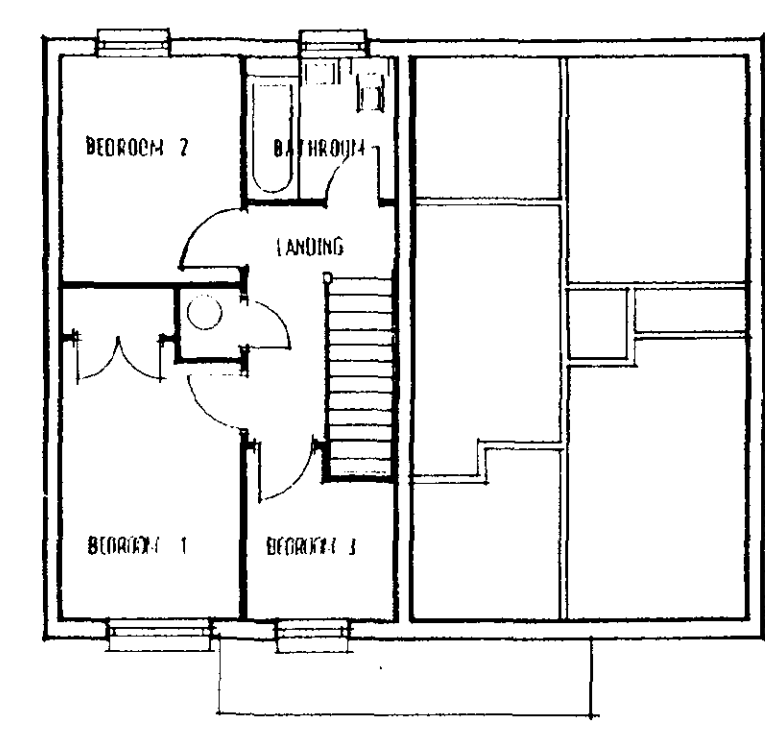

First Floor Plan

Planning Submission
 12 JUN 2002
 Ref: 0678102

**DETERMINED
PLAN**

01/2/01	AVEBURY ELEV TO ARDEN	A 1/5
Date:	Description:	
R E V I S I O N S		









**ALLISON
Homes**

Alison House
 Banbury Close
 West Elloe Avenue
 Spalding
 Lincolnshire
 PE11 2BS
 Tel: 01775 724701 Fax: 01775 782153
 Email: headoffice@allisonhomes.org
Allison Homes (England) Limited is a Part Registered Company

Project: The Arden	
Drawing Title: Design Sheet	
Date: 4/5/00	Scale: 1:100
Reference No:	Drawn: AB/KB
Drawing No: E3 / SG / 06 / V4	Revision: A

Do not scale directly from this drawing. All discrepancies to be brought to the attention of the above office.

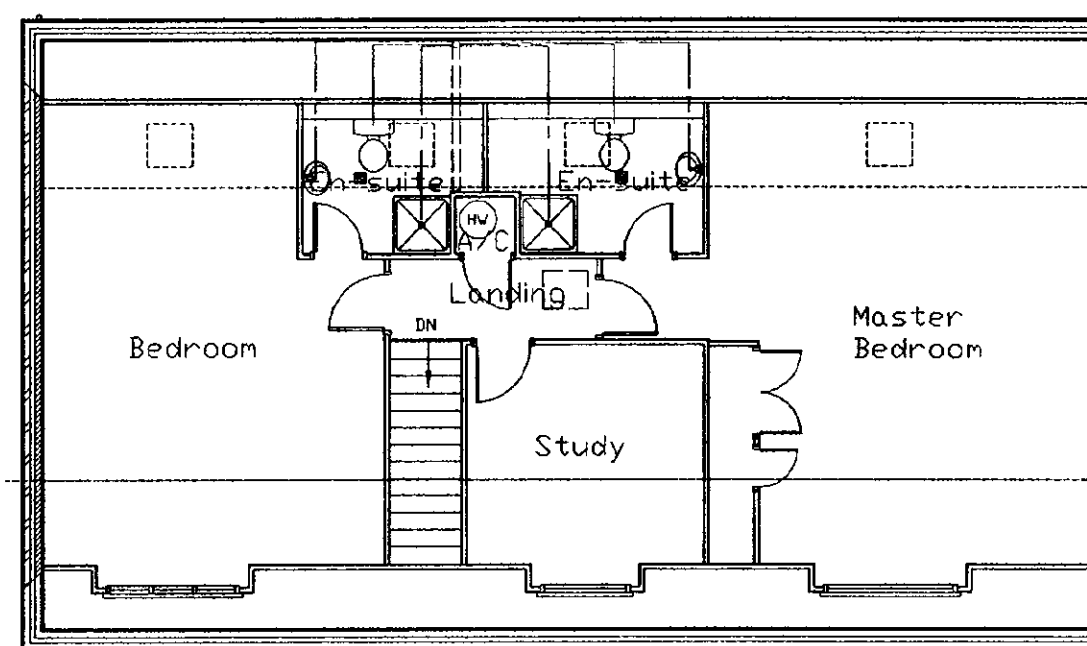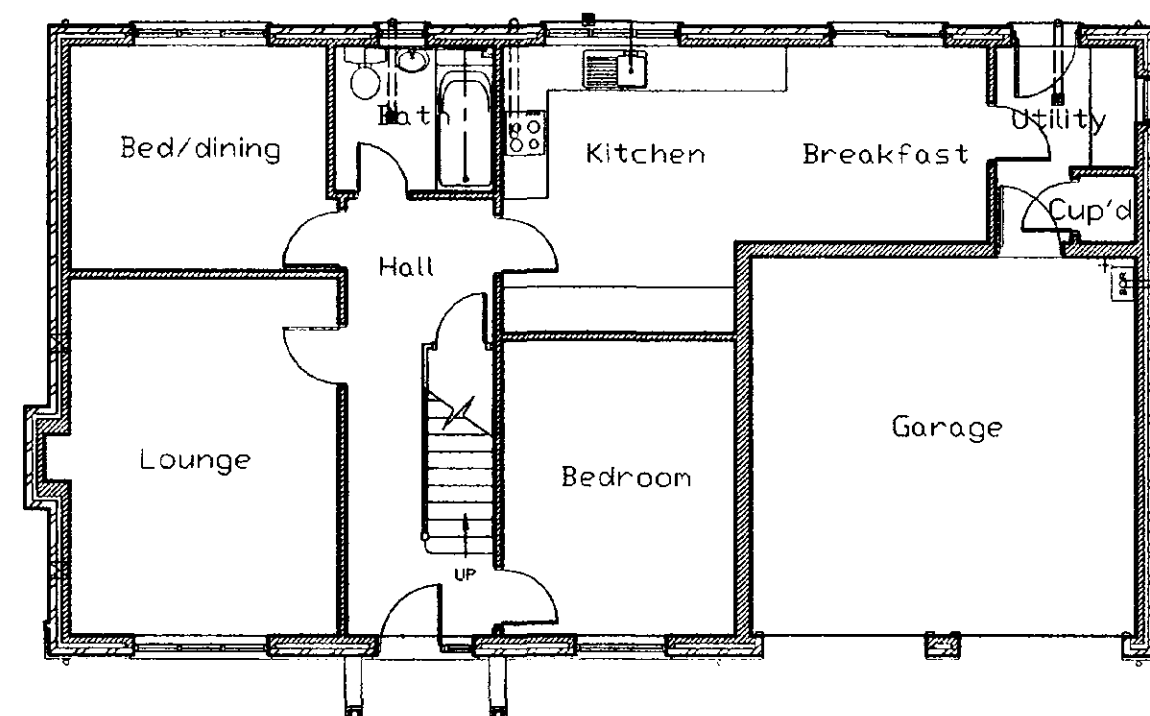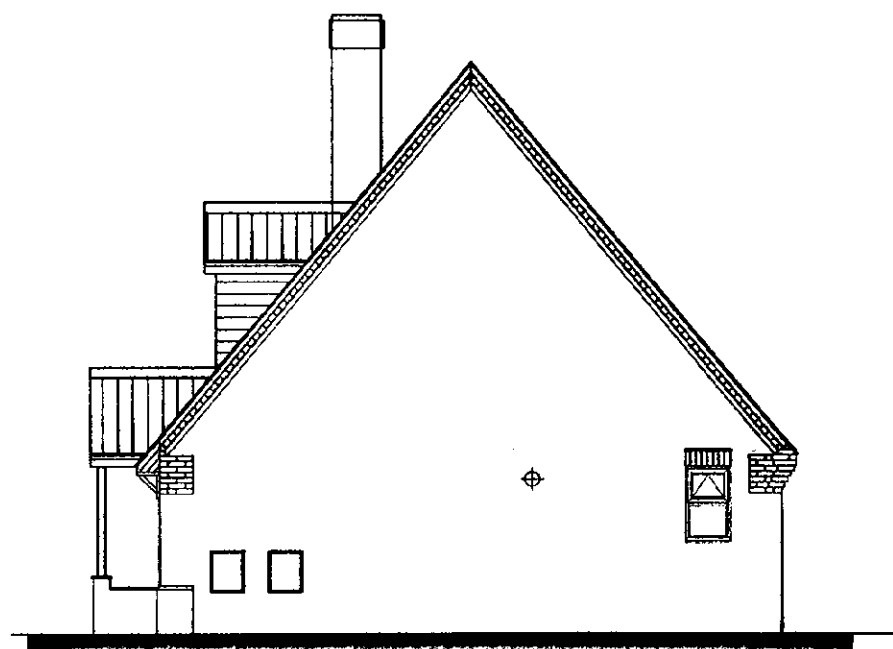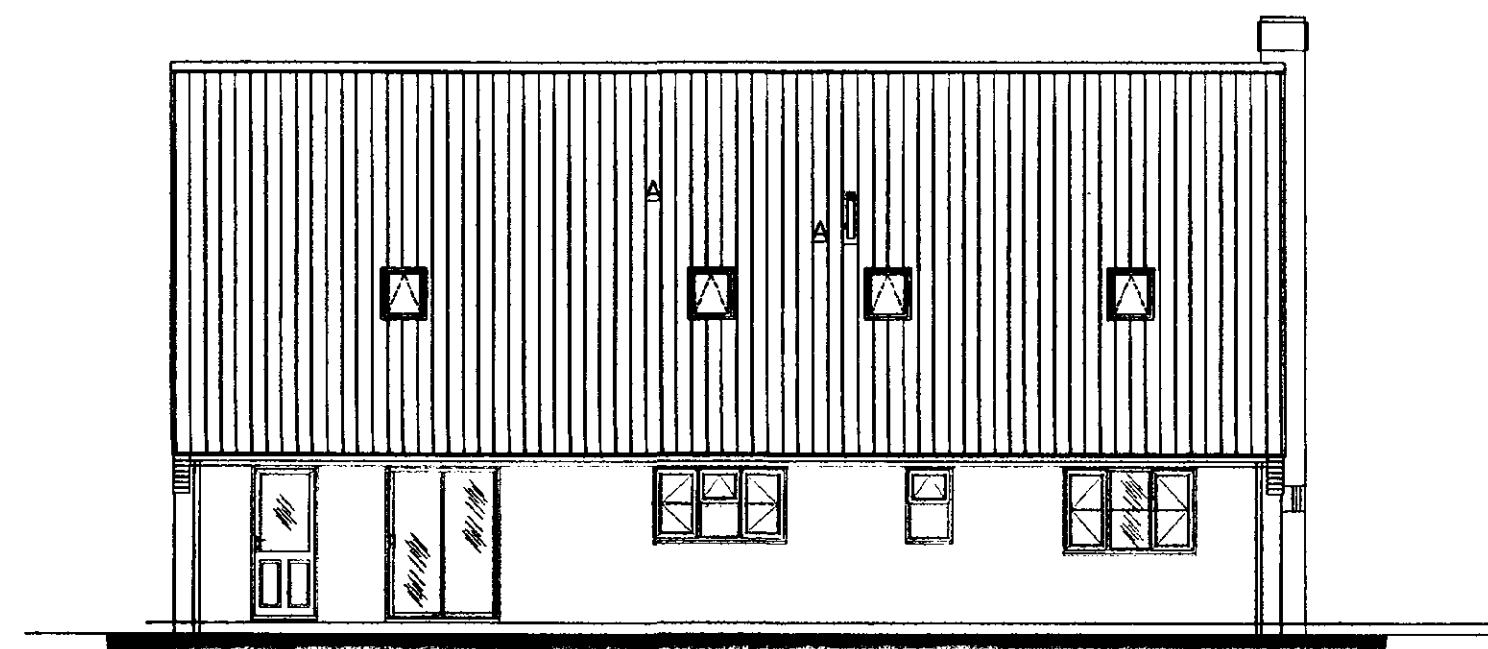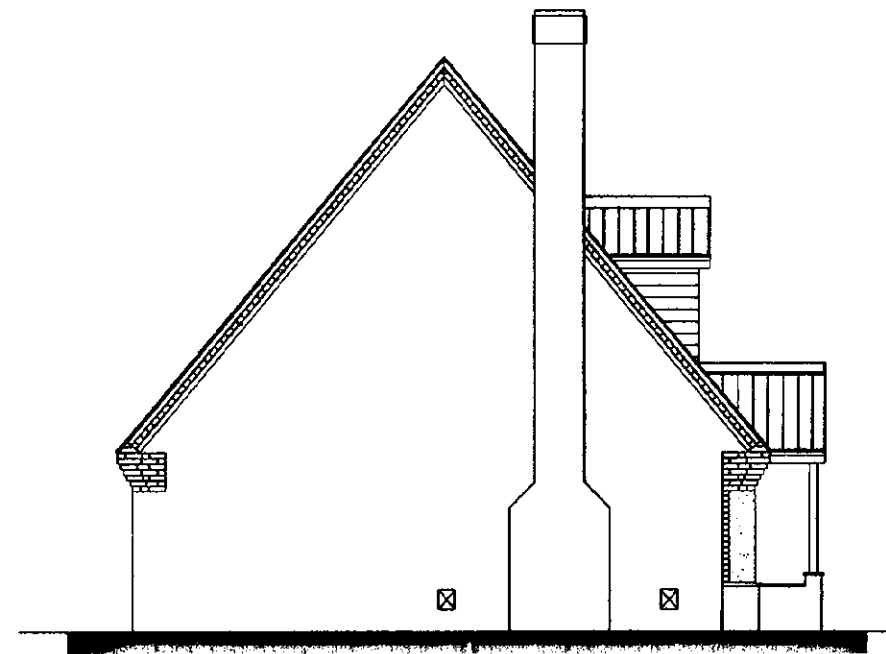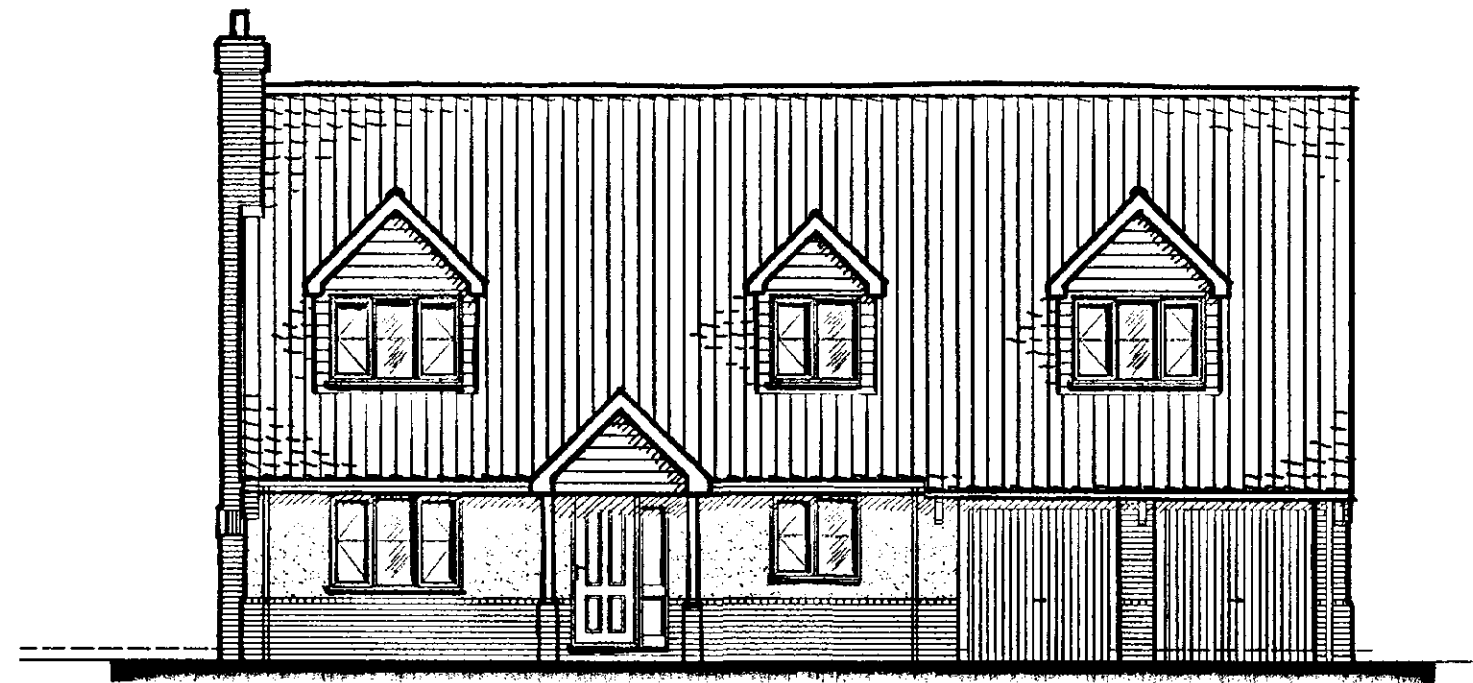

SHDC
Planning & Development
12 JUN 2002
0678/02

**DETERMINED
PLAN**

Date :	Description :		
R	E	V	I
S	I	O	N
S			

ALLISON
— Homes —


**Allison House
Banbury Close
West Elbe Avenue
Spalding
Lincolnshire
PE11 2BS**
Tel: 01775 724701 Fax: 01775 762153
Email: headoffice@allisonhomes.org
Allison Homes Eastern Limited is a Charitable Company

Project :
3 BED CHALET BUNGALOW
BALMORAL





Drawing Title :
DESIGN DRAWING

Reference No :	Scores :
	1:100
Drawing No :	Date :
01	AUG'99
	Drawn:
	J.r.b.

Do not scale directly from this drawing. All discrepancies to be brought to the attention of the above office.

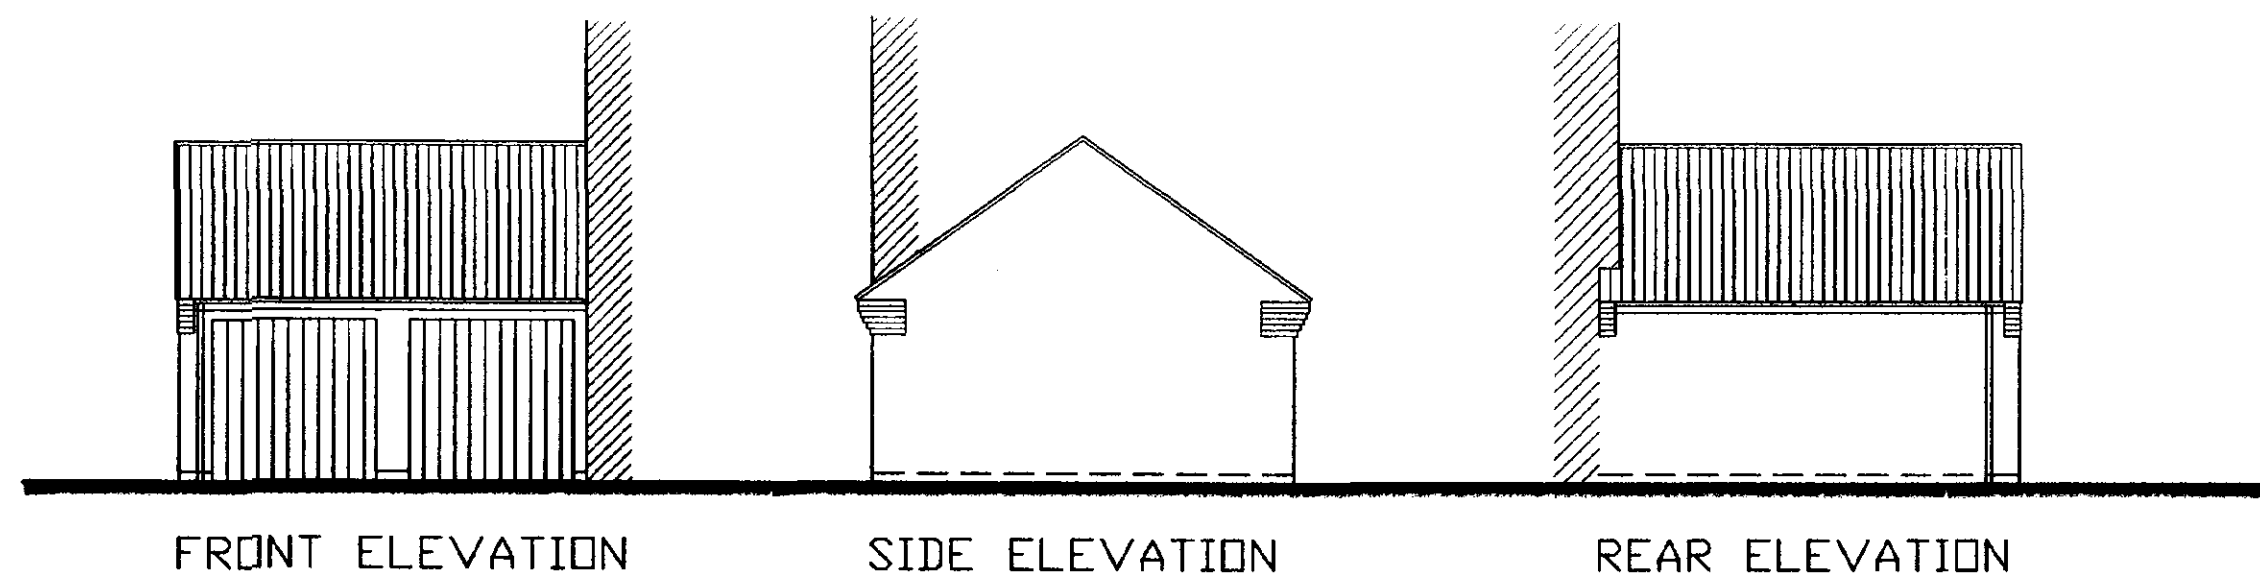

Roof Truss Schedule
 10 No Fink Trusses
 5260 Clear Span
 35° Pitch
 200mm Overhang

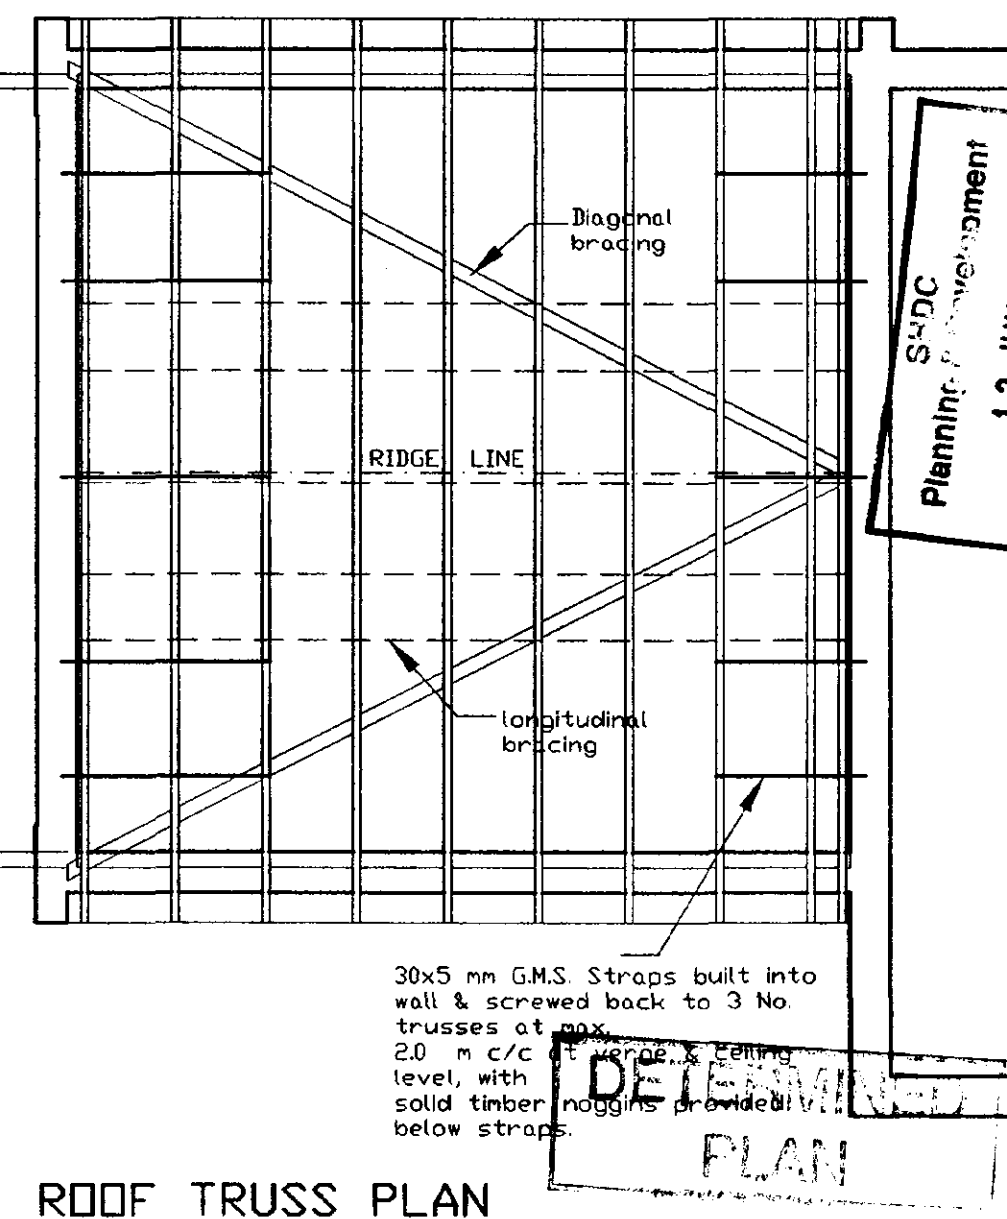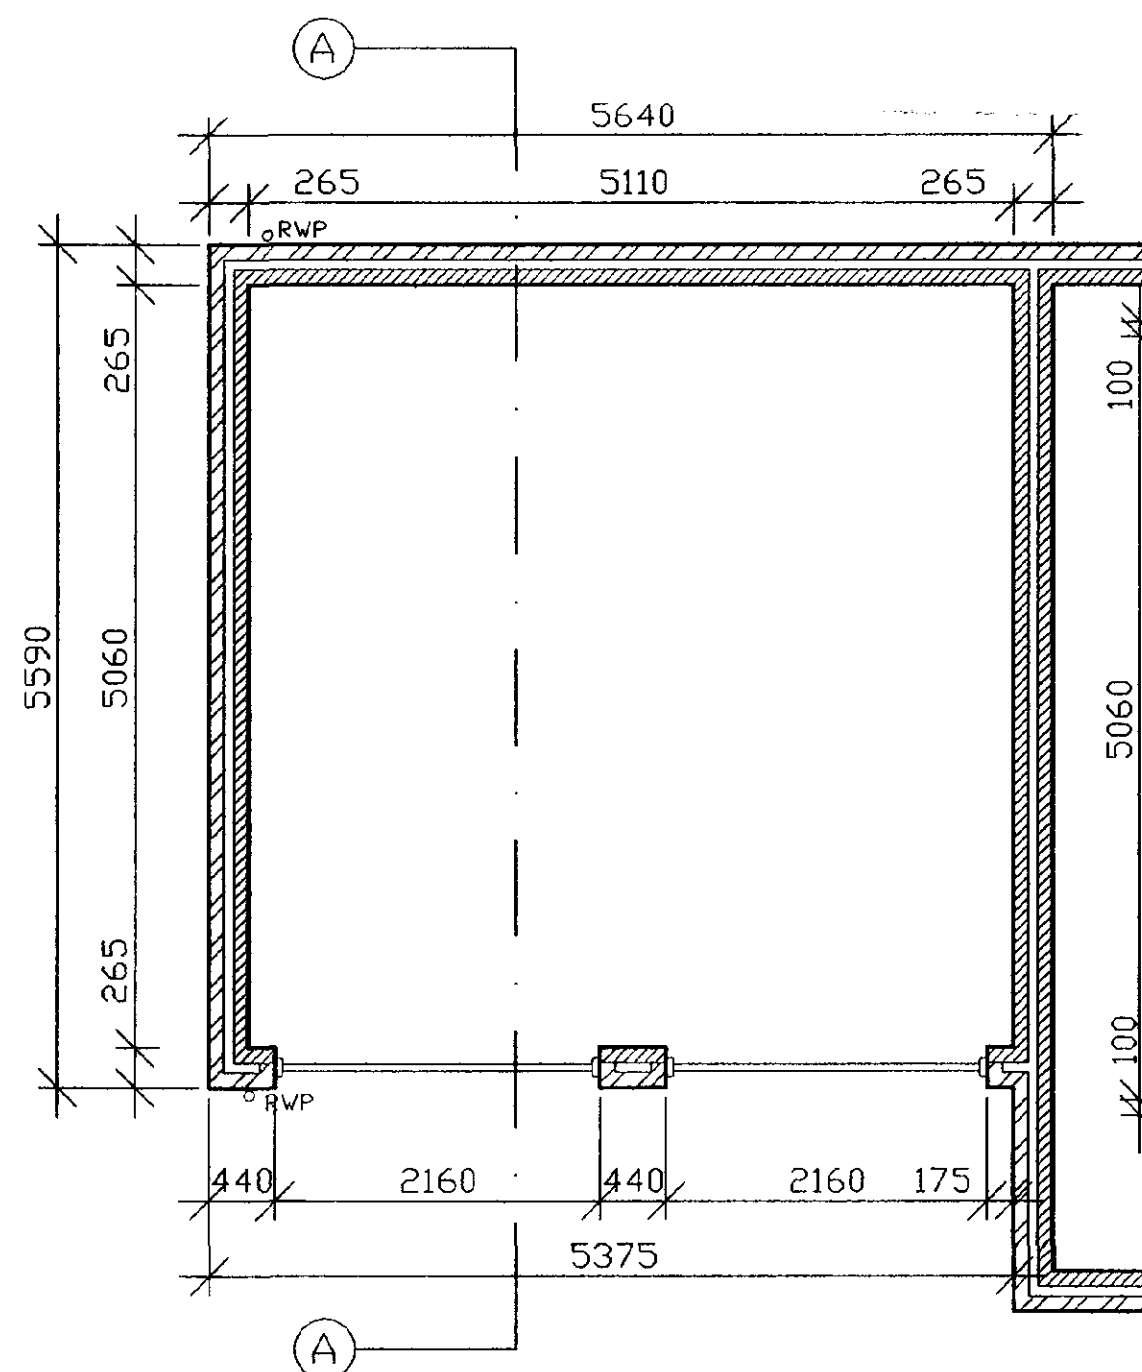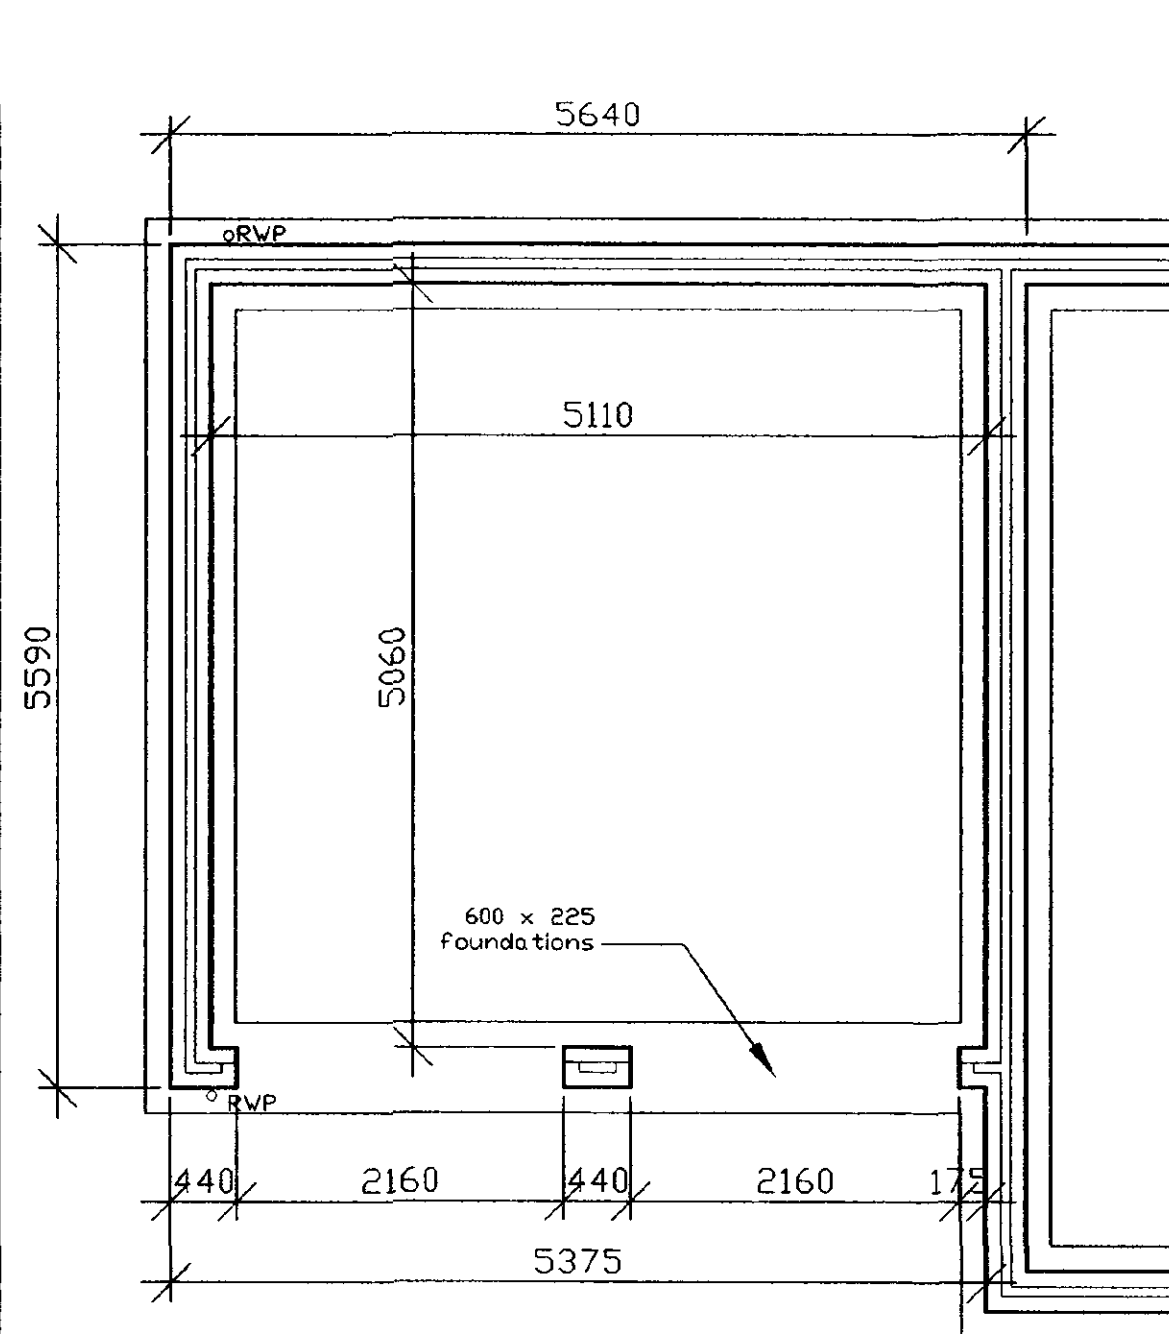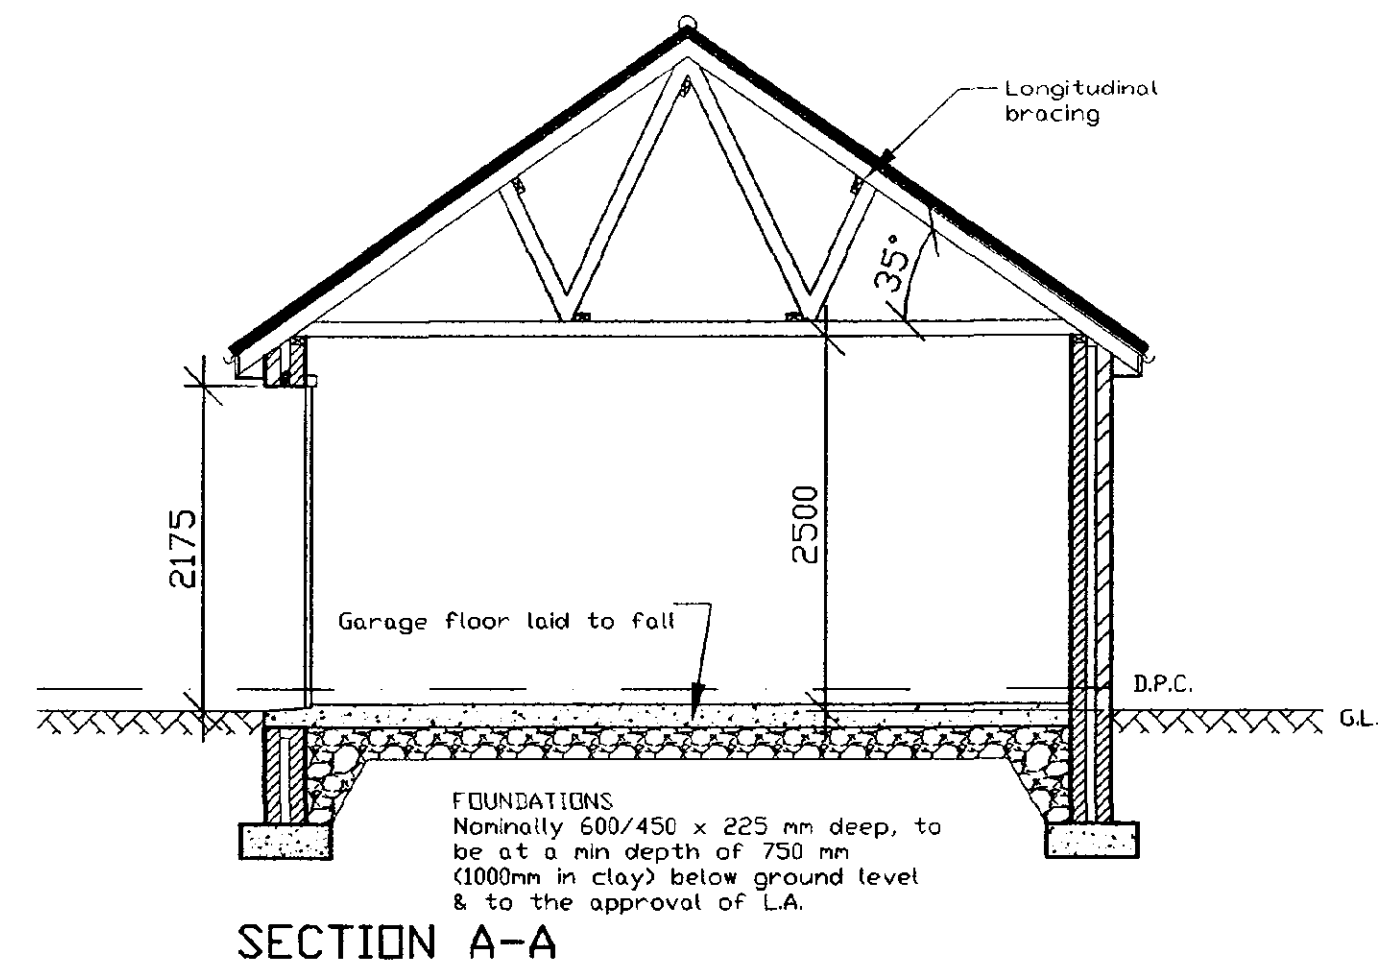

Date	Description




Allison House
 Banbury Close
 West Elce Avenue
 Spalding
 Lincolnshire
 PE11 2BS
 Tel: 01775 724701 Fax: 01775 782153
 Email: headoffice@allisonhomes.org
 Allison Homes Eastern Limited is a Kier Residential Company

Project :
DOUBLE ATTACHED GARAGE


Drawing Title :
CONSTRUCTION DRAWING

Reference No : ADG/WD/02	Scales : 1:50, 1:100
Drawing No : 01	Date : 16/04/02
	Drawn : LRP


Do not scale directly from this drawing. All discrepancies to be brought to the attention of the above office.

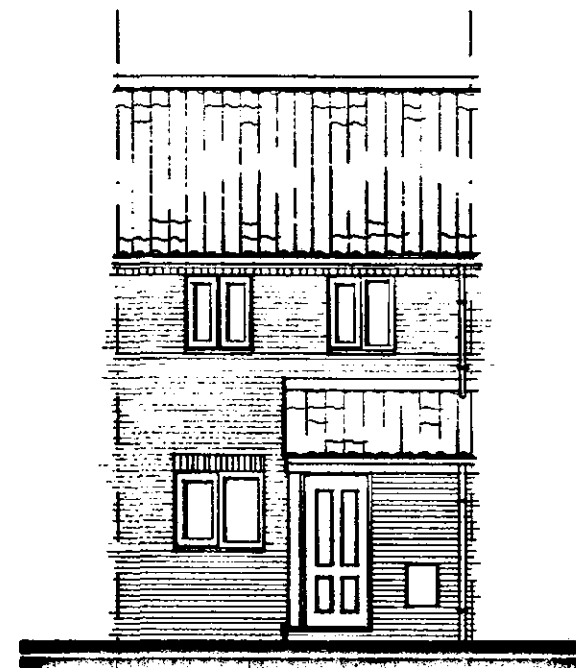


FRONT ELEVATION

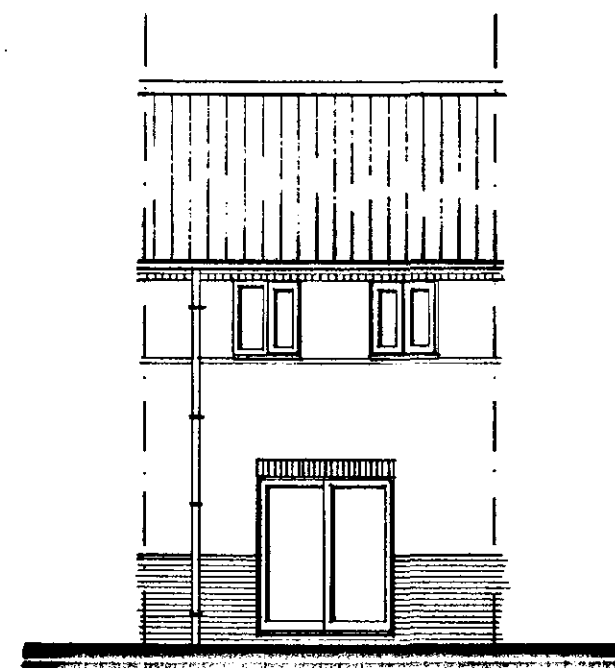

REAR ELEVATION

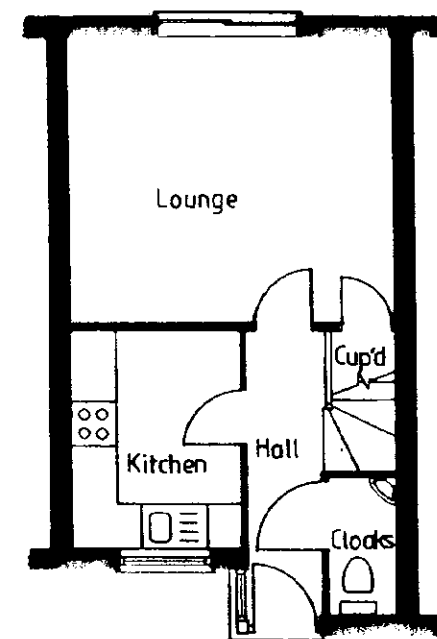

GROUND FLOOR PLAN

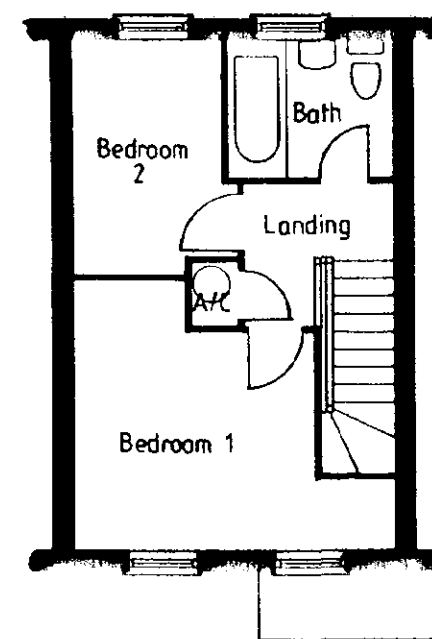

FIRST FLOOR PLAN

SHDC
Planning
12 JUN 2002
Ref 0678/02

DETERMINED
PLAN

Date:	Description:

R E V I S I O N S




Allison House
Barbury Close
West Elbow Avenue
Spalding
Lincolnshire
PE11 2BS
Tel: 01775 724701 Fax: 01775 752153
Email: headoffice@allisonhomes.org
Allison Homes (Eastern) Limited is a Not For Profit Company

Project:
2 BEDROOM HOUSE
THE NEWPORT


Drawing Title:
DESIGN SHEET

Date: 7/6/01	Scales: 1:100
Reference No:	Drawn: KB
Drawing No: DS/01	Revision:

Do not scale directly from this drawing.
All discrepancies to be brought to the
attention of the above office.

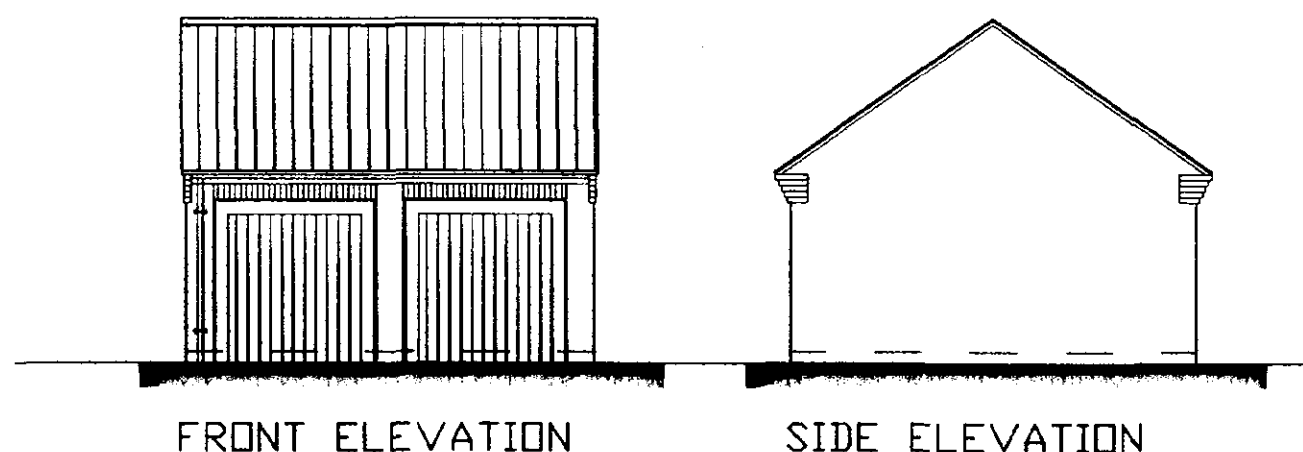

N.B. Refer to main dwelling for elevation treatment

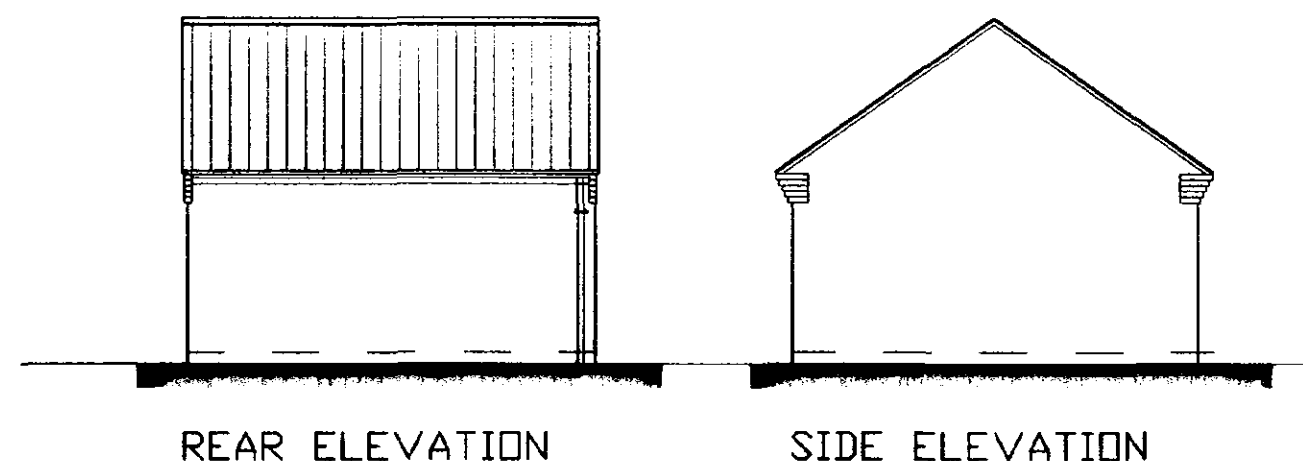

CONSTRUCTION NOTES

GROUND PREPARATION - Strip all top soil/vegetable matter from area occupied by buildings plus 2m all round, provisionally allow 150mm depth and store in site stockpile for later reuse. Reduce levels/grade oversite to levels indicated on site plans.

FOUNDATIONS - Unless otherwise stated, strip foundations to be 450/650mm wide of C15P mix concrete. Depth to suit site conditions, subject to 700mm min depth (1000mm on clay) and to the approval of the Local Authority Building Inspector.

GROUND FLOOR CONSTRUCTION - Insitu concrete ground bearing slabs to be 100mm thickness C20P mix concrete on 1200 gauge DPM (300mm laps) on 150mm sand blinded clean hardcore (max 600mm filling below slab). DPM to be turned up and over all walls and overlaid with DPC.

SUB-STRUCTURE WALLS - Class A blocks of FL quality bricks in 1:3 mix mortar. Fill cavities to within 225mm of lowest DPC with 1:10 mortar or lean mix concrete.

EXTERNAL WALLS - Made up of 105mm facing brickwork. Cavity walls between house and garage as external walls. Solid walls of 200mm Tarmac Toplite GTI or similar lightweight blocks in 1:1:6 mortar (K value 0.11 w/wk) to give U value of 0.48w/m degrees Celsius.


ROOF COVERING - Concrete interlocking, concrete/clay plain tiles or traditional/fibre cement slates with ridges/verges/special fittings all as site specification. 38 x 25mm treated SW battens gauge to suite tiling on BS747 type if untearable roofing felt or similar on cut/trussed rafters as applicable. Contractor is to determine tile fixing specification from manufacturers published literature with due consideration for each site location, anticipated wind velocities and individual roof pitches. Roofing contractor to fix mineral fibre quilt fire stopping above and below roofing felt to head of party walls and fire stop eaves boxes in strict accordance with manufacturers written instructions.

ROOF CONSTRUCTION - Wall plates generally 100 x 50mm treated SW, with half lapped joints and fully bedded, strapped down to supporting wall with 30 x 5mm GMS straps at 10m cc's. Cut pitch rafters to be fully birdsmouthed over 4 twice nailed to manufacturer and fixed together with 100 x 25mm sawn SW binders and bracing, in strict accordance with BS5268 part 3 1985 (and any subsequent amendment) at 600mm max centres. Provide 30 x 5mm once bent (900/100) galvanised mild steel lateral restraint straps to external walls at ceiling and rafter level where shown at 2m max cc's fixed with 4 no. 50mm 8 gauge CSK screws or 5 no. 35 x 50mm galvanised round wire nails to 2 trusses/ceiling joists min C/V solid blocking support and edge packing.

ROOF SPACE VENTILATION AND INSULATION - Provide eave to eave ventilation equivalent to 10,000mm²/metre run or where eaves is dropped, 25,000mm²/metre run, together with high level vents giving 5000mm²/metre run (use tile manufacturers dry ridge ventilator system). Use either ventilating soffit boards, continuous soffit ventilation strips or continuous over fascia ventilation strips as site specification.

RAINWATER GOODS - 115mm dia HR or 100mm square line UPVC guttering, fixed level using standard fascia brackets at 1000mm cc's and 68mm dia/65mm square RWP's sealed to drain at ground level. Colour/profile as site specification.




FOUL AND STORM DRAINAGE - Generally foul drainage to connect to Foul sewer lateral and rainwater to discharge to rubble filled soakways, but refer to drainage layout plan on a site by site and plot by plot basis.

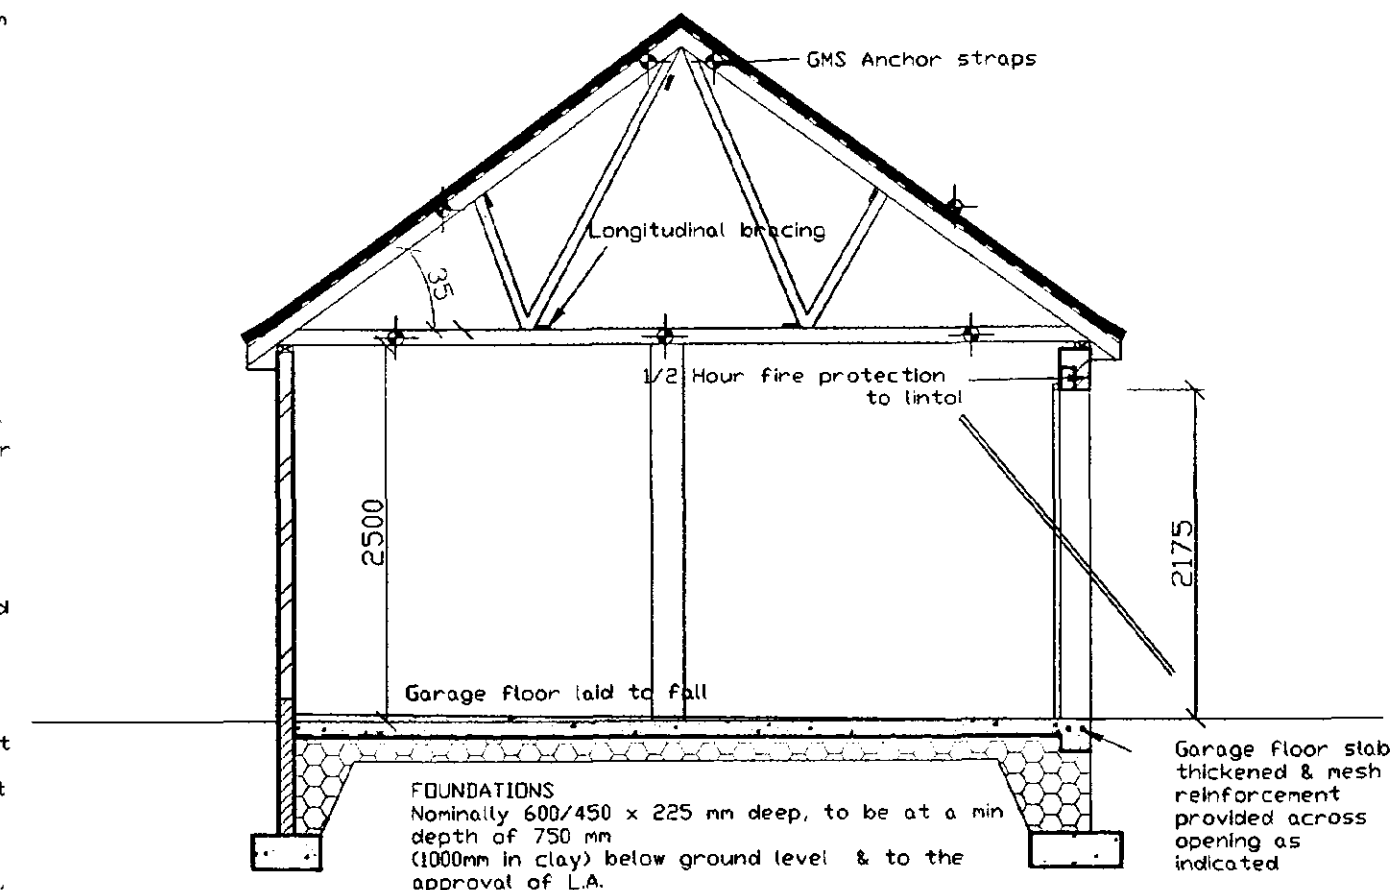

OPENING	FRAME	LINTOL	LENGTH
1	Purpose made	CN71A	2550
2	Purpose made	CN71A	2550

Lintols by Catnic Ltd.

30x5 mm G.M.S. Straps built into wall & screwed back to 3 No. trusses at max. 2.0 m c/c at verge & ceiling level, with solid timber noggins provided below straps.

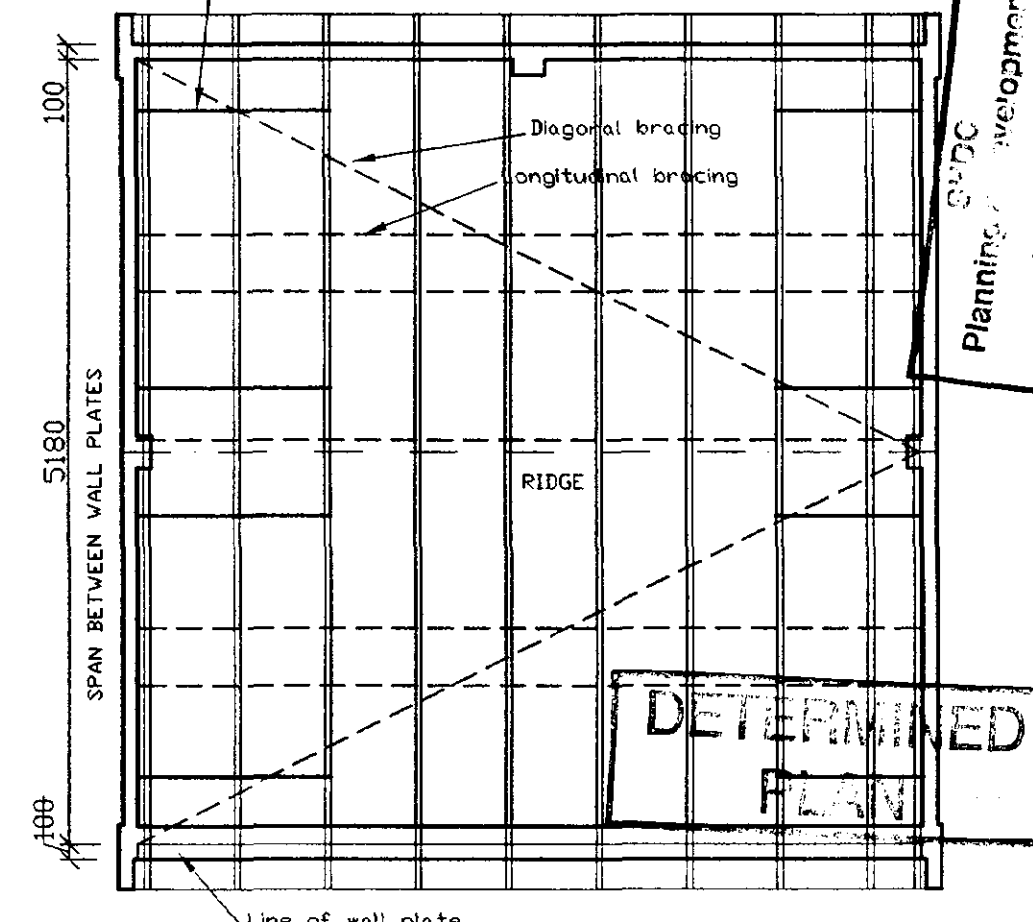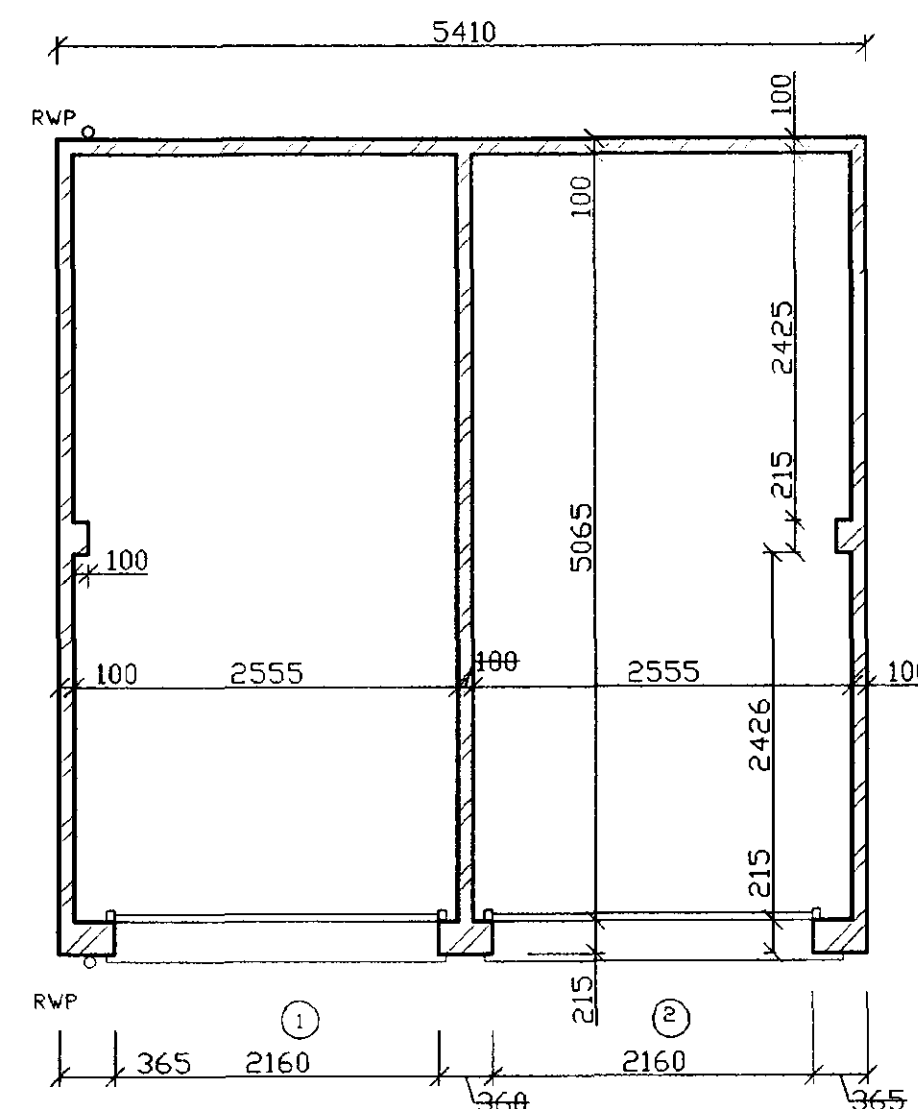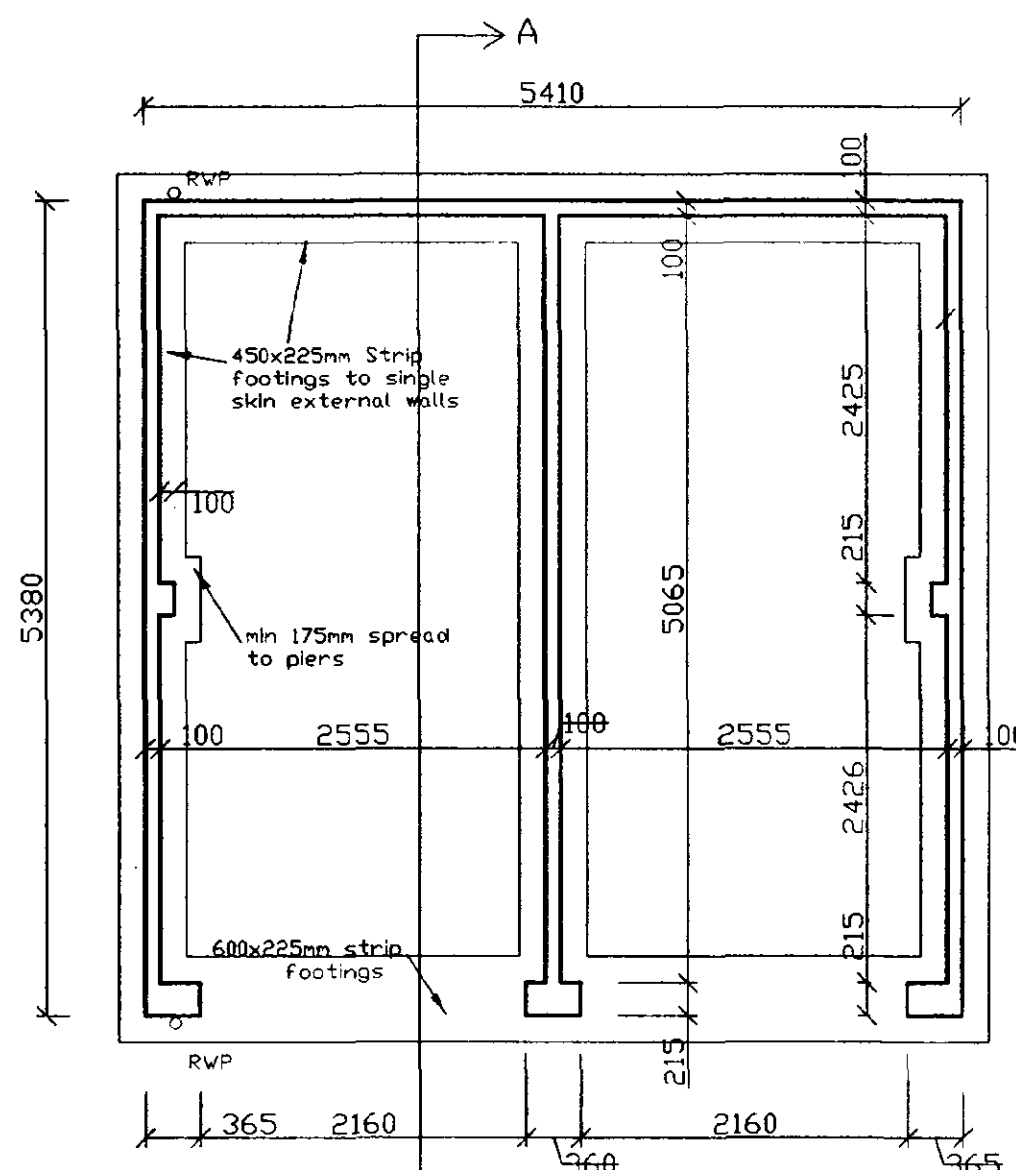

Roof Truss Schedule
10 No Fink Trusses
5380 Clear Span
35° Pitch
200mm Overhang


3/8/99 ROOF PITCH REVISED		A	PW
Date:	Description:		
R E V I S I O N S			
ALLISON Homes Alison House Banbury Close West Elbe Avenue Spalding Lincolnshire PE11 2BS Tel: 01775 724701 Fax: 01775 782153 Email: headoffice@allisonhomes.org Allison Homes & Eastern Limited is a F&F Residential Company			

Project :
**SHARED DOUBLE
DETACHED GARAGE**


Drawing Title :
CONSTRUCTION DRAWING

Reference No :	Scales	1:50, 1:100
Drawing No :	Date :	MAR '00
W/DSDG/01	Drawn :	J.r.b.

Do not scale directly from this drawing. All discrepancies to be brought to the attention of the above office.

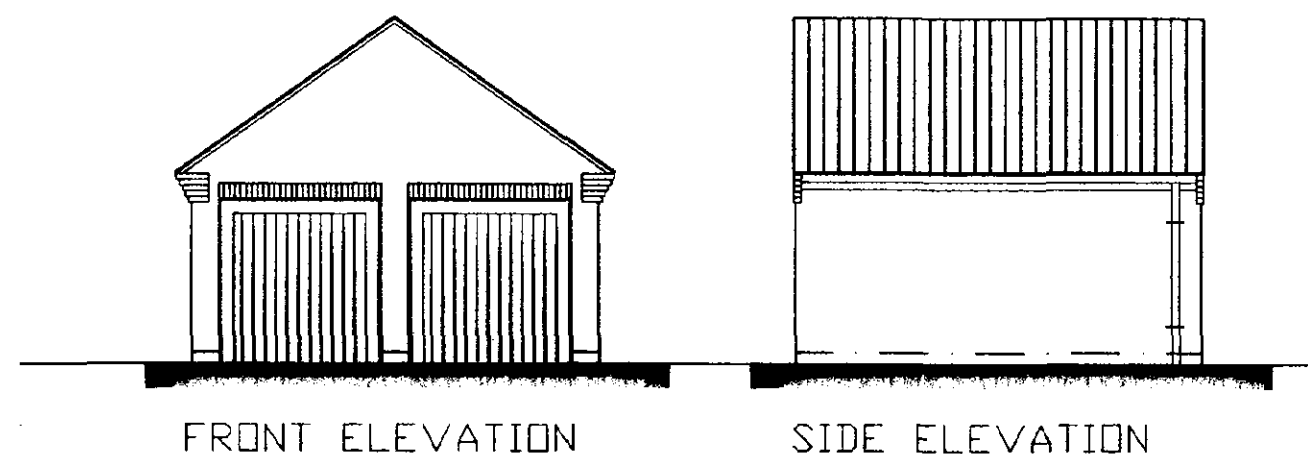

N.B. Refer to main dwelling
for elevation treatment

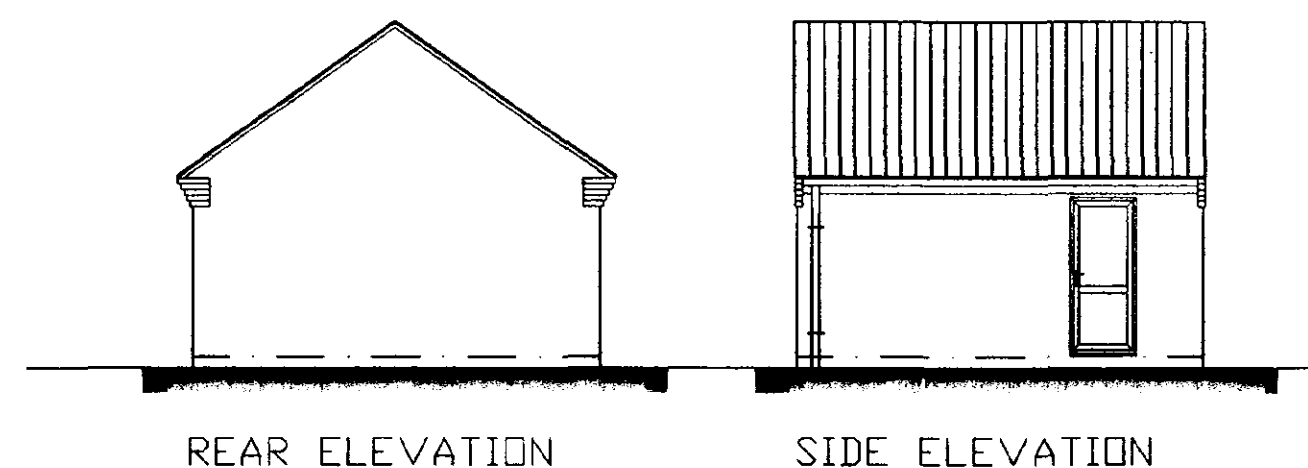

CONSTRUCTION NOTES

GROUND PREPARATION - Strip all top soil/vegetable matter from area occupied by buildings plus 2m all round, provisionally allow 150mm depth and store in site stockpile for later reuse. Reduce levels/grade oversite to levels indicated on site plans.

FOUNDATIONS - Unless otherwise stated, strip foundations to be 450/650mm wide of C15P mix concrete. Depth to suit site conditions, subject to 700mm min depth (1000mm on clay) and to the approval of the Local Authority Building Inspector.

GROUND FLOOR CONSTRUCTION - Insitu concrete ground bearing slabs to be 100mm thickness C20P mix concrete on 1200 gauge DPM (300mm laps) on 150mm sand blinded clean hardcore (max 600mm filling below slab). DPM to be turned up and over all walls and overlaid with DPC.

SUB-STRUCTURE WALLS - Class A blocks of FL quality bricks in 1:3 mix mortar. Fill cavities to within 225mm of lowest DPC with 1:10 mortar or lean mix concrete.

EXTERNAL WALLS - Made up of 105mm facing brickwork. Cavity walls between house and garage as external walls. Solid walls of 200mm Tarmac Toplite GT1 or similar lightweight blocks in 1:1:6 mortar (K value 0.11 W/WK) to give U value of 0.48W/m degrees Celsius.


ROOF COVERING - Concrete interlocking, concrete/clay plain tiles or traditional/fibre cement slates with ridges/verges/special fittings all as site specification. 38 x 25mm treated SW batten gauge to suite tiling on BS747 type if untearable roofing felt or similar on cut/trussed rafters as applicable. Contractor is to determine tile fixing specification from manufacturers published literature with due consideration for each site location, anticipated wind velocities and individual roof pitches. Roofing contractor to fix mineral fibre quilt fire stopping above and below roofing felt to head of party walls and fire stop eaves boxes in strict accordance with manufacturers written instructions.

ROOF CONSTRUCTION - Wall plates generally 100 x 50mm treated SW, with half lapped joints and fully bedded, strapped down to supporting wall with 30 x 5mm GMS straps at 1.0m cc's. Cut pitch rafters to be fully birdsnouted over 4 twice nailed to manufacturer and fixed together with 100 x 25mm sawn SW binders and bracing, in strict accordance with BS5265 part 3 1985 (and any subsequent amendments) at 600mm max centres. Provide 30 x 5mm once bent (900/100) galvanised mild steel lateral restraint straps to external walls at ceiling and rafter level where shown at 2m max cc's fixed with 4 no. 50mm 8 gauge CSK screws or 5 no. 3.5 x 50mm galvanised round wire nails to 2 trusses/ceiling joists min C/W solid blocking support and edge packing.

ROOF SPACE VENTILATION AND INSULATION - Provide eave to eave ventilation equivalent to 10,000mm²/metre run or where eaves is dropped, 25,000mm²/metre run, together with high level vents giving 5000mm²/metre run (use tile manufacturers dry ridge ventilator system). Use either ventilating soffit boards, continuous soffit ventilation strips or continuous over fascia ventilation strips as site specification.

RAINWATER GOODS - 115mm dia HR or 100mm square line UPVC guttering, fixed level using standard fascia brackets at 1000mm cc's and 68mm dia/65mm square RWP's sealed to drain at ground level. Colour/profile as site specification.




FOUL AND STORM DRAINAGE - Generally foul drainage to connect to foul sewer lateral and rainwater to discharge to rubble filled soakaways, but refer to drainage layout plan on a site by site and plot by plot basis.

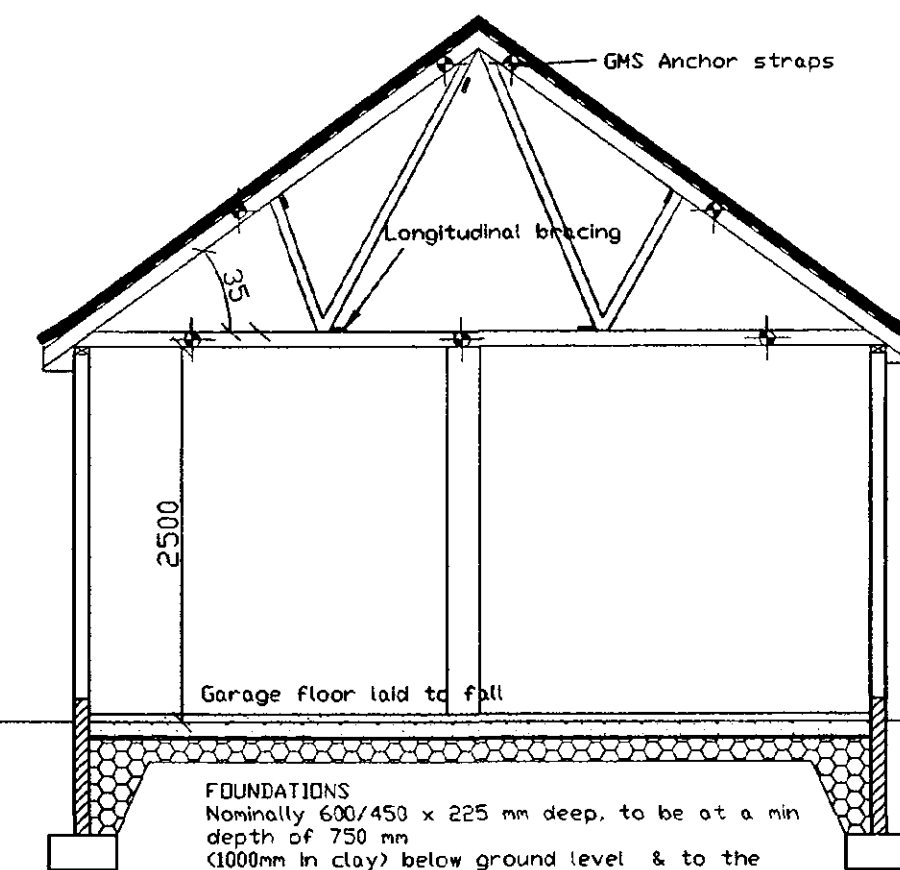

OPENING	FRAME	LINTOL	LENGTH
1	Purpose made	CN71A	2550
2	Purpose made	CN71A	2550
3	Purpose made	CN48C	1200

Lintols by Catnic Ltd.

30x5 mm G.M.S. Straps built into wall & screwed back to 3 No. trusses at max. 2.0 m c/c at verge & ceiling level, with solid timber nogginns provided below straps.

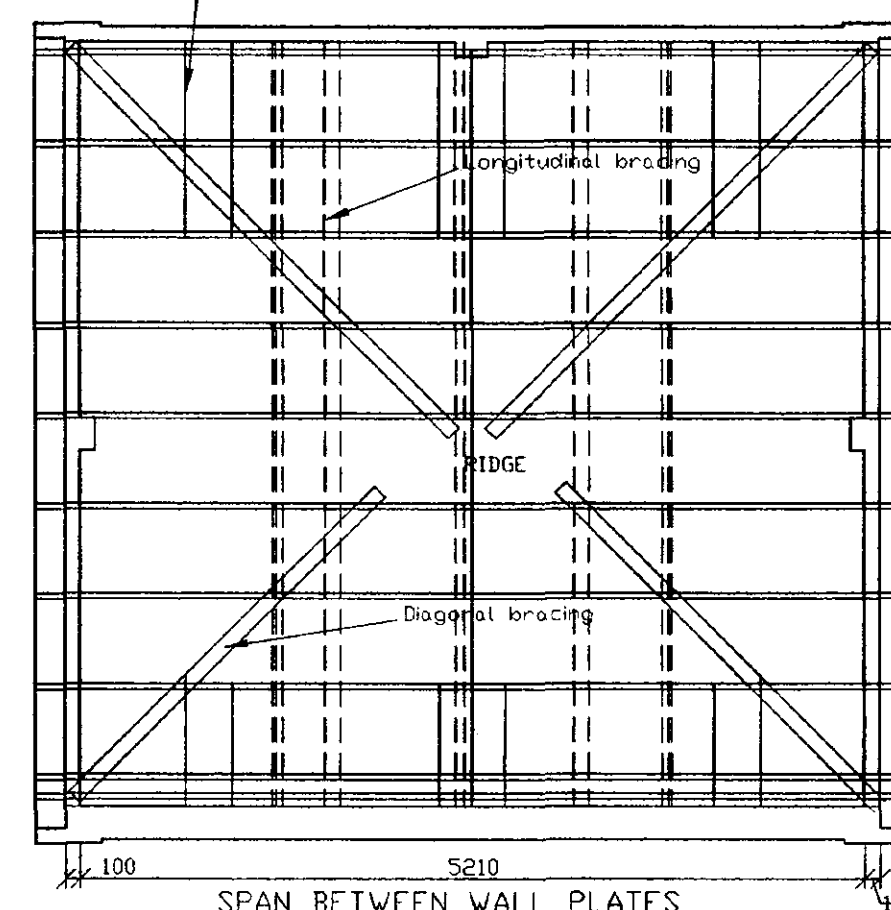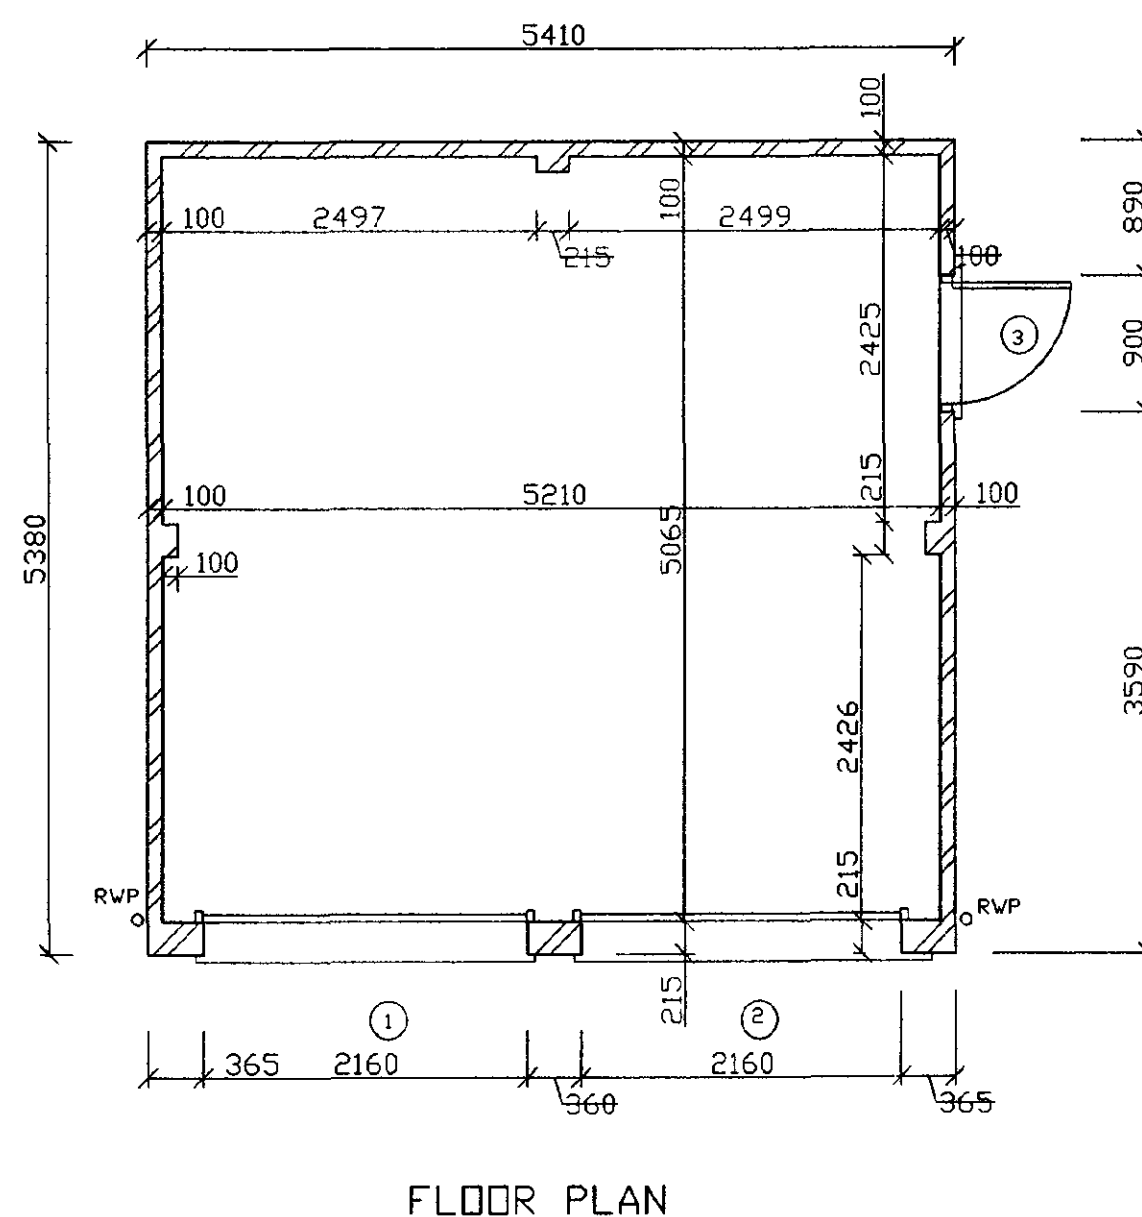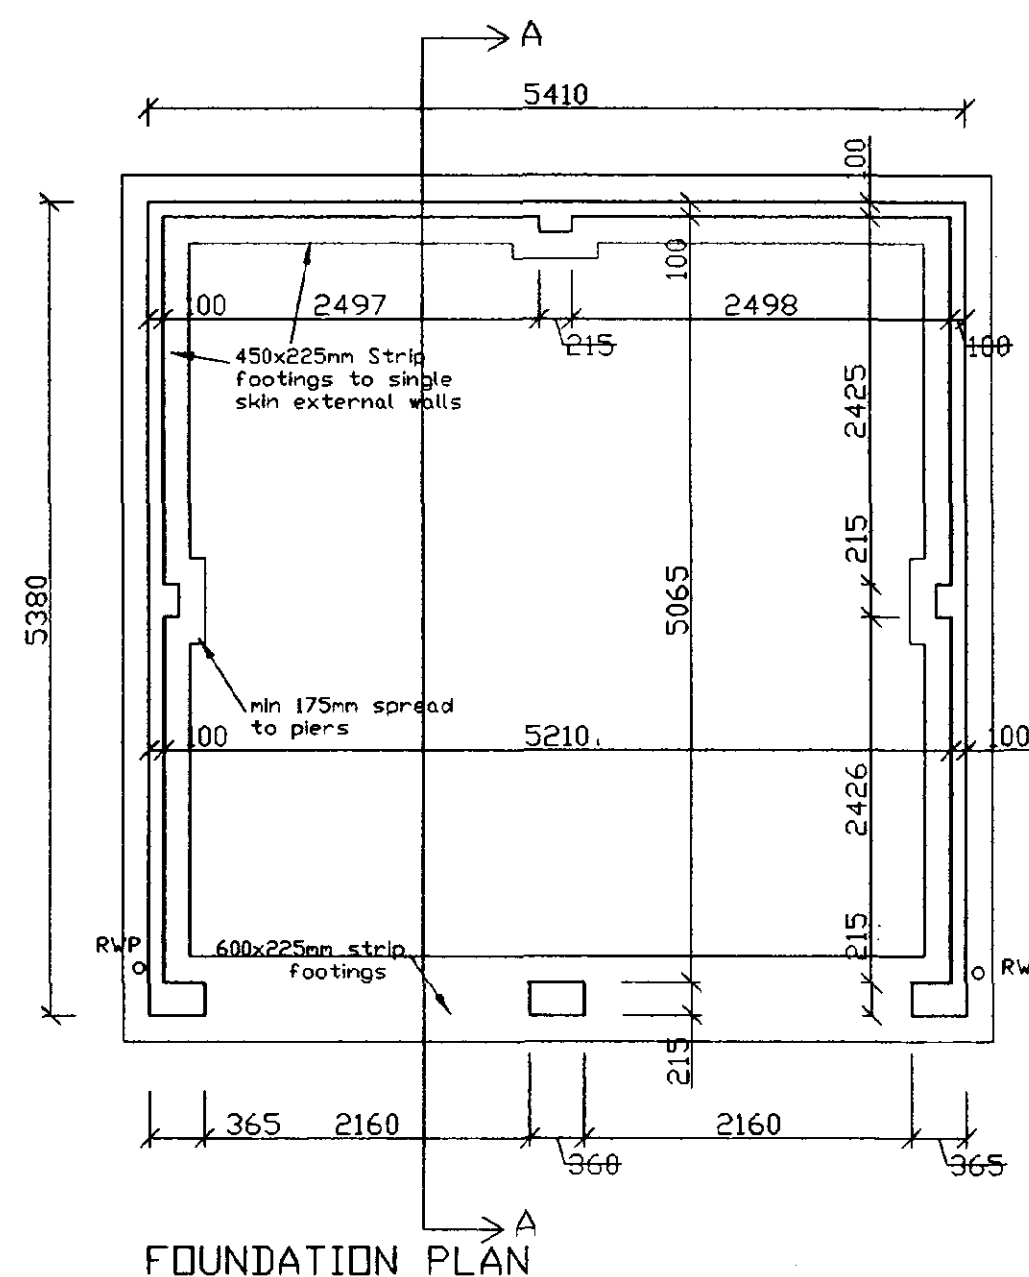

Roof Truss Schedule
10 No Fink Trusses
5410 Clear Span
35° Pitch
200mm Overhang

DETERMINED
PLAN

Date	Description


Planning / Development
12 JUN 2002
Ref 0578102

ALLISON Homes

Allison House
Banbury Close
West Elloe Avenue
Spalding
Lincolnshire
PE11 2BS
Tel: 01775 724701 Fax: 01775 762153
Email: headoffice@allisonhomes.org
Allison Homes Eastern Limited is a 50% Shareholding Company


Project	DOUBLE DETACHED GARAGE
Drawing Title	CONSTRUCTION DRAWING
Reference No	W/DDG/02
Scales	1:50, 1:100
Date	JULY '99
Drawn	j.r.b.

Do not scale directly from this drawing. All discrepancies to be brought to the attention of the above office.

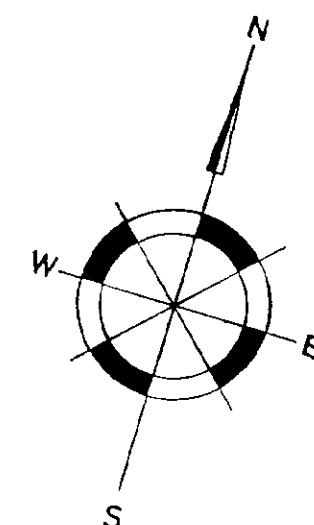

PROVISION FOR FUTURE
DEVELOPMENT.

COTONEASTER COSPARCUS DECORUS
AT DENSITY OF 3/1 METRE

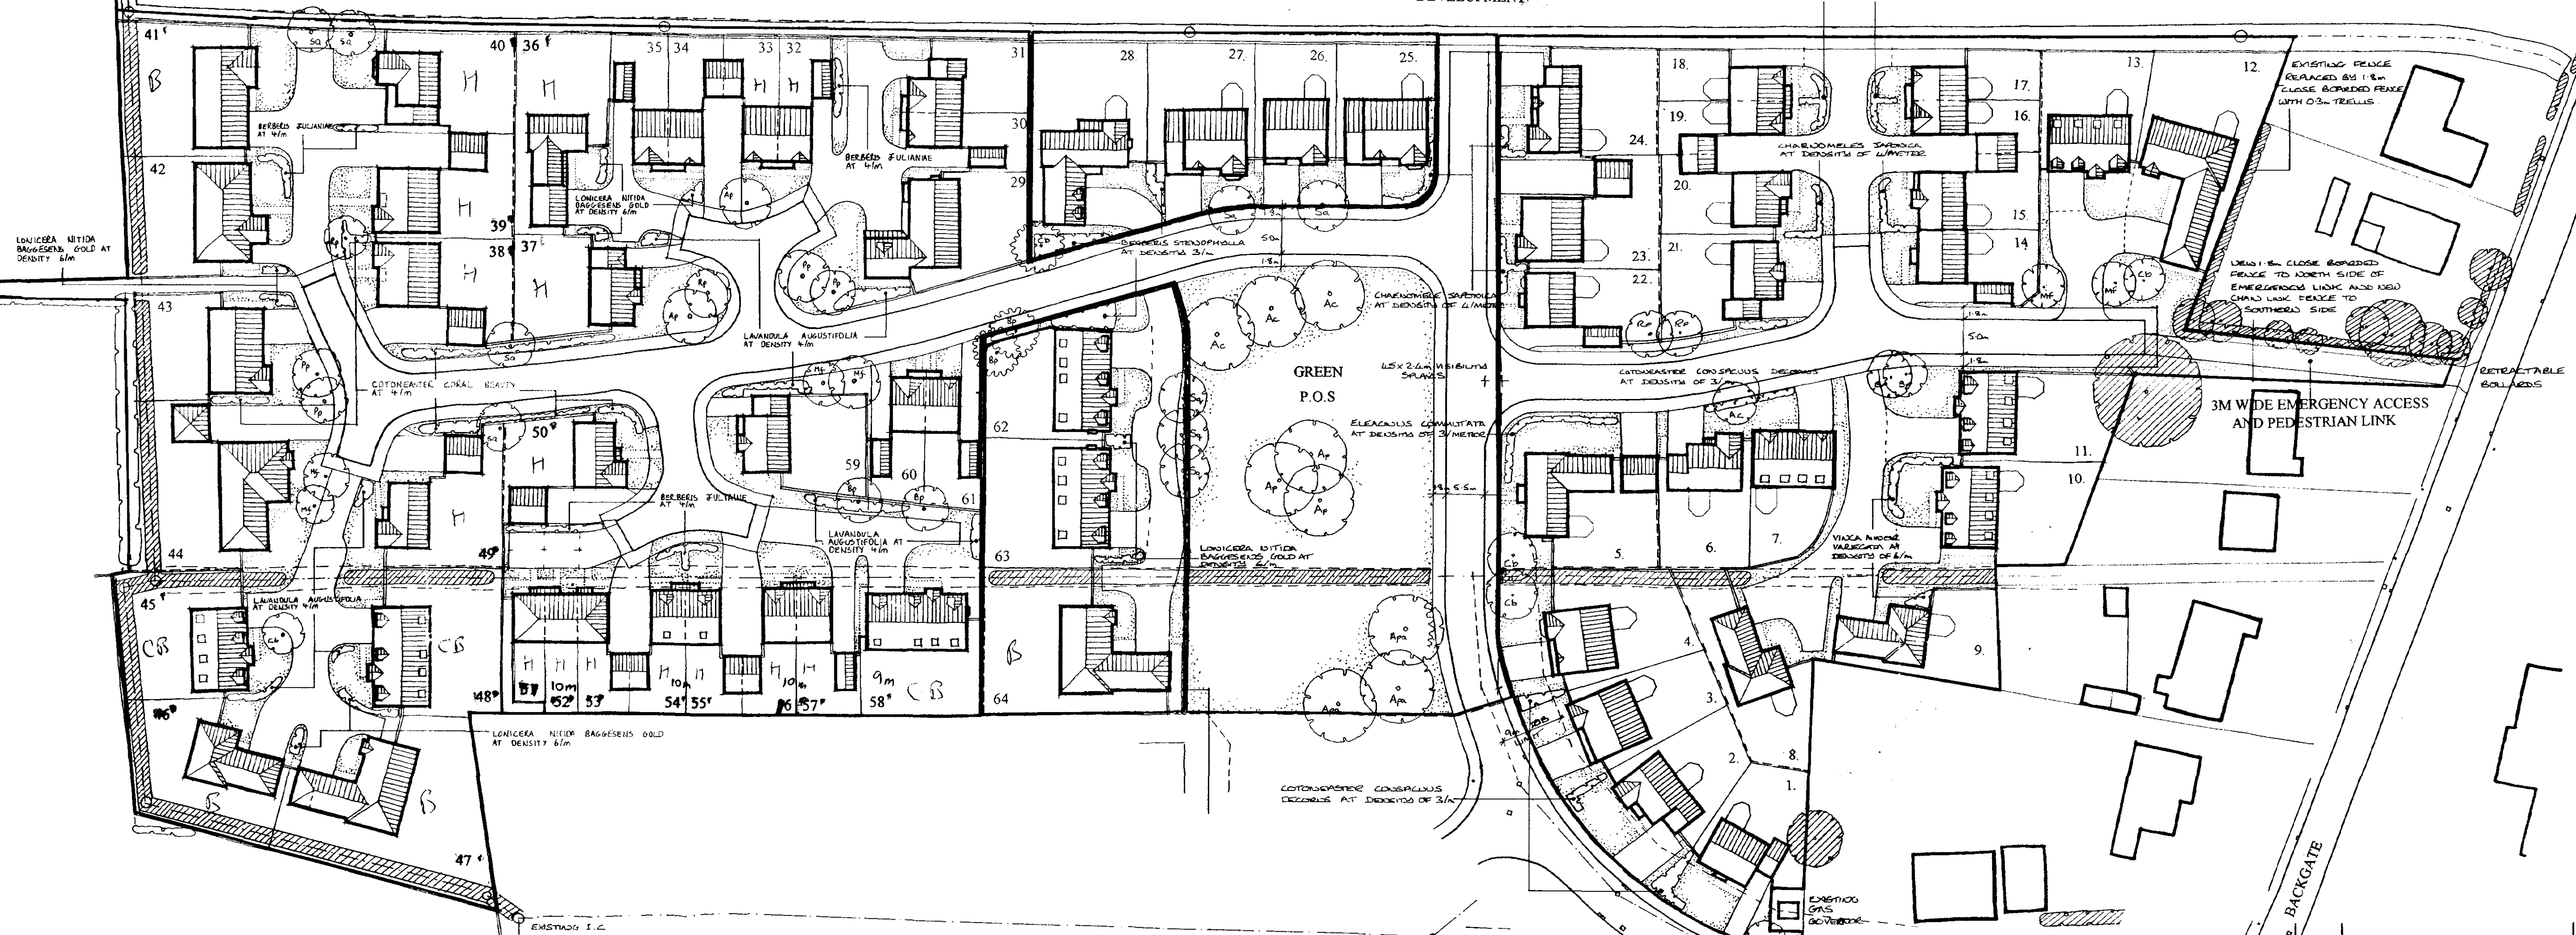

HOUSE TYPE SCHEDULE - PHASE 3

5 BED HOUSES CANTERBURY	29
TOTAL	1
4 BED HOUSES CROMWELL HASLEWOOD MARLOW ROSSINI GOLDCREST	38 37 38 30 30 49
TOTAL	50
3 BED HOUSES LINDALE CARDALE ARDEN LUDDINGTON HASLEMERE	31, 35, 60 30, 34, 61 32, 33, 36, 57 54, 55 59
TOTAL	13
2 BED HOUSES NEWPORT DAVENPORT	52 51, 53
TOTAL	3
3 BED CHALET MORTON BALMORAL	43 48, 58
TOTAL	3
3 BED BUNGALOW CATESBY DARNLEY ROSEBANK LANGHAM	42 44 47 4
TOTAL	4
2 BED BUNGALOW BRANDON CLIFTON	43 36
TOTAL	2

HOUSE TYPE SCHEDULE - PHASE 2

5 BED HOUSES WOBURN	28
TOTAL	1
4 BED HOUSES HARRINGWORTH WILLOUGHBY	25, 27 26
TOTAL	3
3 BED CHALET BALMORAL	62, 63
TOTAL	2
3 BED BUNGALOW LANGHAM	64
TOTAL	1
GRAND TOTAL	7

HOUSE TYPE SCHEDULE - PHASE 1

5 BED HOUSES EASTBOURNE	5
TOTAL	1
4 BED HOUSES APPLETON CAVERSHAM FERNHILL WESTLAND WILLOUGHBY MARLOW MORCOTT	6, 2 24 1, 14 4 3 23 22
TOTAL	9
3 BED HOUSES ARDEN ARLINGTON HASLEMERE LINDALE CARDALE	18, 19 20 15, 21 16 17
TOTAL	7
3 BED CHALET MORTON RUTLAND	10, 11, 13 7 4
TOTAL	4
3 BED BUNGALOW WORCESTER	12
TOTAL	1
2 BED BUNGALOW CLIFTON	8, 9
TOTAL	2

GENERAL NOTES

1. 800M TO 2.00M STANDARD STOCK TREES.
- AC ACER COMPESTRAE
APD ACER PALMATUM
AP ACER PLATANOIDES
BP BETULA PENDULA
CB CARPINUS BETULUS
MF MALUS FLORIBUNDA
PP PRUNUS PADUS 'PLENA'
RP ROBINA PSEUDOCACALIA 'FRISIA'
SA SABAL AUSTRALIS 'ASPENIFOLIA'

PLANTING TECHNIQUE FOR STANDARD STOCK TREES - TREE PITS TO BE 500 DIA X 500 DEEP, BOTTOM OF PIT TO BE BROKEN UP TO DEPTH OF 150. PIT TO BE BACKFILLED WITH 20 LITRES OF A MIXTURE OF EXCAVATED SOIL AND ORGANIC MANURE. TREES TO BE FASTENED BY 100 TREE STAKE AND 2ND PROPRIETARY TIES.

LEGEND

- 1.2m High Post & Wire Fence
1.2m High Post & Rail Fence
1.8m High Timber Boarded Fence
1.8m High Timber Panelled Fence
- Denotes Existing Trees & Hedges
- Denotes Indicative Trees & Hedges
- Denotes Existing Trees & Hedges To Be Removed

The conservatory is for planning purposes only, and will not be constructed and included in the sale unless requested as an extra by the purchaser. The design is therefore indicative and may be subject to alteration to suit individual requirements.

SEE SEPARATE DRAWING FOR LANDSCAPING DETAILS

8/1/01	PHASE 3 ADDED	E	12
8/1/02	SCHEDULES REVISED	D	12
12/1/01	MINOR FENCE AMENDMENTS	C	12
5/2/01	AMENDMENTS FOR 9-10 LINES LIMIT	B	12
15/2/01	AMENDMENTS FOR PLANNING	A	12
Date:	Description:		

REVISIONS

ALLISON
Homes

Allison Homes
Bentley Close
West Elton Avenue
Selling
Luton
PE11 2BS
Tel: 01775 724701 Fax: 01775 722125
Email: headoffice@allisonhomes.org
Allison Homes is a member of the National Landlord Association

Project:
BACKGATE, COWBIT.

Drawing Title:
SITE LAYOUT

Date: 14/12/00

Scale: 1:500

Reference No:

Drawn: *ABD*

Drawing No: SL/01

Revision: *ABD*

Do not scale directly from this drawing.
All discrepancies to be brought to the

SHDC
Planning Development
12 JUN 2002
Ref 0678/02

DETERMINED
PLAN