

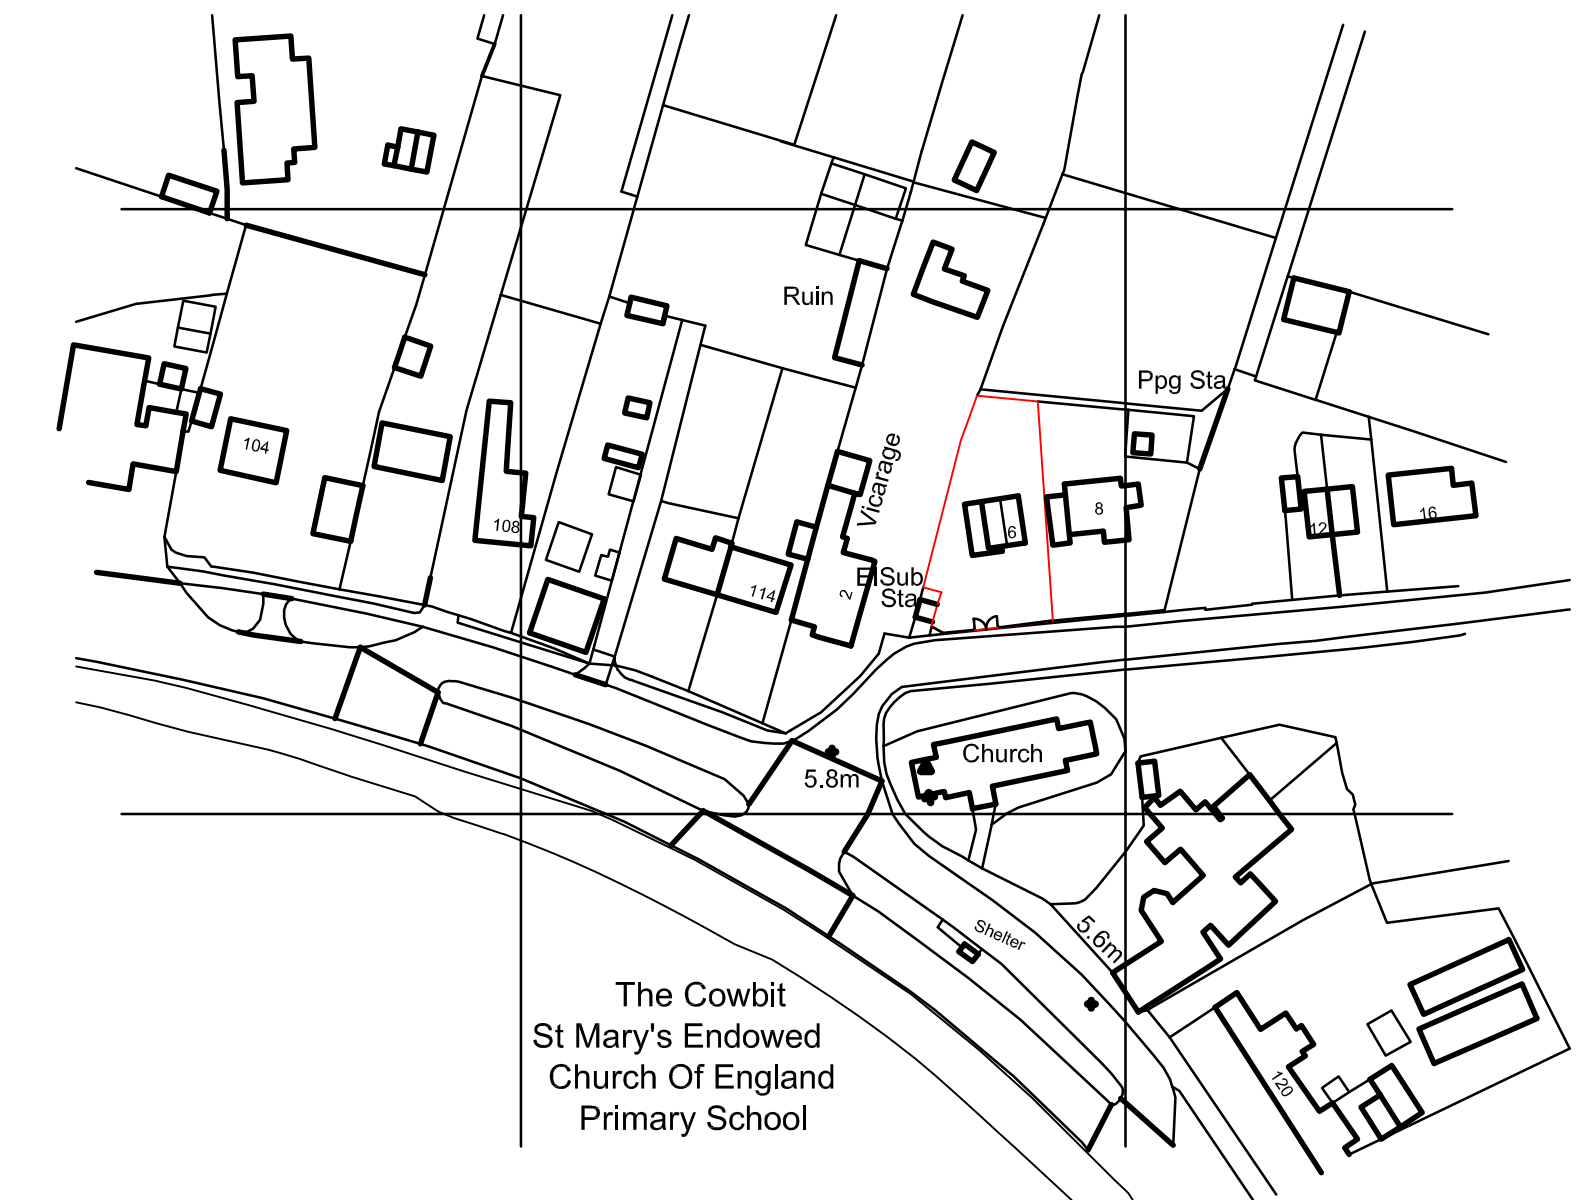


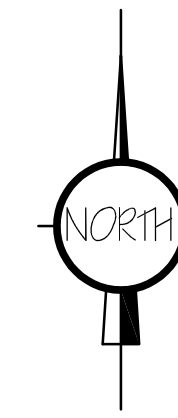


Ordnance Survey (c) Crown Copyright 2021. All rights reserved. Licence number 100022432


LOCATION PLAN.
1/1250

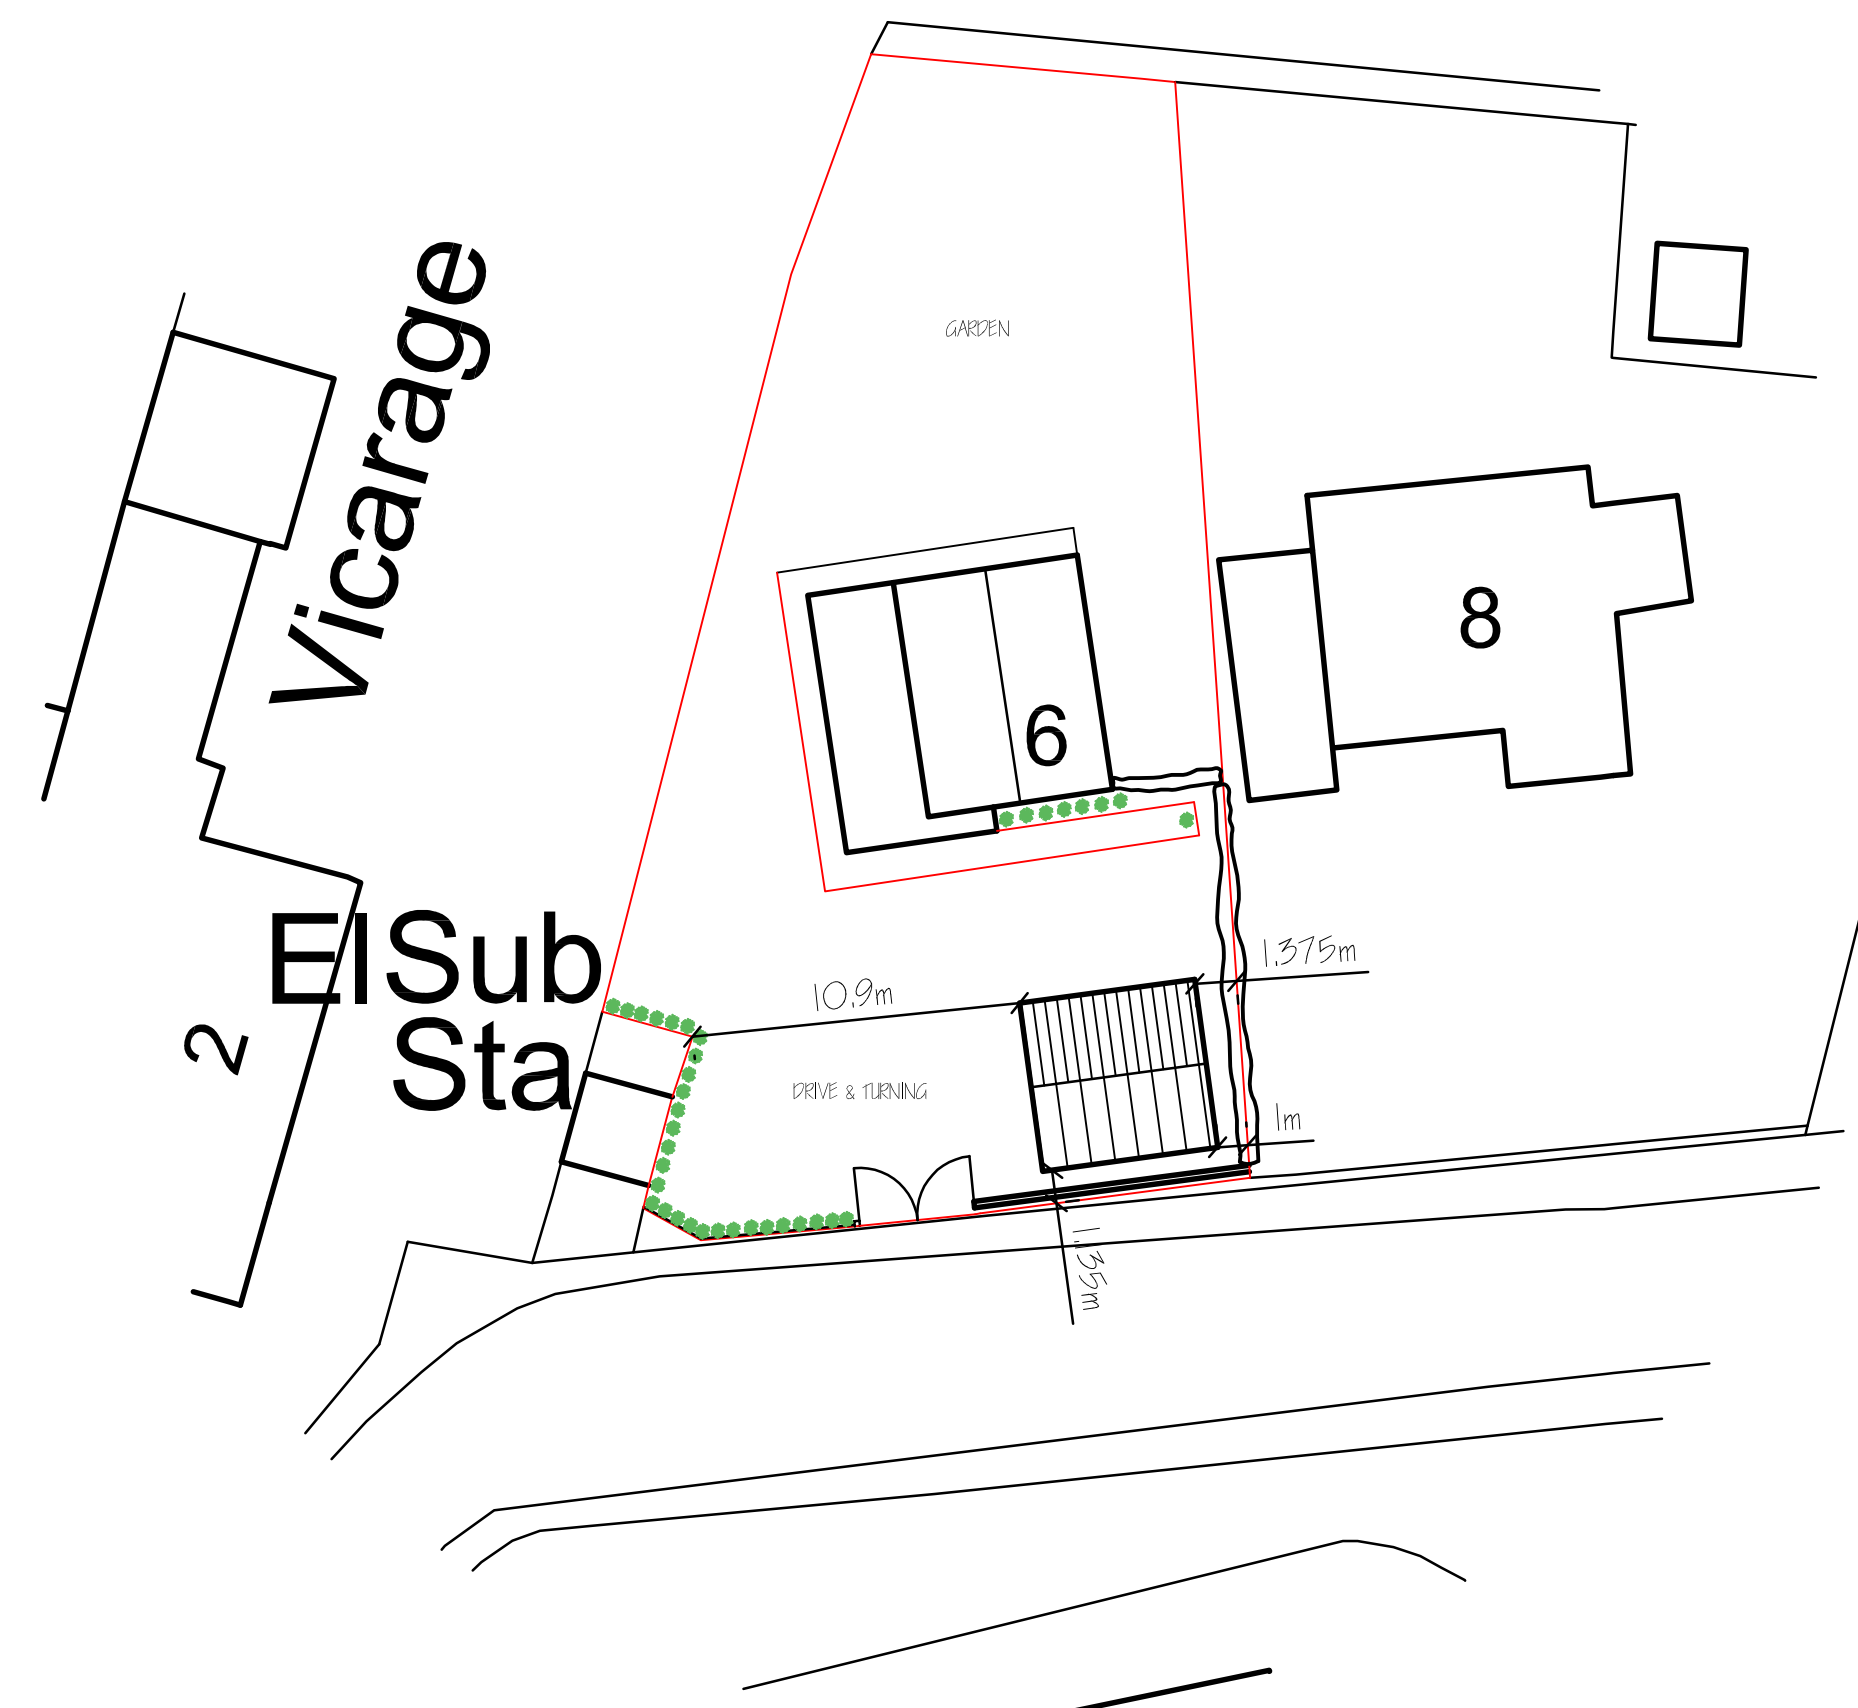

SITE PLAN - PROPOSED
1/250.

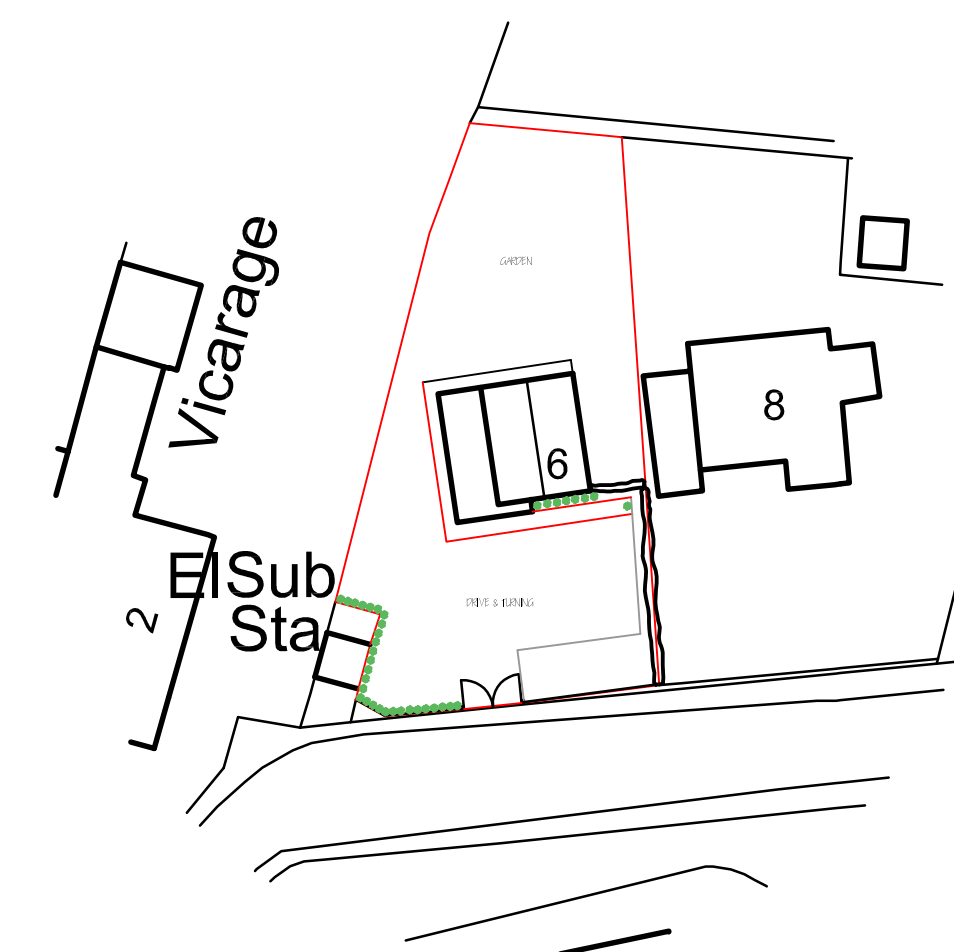

SITE PLAN - EXISTING
1/500.

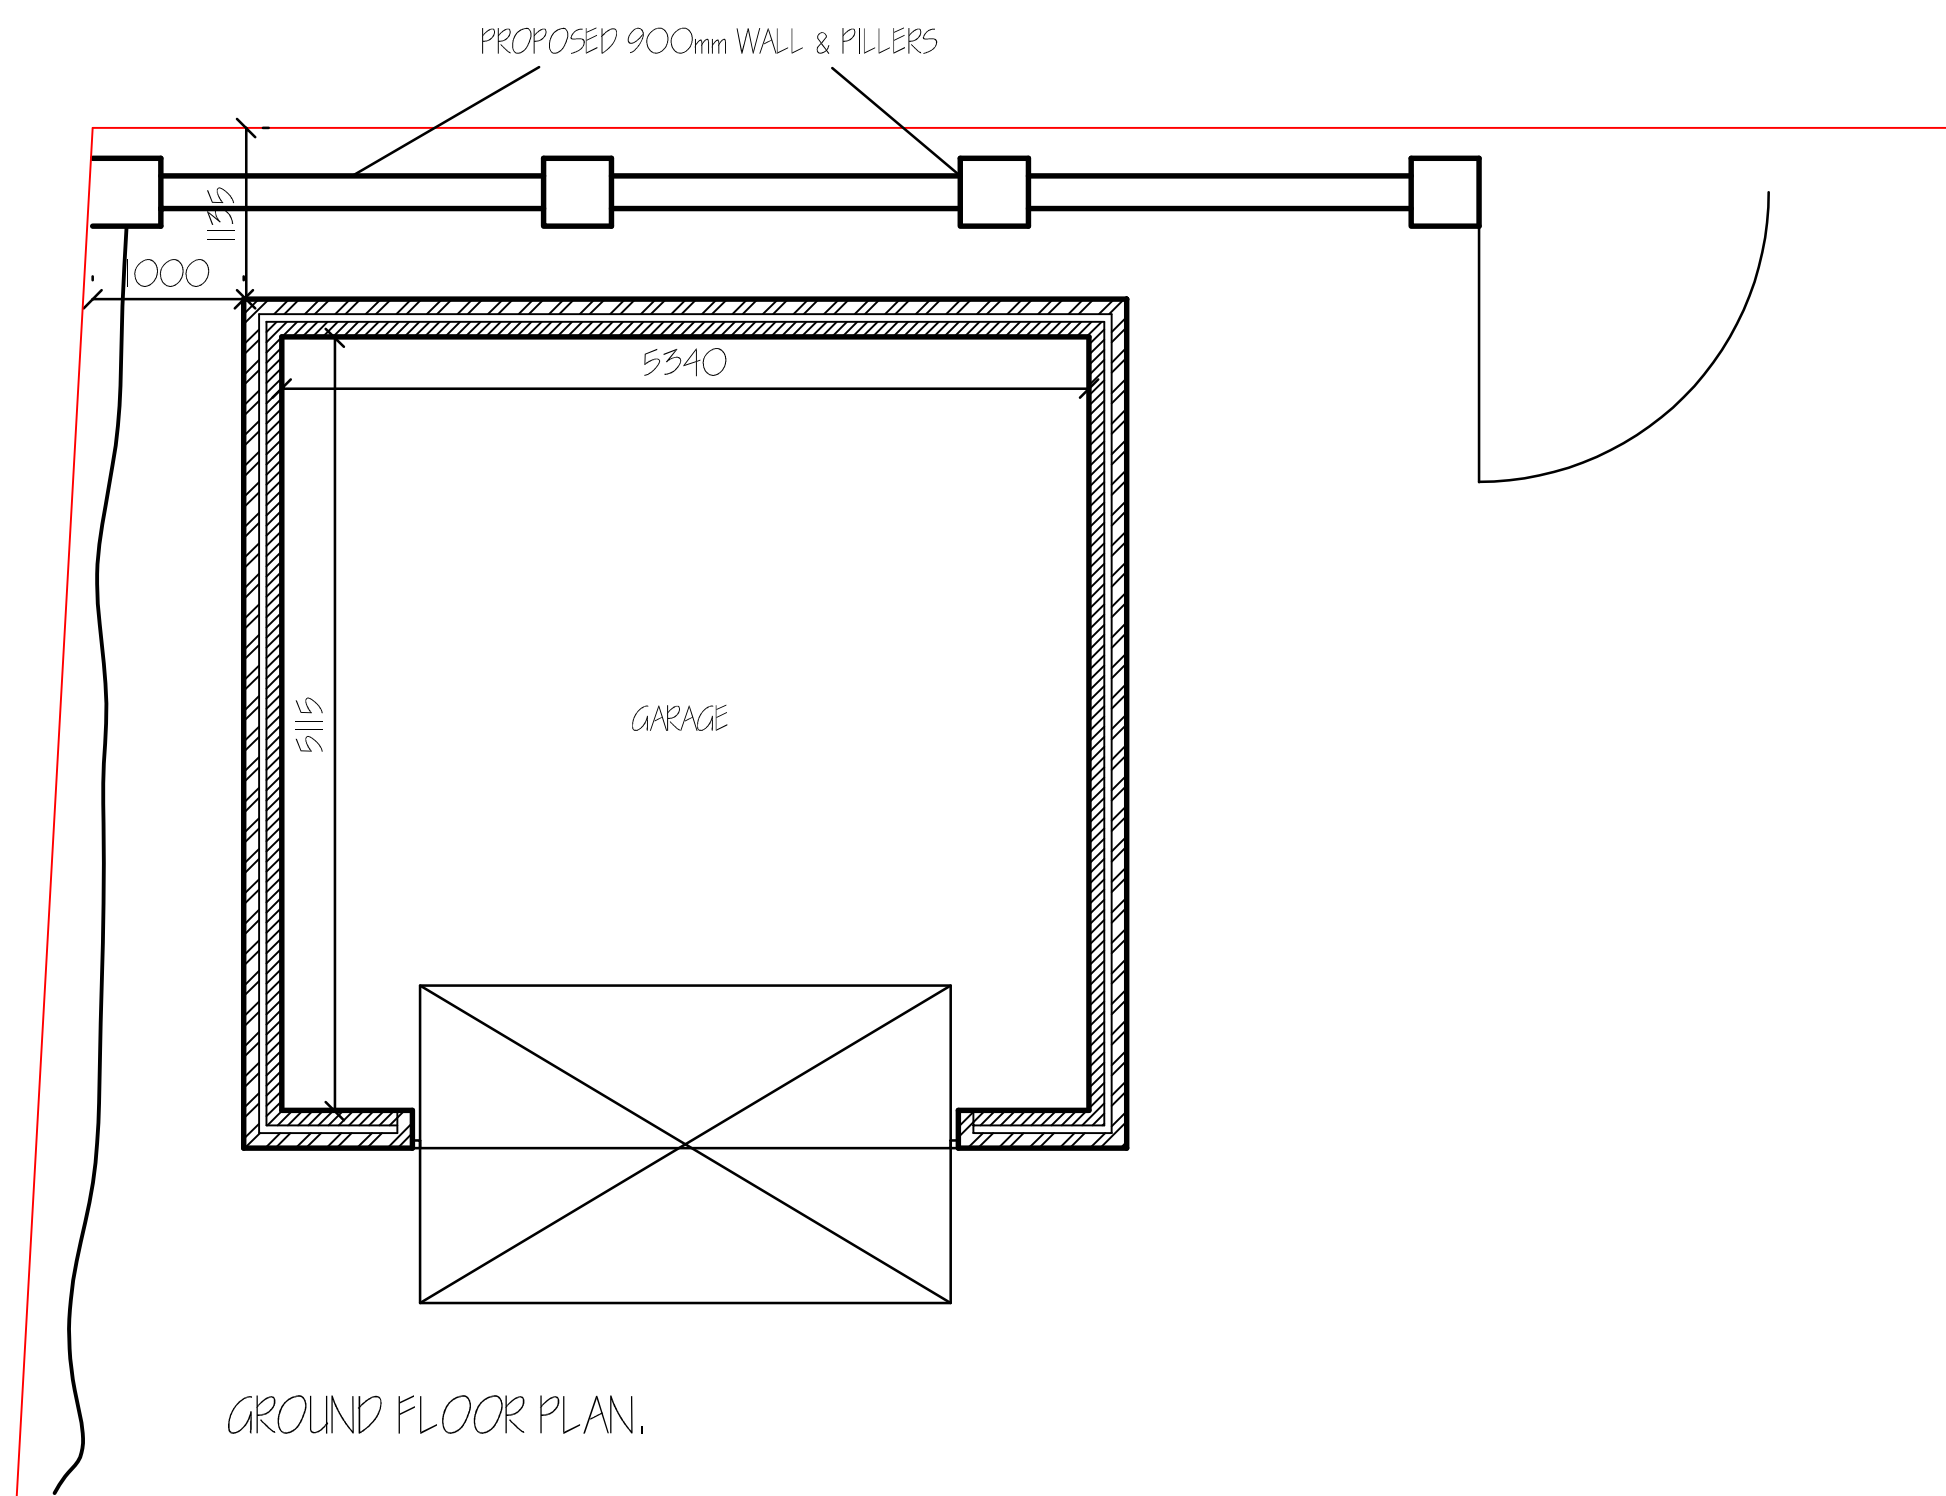

GROUND FLOOR PLAN.

A	DIMENSIONS ADDED - PLANNING	JULY *2022
ref:	revision	date

G. R. MERCHANT LTD.

I.ENG AMICE FIWO

**ARCHITECTURAL, STRUCTURAL
AND LAND DRAINAGE
CONSULTANTS**

**4 Wrights Mews
12A Park Road, Holbeach,
Spalding, Lincs. PE12 7EE**

**Tel: 01406 490800
Fax: 01406 425744**

E-Mail: gr.merchant@btconnect.com

Project	
PROPOSED GARAGE & FRONTAGE WALL 6 STONEGATE COMBIT, SPALDING LINC'S, PE12 6AH.	
Client	
J. WATERS & S. WARREN	
Drawing	
SITE PLAN - PROPOSED	
Job Ref.	Drawing No.
4042-22	01A.
Date	Drawn
JULY 2022.	S.D.
Scales	
1/50 1/100 (UNLESS INDICATED).	

DO NOT SIGN THIS DRAWING

THIS DRAWING IS THE PROPERTY OF THE ARCHITECT. IT IS TO BE USED ONLY FOR THE PROJECT AND SITE SPECIFICALLY IDENTIFIED HEREON. IT IS NOT TO BE REPRODUCED, COPIED, REPRODUCED, OR TRANSMITTED IN ANY FORM OR BY ANY MEANS, ELECTRONIC OR MECHANICAL, INCLUDING PHOTOCOPYING, RECORDING, OR BY ANY INFORMATION STORAGE AND RETRIEVAL SYSTEM, WITHOUT THE WRITTEN PERMISSION OF THE ARCHITECT. ANY REPRODUCTION OR TRANSMISSION OF THIS DRAWING WITHOUT THE WRITTEN PERMISSION OF THE ARCHITECT IS STRICTLY PROHIBITED. THE ARCHITECT ASSUMES NO LIABILITY FOR ANY DAMAGE OR INJURY TO PERSONS OR PROPERTY ARISING OUT OF THE USE OF THIS DRAWING. THE ARCHITECT'S LIABILITY IS LIMITED TO THE DESIGN AND CONSTRUCTION OF THE PROJECT SPECIFICALLY IDENTIFIED HEREON. THE ARCHITECT'S LIABILITY DOES NOT EXTEND TO ANY OTHER PROJECTS OR TO ANY OTHER SITES. THE ARCHITECT'S LIABILITY IS LIMITED TO THE DESIGN AND CONSTRUCTION OF THE PROJECT SPECIFICALLY IDENTIFIED HEREON. THE ARCHITECT'S LIABILITY DOES NOT EXTEND TO ANY OTHER PROJECTS OR TO ANY OTHER SITES.