

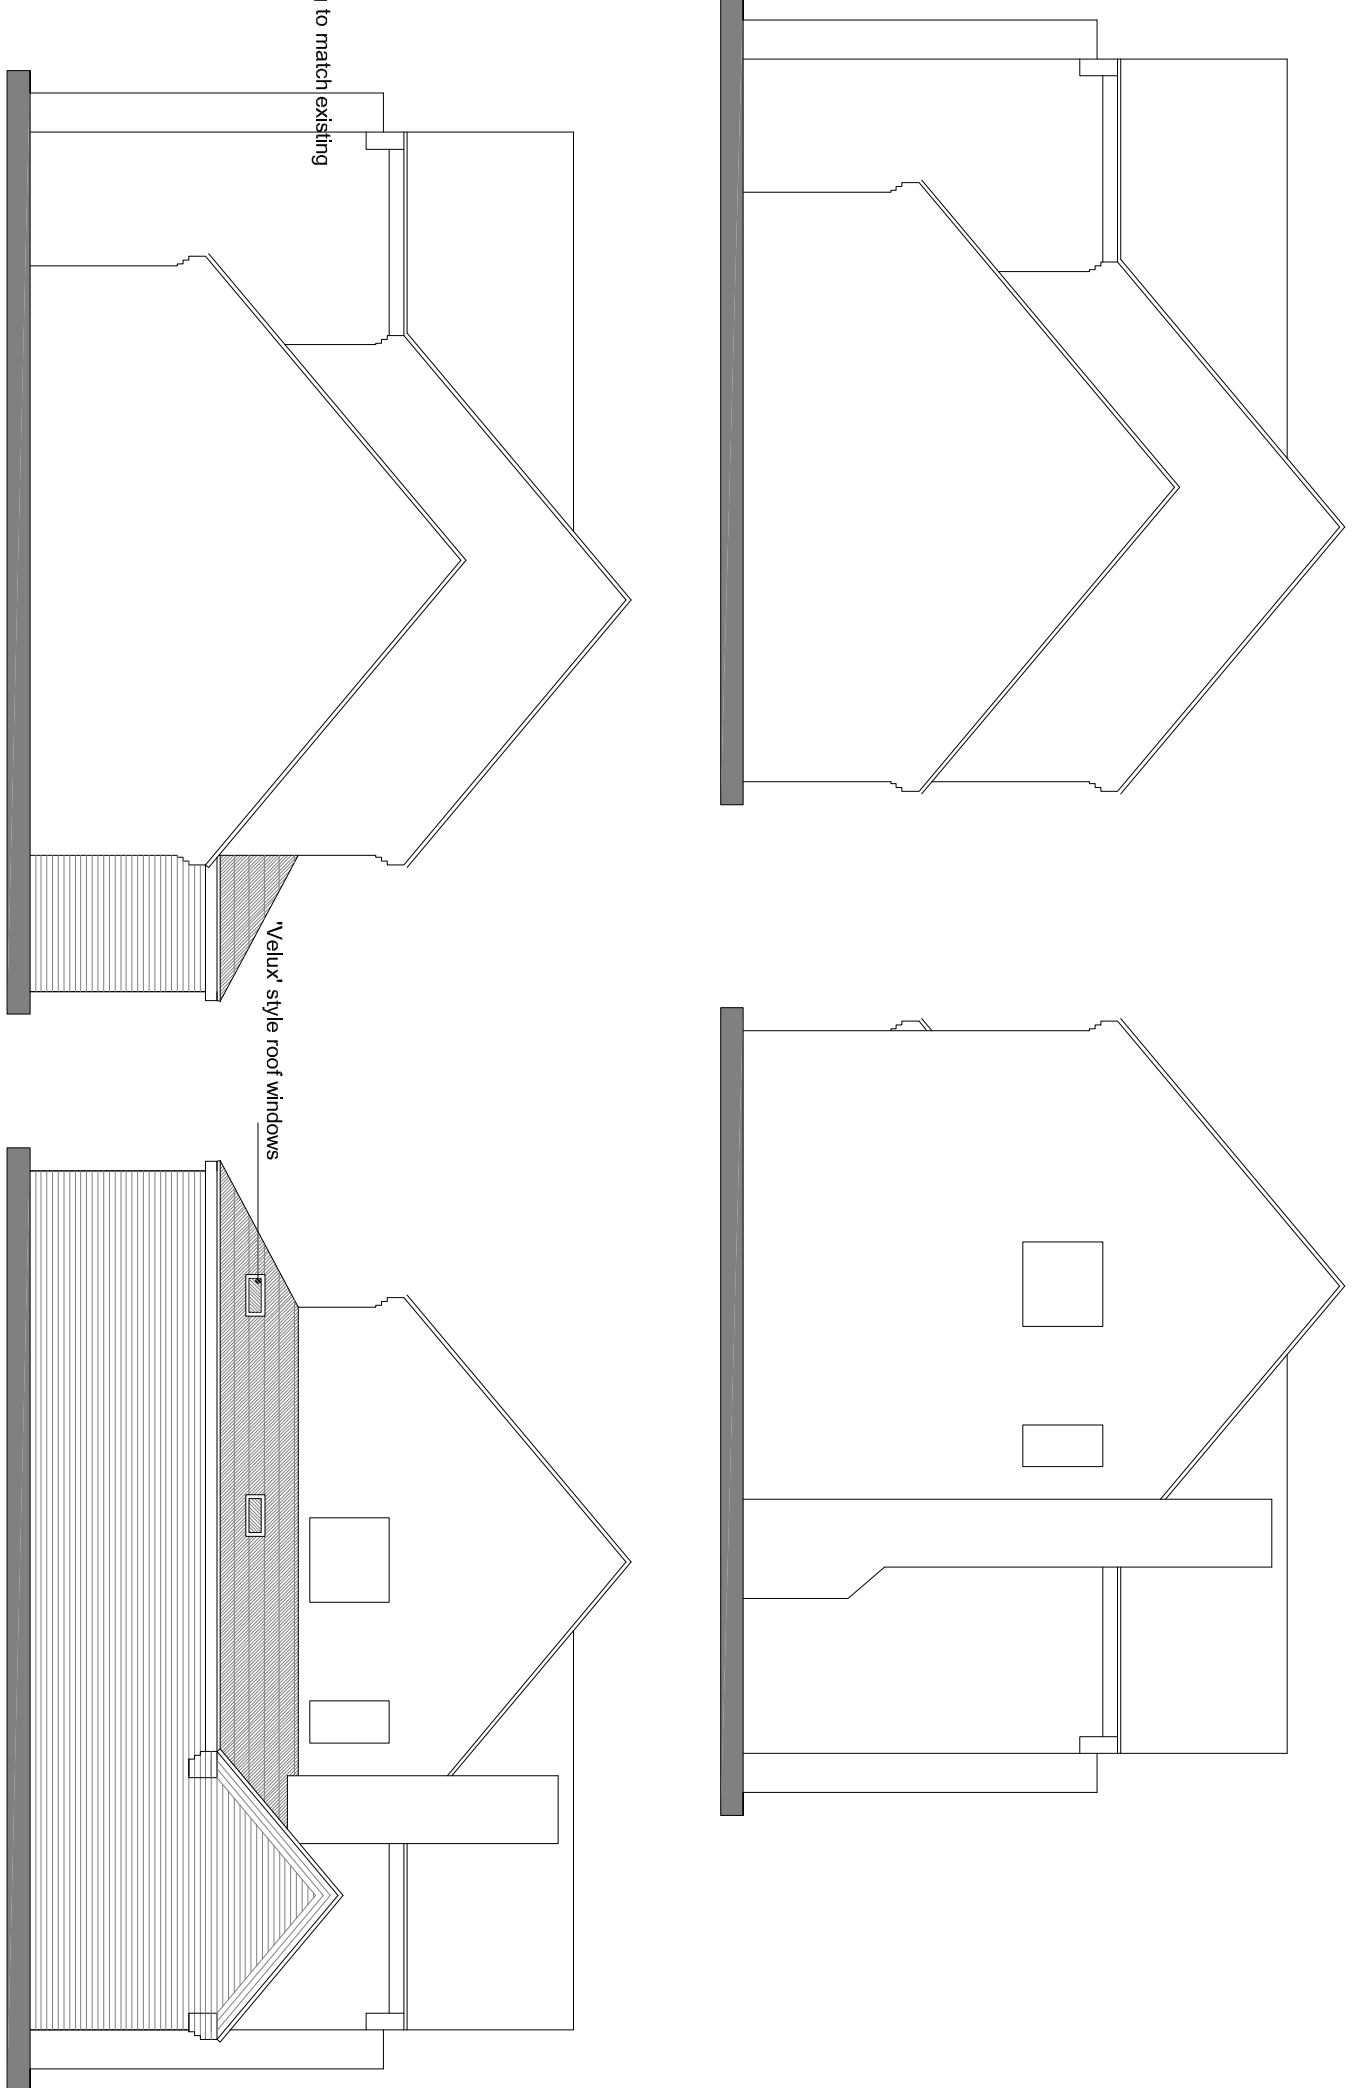
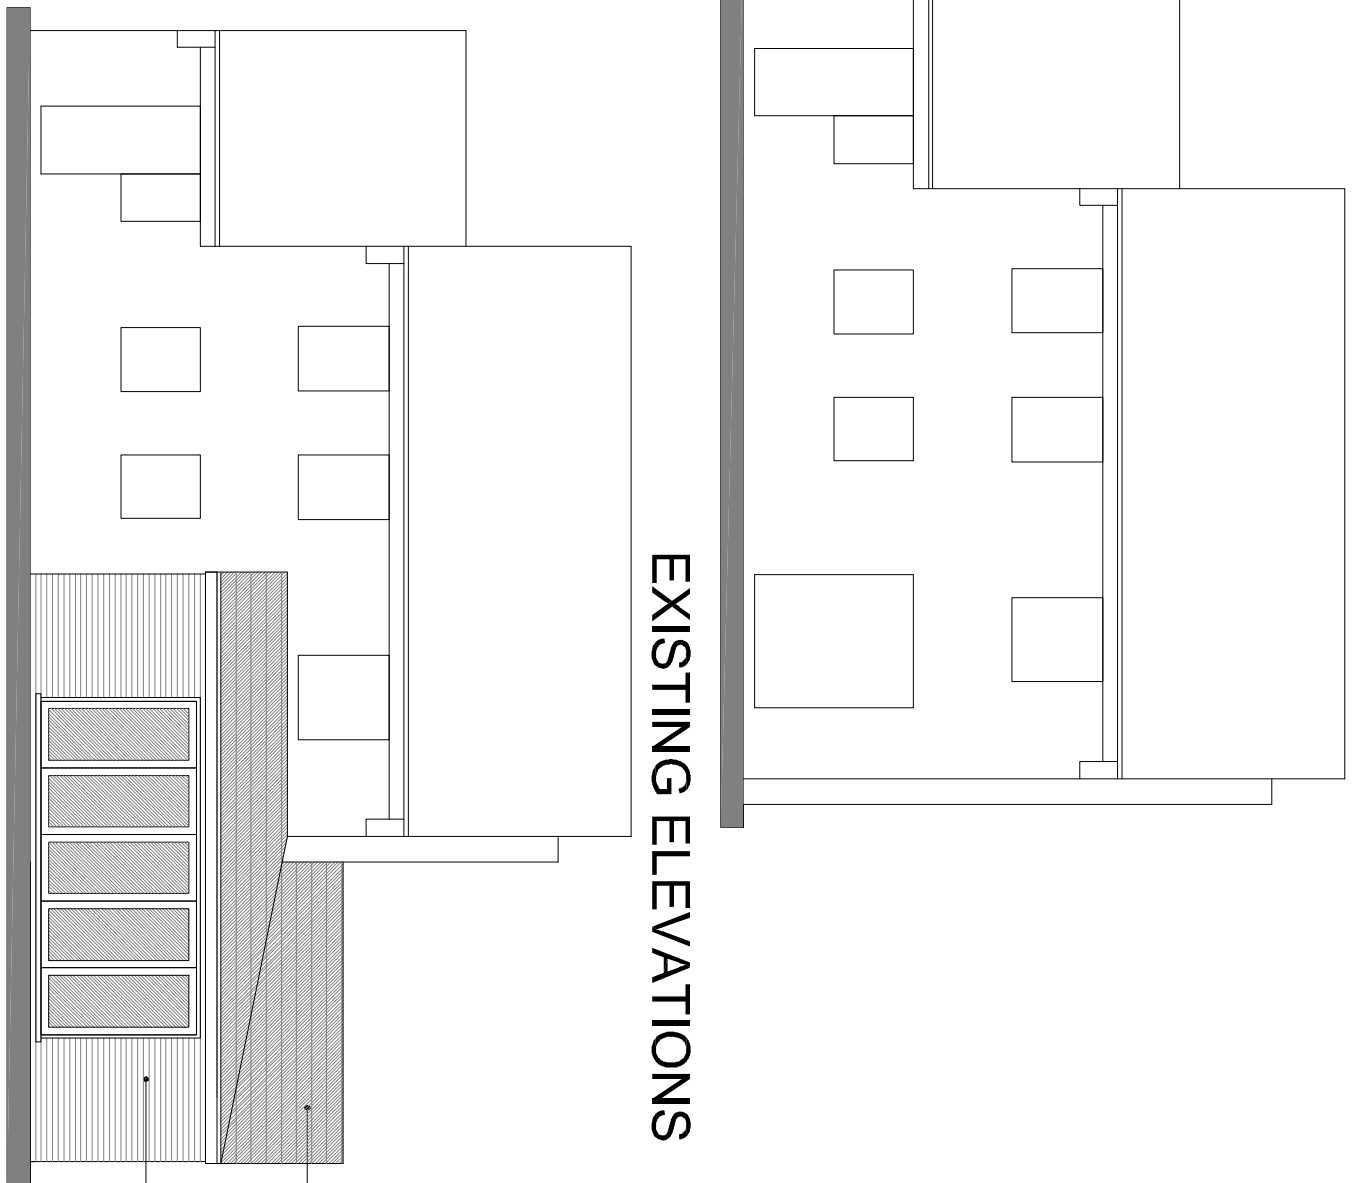


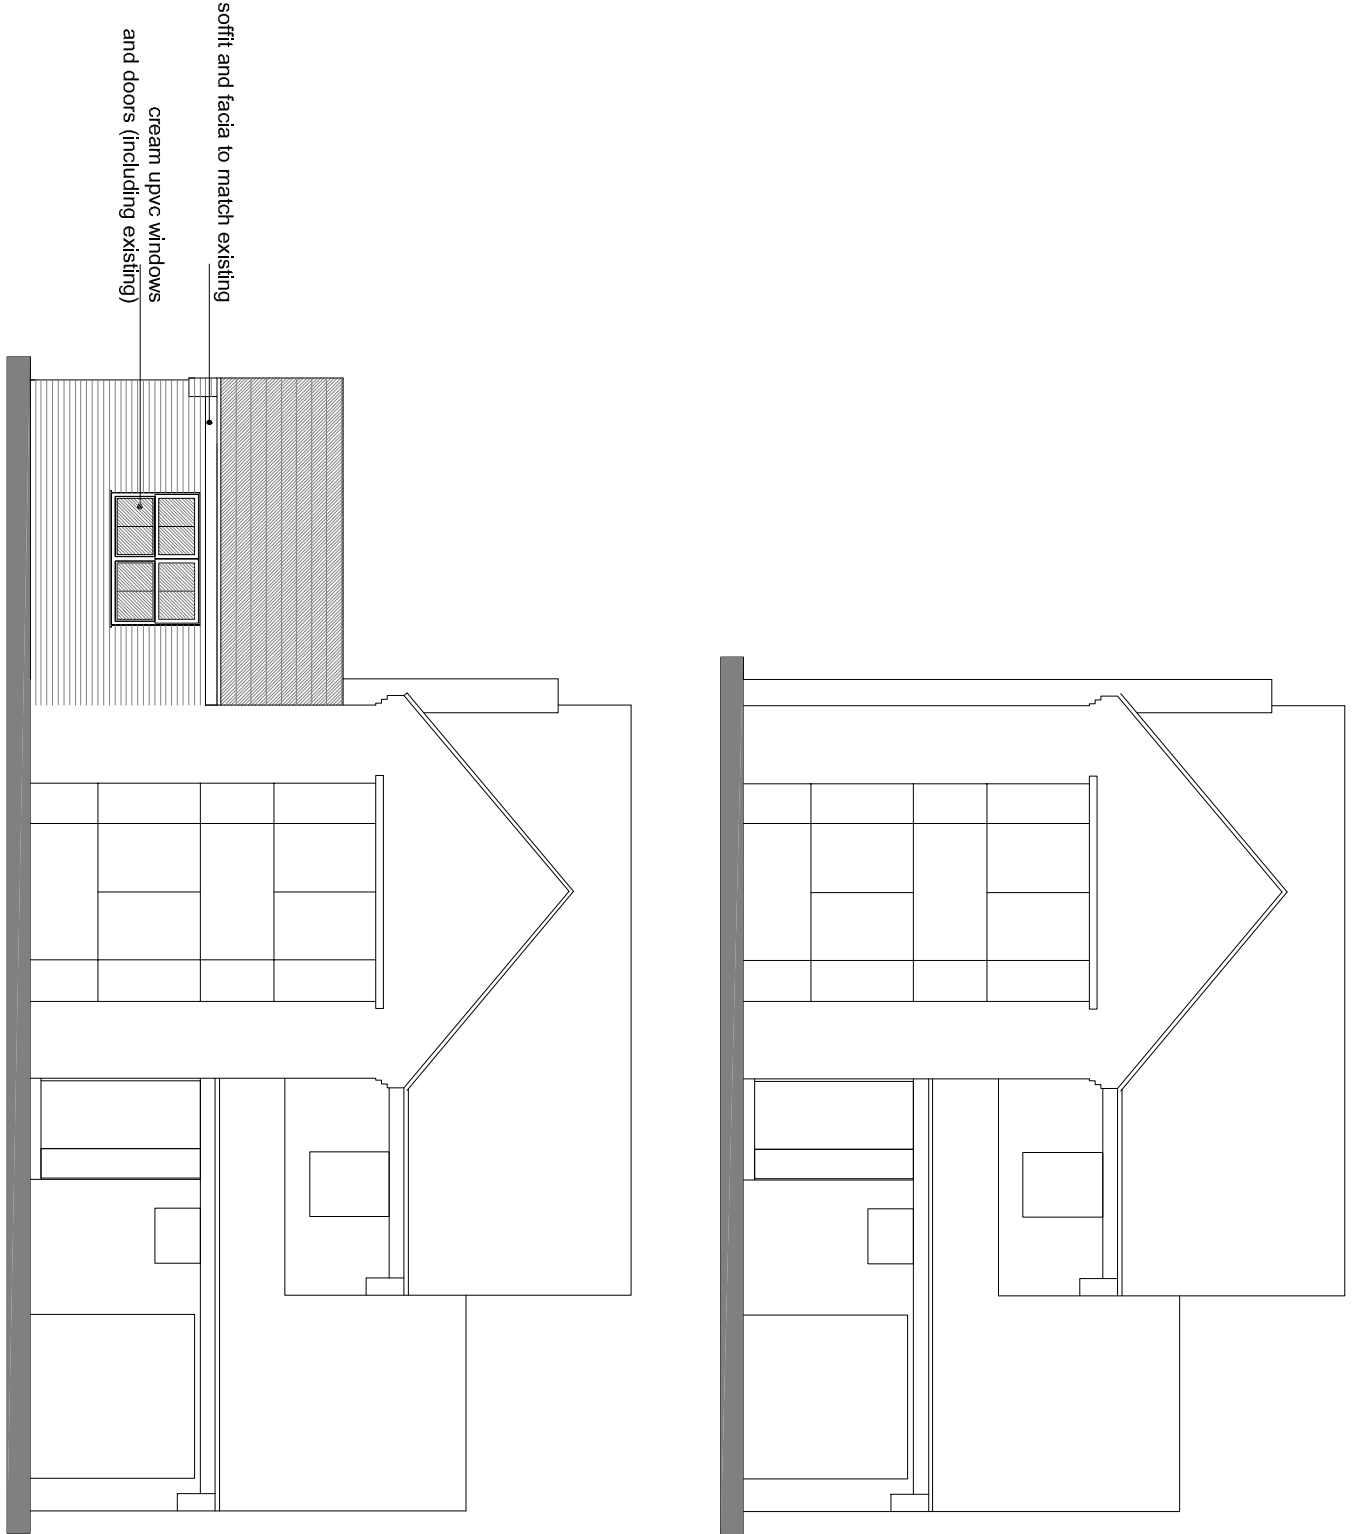


EXISTING ELEVATIONS

PROPOSED ELEVATIONS

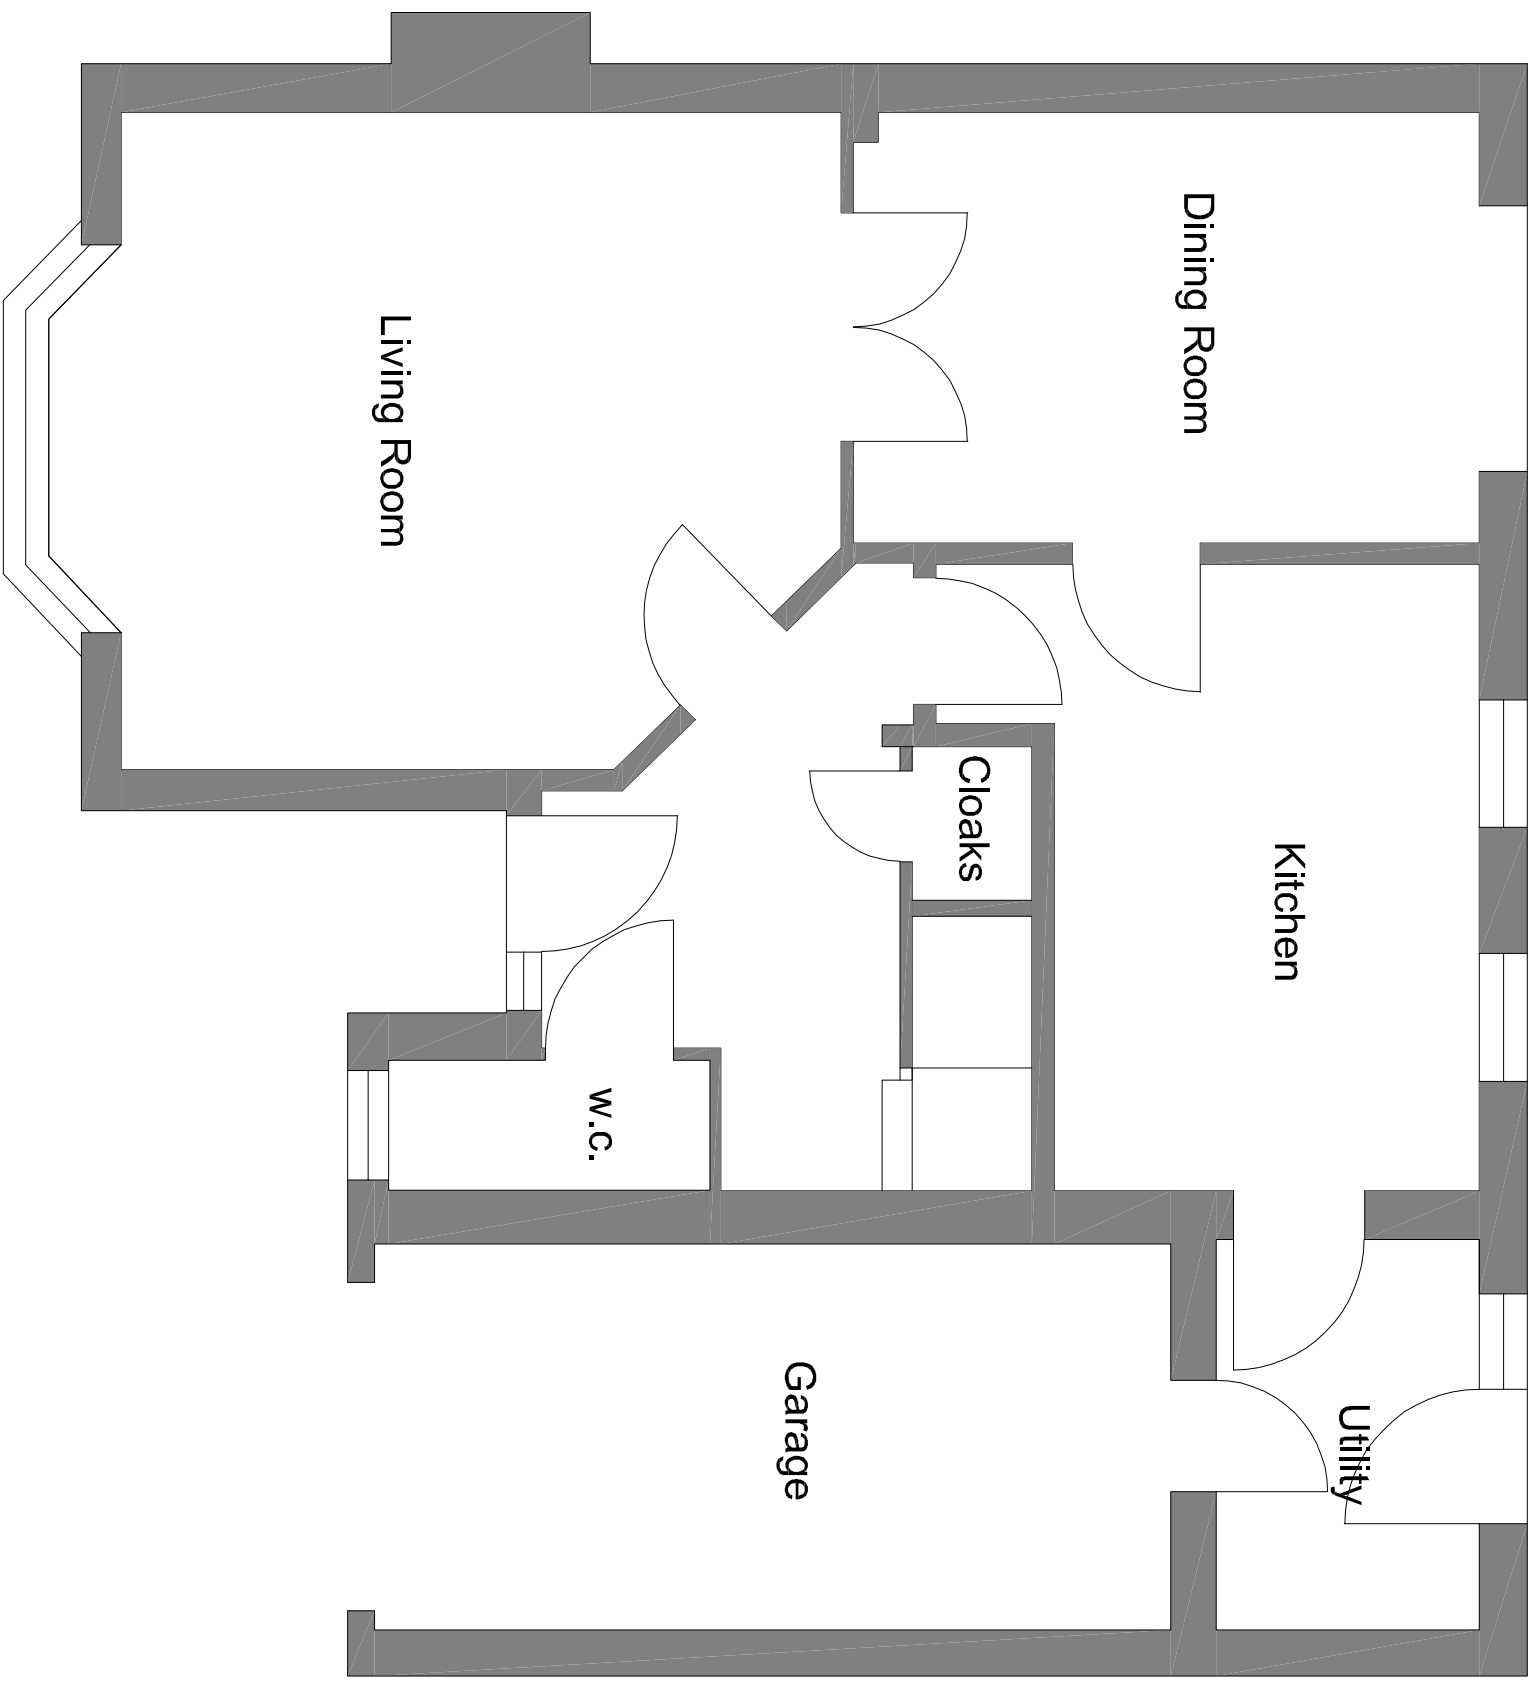

EXISTING GROUND FLOOR PLAN

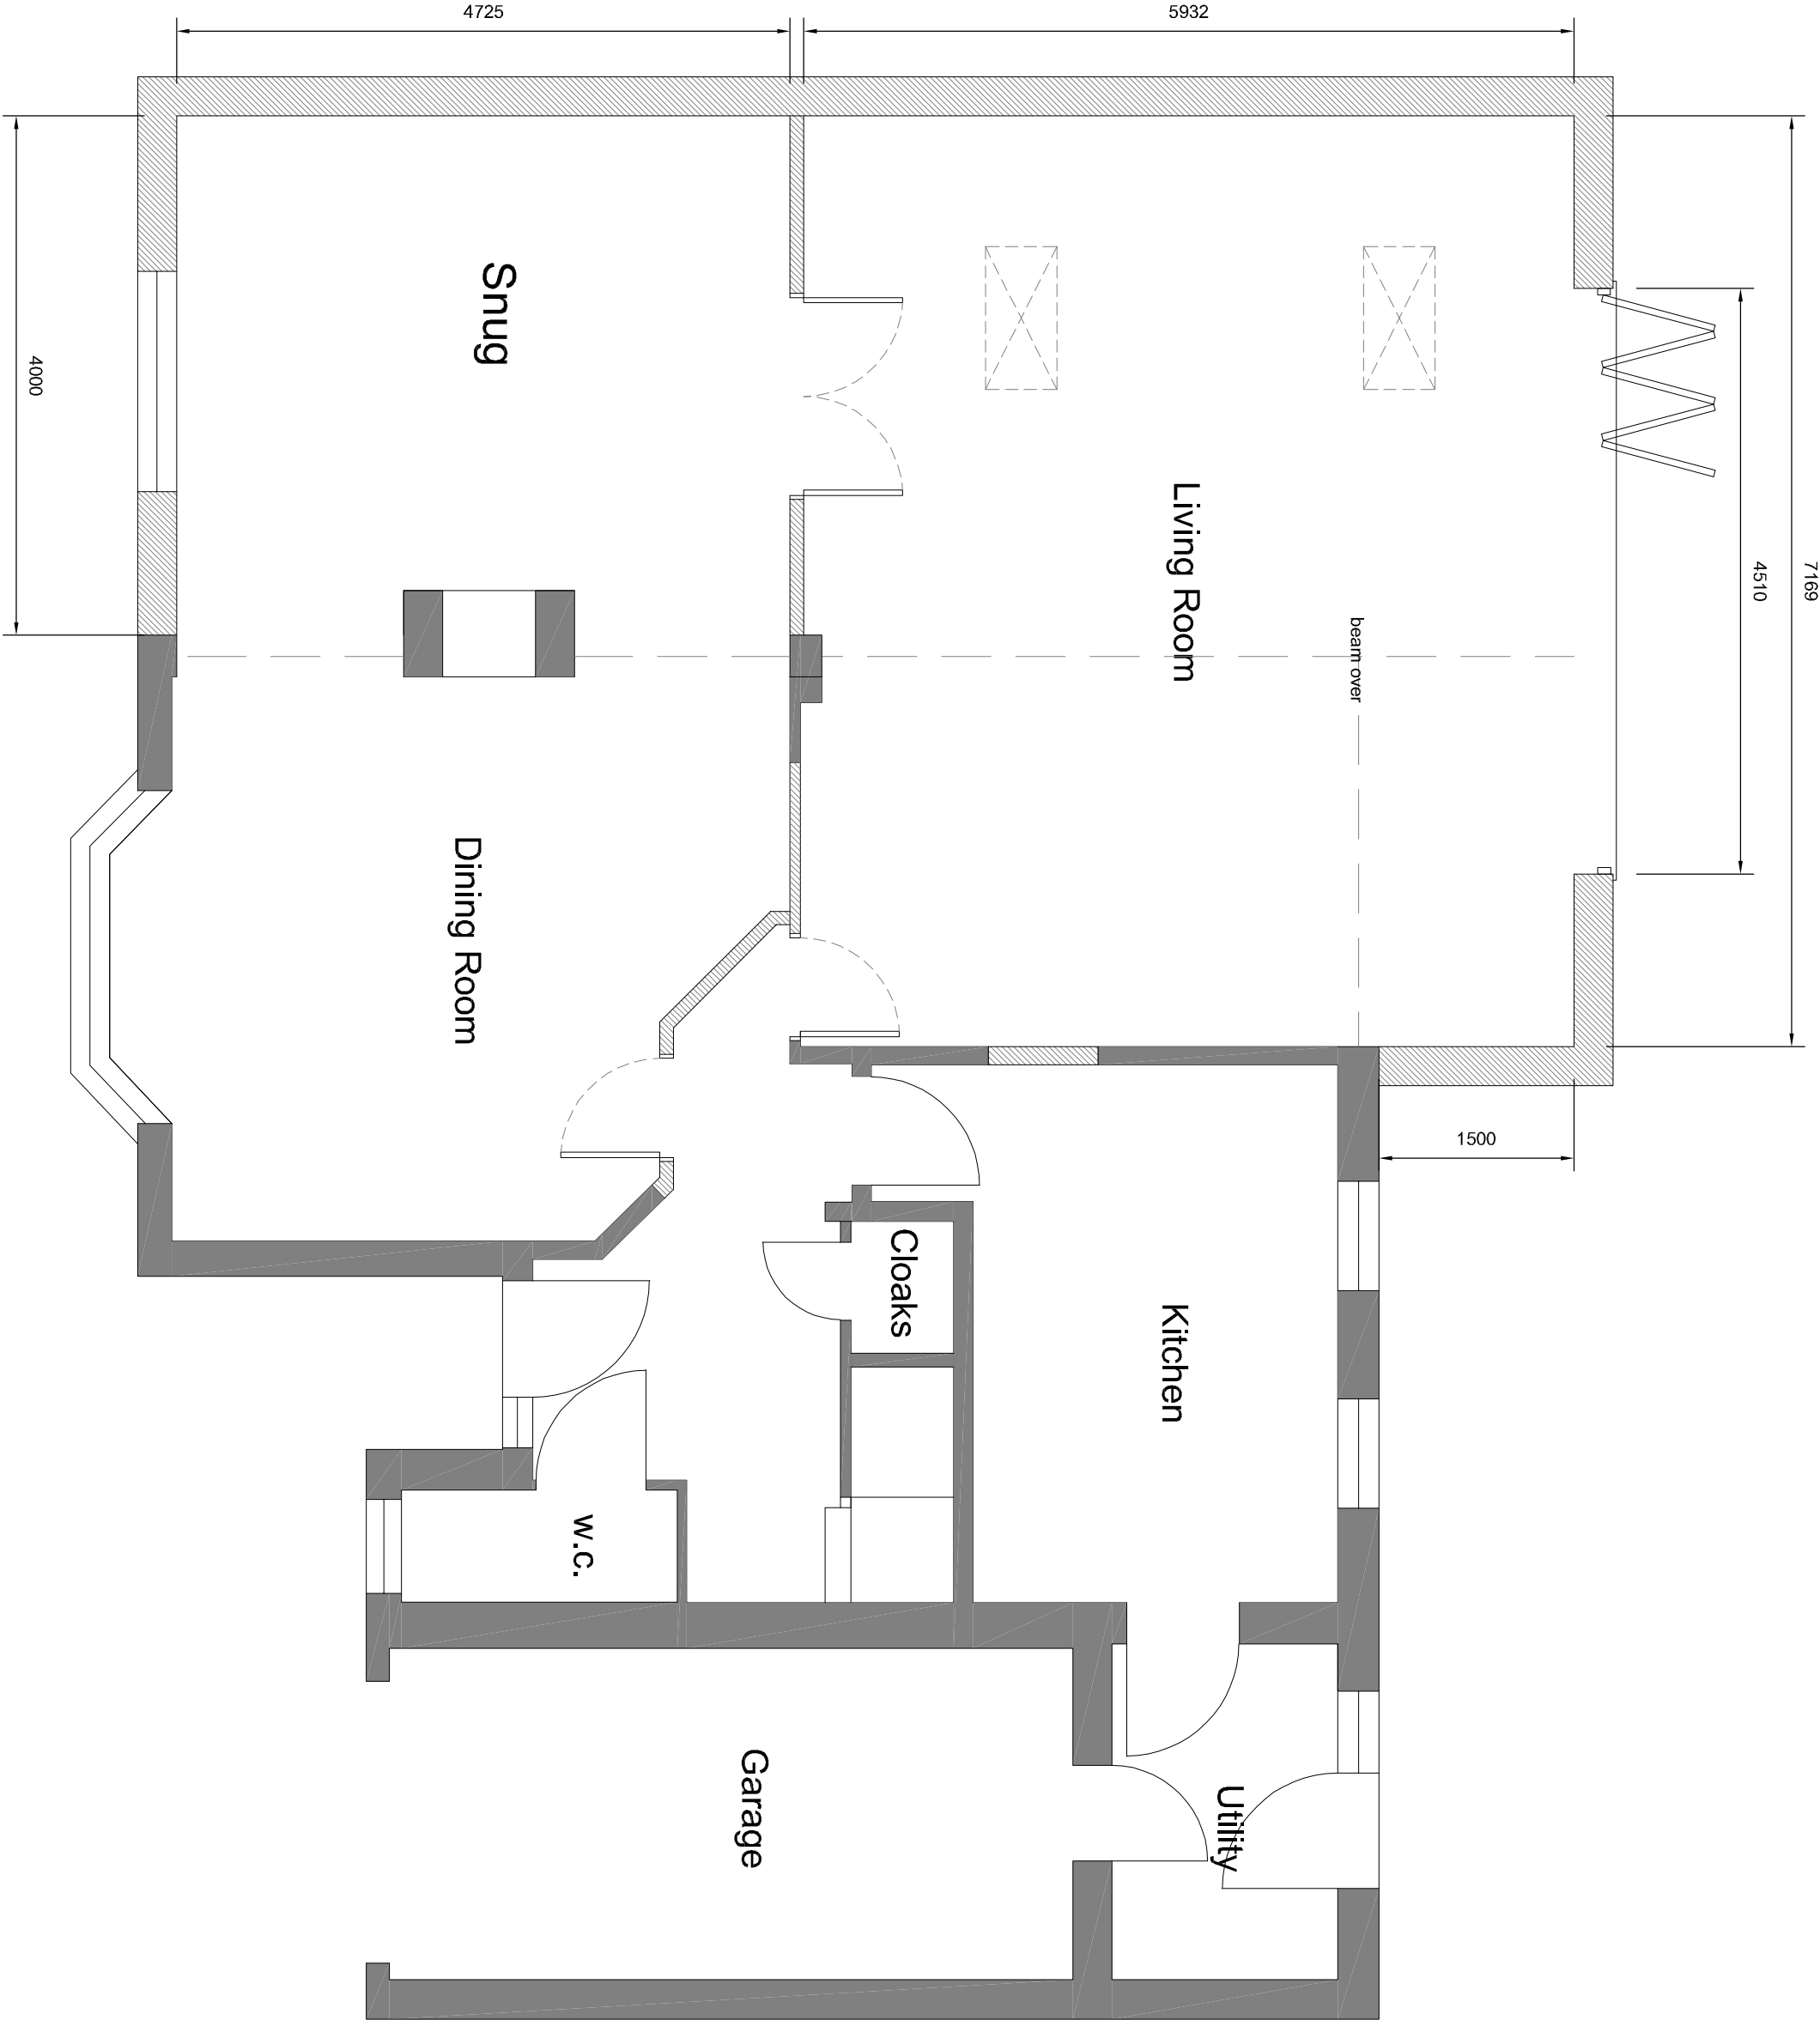

PROPOSED GROUND FLOOR PLAN

Revision Date Drawn Description

Client Colin Harris

Project Extension & Alteration to 32 The Pastures, Cowbit.

Drawing Planning (floor and elevation plans)

Scale 1:50, 1:100 @ A1 Drawn AWM Checked TAC Date 15/08/2024

Trevor A Clay RIBA Ltd, 14 Old Fendike Road, Weston Hills, Spalding, Lincs, PE12 6DD
01406 380027 trevor@tacaarchitects.co.uk