




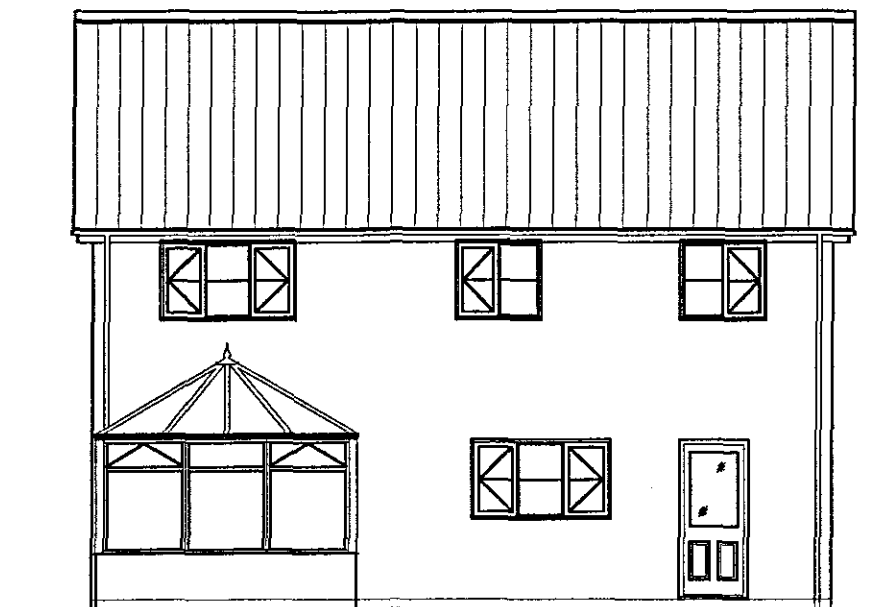

EXISTING REAR ELEVATION

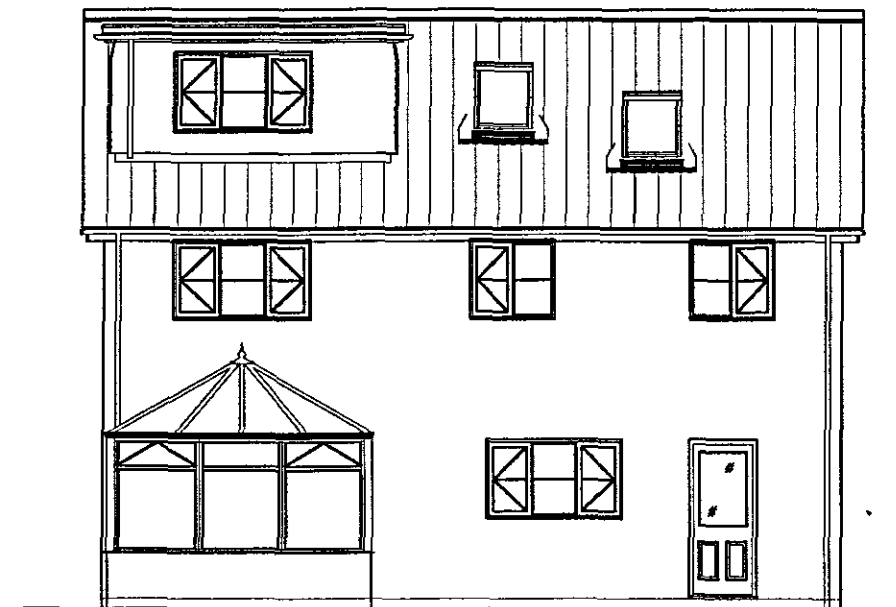

PROPOSED REAR ELEVATION

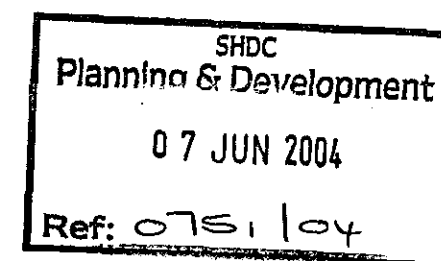

		 MORSPACE Loft Conversions Ltd.	
RevNo	Revision note	Date	Checked
MR & MRS S McCLOSKEY 9 ST MARYS GARDENS COWBIT		LOFT CONVERSION EXISTING AND PROPOSED ELEVATIONS	
Drawn by JK	Checked by	Approved by	Filename Date 12/04/04 Scale 1:100