


Notes

1. No Dimensions are to be scaled from this drawing.
2. Contractors must verify all figured dimensions at site before commencing any work or making any Shop drawings.
3. This drawing is the sole copyright of Savills and no part may be reproduced without the written consent of the above.
4. Site Location Plans are prepared from the Ordnance Survey Map with permission and the Controller of H.M. Stationary Office. Crown Copyright Reserved.
5. Boxed text denotes proposed work.

No.	Revisions	By	Date
-----	-----------	----	------



Location Plan
Scale 1:50,000

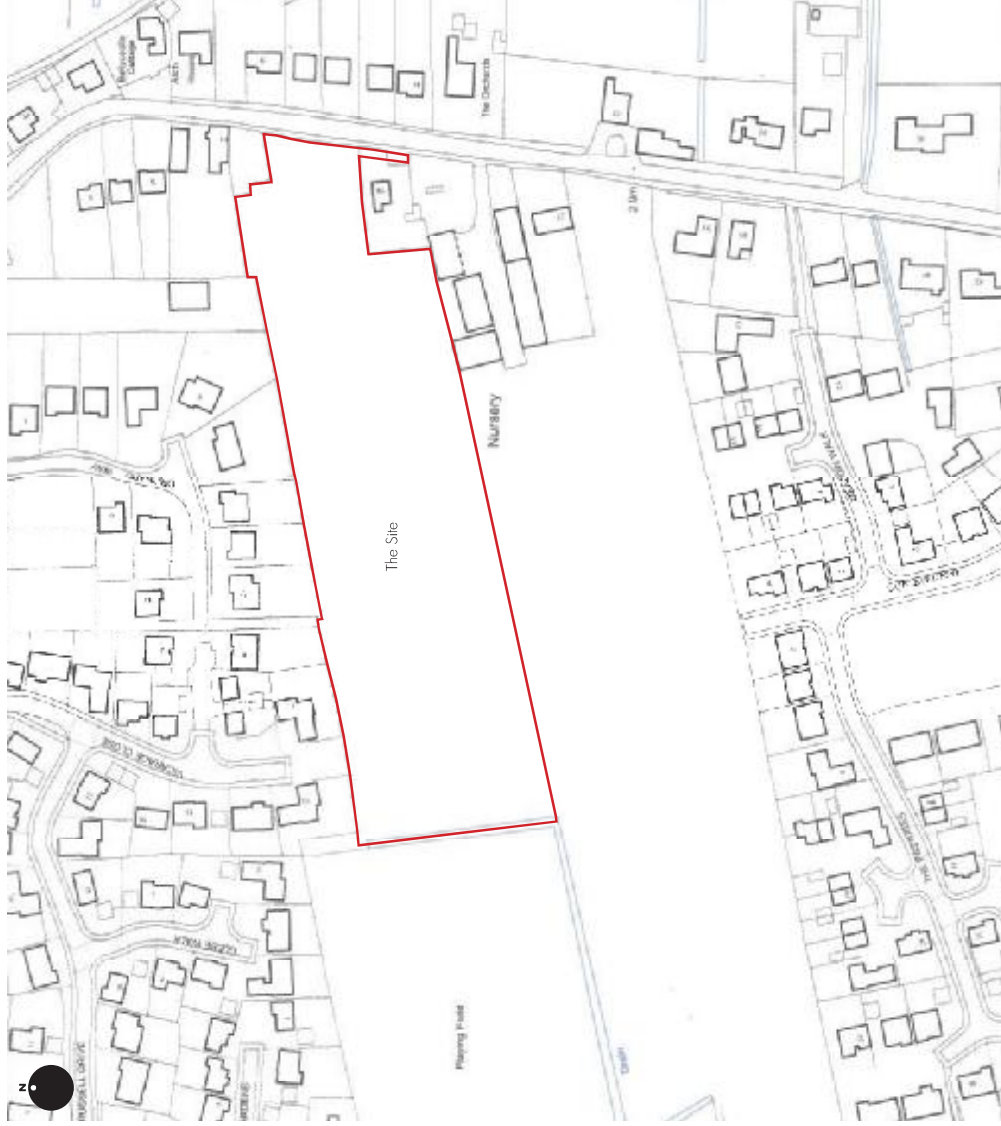

Site Plan
Scale 1:1250

Savills
PLANNING &
REGENERATION
UNEX HOUSE 132-134 HILLS ROAD CAMBRIDGE CB2 8PA
Telephone: (01223) 347000
Facsimile: (01223) 347111
www.savills.com

Client
Ashley King (Developments) Ltd

Job
Land west off Backgate
Cowbit
Lincolnshire

Drawing Title

Location and Site Plan

Scale As noted @ A2	Date August 2014
Drawn By JR	Approved By AH
Drawing No.	Rev. Job No.
229 / 564 / 001	CAUD 229564