
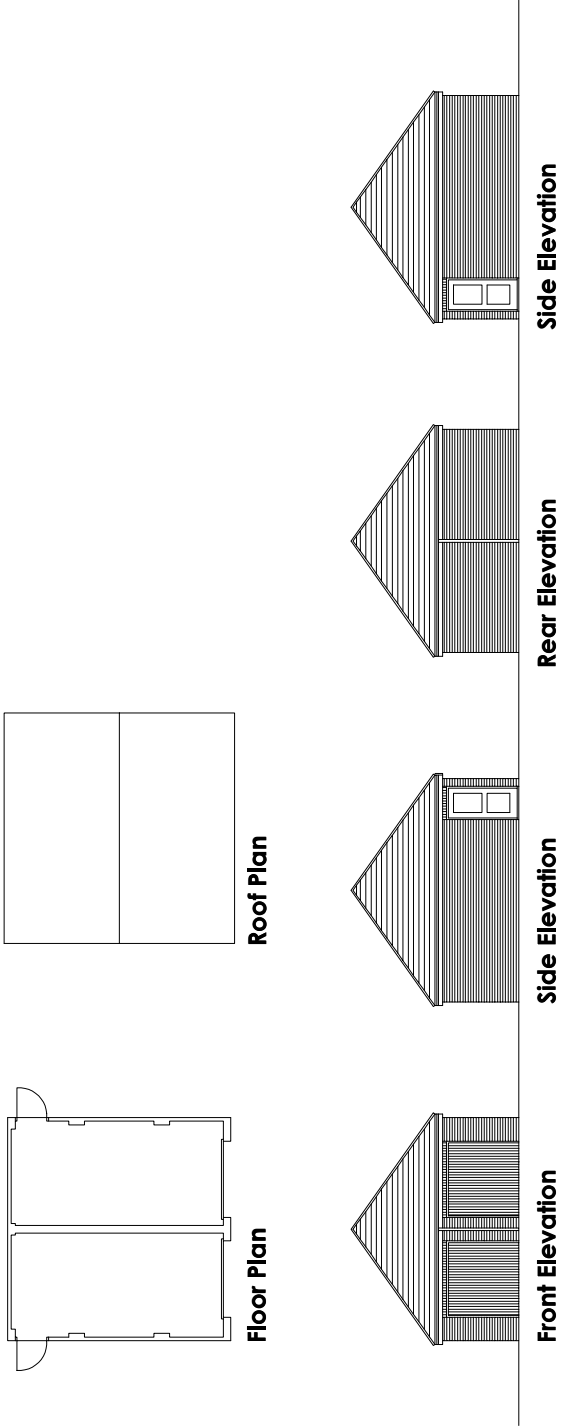


REVISION	DATE	DRAWN	DESCRIPTION
CLIENT		Ashley King (Developments) Ltd	
PROJECT		Proposed residential development at Backgate, Cowbit.	
DRAWING		Double Garage Floor Plans & Elevations	
SCALE	1:100 @ A2	DRAWN KB	DATE 31.07.2014
STUDIO 11 ARCHITECTURE LTD, 11 HUNTINGDON CLOSE, HOLBEACH, LINCOLNSHIRE PE12 7QZ T: 01920 023866 E: design@studio11architecture.co.uk W: www.studio11architecture.co.uk			
DRAWING NO CAUD_229_564_013			

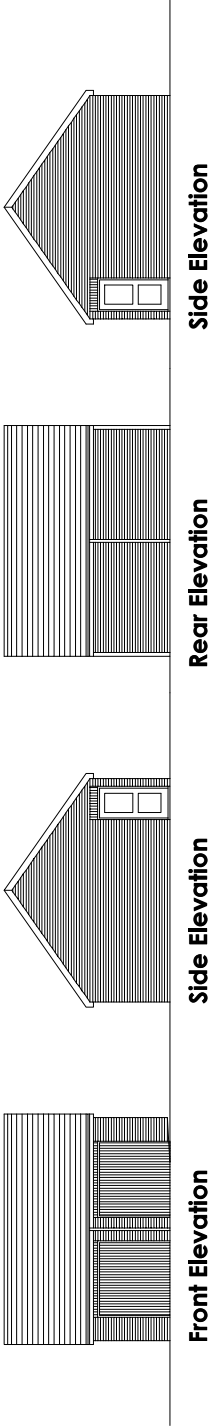