


Front Elevation


Side Elevation

Rear Elevation

Side Elevation

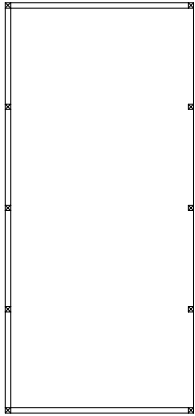

Ground Floor Plan

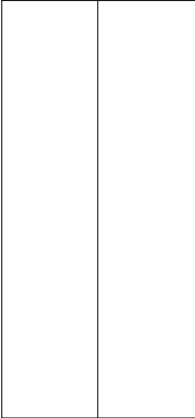

Roof Plan




REVISION DATE DRAWN DESCRIPTION

CIENT	Ashley King (Developments) Ltd			
PROJECT	Proposed residential development at Backgate, Cowbit			
DRAWING	Open Fronted Carport - Floor Plans & Elevations			
SCALE	1:100 @ A2	DRAWN	KB	DATE 31.07.2014



DRAWING NO
CAUD_229_564_014

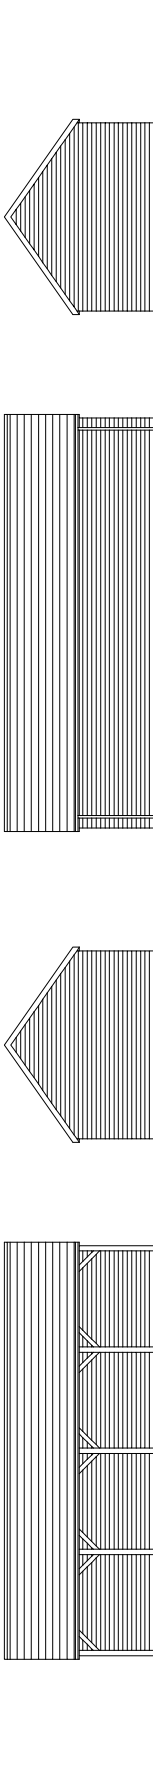


Front Elevation


Side Elevation

Rear Elevation

Side Elevation

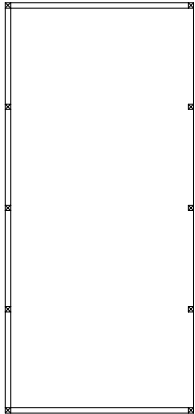

Ground Floor Plan

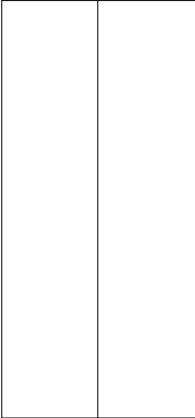

Roof Plan



REVISION DATE DRAWN DESCRIPTION

CIENT	Ashley King (Developments) Ltd			
PROJECT	Proposed residential development at Backgate, Cowbit			
DRAWING	Open Fronted Carport - Floor Plans & Elevations			
SCALE	1:100 @ A2	DRAWN	KB	DATE 31.07.2014



DRAWING NO
CAUD_229_564_014