






Front Elevation
(South Facing)

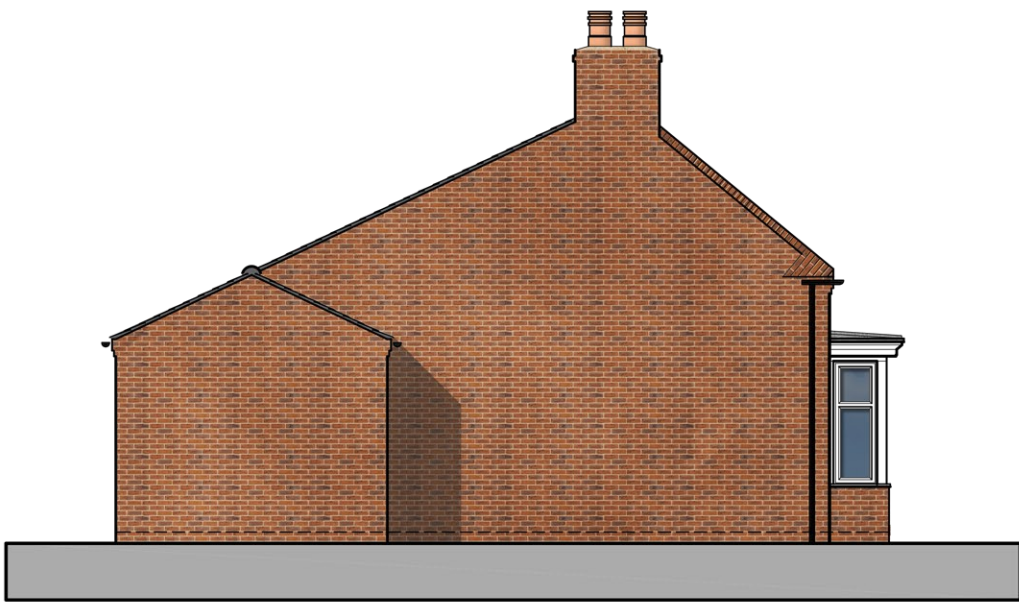

Side Elevation
(West Facing)

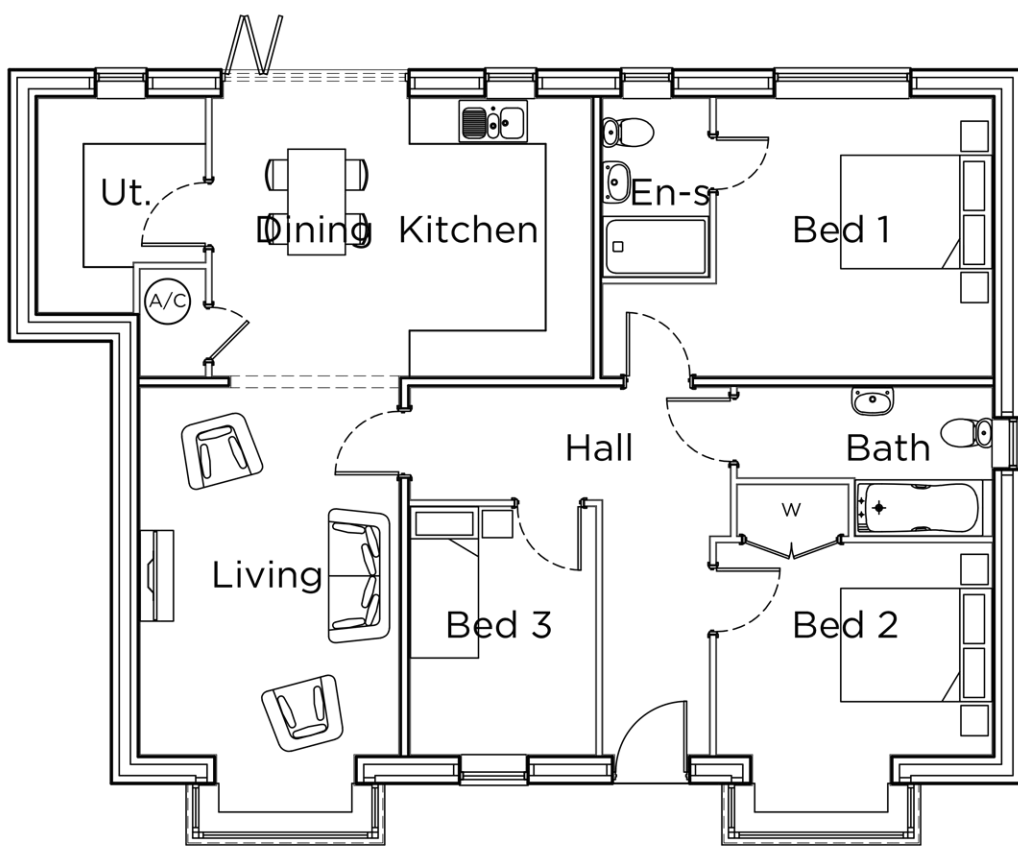


Ground Floor
GIA 104.3m² (1123 Sq.Ft)

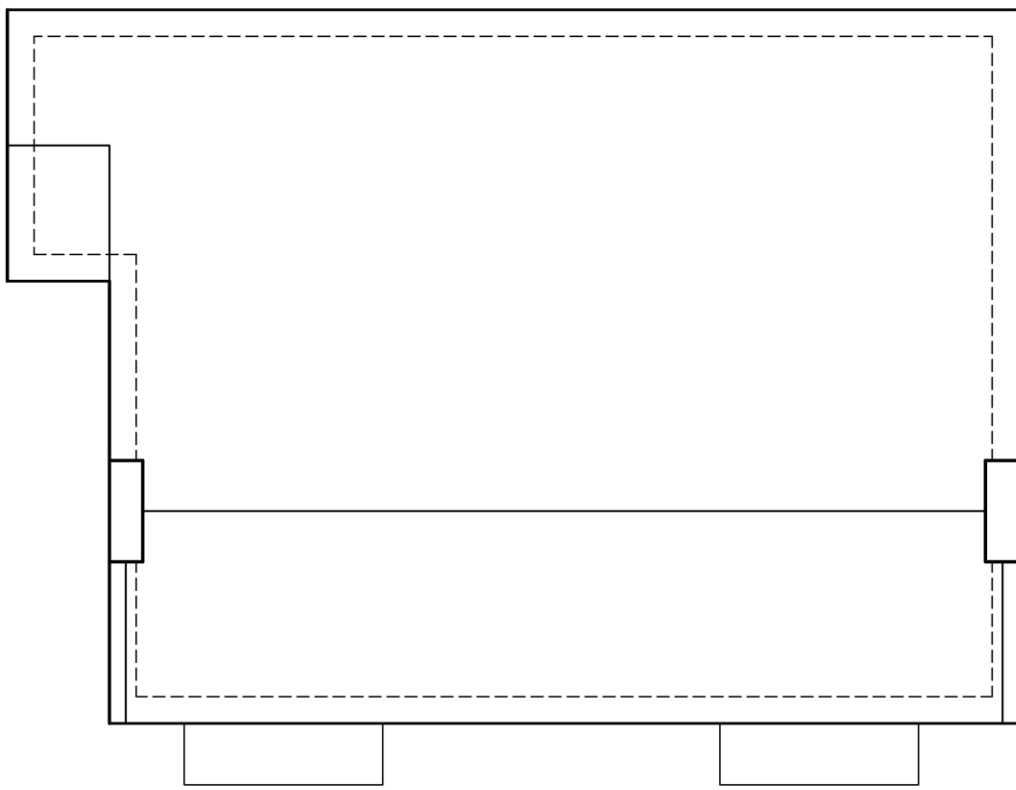


Roof Plan



Rear Elevation

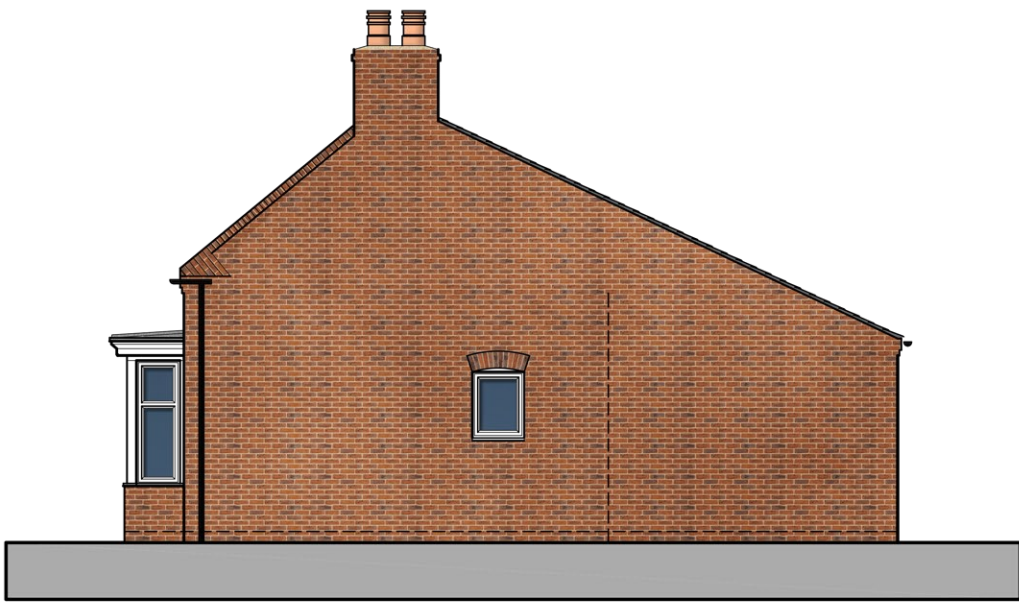

Side Elevation
(To Private Drive)

 

seven22
ARCHITECTURE LTD

22 SHORE VIEW, PETERBOROUGH CAMBRIDGESHIRE, PE7 8FS E.info@seven22.co.uk - T.07799 585277		
PROJECT REPLACEMENT DWELLING 110 BARRIER BANK COWBIT SPALDING LINCOLNSHIRE PE12 6AQ		SH SCENIC HOMES
CLIENT SCENIC HOMES LTD		
TITLE PROPOSED PLANS & ELEVATIONS (REPLACEMENT DWELLING)		
DRAWING No. 114b P01		
SCALE 1:100 @ A1	DATE AUG 2026	REV