



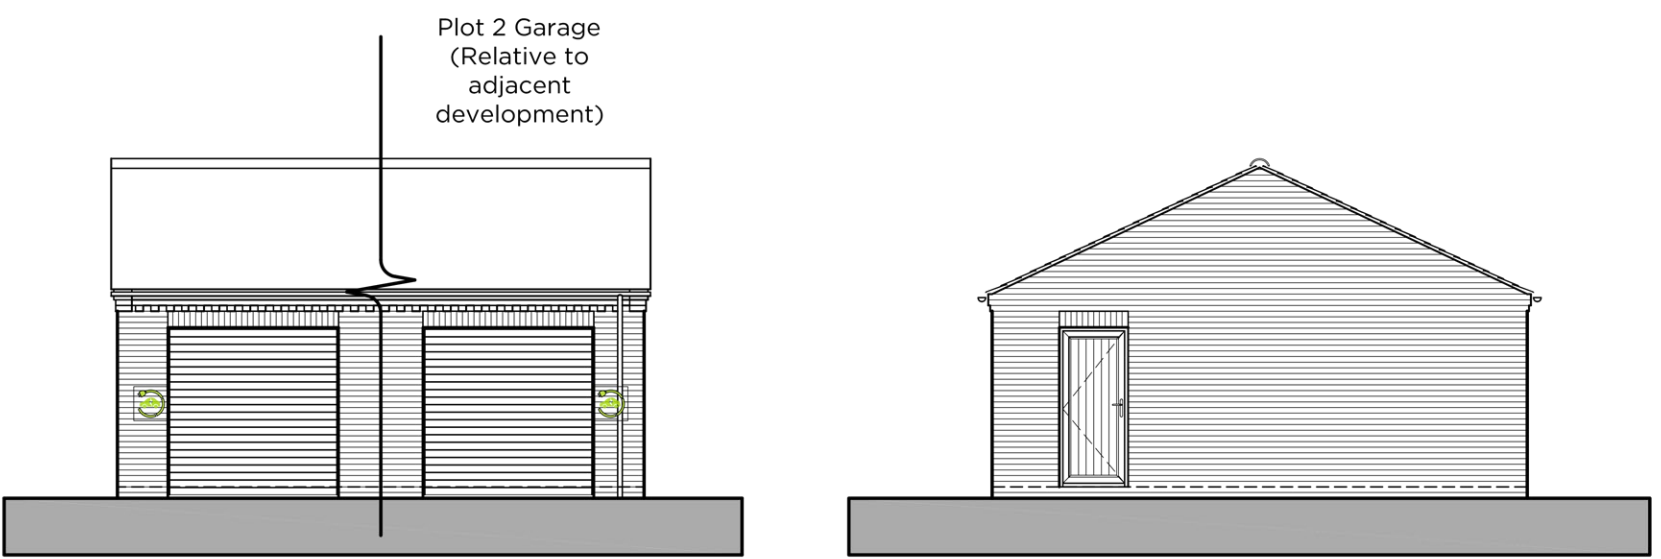


Front Elevation

Side Elevation

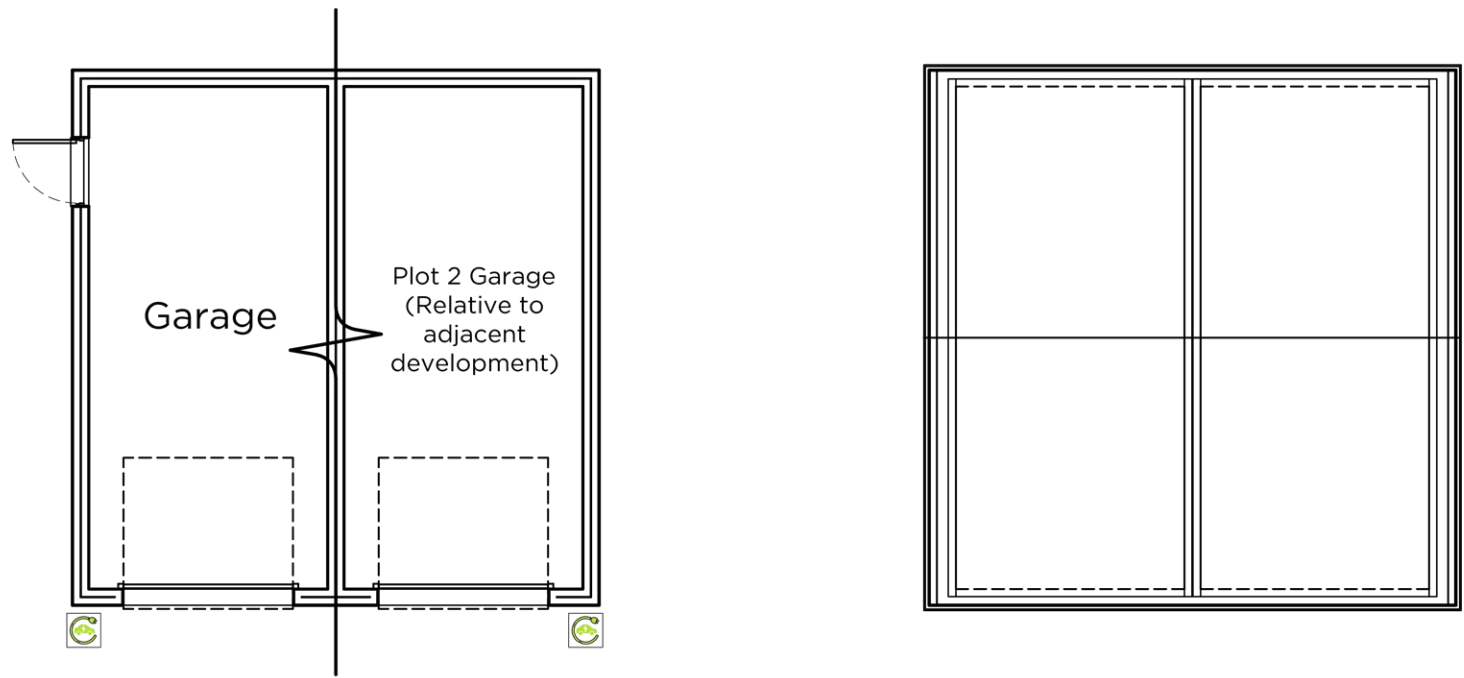


Bungalow & Plot 2 - Garage

Roof Plan

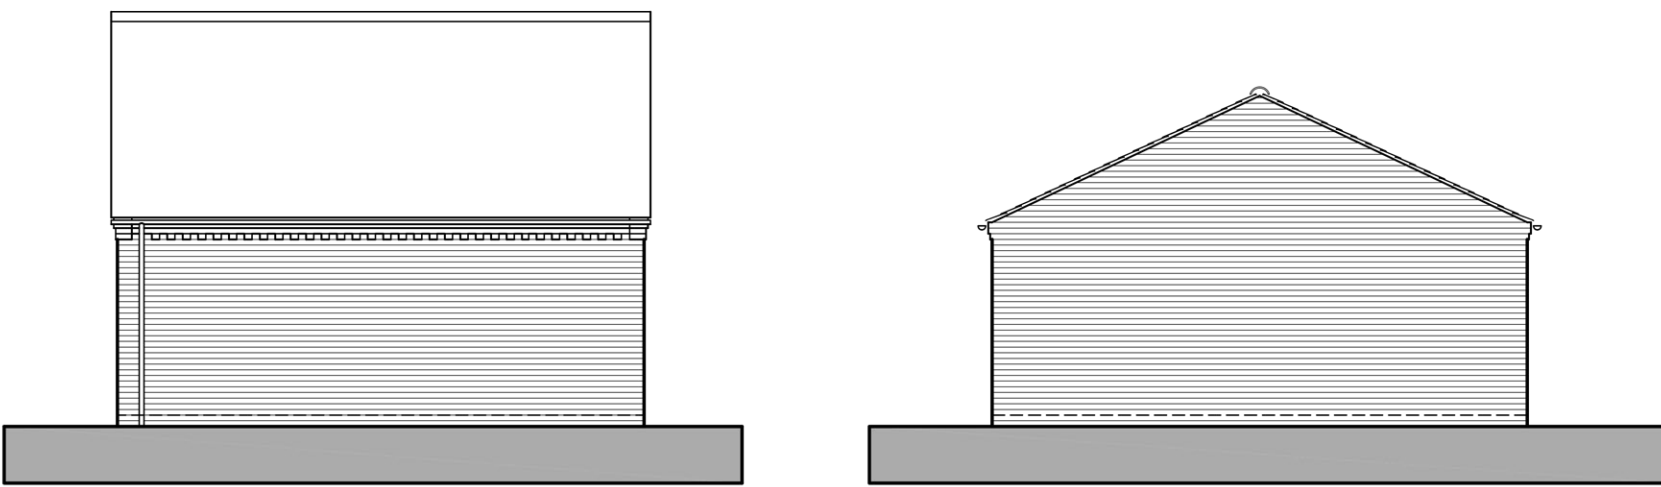


Rear Elevation



Side Elevation

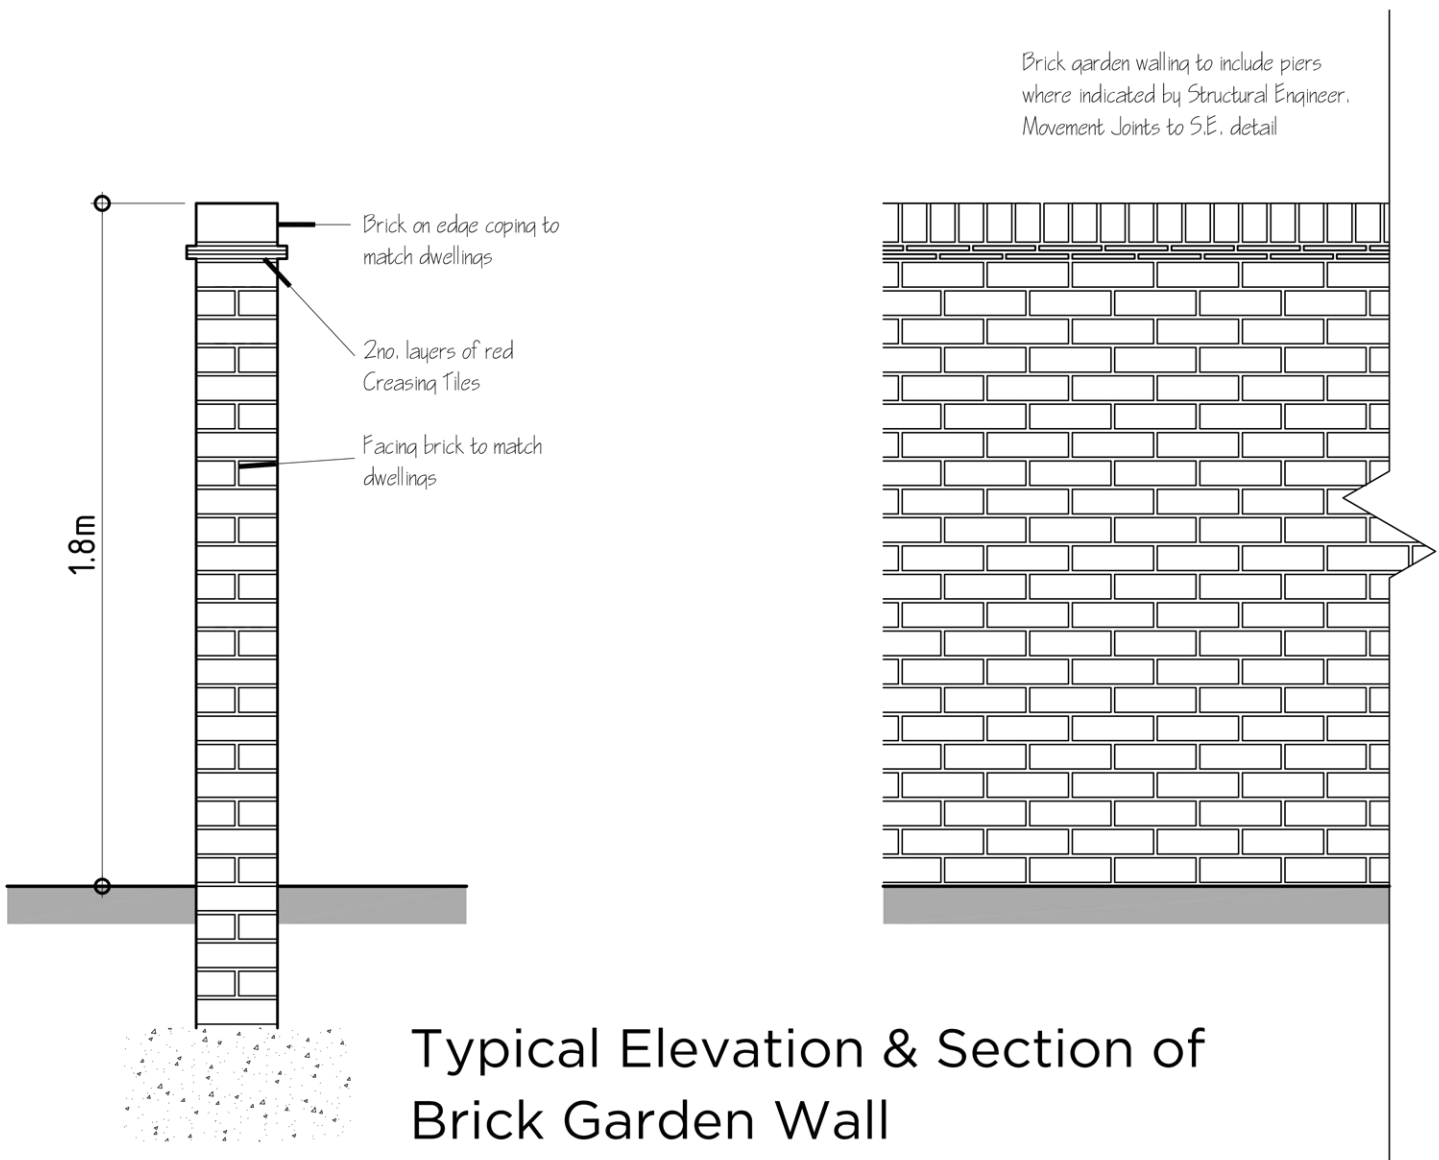

Typical Elevation & Section of
Brick Garden Wall
Boundary Type A 1.8m High

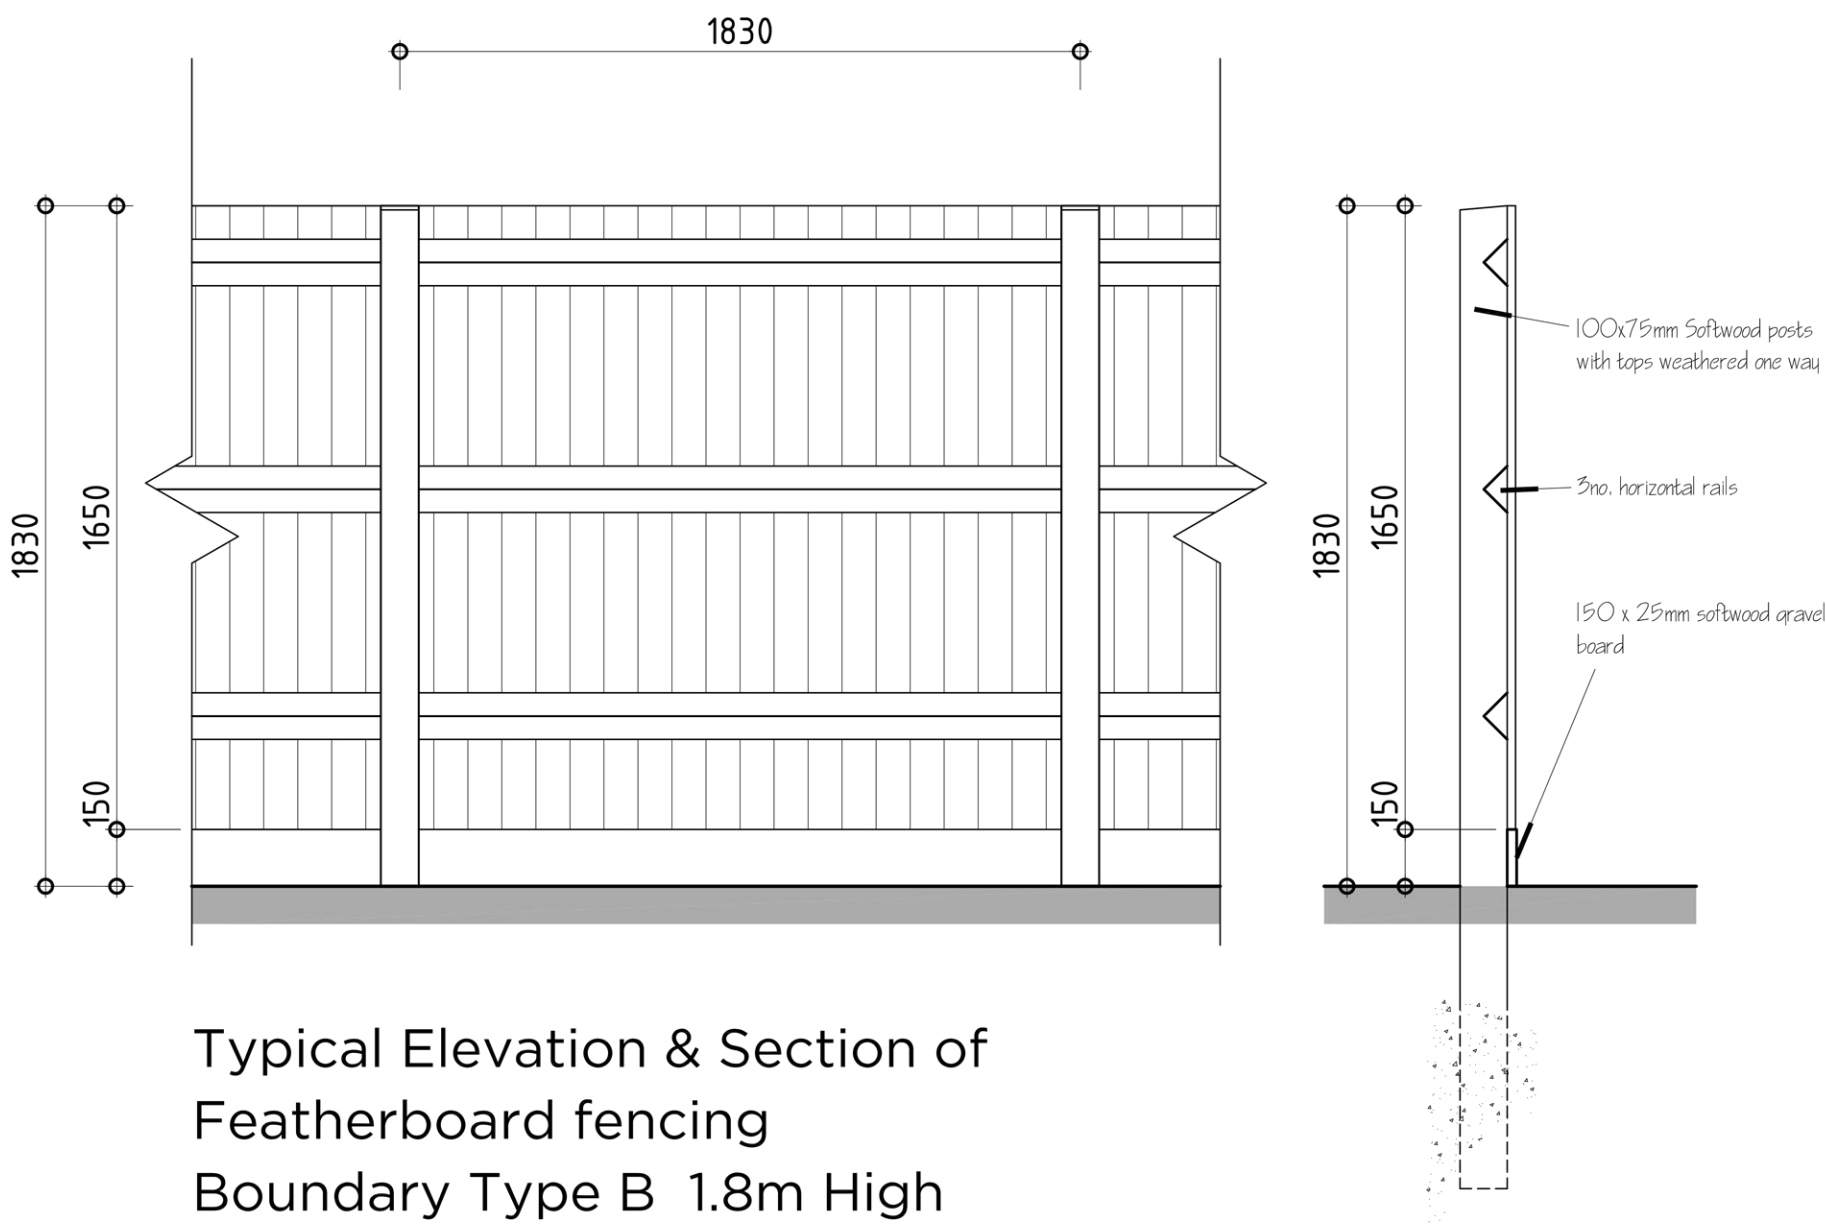

Typical Elevation & Section of
Featherboard fencing
Boundary Type B 1.8m High

  

seven22
ARCHITECTURE LTD

22 SHORE VIEW, PETERBOROUGH
CAMBRIDGESHIRE, PE7 8FS
E:info@seven22.co.uk - T:07799 585277

PROJECT
REPLACEMENT DWELLING
110 BARRIER BANK
COWBIT
SPALDING
LINCOLNSHIRE
PE12 6AQ

SH
SCENIC
HOMES

CLIENT
SCENIC HOMES LTD

TITLE
PROPOSED GARAGE & BOUNDARY TREATMENTS
(REPLACEMENT DWELLING & PLOT 2)

DRAWING No.
114b P02

SCALE
1:100 @ A1

DATE
AUG 2026

REV