





Existing Front Elevation

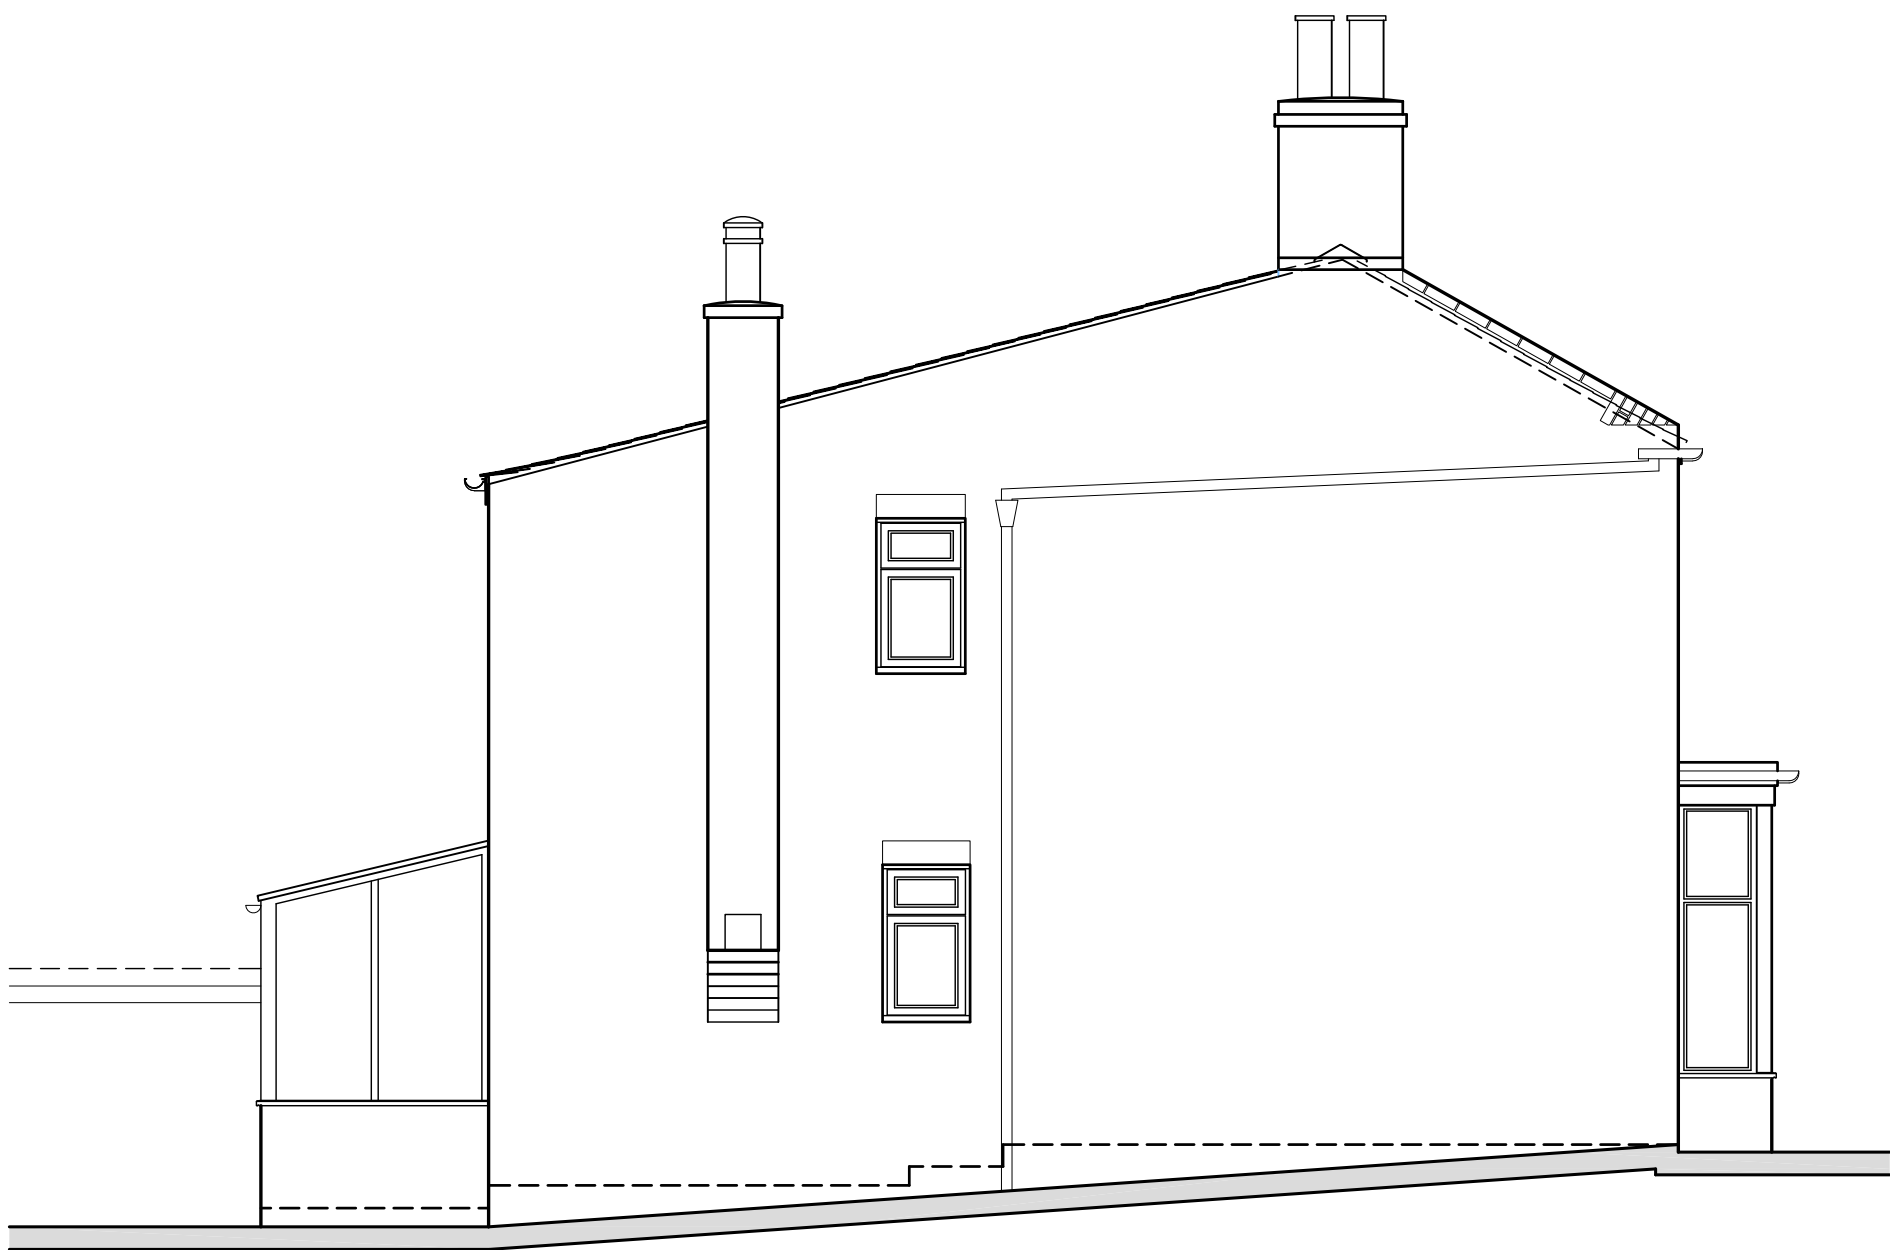


Existing Side Elevation



Existing Rear Elevation

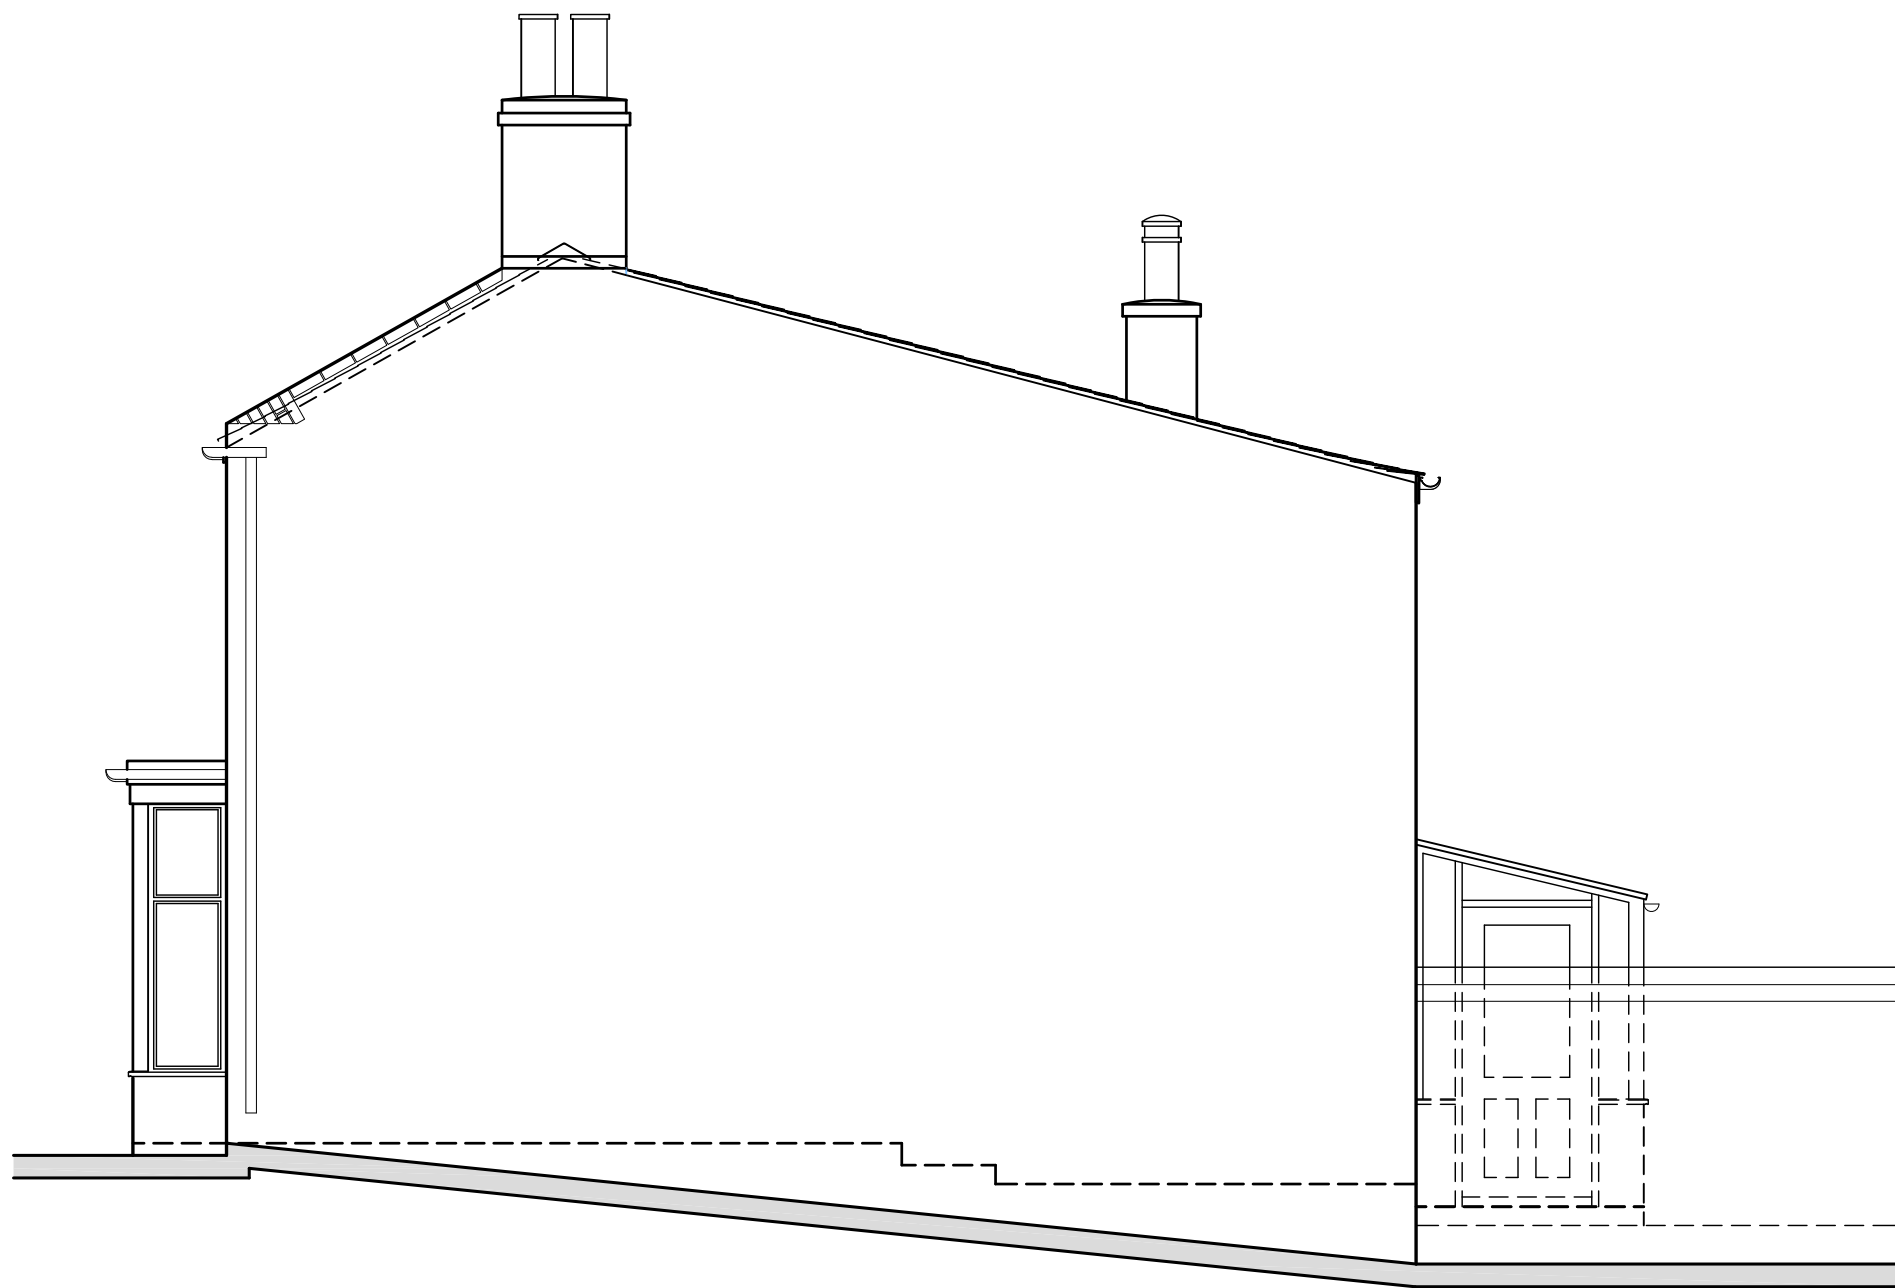

Existing Side Elevation

 

seven22
ARCHITECTURE LTD

22 SHORE VIEW, PETERBOROUGH
CAMBRIDGESHIRE, PE7 8FS
E:info@seven22.co.uk - T:07799 585277

PROJECT
REPLACEMENT DWELLING
110 BARRIER BANK
COWBIT
SPALDING
LINCOLNSHIRE
PE12 6AQ

SH
SCENIC
HOMES

CLIENT
SCENIC HOMES LTD

TITLE
EXISTING ELEVATIONS

DRAWING No.
114b - S03

SCALE 1:50 @ A1 - 1:100 @ A3	DATE MAY 2025	REV
---------------------------------	------------------	-----