


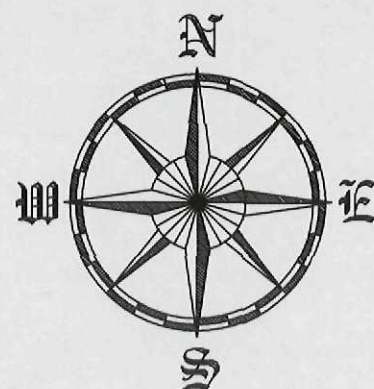

SHDC
Planning & Development
20 SEP 2010
Ref: 0779-10

Survey By
Mr P Bussey
Prism Survey Ltd
252 Broadway
Yaxley
Peterborough
PE7 3NR
Tel: 01733-243174
Bus: 0782733903


Client
Mr & Mrs C Alemanno
17 Wright Avenue
Stanground
Peterborough
PE2 8TR

Title
Site Levels 18 Stonegate
Cowbit Spalding PE12 6AH

Scale NTS Date 09-08-2010


Drawing Number

Drawn Mr P Bussey

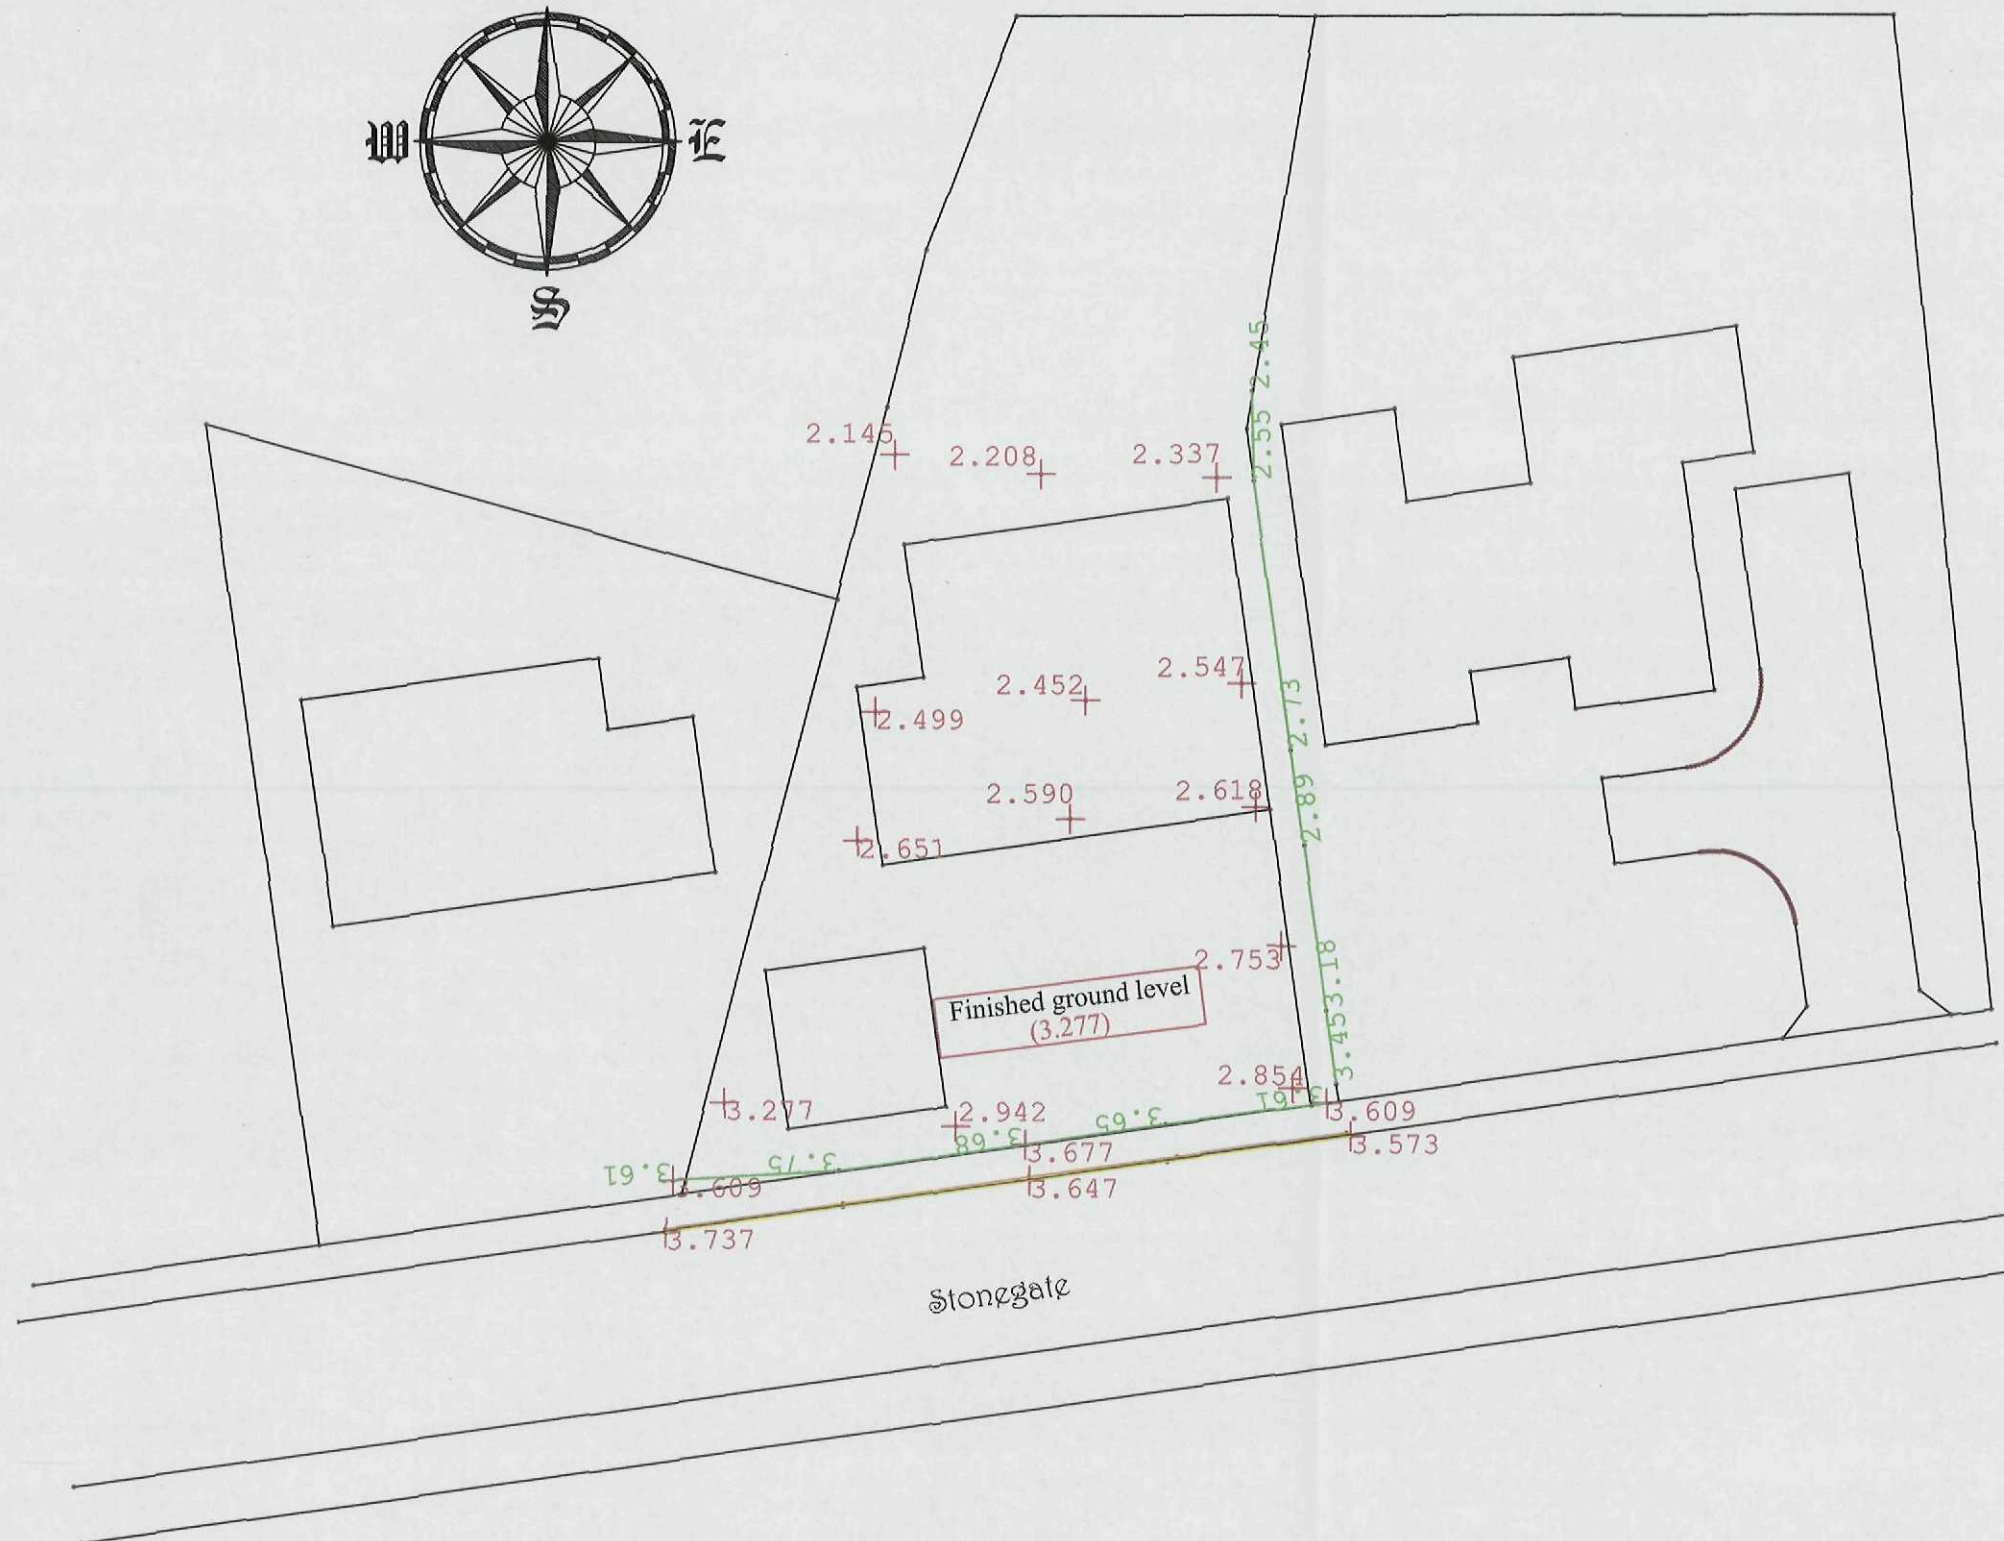




PROPOSED FRONT ELEVATION

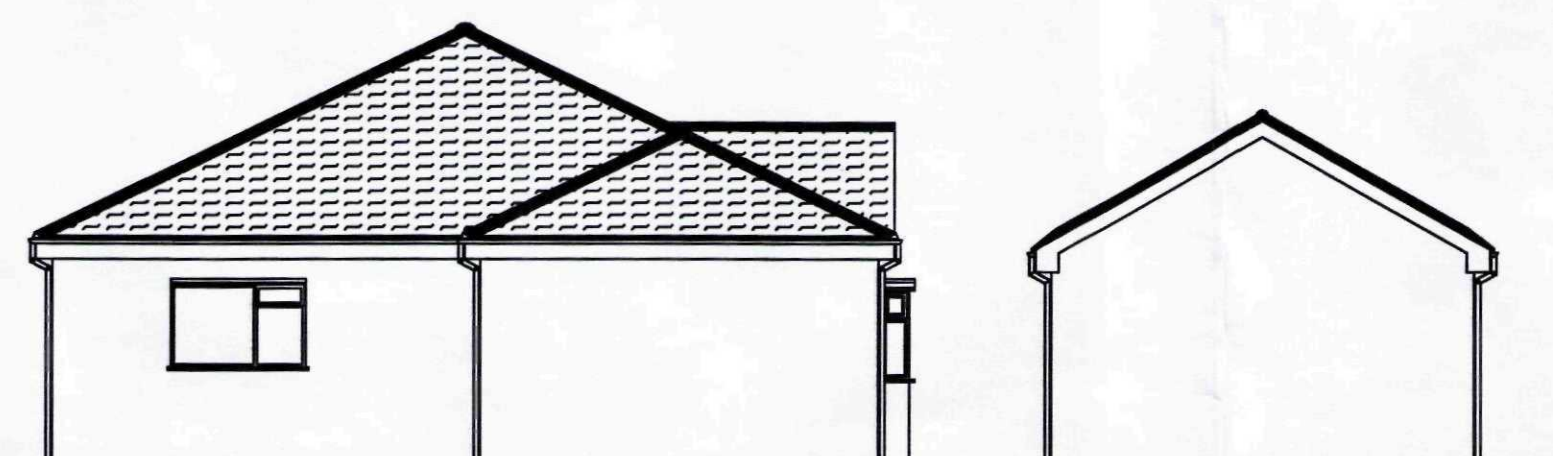

PROPOSED SIDE ELEVATION



PROPOSED REAR ELEVATION

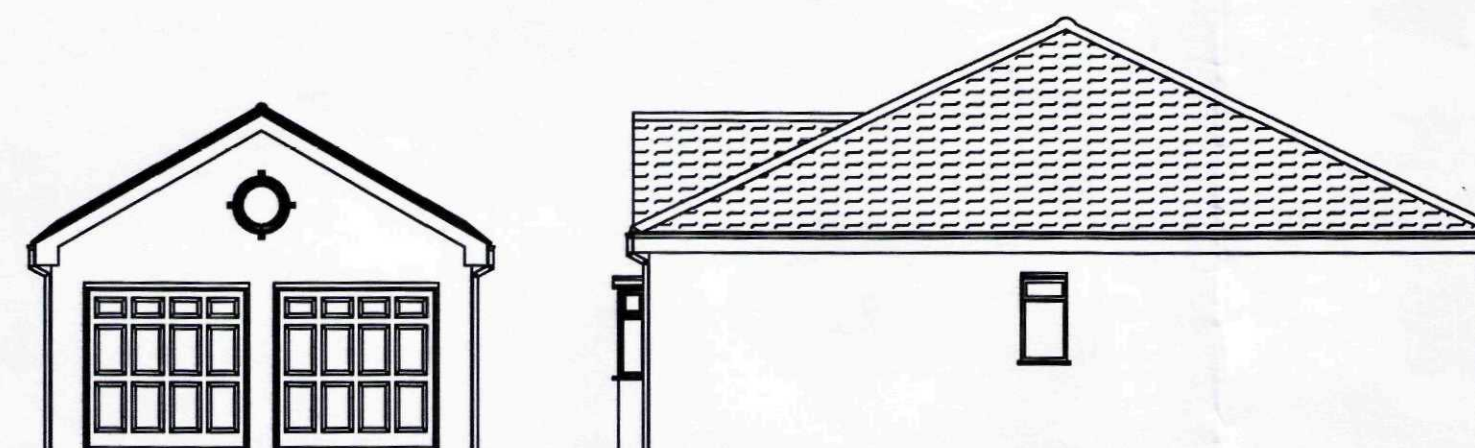

PROPOSED SIDE ELEVATION

NOTE


This drawing and any design shown on it is the copyright of R&M Associates and must not be used for any purposes whatsoever without their written consent.

All dimensions shown to be verified on site and R&M Associates informed of any discrepancy.

DO NOT SCALE-IF IN DOUBT ASK

Rev	Date	By
		RAJ-M

Revision

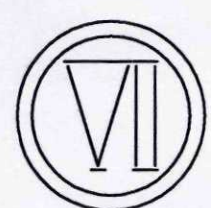

R. & M. Associates
Peterborough

Project

**DETACHED BUNGALOW
WITH DETACHED DOUBLE GARAGE**

AT

BUILDING PLOT
18 STONE GATE
COWBIT
LINCOLNSHIRE
PE12 6AH

SHDC
Planning & Development
20 SEP 2010
Ref: 079-10

Client

**MR & MRS C ALEMANO
17 WRIGHT AVENUE
STANGROUND
PETERBOROUGH
PE2 8TR**

Title

ELEVATIONS & PLANS

Scale 1-100 1-50 Date 26-03-2010

Drawing Number 777/520 SHEET 1

Drawn *R. A. Johnson-Markley*

NOTE -

BRICKWORK

Bungalow-Garage & (Boundary Walls South & East)
Hanson-Multiruf- Golden

WINDOWS


UPVC double glazed units- Colour White
Glazing (safety glass) to BS 6262

DOORS

UPVC double glazed units- Colour White
Glazing (safety glass) to BS 6262

ROOF - TILES

Bungalow & Garage
Redland-Mini Stonewold- Colour Slate Grey

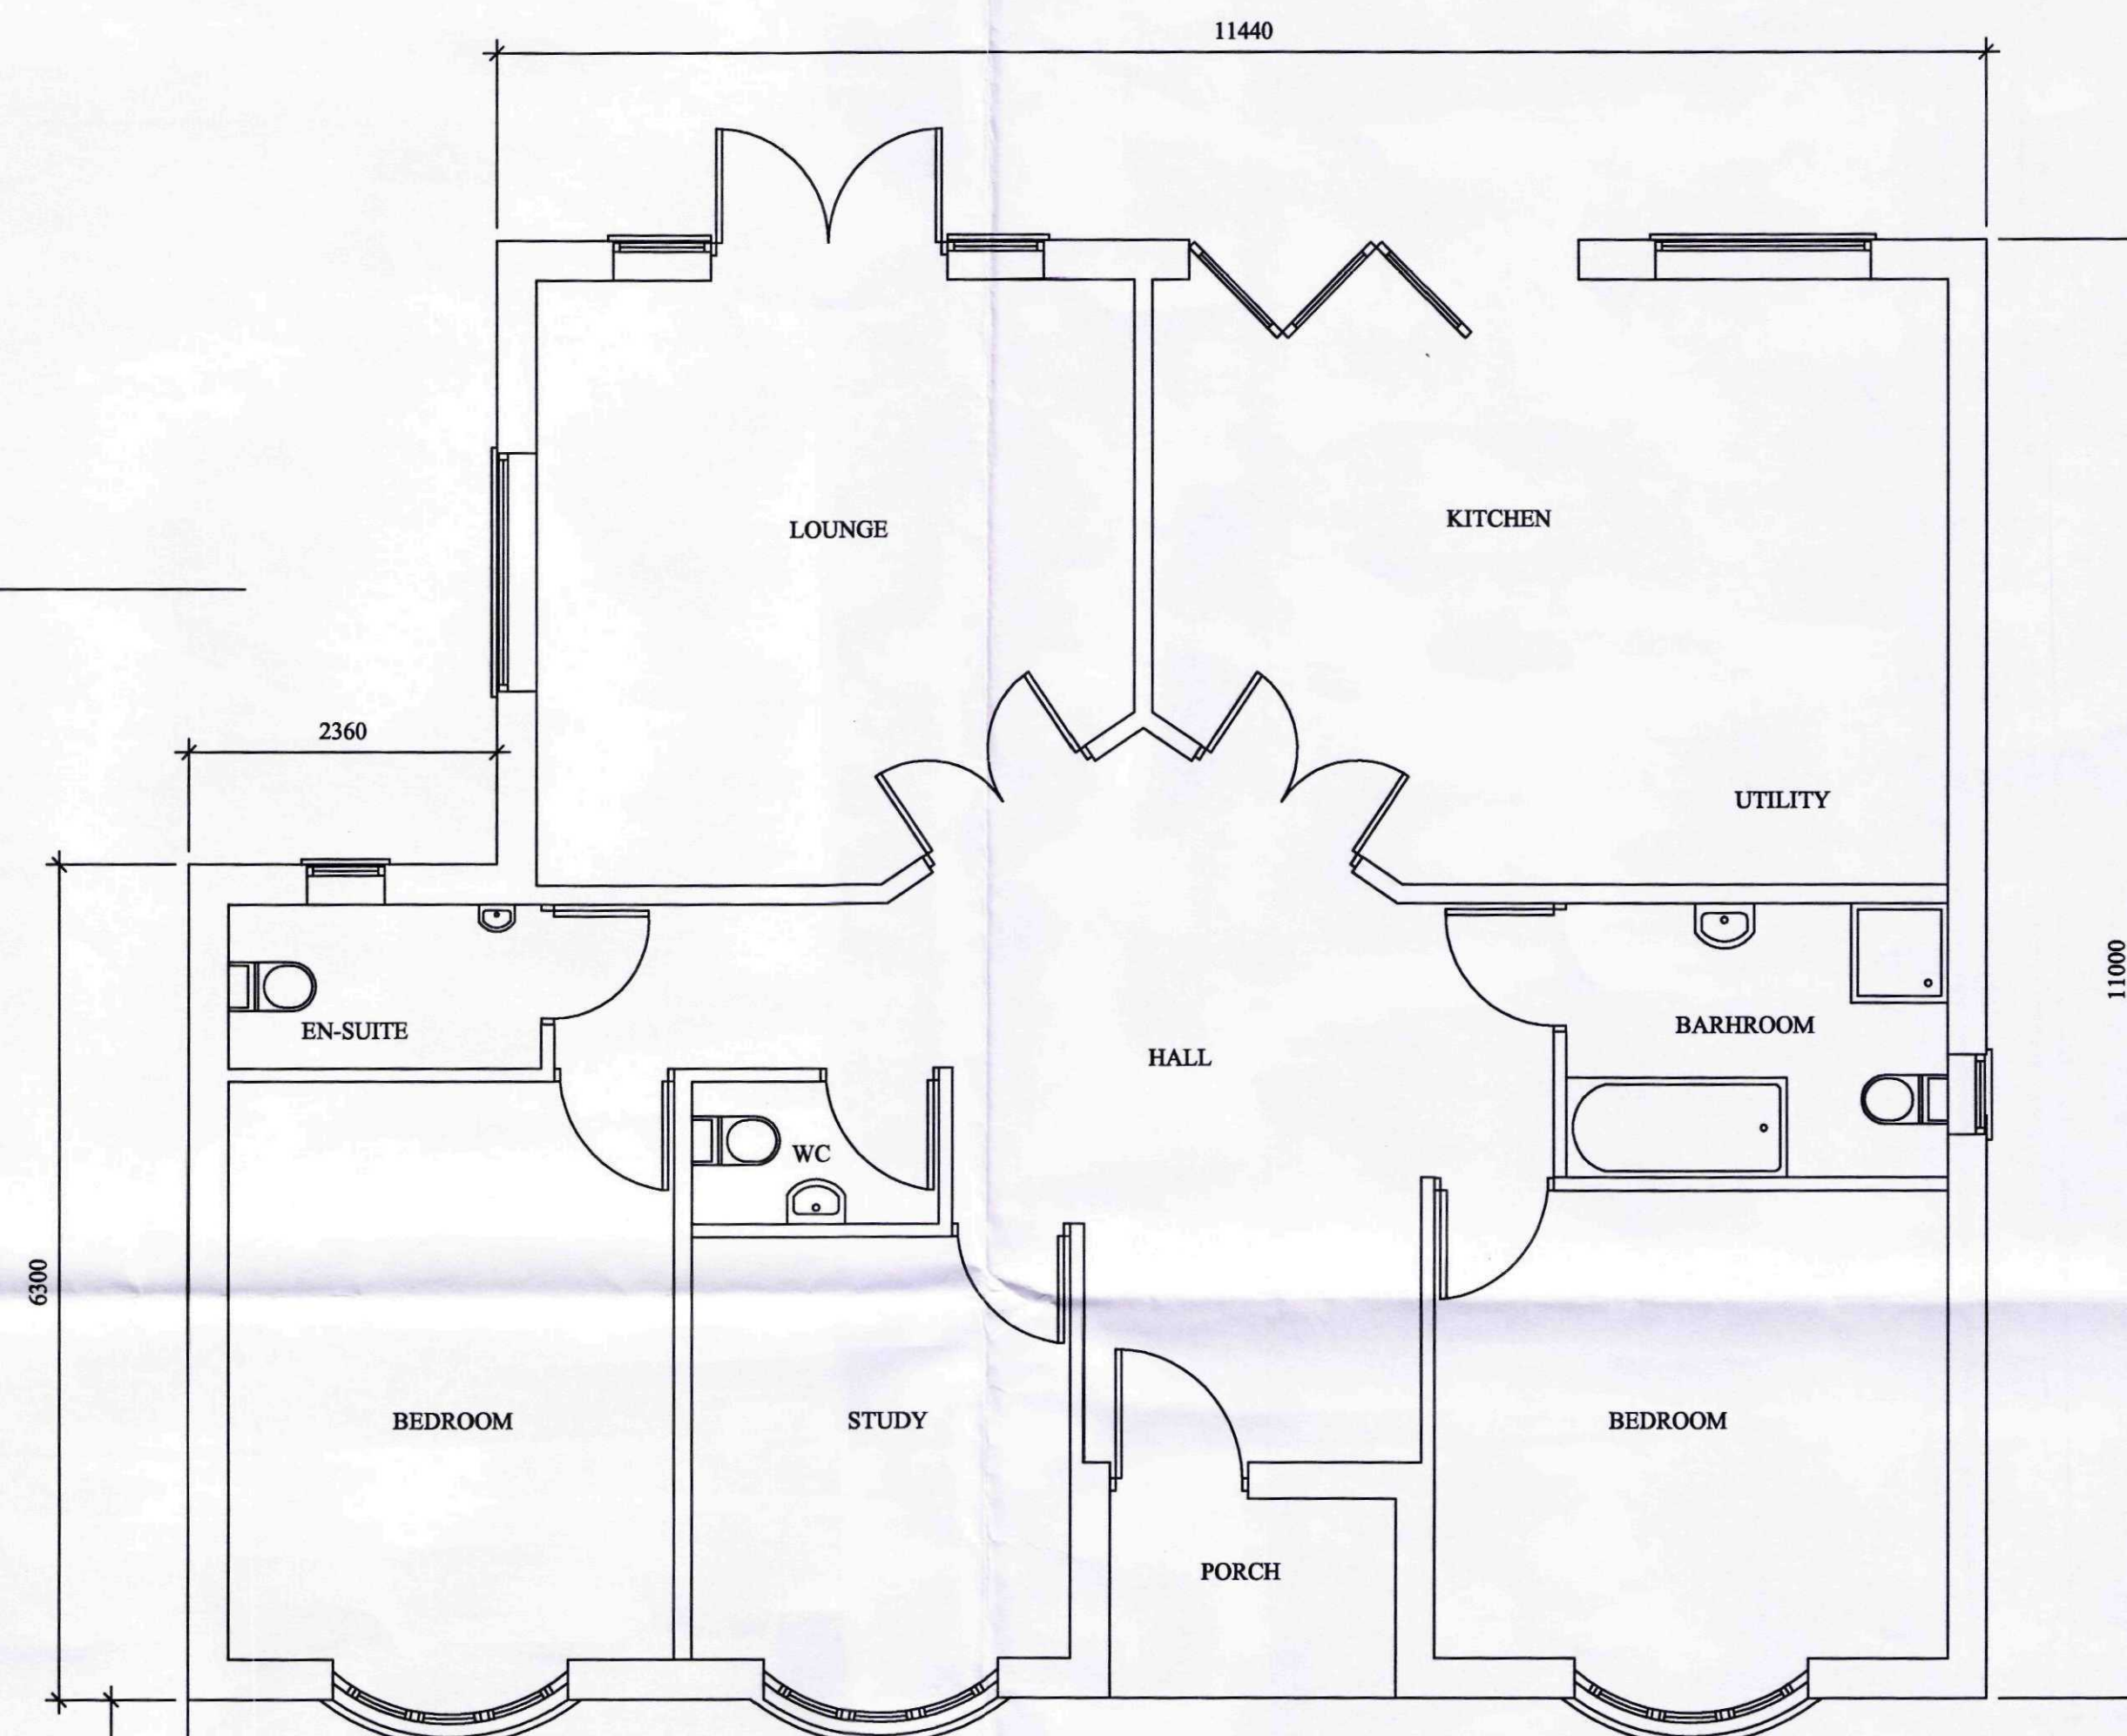

PROPOSED GROUND FLOOR PLAN

