


PROPOSED FRONT ELEVATION

PROPOSED SIDE ELEVATION

NOTE- Fore Ground Level setting see note on attached site survey plan

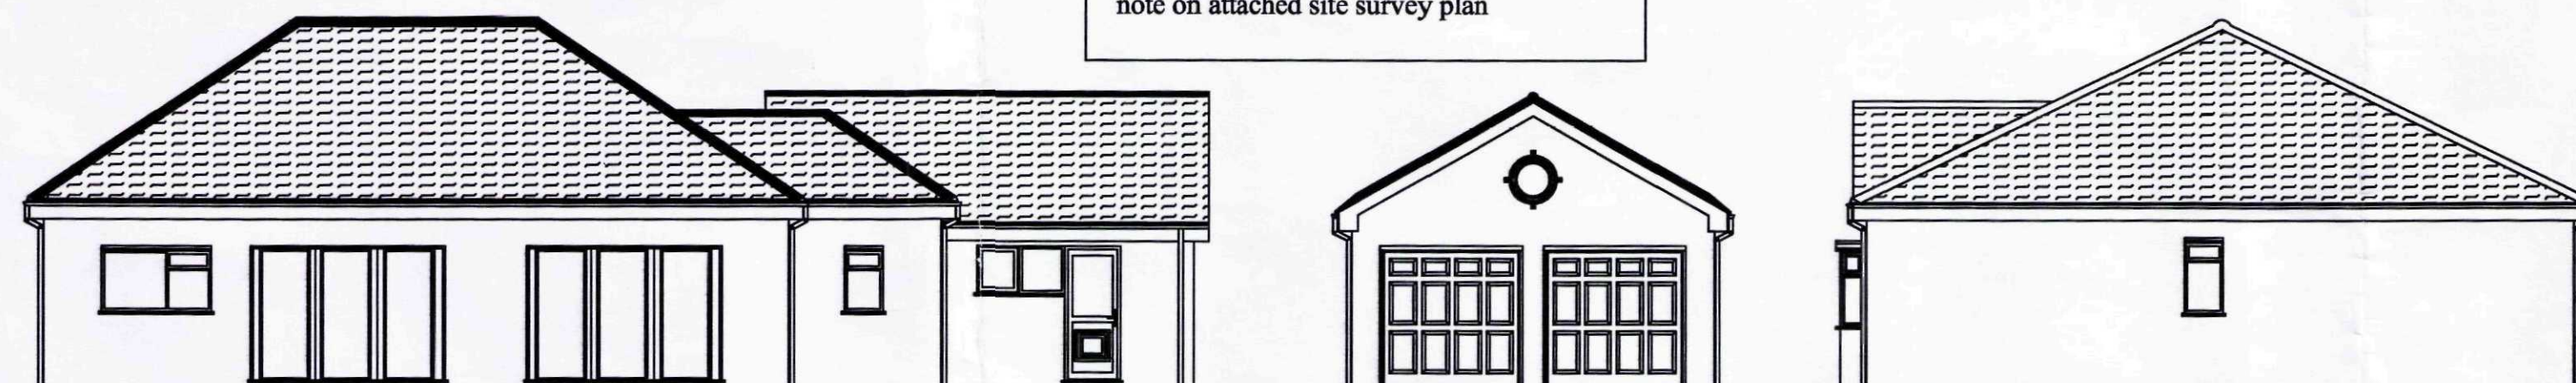

PROPOSED REAR ELEVATION

PROPOSED SIDE ELEVATION

**NOTE**

This drawing and any design shown on it is the copyright of R&M Associates and must not be used for any purposes whatsoever without their written consent.

All dimensions shown to be verified on site and R&M Associates informed of any discrepancy.

**DO NOT SCALE-IF IN DOUBT ASK**

|     |            |   |       |
|-----|------------|---|-------|
| Rev | Date       | Window added to cloakroom at rear elevation<br>Window added to kitchen at rear elevation<br>French doors at lounge rear changed to bifold doors | By    |
| A   | 14-09-2010 |   | RAJ-M |

**Revision**



*R. & M. Associates*  
*Peterborough*

**Project**

**DETACHED BUNGALOW  
WITH DETACHED DOUBLE GARAGE**

**AT**

BUILDING PLOT  
18 STONE GATE  
COWBIT  
LINCOLNSHIRE  
PE12 6AH

SHDC  
Planning & Development

20 SEP 2010

Ref: 0779-10

**Client**

**MR & MRS C ALEMANO**  
**17 WRIGHT AVENUE**  
**STANGROUND**  
**PETERBOROUGH**  
**PE2 8TR**

**Title**

**ELEVATIONS & PLANS**

Scale 1-100 1-50 Date 26-03-2010

Drawing Number 777/520 SHEET 1/A

Drawn *R. A. Johnson-Markley*

**NOTE -**

**BRICKWORK**

Bungalow-Garage & (Boundary Walls South & East)  
Hanson-Multiruf- Golden

**WINDOWS**


UPVC double glazed units- Colour White  
Glazing (safety glass) to BS 6262

**DOORS**

UPVC double glazed units- Colour White  
Glazing (safety glass) to BS 6262

**ROOF - TILES**

Bungalow & Garage  
Redland-Mini Stonewold- Colour Slate Grey

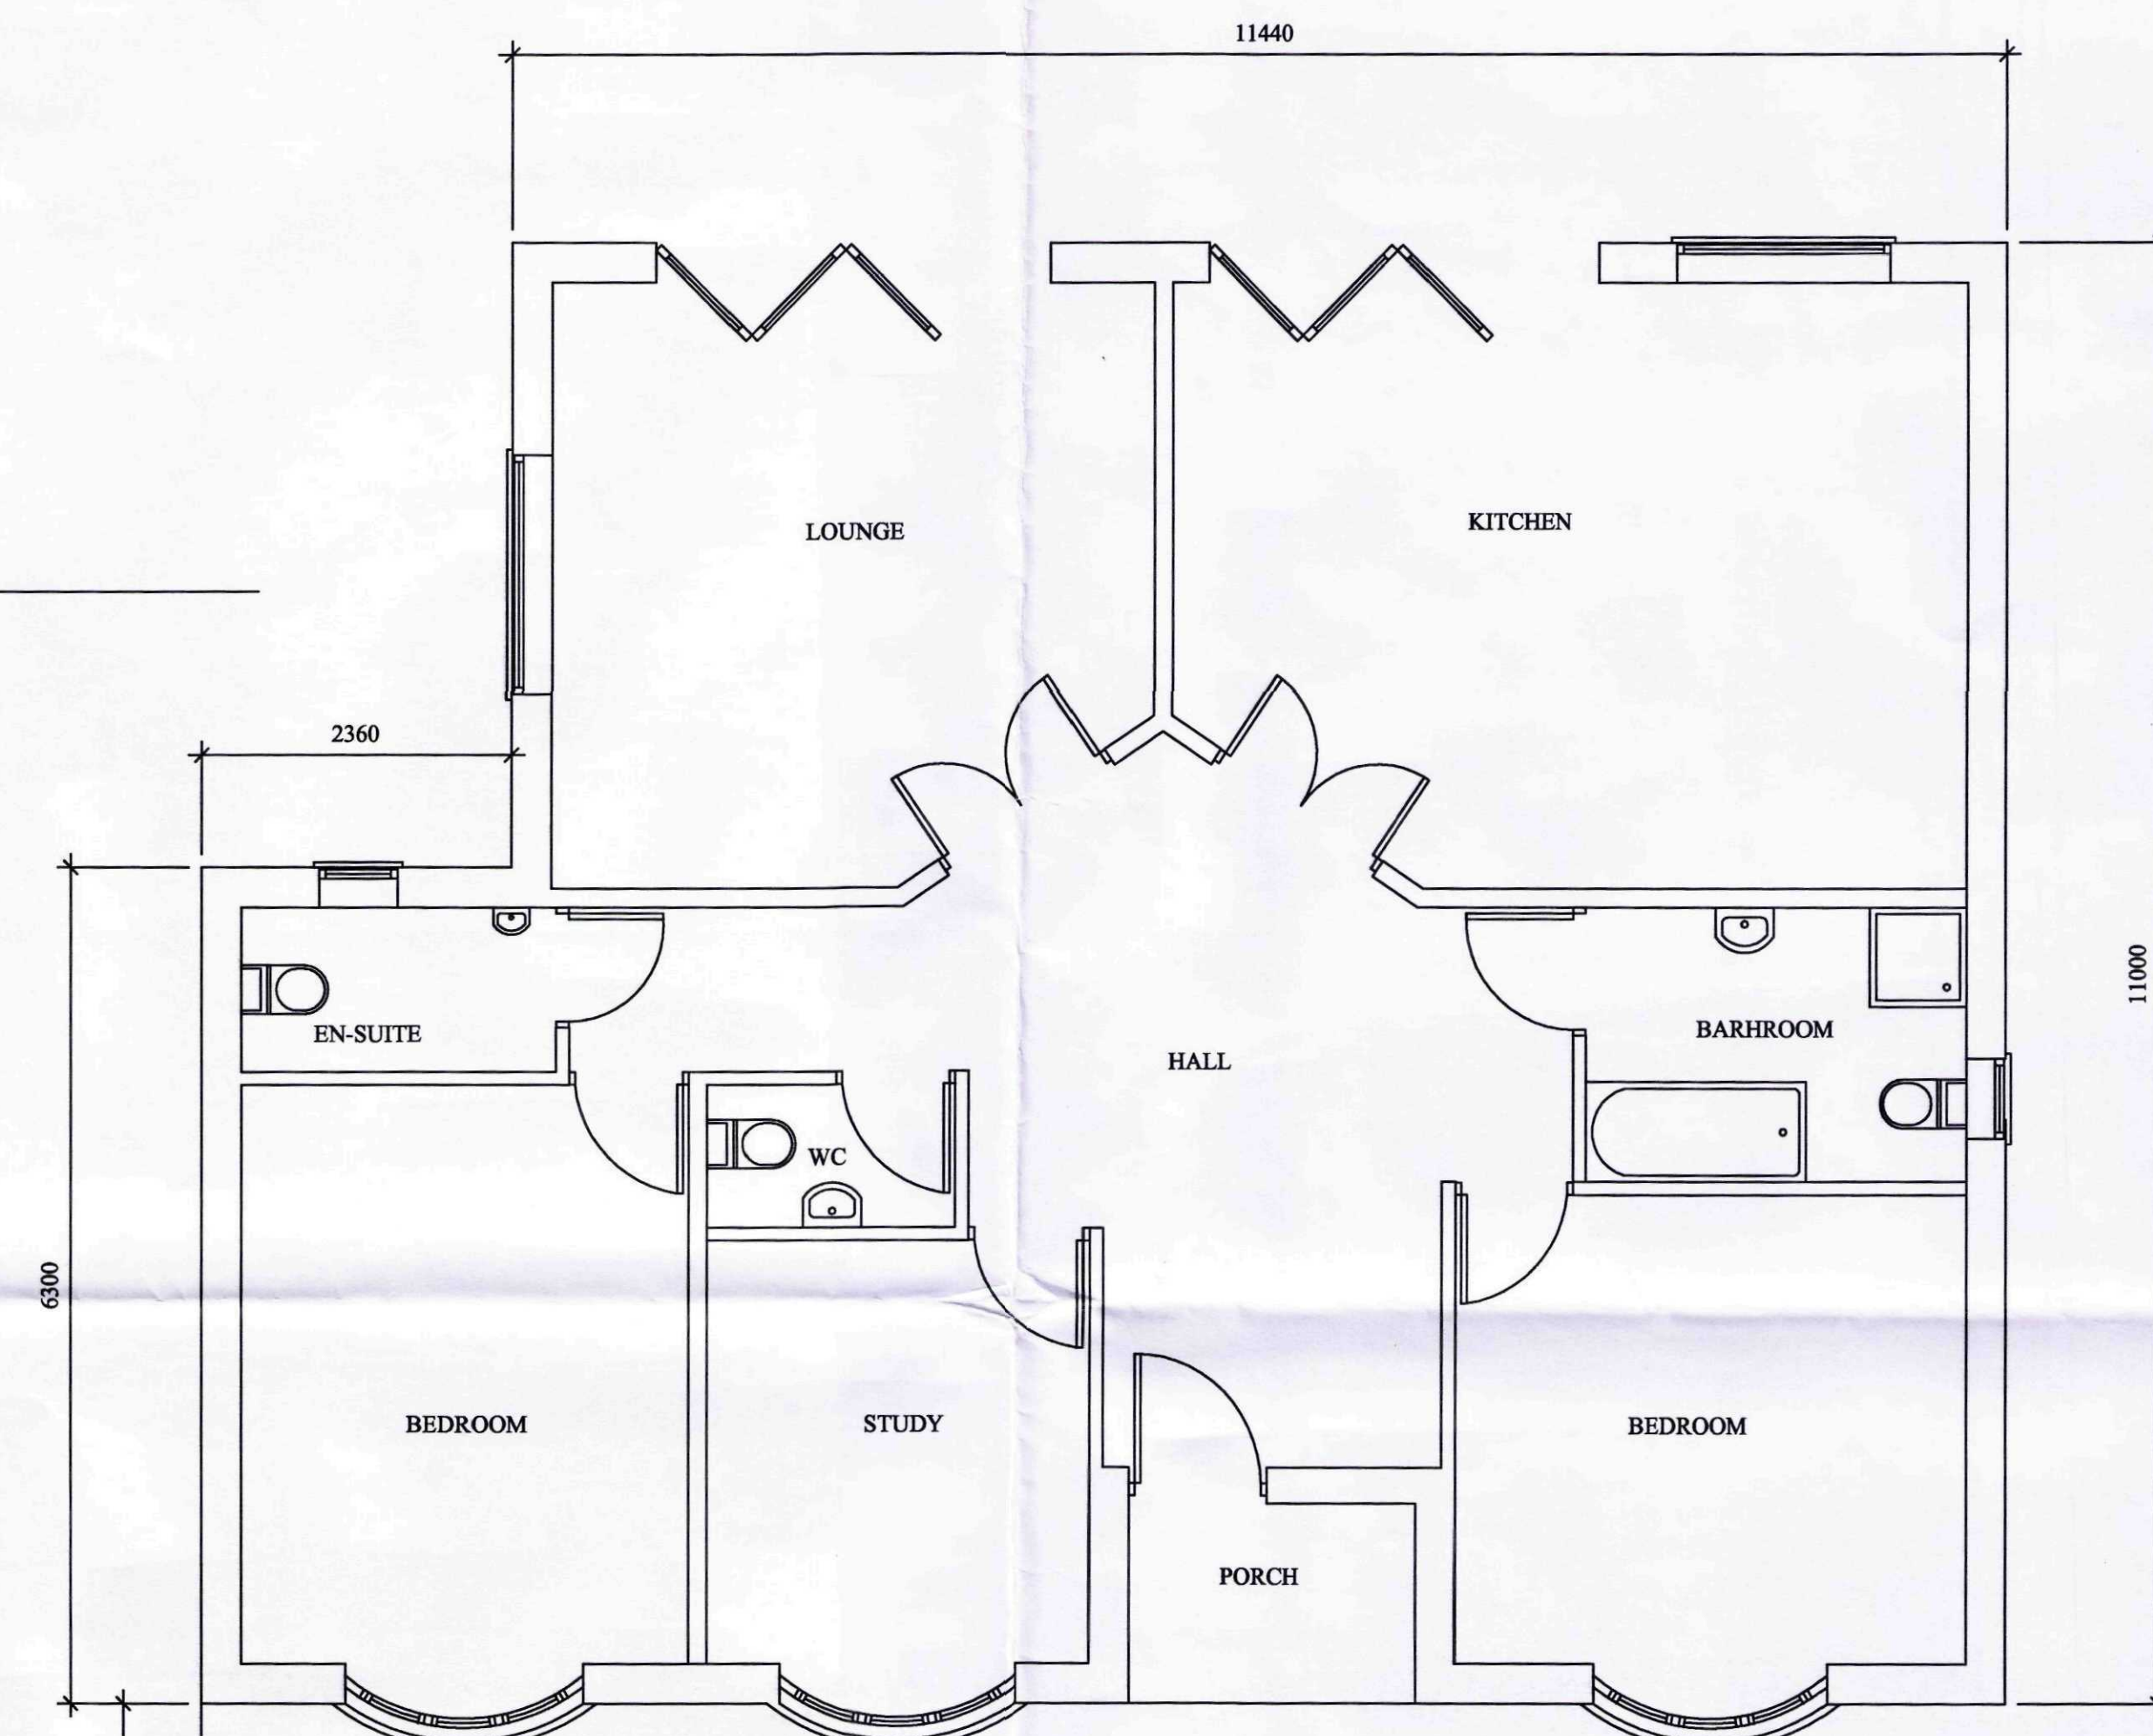

PROPOSED GROUND FLOOR PLAN

