





Architectural elevation drawing of the rear of a house. The drawing shows a brick chimney on the roof, a brick wall with a door, and a downspout. The drawing is a line art representation with some shading to indicate texture and depth.

This architectural drawing shows the front elevation of a single-story brick house. The house features a gabled roof with a central chimney. A dormer window is located on the left side of the roof. The main facade is made of brick and includes a large window on the left and a smaller window on the right. A small porch or entrance is visible on the far right. The drawing is a black and white line art illustration.

VISUAL SCALE 1:50 @ A1

 

VISUAL SCALE 1:100 @ A1

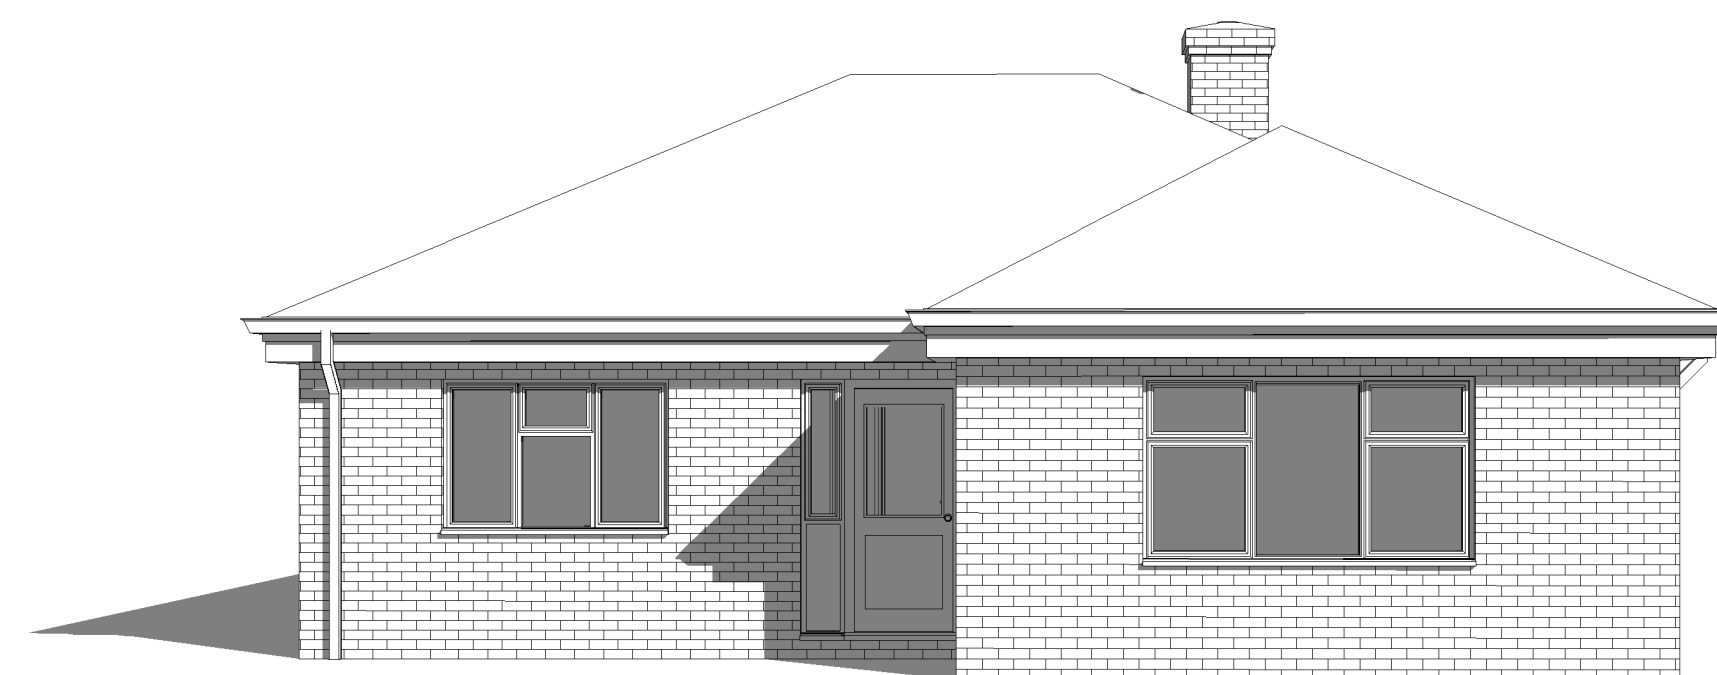

An architectural rendering of a single-story house. The house features a light-colored brick chimney on the left side of the roof. The main body of the house is constructed of light-colored bricks. There are four windows visible: two on the left side of the house and two on the right side. A covered porch with a white railing runs along the right side of the house. The roof is a simple gable design. The entire house is set against a plain white background.

[illegible]

RUALEN, MILL GREEN ROAD,
PINCHBECK, SPALDING PE11 3PU
07939000388

PROJECT

Proposed Extension and Internal Alterations

CLIENT

Ms Clarkson
83 Backgate,
Cowbit,
Spalding
PE12 6AP

DRAWING

Existing Ground Floor Plan
Existing Elevations
3D Views

DRAWING NUMBER:
AJA/1319/24/00

DRAWN BY:
HA

DRAWN BY:
HA

[illegible]