




EXISTING SITE PLAN




PROPOSED SITE PLAN

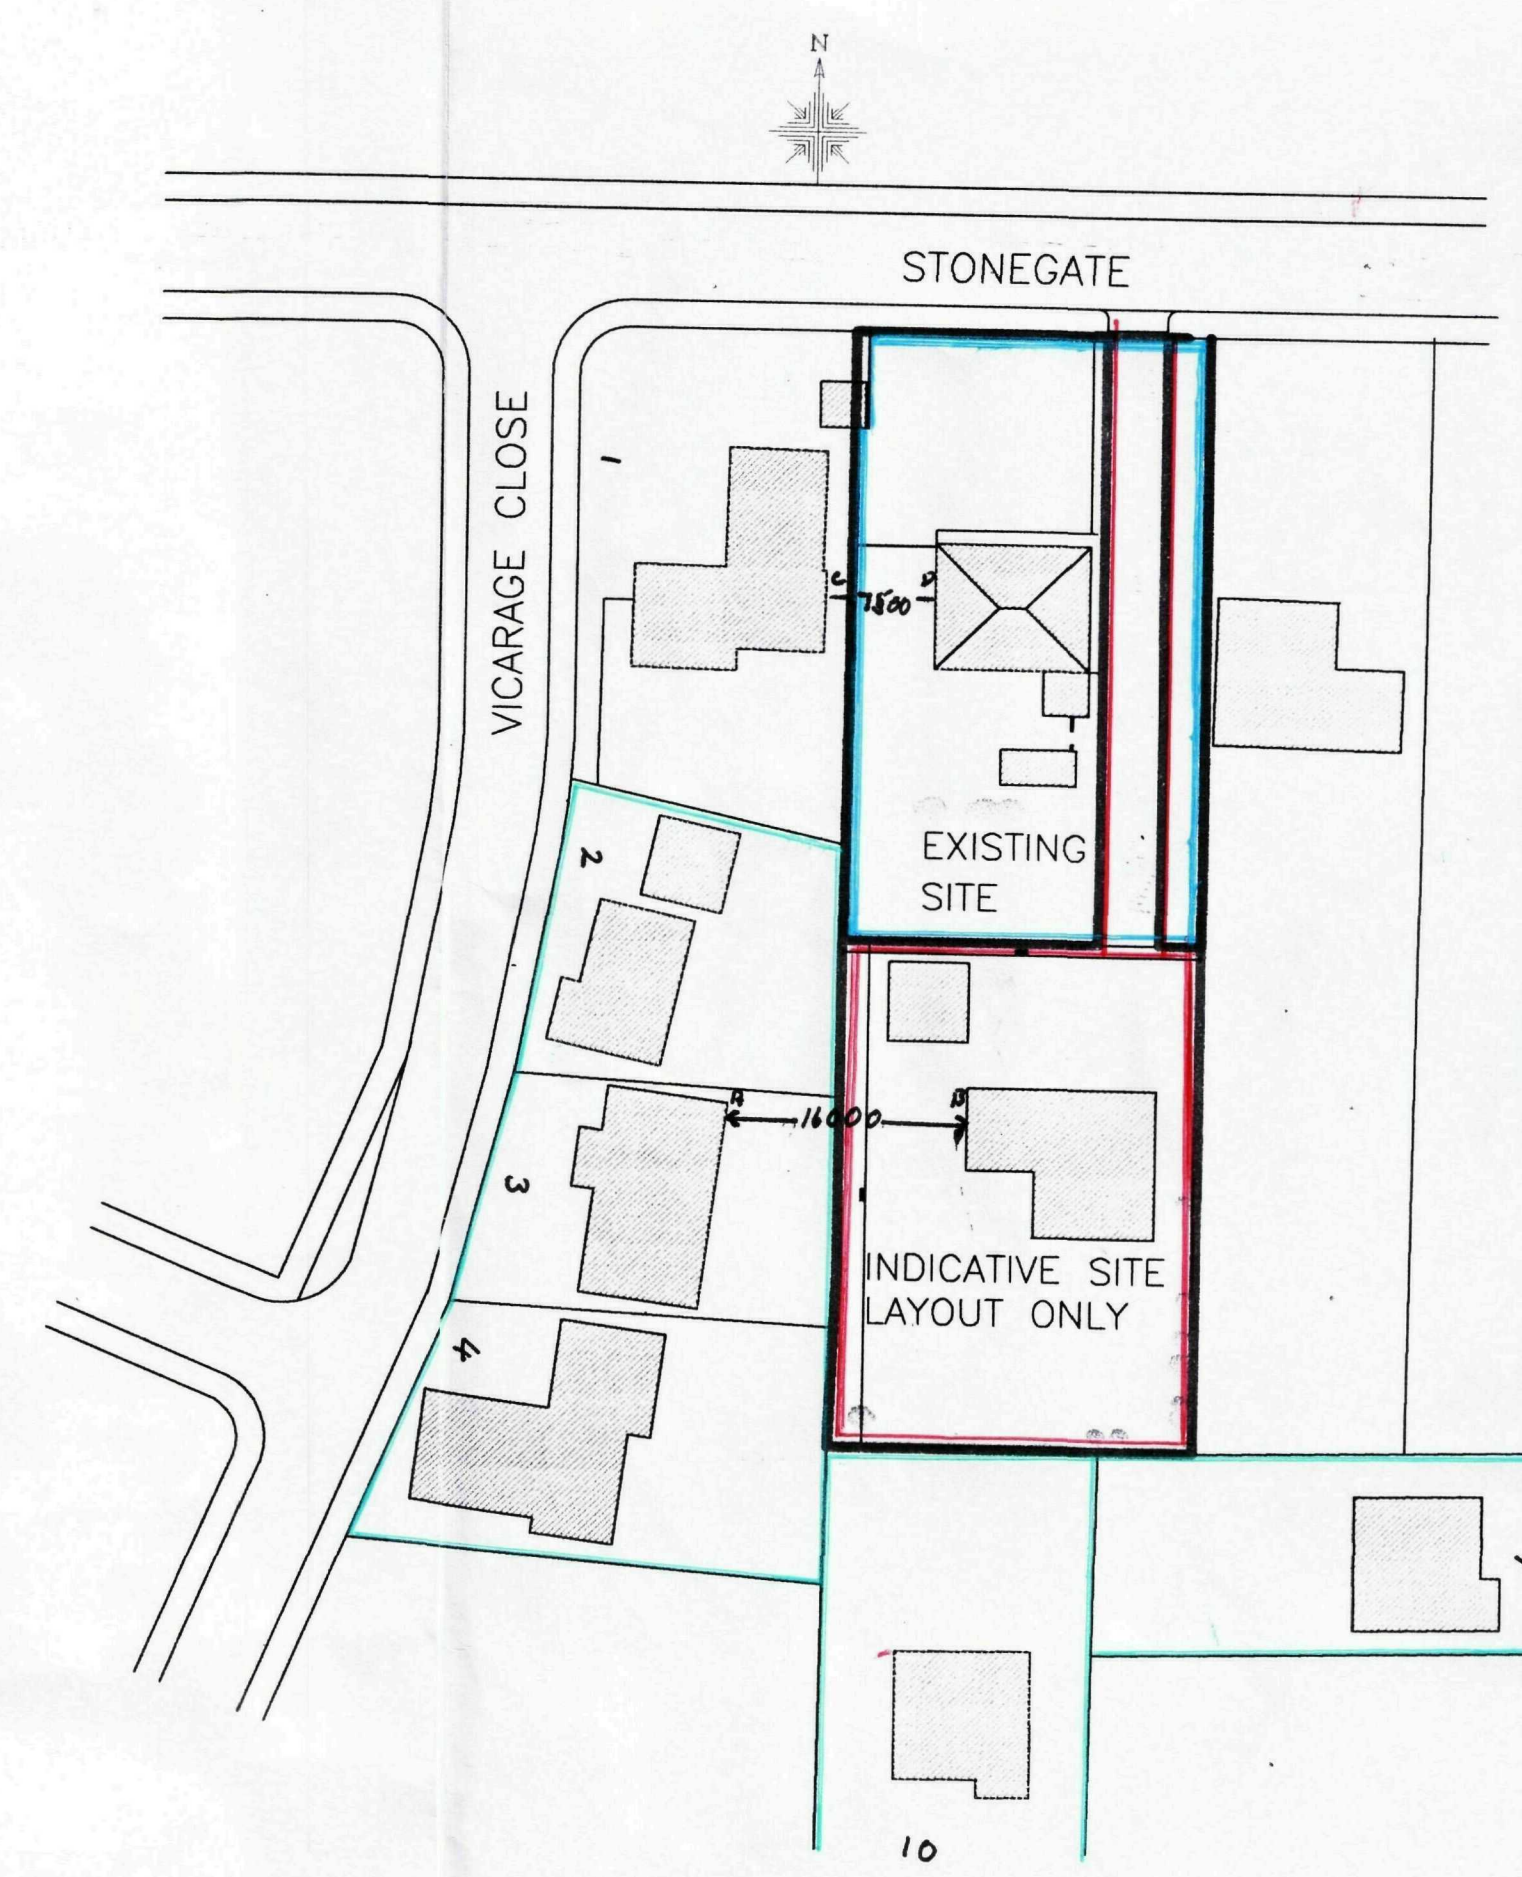

INDICATIVE LAYOUT FOR BUNGALOW



INDICATIVE ONLY

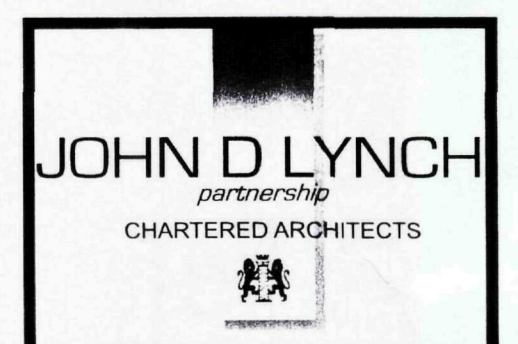

Client	
Mr & Mrs Tatum	
Project	
Outline Planning Application for new Site for bungalow	
Drawing	
Location Plan, & Site Plans	
Date	Drawn
October 2009	JDL
Job No.	Drawing No.
1702	AL/1
Scale	Revision
1:200, 1:500, 1:1250	

SHDC
Planning & Development
20 SEP 2010
Ref: 078010

28 Havelock Street,
Spalding, Lincs PE11 2YL
Tel: 01775 724187
Mobile: 07920102789
Carphone: 07506749642
Email: johndlynchArch@aol.com