


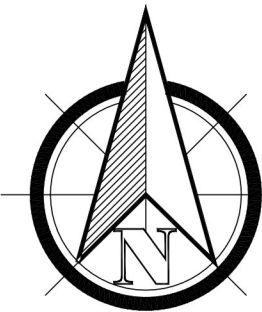


Site Plan 1:500




KEY




Proposed FFL

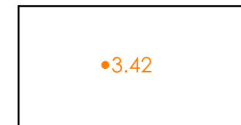

Proposed levels

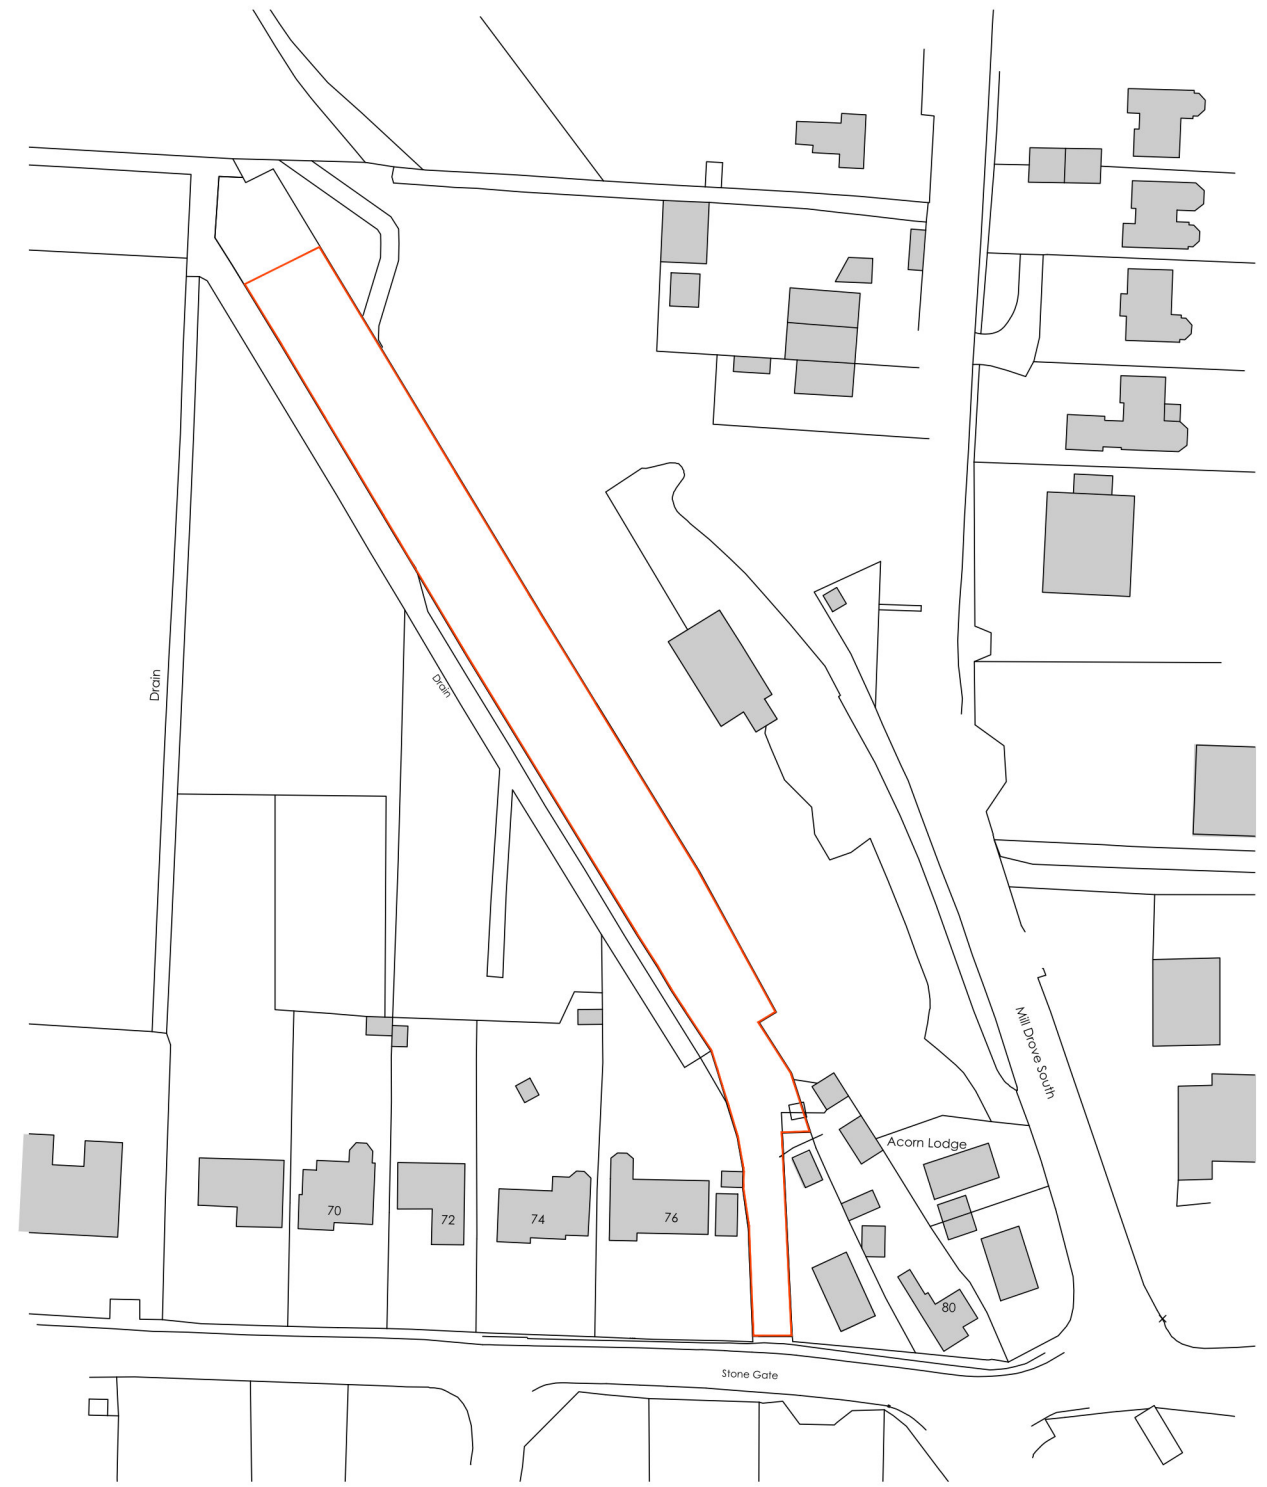

Location Plan 1:1250

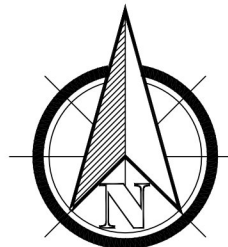

B	23.08.2022	EG	Propose FFL and external levels added.
A	19.08.2022	KB	Red line to Location Plan amended.
REVISION	DATE	DRAWN	DESCRIPTION



KINGS LYNN INNOVATION CENTRE
INNOVATION DRIVE, KINGS LYNN,
NORFOLK, PE30 5BY

T: 01553 970033
E: design@studio11architecture.co.uk
W: www.studio11architecture.co.uk

CLIENT Ark Property

PROJECT Proposed Residential Development at
Land North of Stone Gate, Cowbit

DRAWING Proposed Site Plan & Location Plan

DRAWN AK	PROJECT DESIGNER AK	PROJECT DIRECTOR KB
-------------	------------------------	------------------------

DATE 26.07.2022	SCALE See Drawing	PAPER SIZE A1
--------------------	----------------------	------------------

DRAWING NUMBER 551.PL.01