


Plot 1




Front Elevation
Scale: 1:100

 

Plots 2 & 3





Front Elevation
Scale: 1:100

 



Plots 4 & 5





Front Elevation
Scale: 1:100

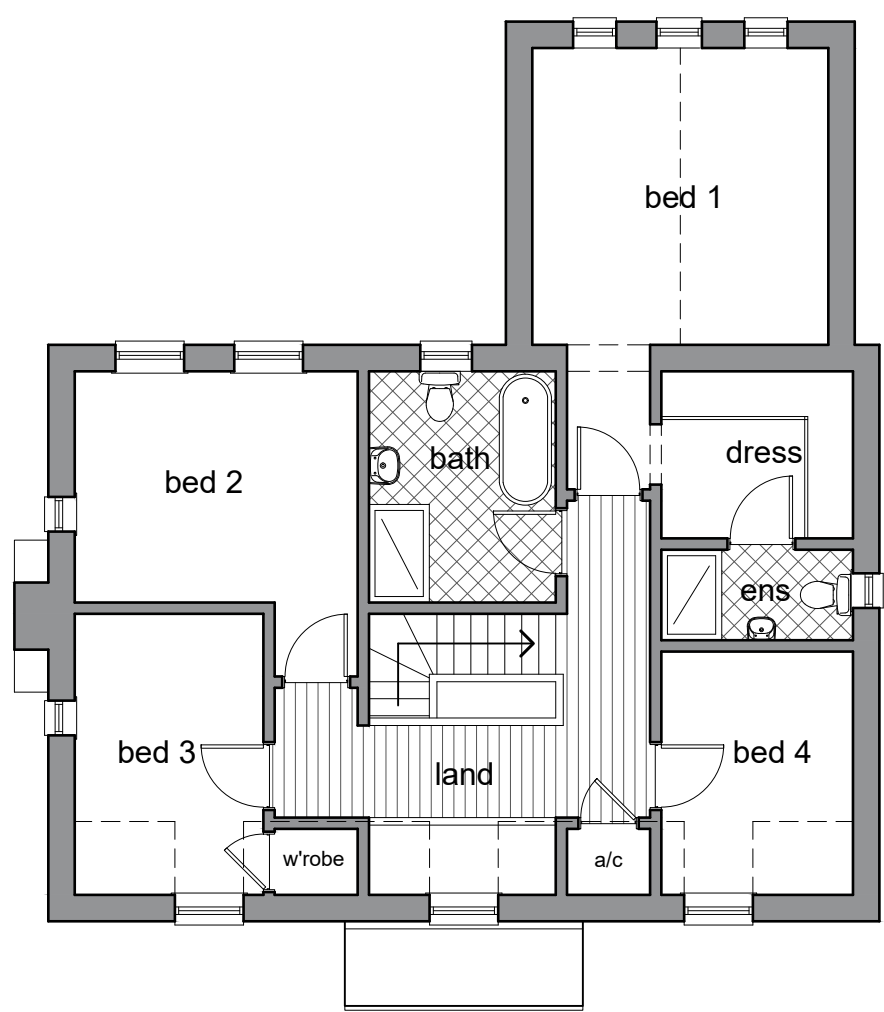 



Indicative First Floor Plan
Scale: 1:100

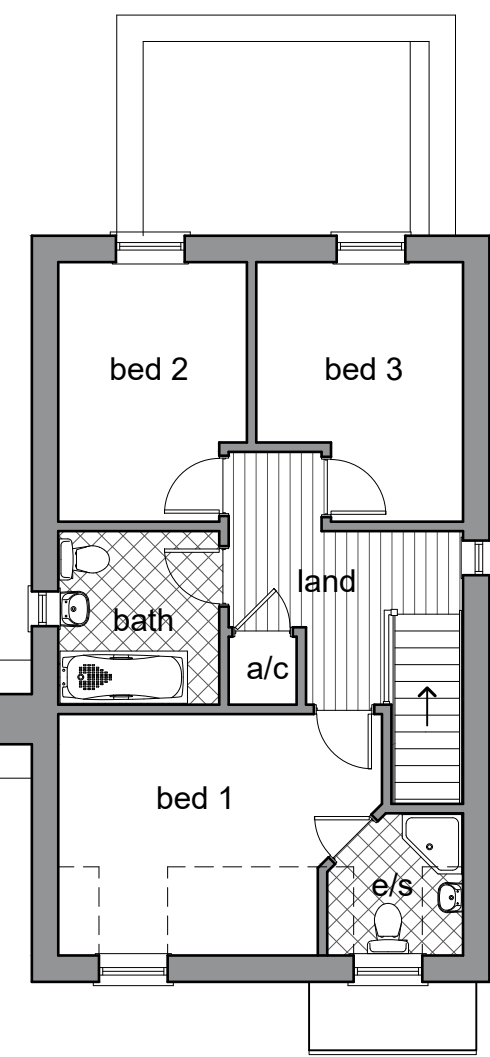 



Indicative First Floor Plan
Scale: 1:100

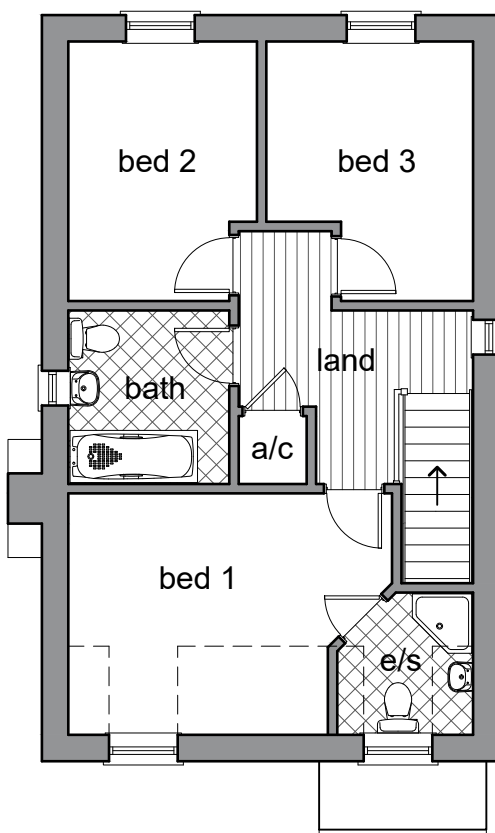 



Indicative First Floor Plan
Scale: 1:100

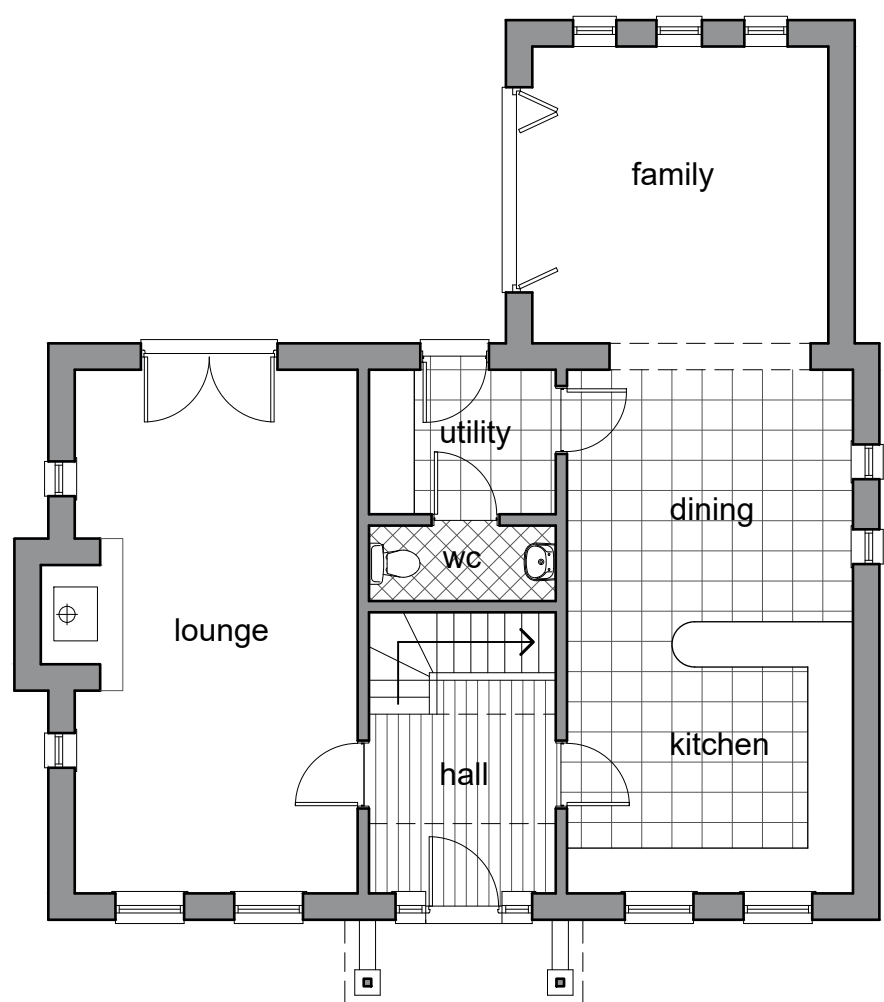 


Indicative Ground Floor Plan
Scale: 1:100

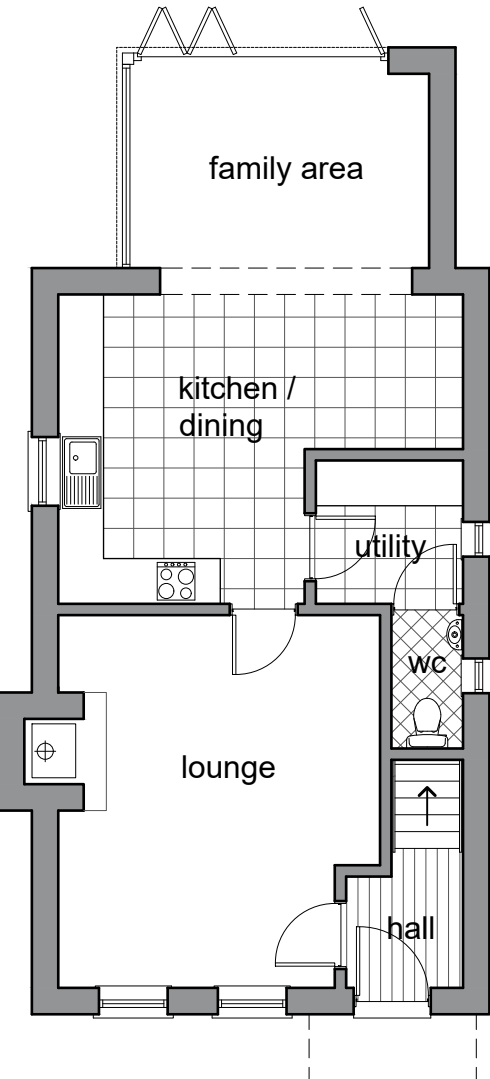 


Indicative Ground Floor Plan
Scale: 1:100

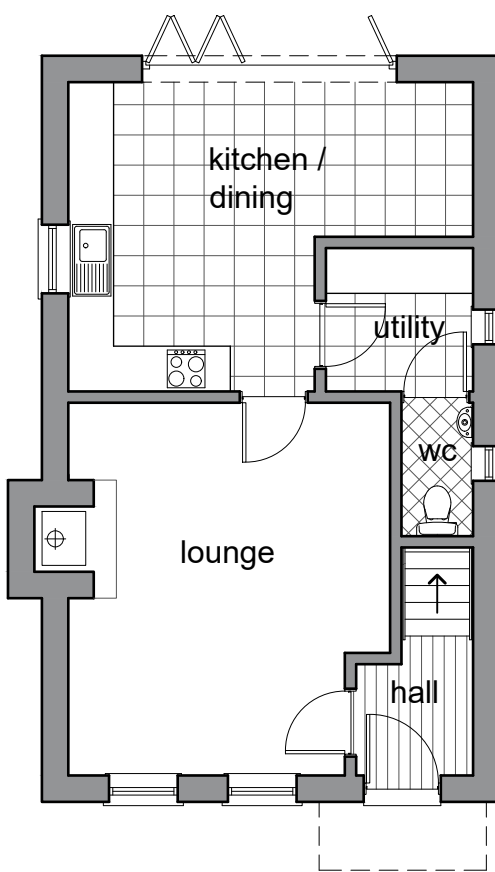 


Indicative Ground Floor Plan
Scale: 1:100

 


Site Plan
Scale: 1:500

 


- General Notes
1. This drawing shall not be scaled, figured dimensions only to be used.
 2. All dimensions are shown in "mm" unless otherwise stated.
 3. The contractor, sub-contractors and suppliers must verify all dimensions on site prior to the commencement of any work.
 4. This drawing is to be read in conjunction with all relevant engineers and specialist sub-contractors drawings and specifications.
 5. Any discrepancies are to be brought to the designers attention.

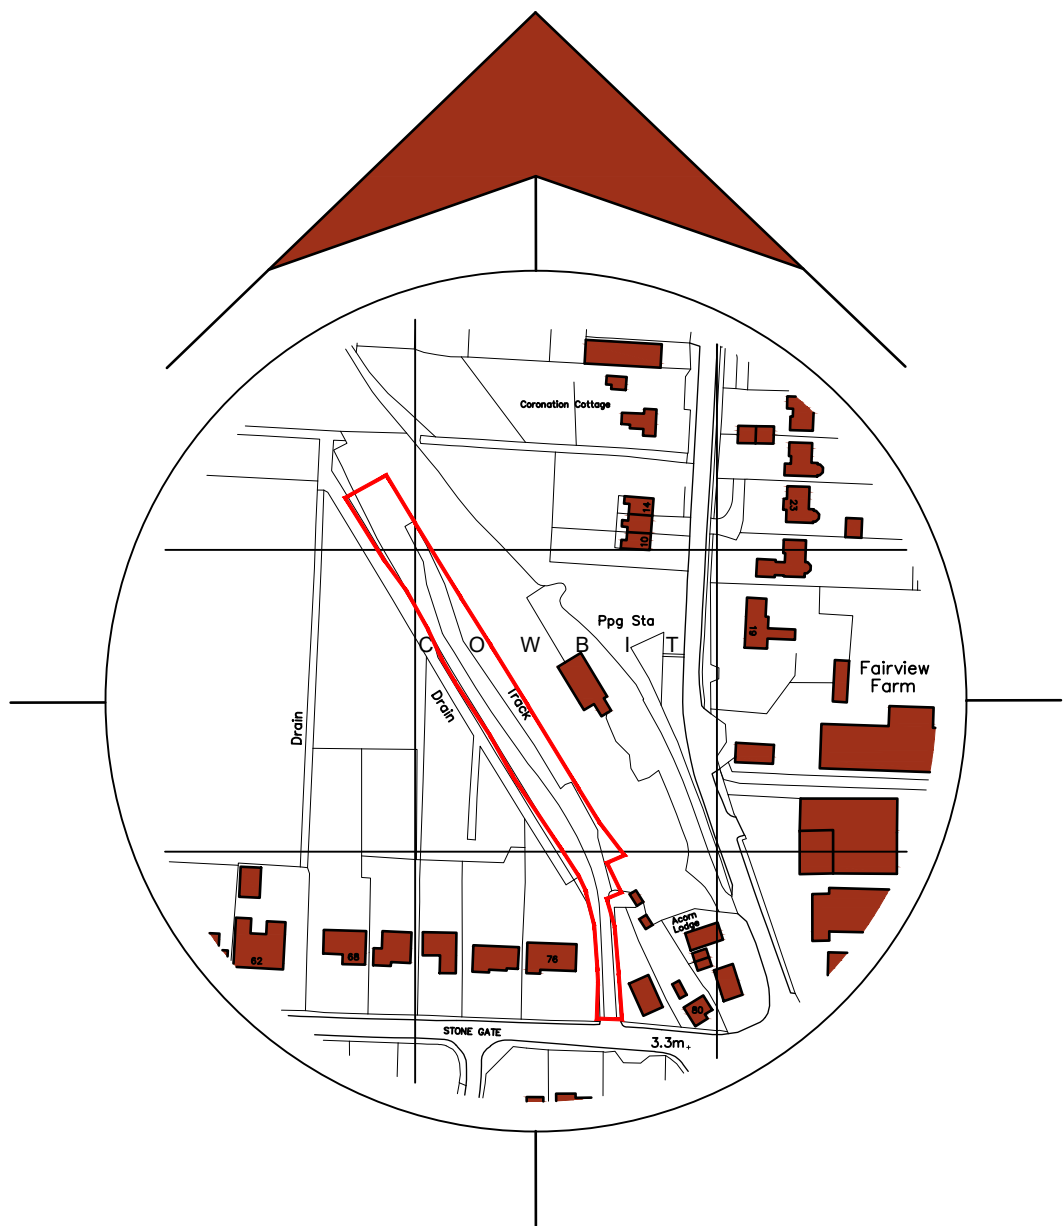


Location Plan
Scale: 1:2500

 

ELEVATION KEY

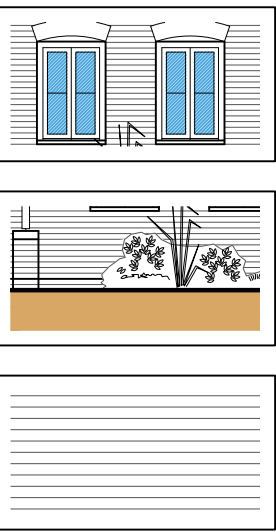

SITE PLAN KEY

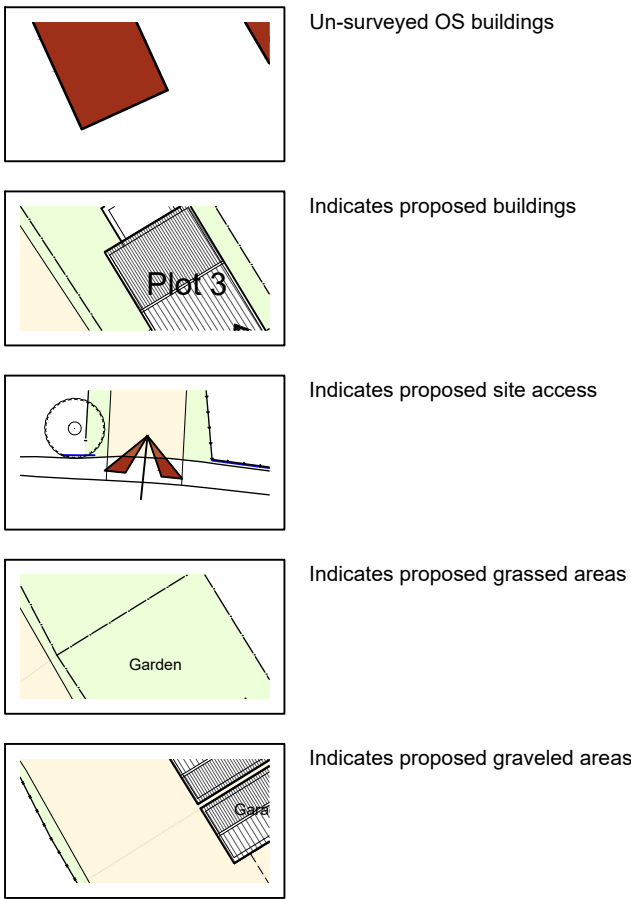

Status
FOR APPROVAL

SWANN EDWARDS
ARCHITECTURE
Swann Edwards Architecture Limited, Fen Road,
Guyhirn, Wisbech, Cambs. PE13 4AA
t 01945 450694 e info@swannedwards.co.uk w www.swannedwards.co.uk

Job Title	Date	Scale
Proposed Residential Development Land Off Stone Gate Cowbit For: Longstaff	May 2019	As Shown Sheet Size A1
Drawing Title	Job No.	Drawn by
Outline Planning Application Plans & Elevations	SE-1096	G.E.
	Dwg No.	Revision
	PP1000	