



EXISTING SIDE ELEVATION.

EXISTING REAR ELEVATION.


EXISTING SIDE ELEVATION.




PROPOSED SIDE ELEVATION.

PROPOSED REAR ELEVATION.


PROPOSED SIDE ELEVATION.

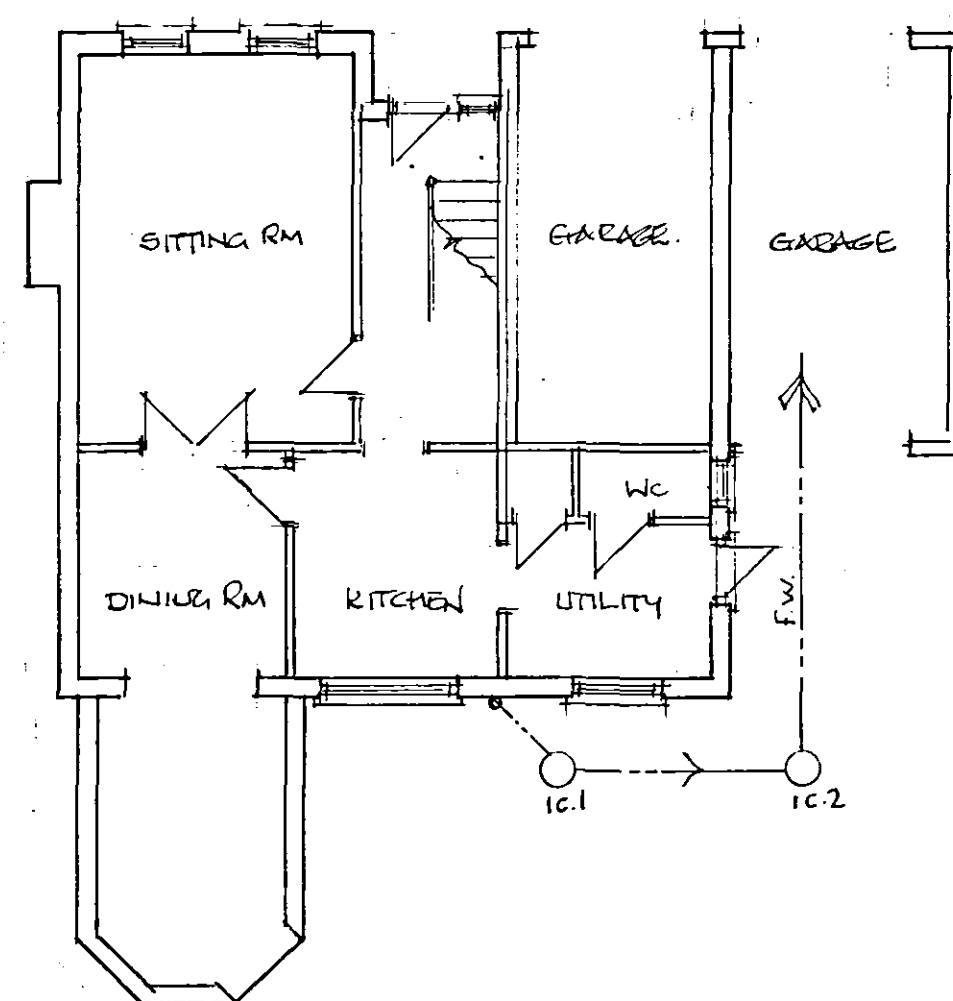

EXISTING FLOOR PLAN.

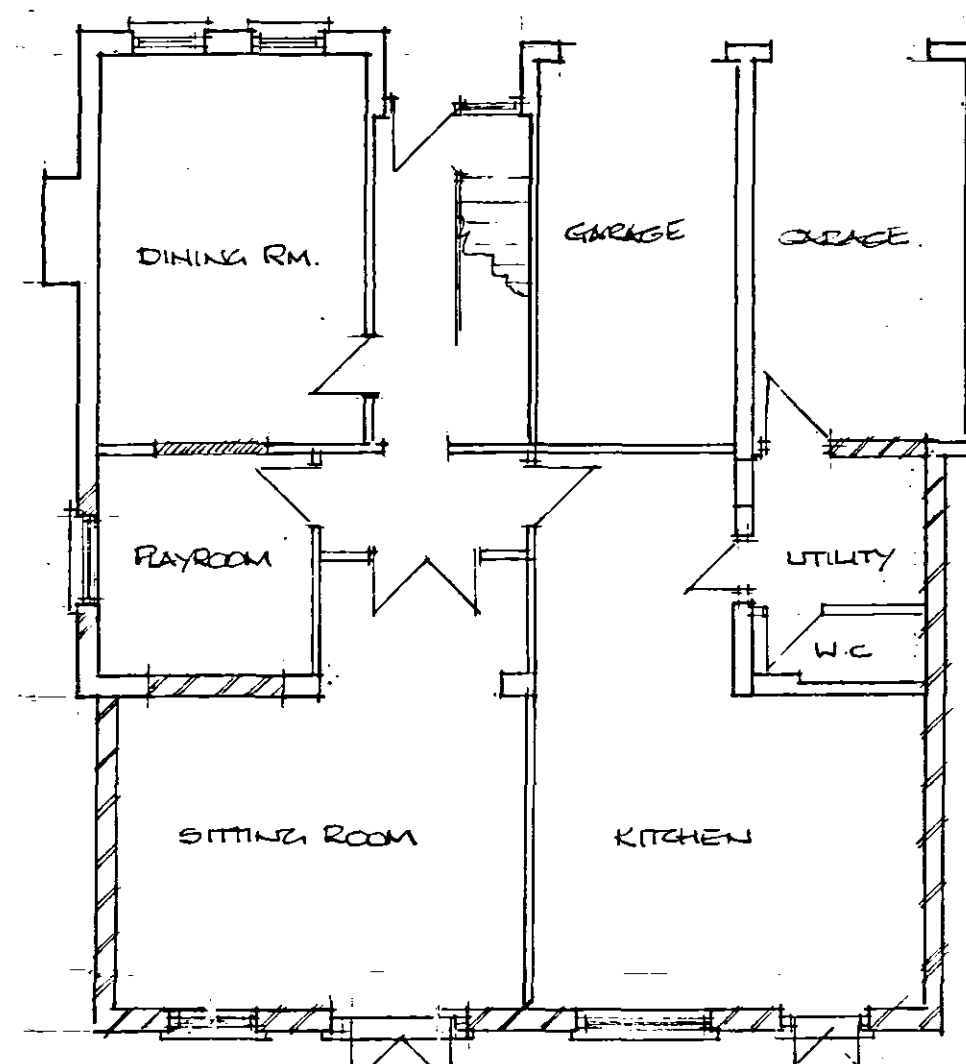

PROPOSED FLOOR PLAN.

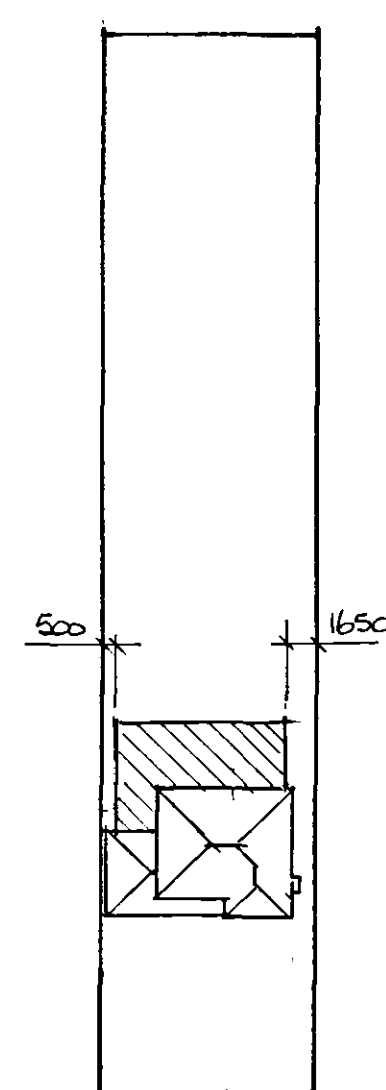

BLOCK PLAN (1:500)



MR & MRS PEPE
30 STONEGATE, COWBIT
Lincs. PE12 6AM

PROPOSED ELEVATIONS & PLANS
SINGLE REAR EXTENSION.

DATE: 31 MAY 2006 SCALE 1:100

DRG. No PE/680 REV