


DO NOT SCALE THIS DRAWING. THE CONTRACTOR IS DEEMED TO HAVE CHECKED ALL DIMENSIONS ON SITE AND REPORT ANY DISCREPANCIES TO OGLESBY & LIMB LTD.
THE CONTENTS OF THIS DRAWING ARE COVERED BY COPYRIGHT AND REMAIN THE PROPERTY OF OGLESBY & LIMB LTD. WRITTEN APPROVAL MUST BE OBTAINED FROM OGLESBY & LIMB LTD PRIOR TO DUPLICATION OR REPRODUCTION OF THIS DRAWING OR ITS CONTENTS.
ANY DIMENSIONS NOT SHOWN ARE TO BE CHECKED AND AGREED WITH OGLESBY & LIMB LTD.

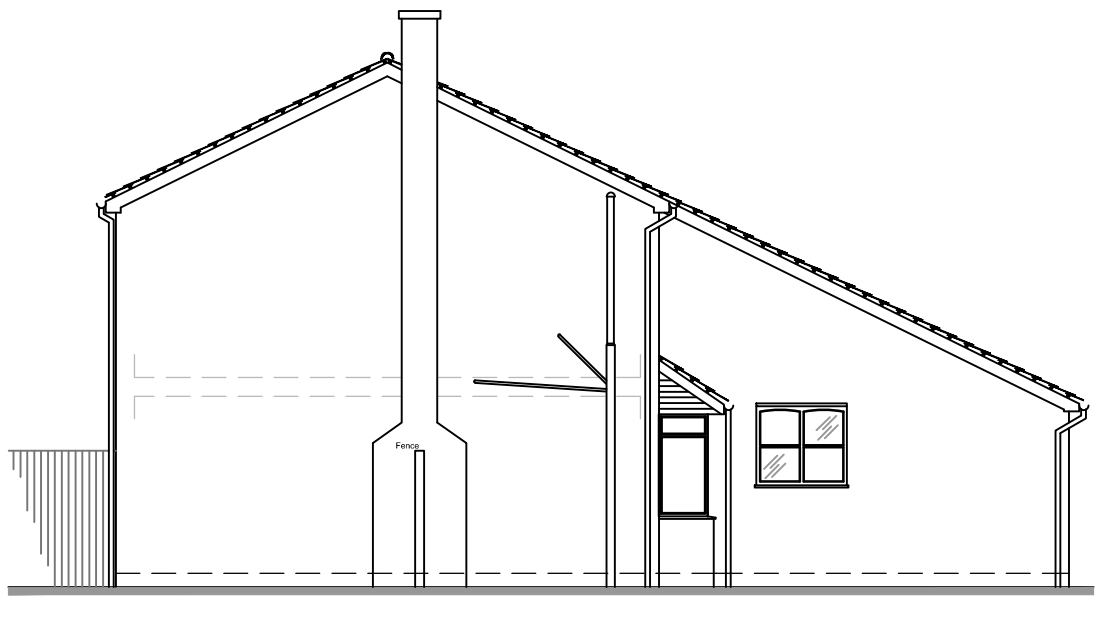


North Elevation as existing
Scale 1:100

SCALE 1 : 100
SCALE 1 : 1




West Elevation as existing
Scale 1:100

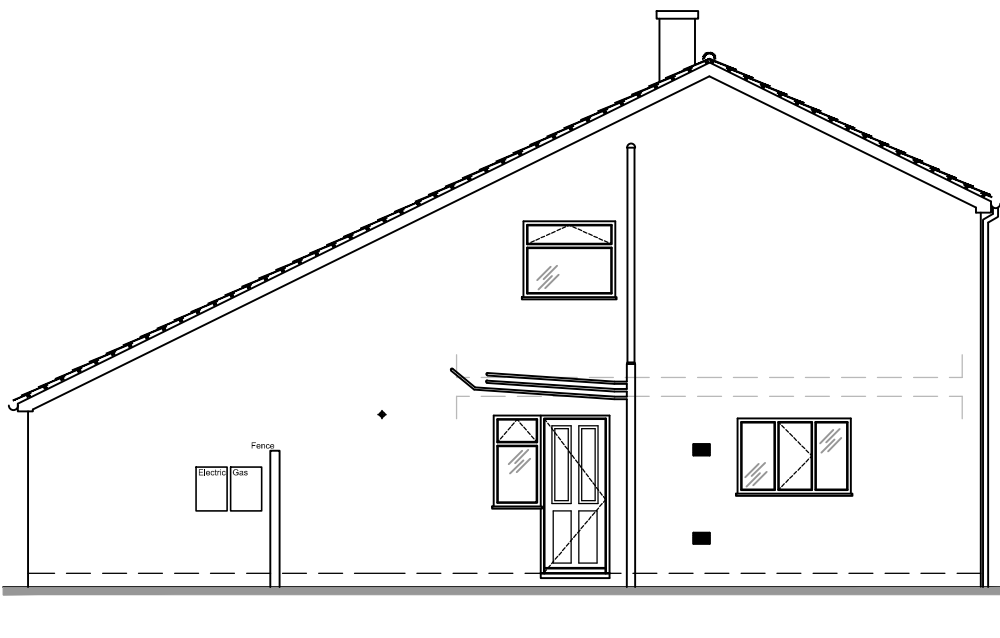

East Elevation as existing
Scale 1:100



South Elevation as existing
Scale 1:100

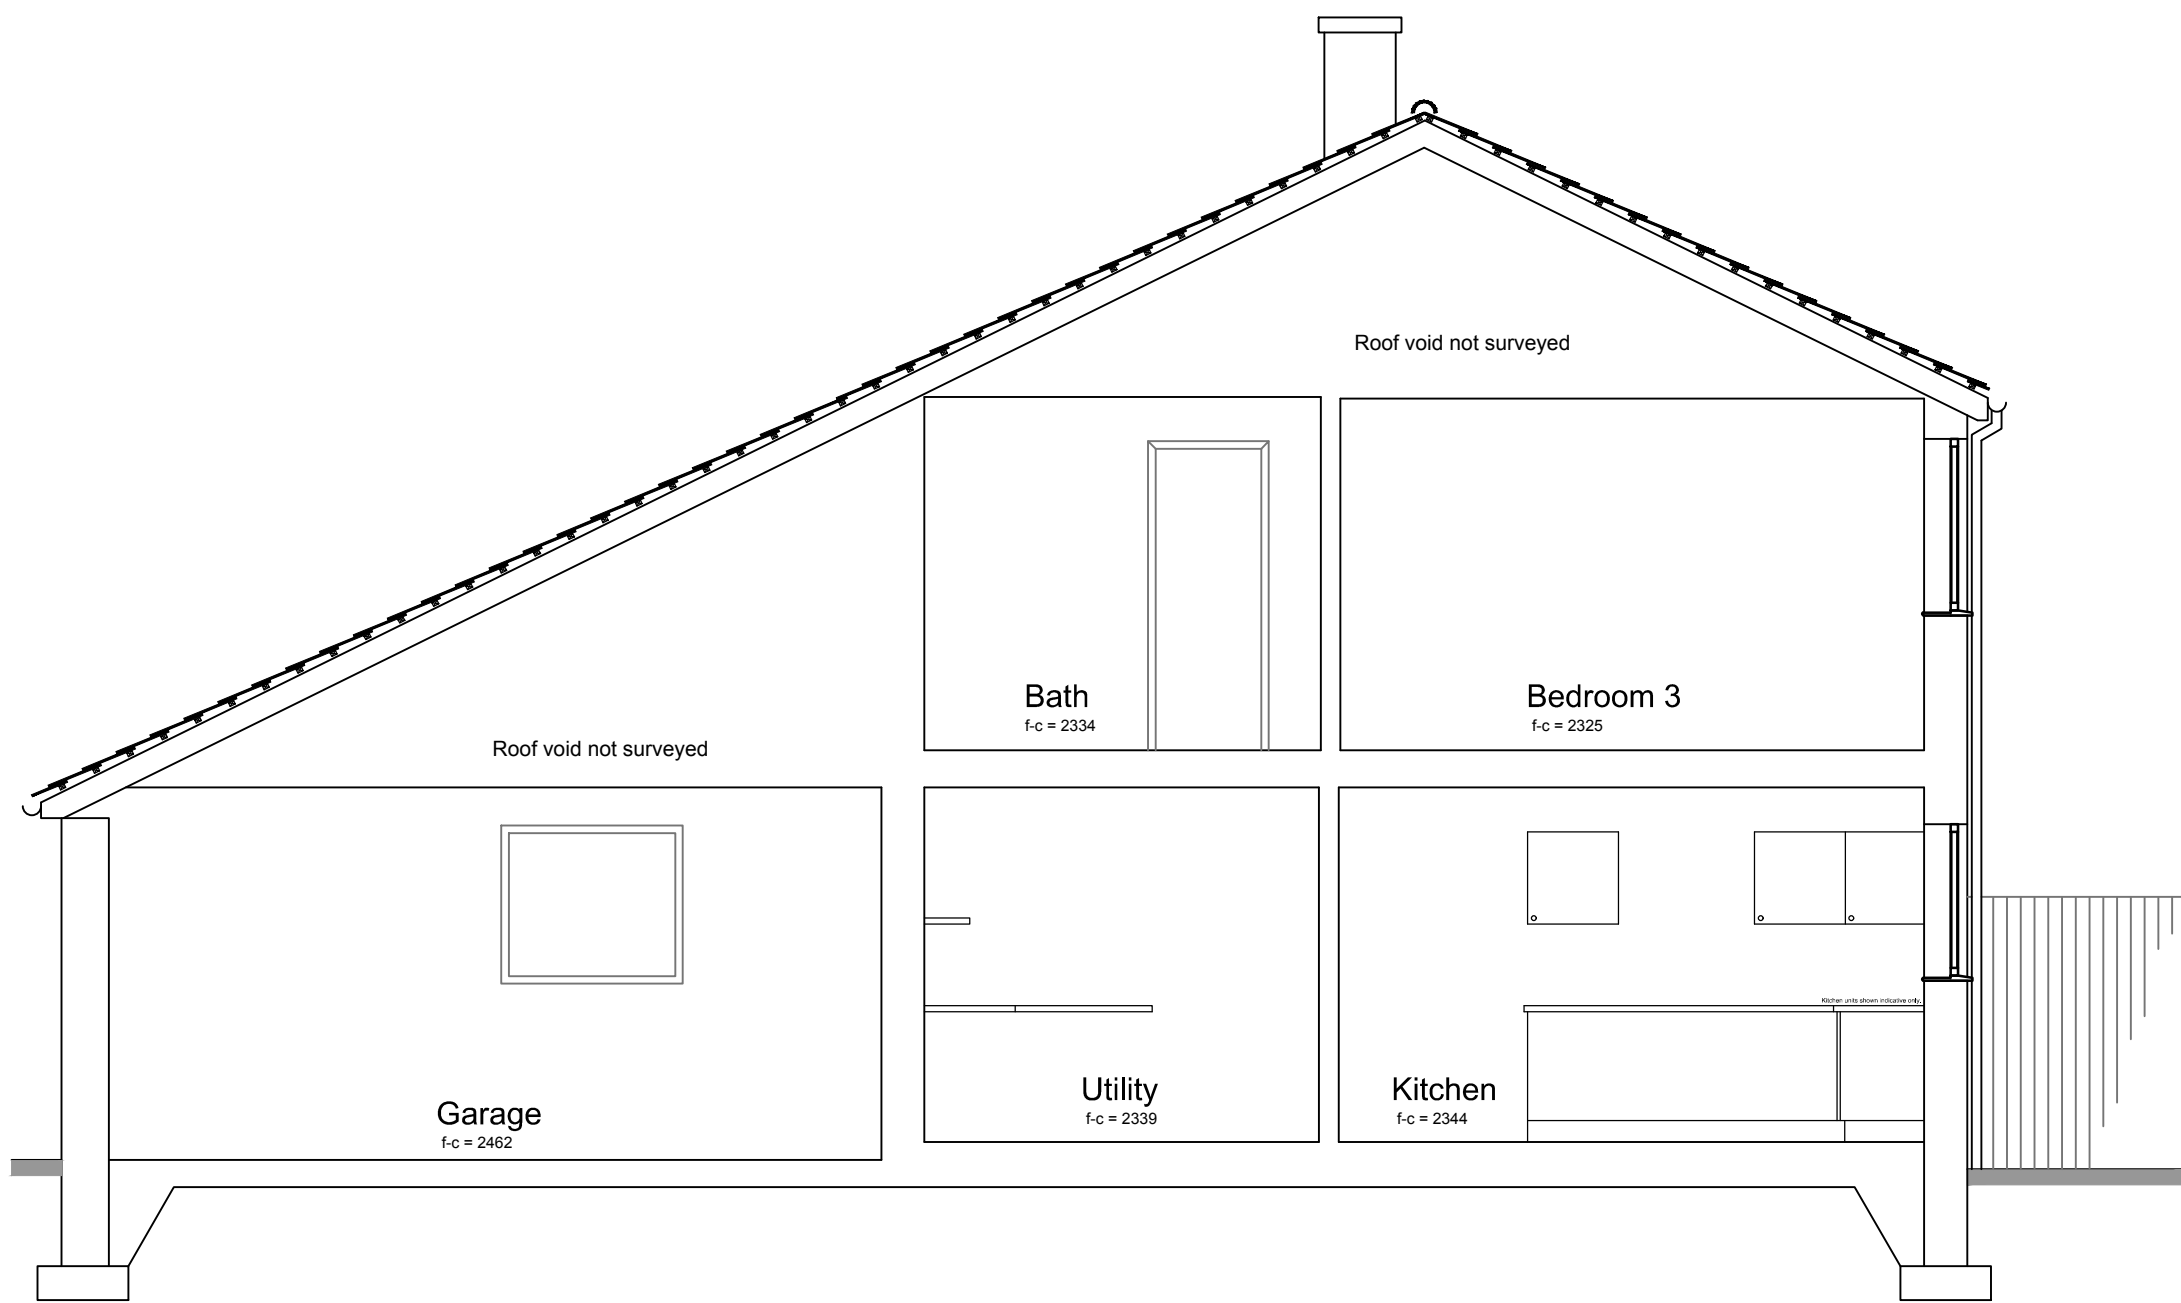

Section A-a as existing
Scale 1 : 50

SCALE 1 : 50
SCALE 1 : 1

x	xx.xx.xx	xxx	xx
Ref.	Date	Description	Initial

Oglesby & Limb Ltd
Chartered Architect

Suite 1, Market Chambers
12 Market Place, Spalding, Lincs
PE11 1SL
Tel: 01775 761196
e-mail: design@o-l-ltd.co.uk

Client:
C. & K. Brown

Project:
Proposed single storey rear extension at 72 Stonegate Cowbit PE12 6AH

Drawing Title:
Elevations and Section A-a as existing

GENERAL ISSUE

Date:	June 2019	Scale:	as shown
Drawn by:	LS	Checked by:	AJO

Drawing Number:	Rev:
A1426 - 03	-