

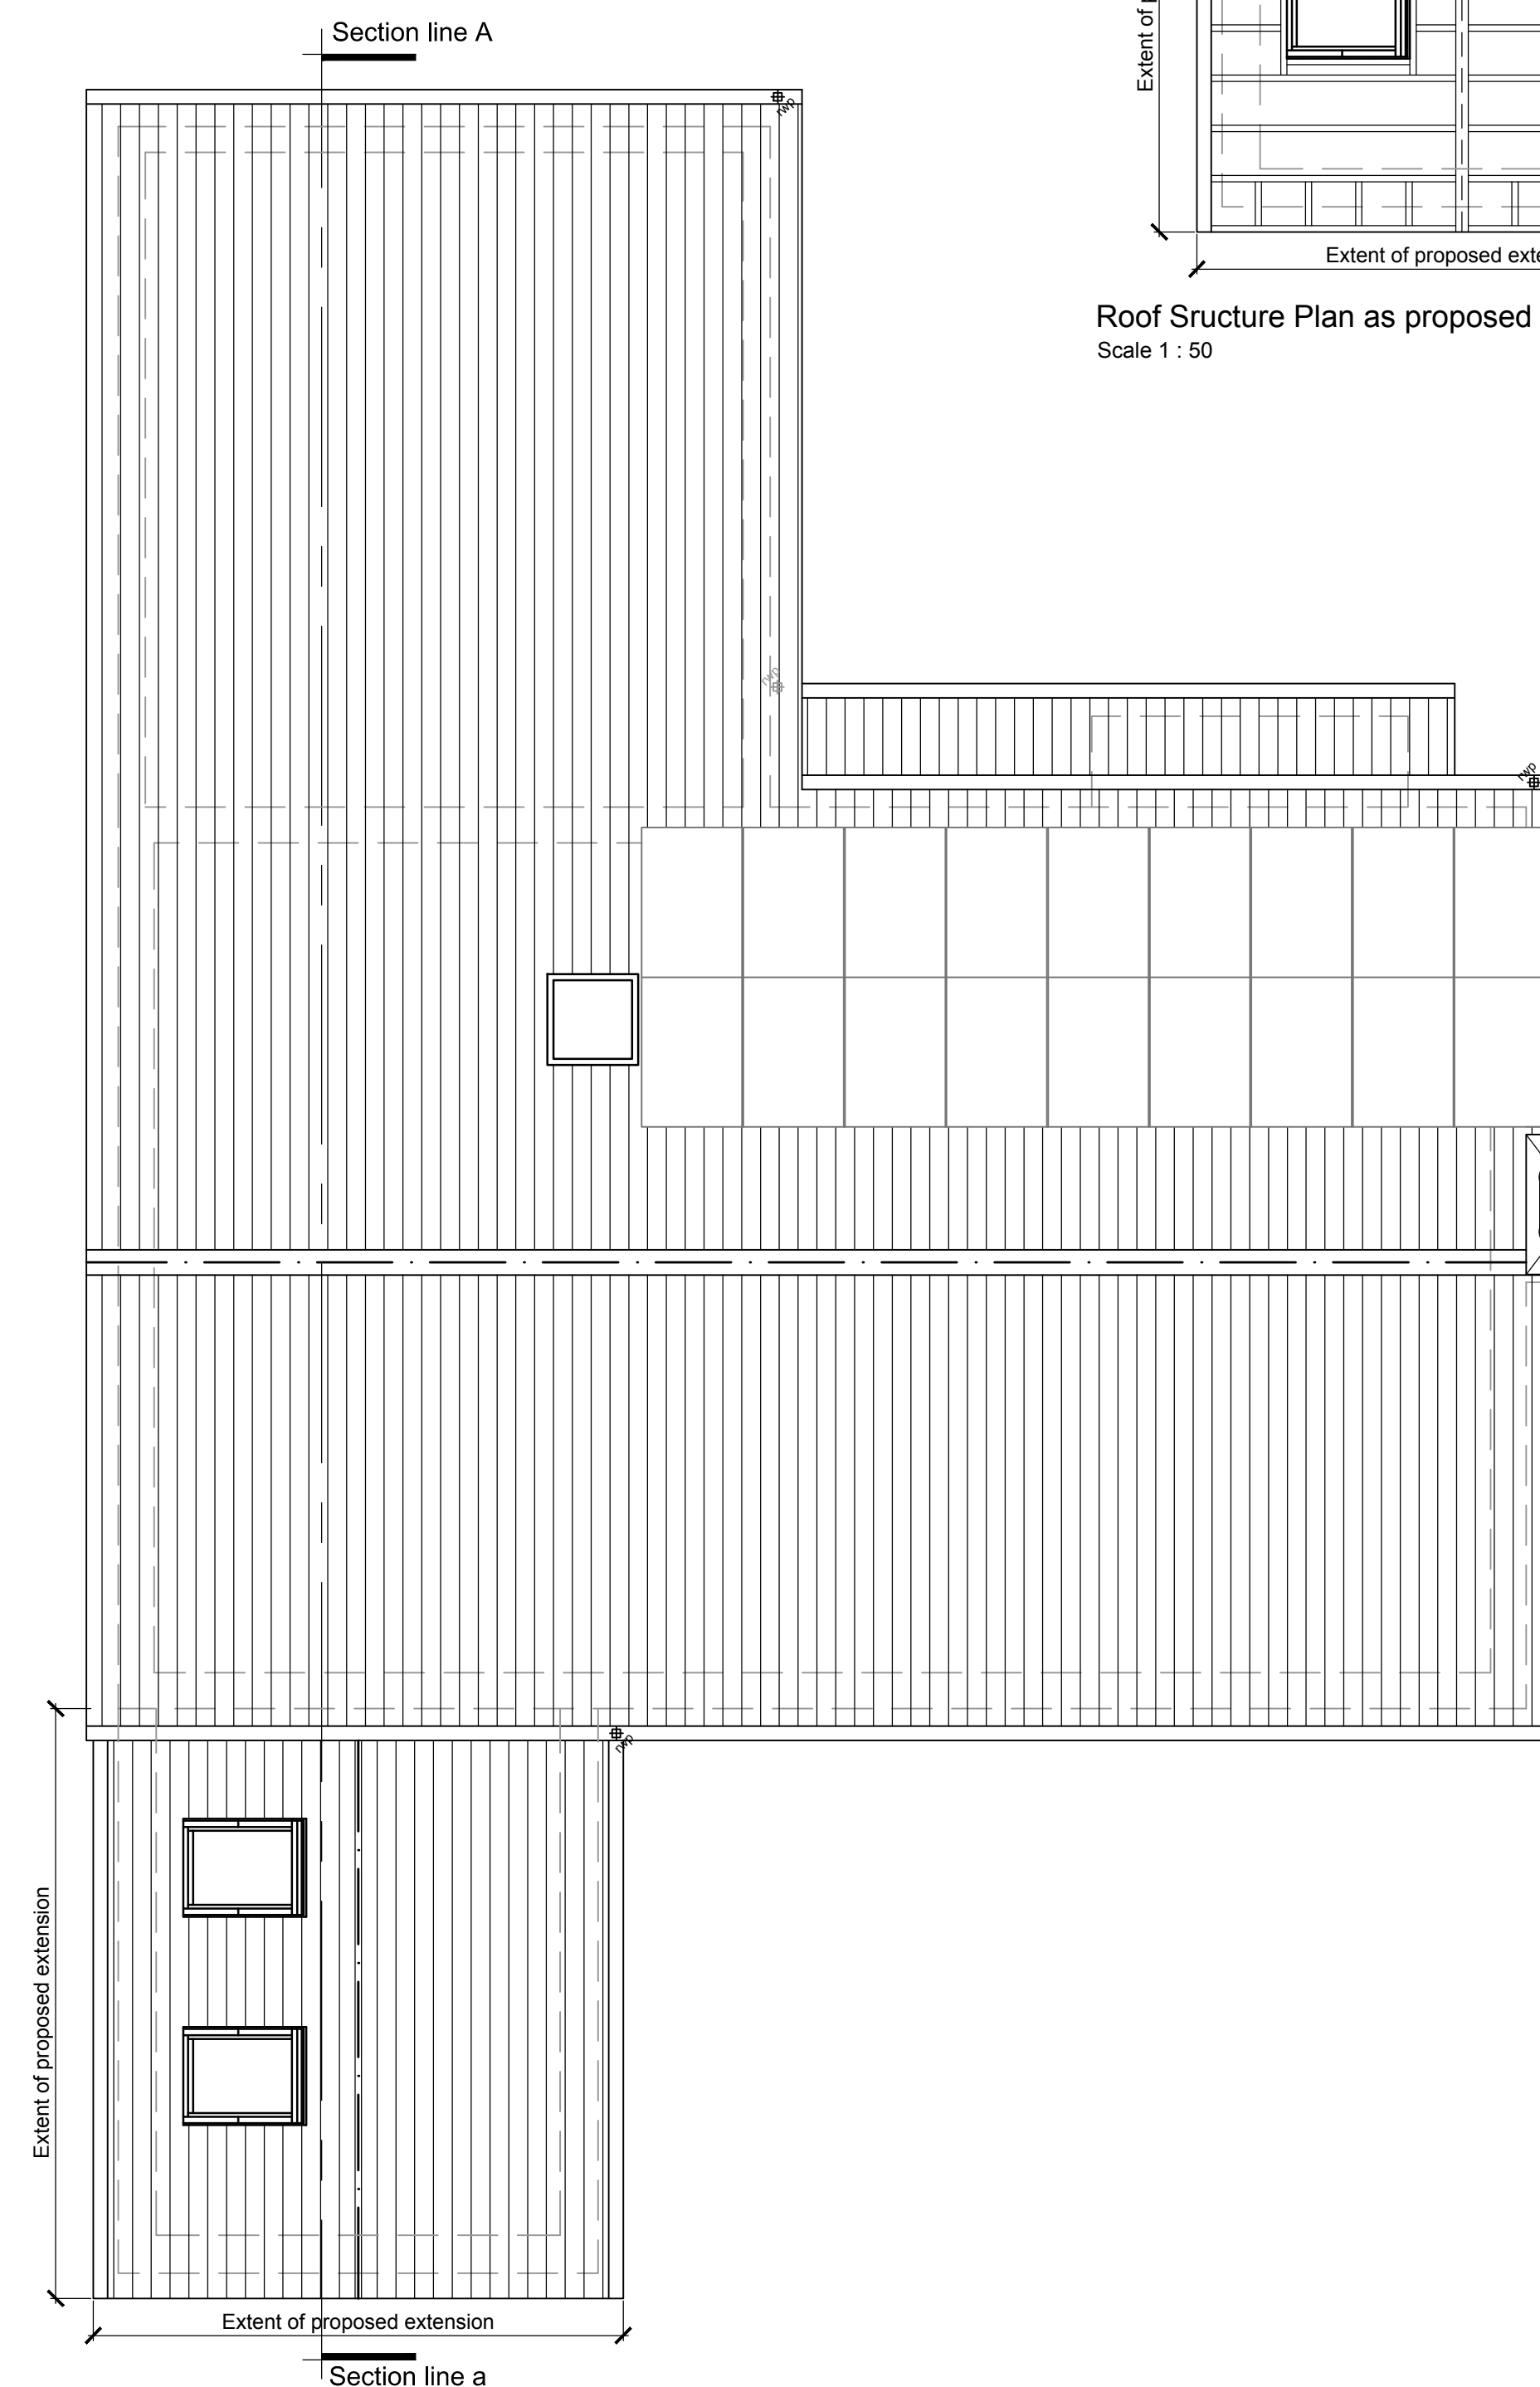


DO NOT SCALE THIS DRAWING. THE CONTRACTOR IS DEEMED TO HAVE CHECKED ALL DIMENSIONS ON SITE AND REPORT ANY DISCREPANCIES TO OGLESBY & LUMB LTD.
THE CONTENTS OF THIS DRAWING ARE COVERED BY COPYRIGHT AND REMAIN THE PROPERTY OF OGLESBY & LUMB LTD. WRITTEN APPROVAL MUST BE OBTAINED FROM OGLESBY & LUMB LTD PRIOR TO DUPLICATION OR REPRODUCTION OF THIS DRAWING OR ITS CONTENTS.
ANY DIMENSIONS NOT SHOWN ARE TO BE CHECKED AND AGREED WITH OGLESBY & LUMB LTD.

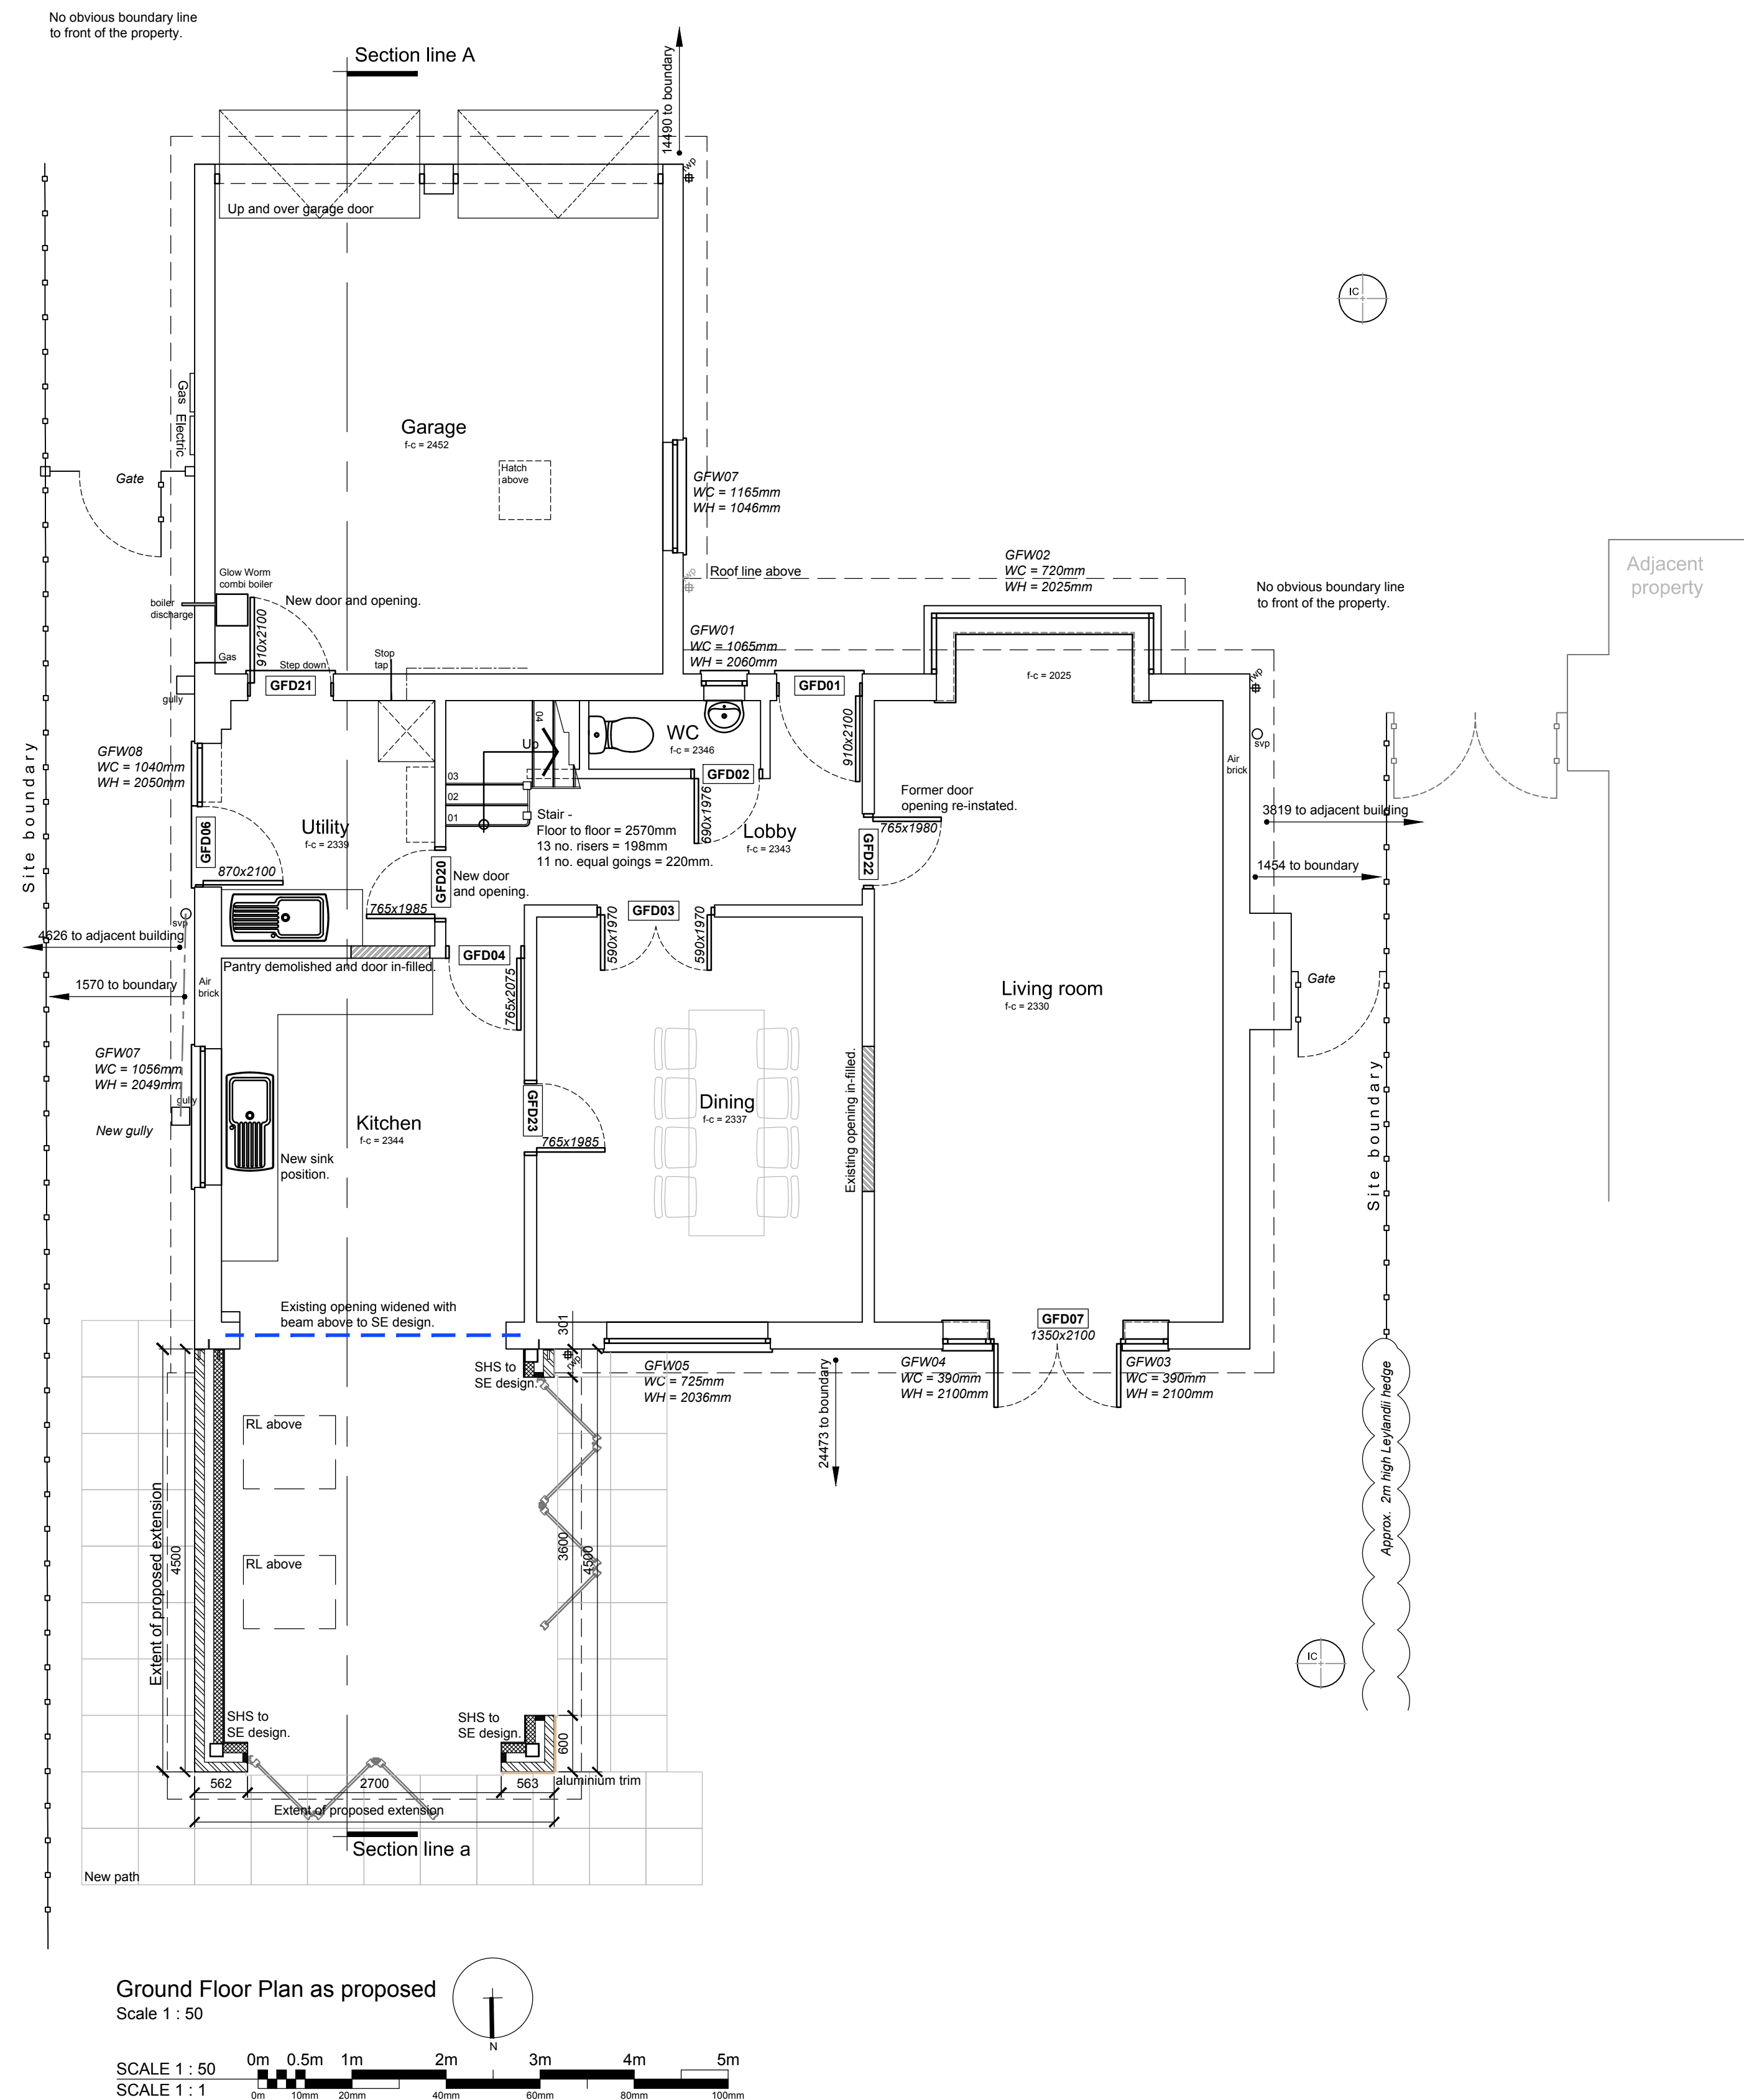

Roof Structure Plan as proposed
Scale 1 : 50

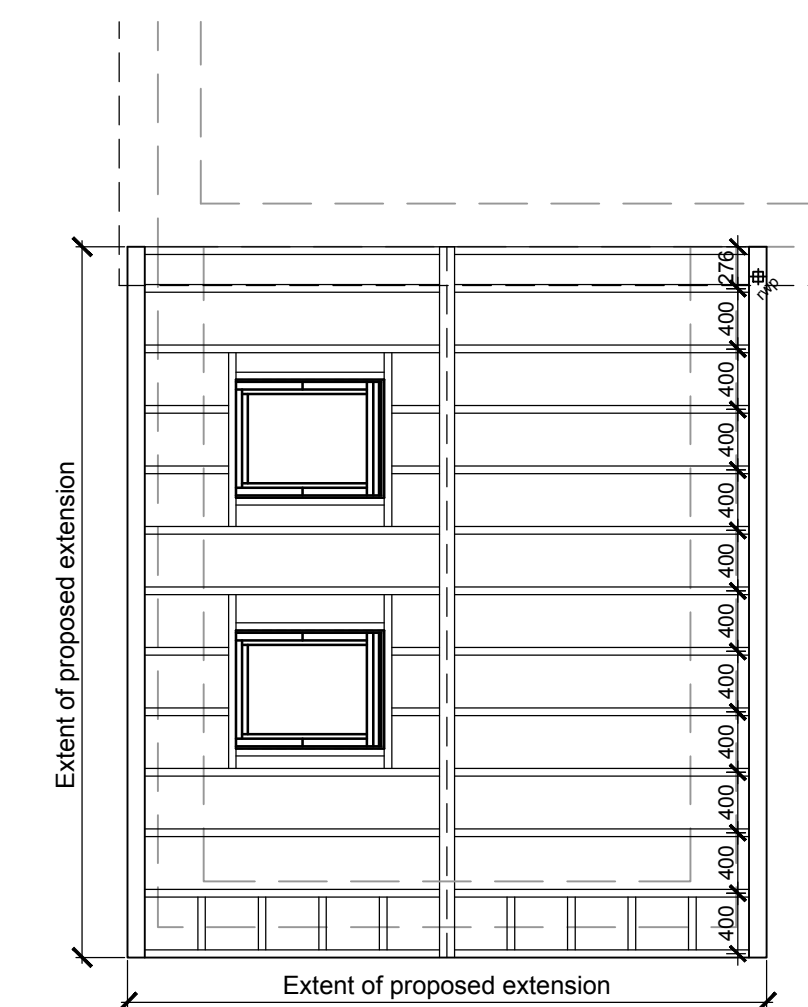

Roof Structure Plan as proposed
Scale 1 : 50

x	xx.xx.xx	xxx	xx
Ref.	Date	Description	Initial

Oglesby & Limb Ltd

Chartered Architect

Suite 1, Market Chambers
12 Market Place, Spalding, Lincs
PE11 1SL

Tel: 01775 761196

e-mail: design@o-l-ltd.co.uk



Client:
C. & K. Brown

Project:

**Proposed single storey rear extension at
72 Stonegate
Cowbit
PE12 6AH**

Drawing Title:

**Ground Floor Plan, Roof Structure
and Roof Finishes Plan
as proposed**

PLANNING APPLICATION ISSUE

Date:	June 2019	Scale:	as shown
Drawn by:	LS	Checked by:	AJO

Drawing Number:	Rev:
A1426 - 11	-