



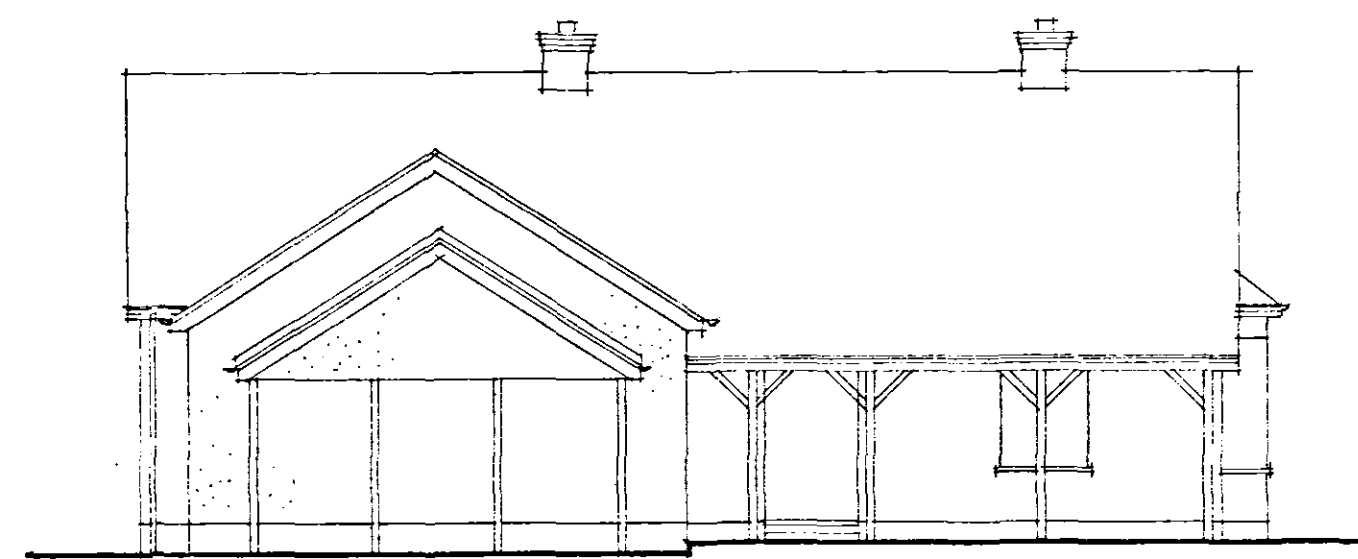


FRONT ELEVATION




SIDE ELEVATION (SOUTH)

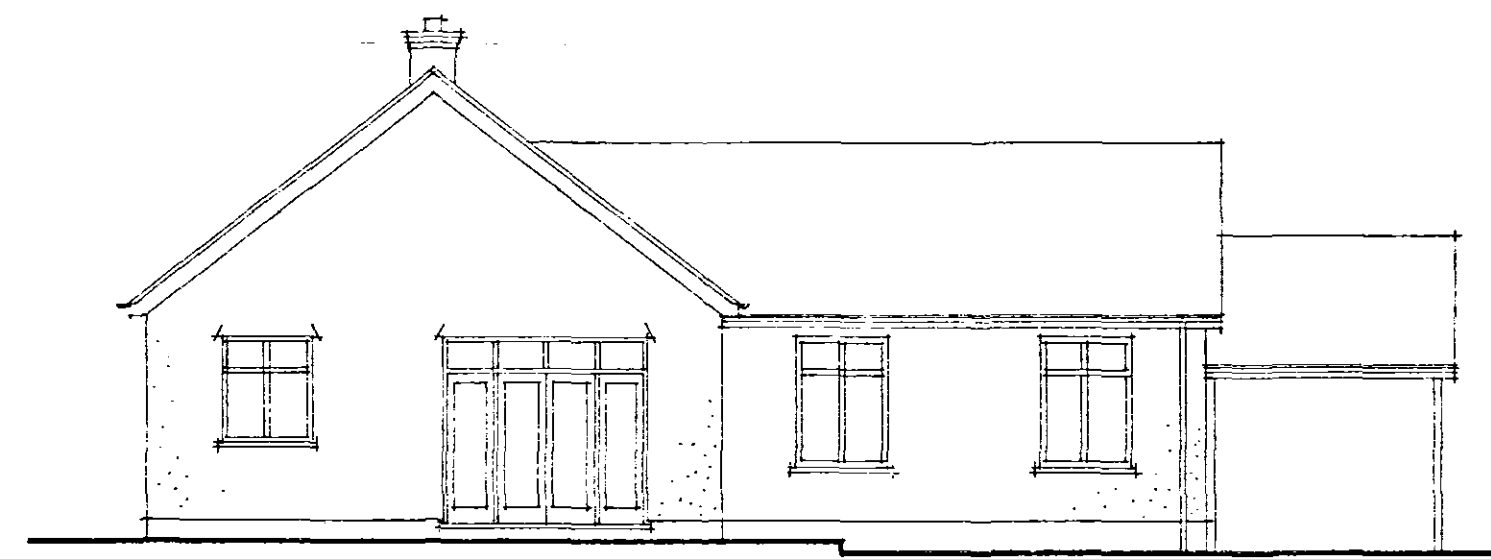


REAR ELEVATION

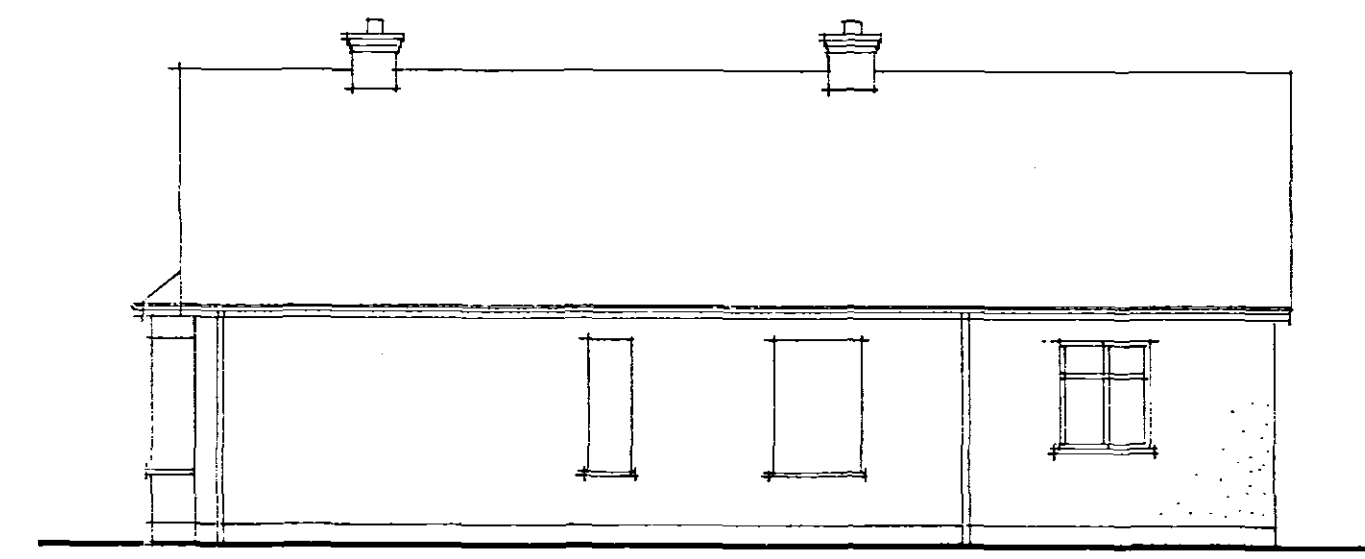


SIDE ELEVATION (NORTH)

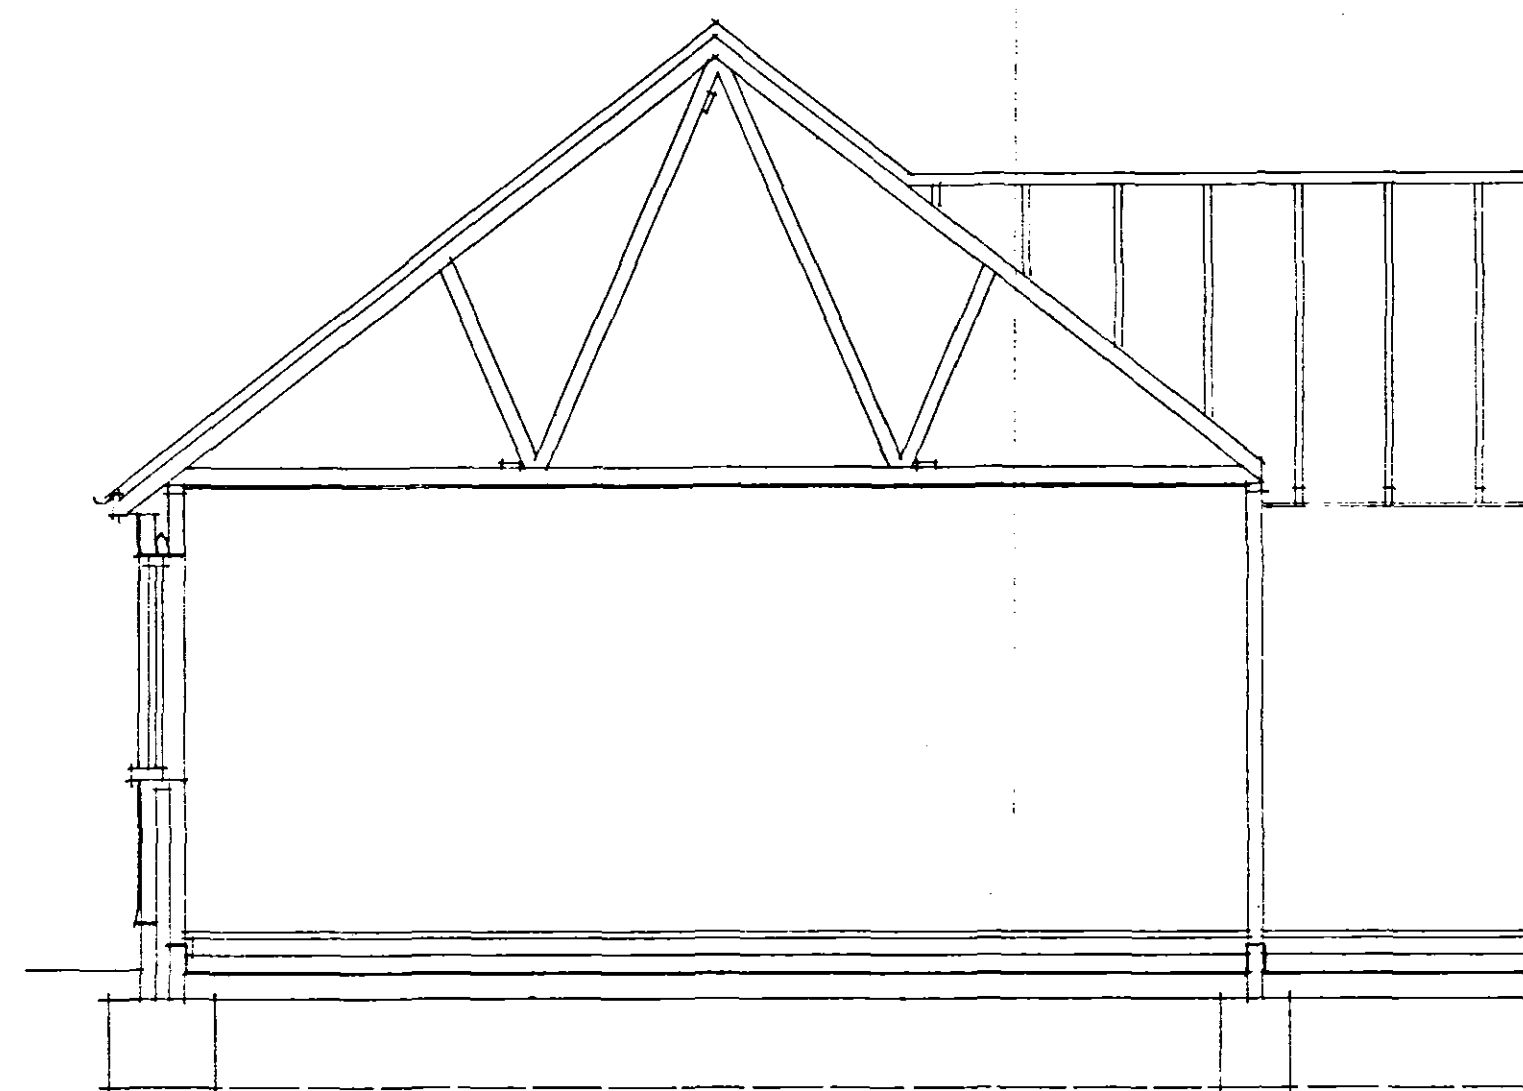


SECTION A-A

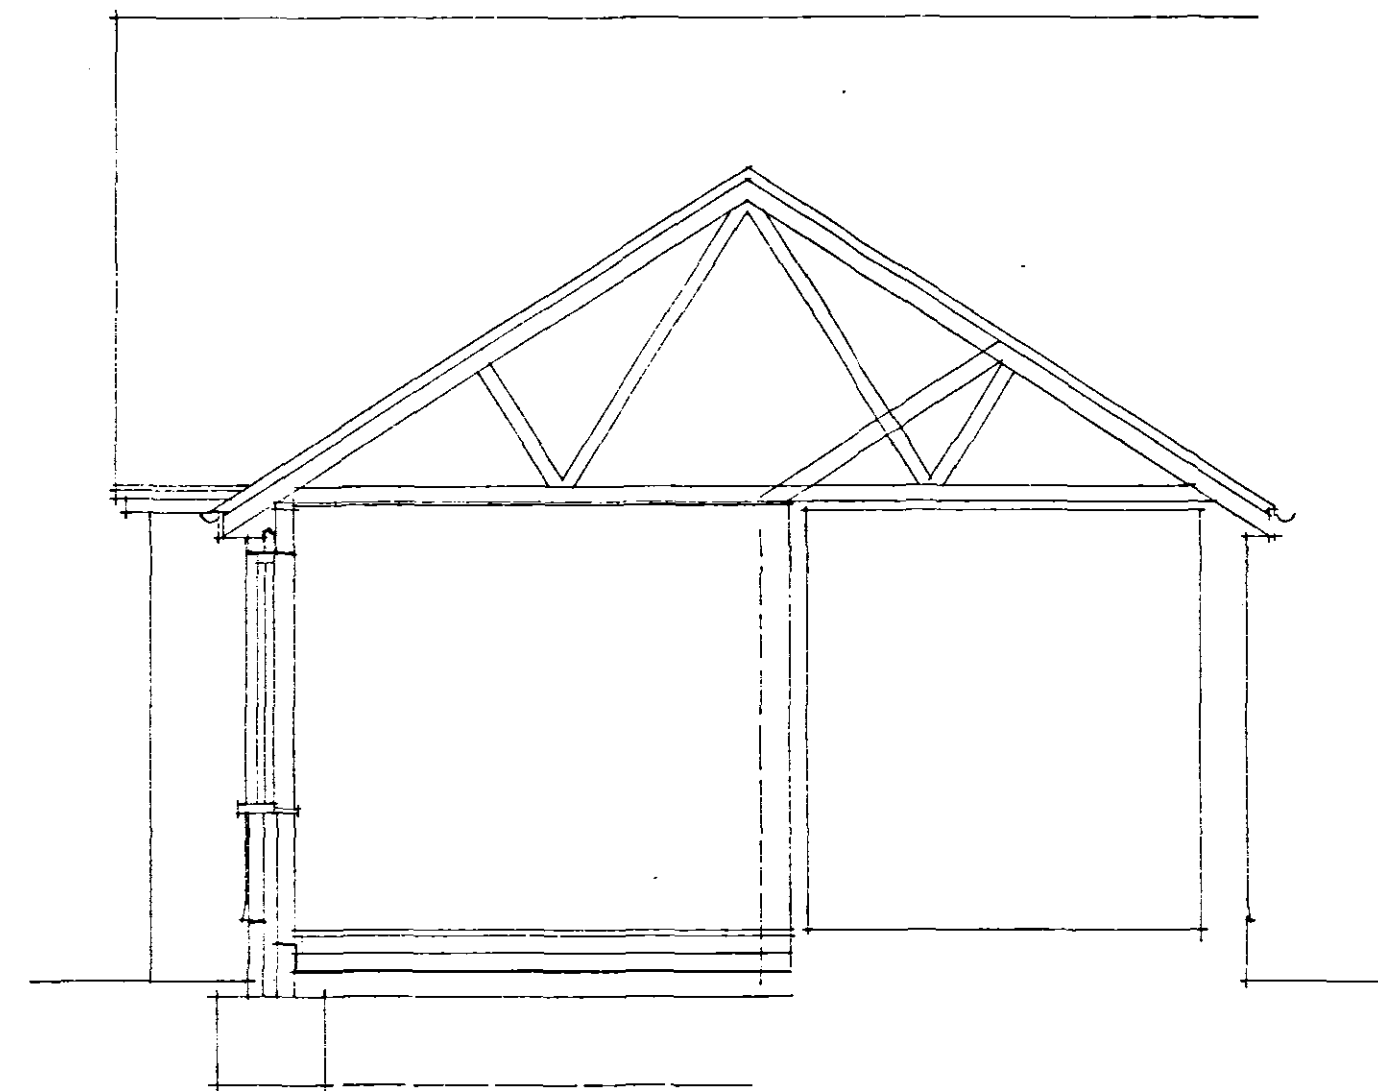

SECTION B-B


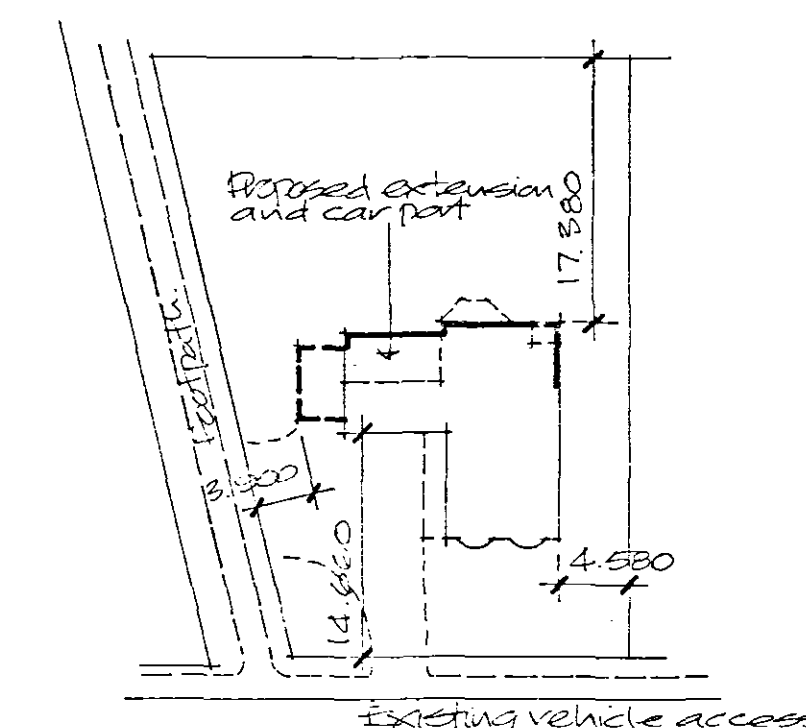


BLOCK PLAN Scale 1:500

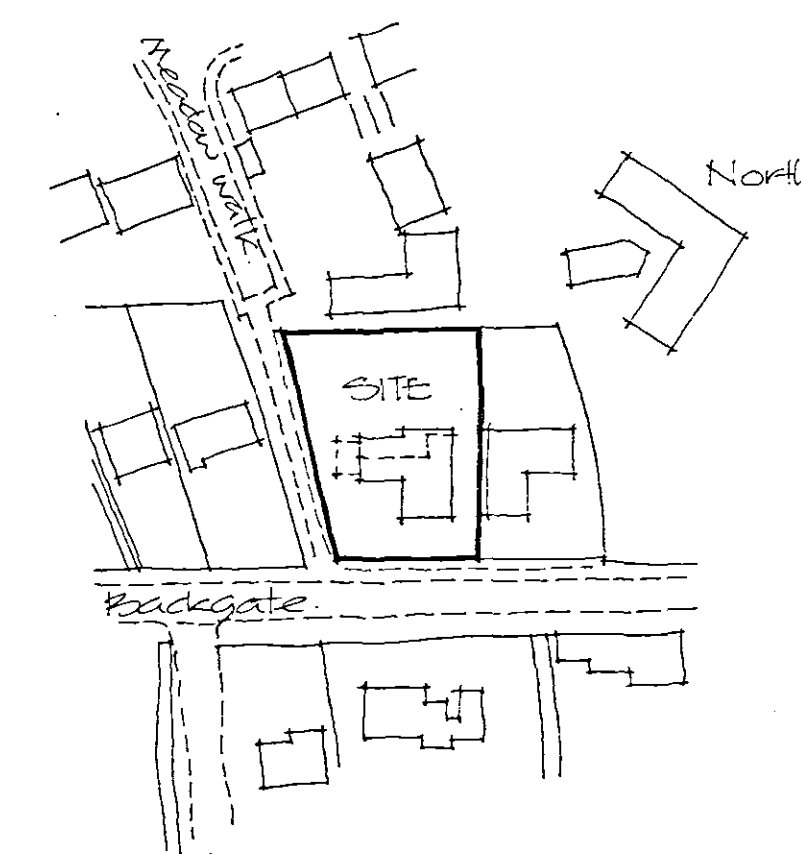

LOCATION PLAN Scale 1:1250

Finishes:
Walls: Rendered finish to match existing.
Roof: Interlocking concrete tiles to match existing. Roof pitch approx 25° to be confirmed.
Windows and external doors: UPVC to match existing.

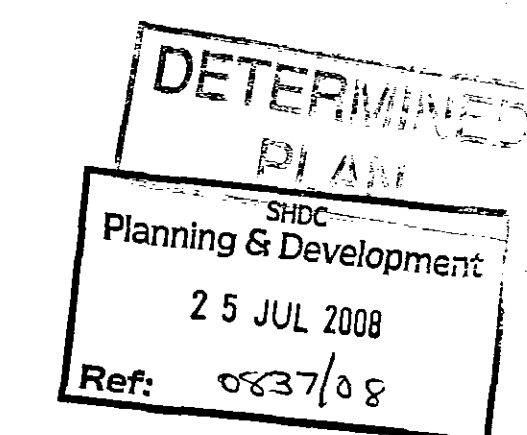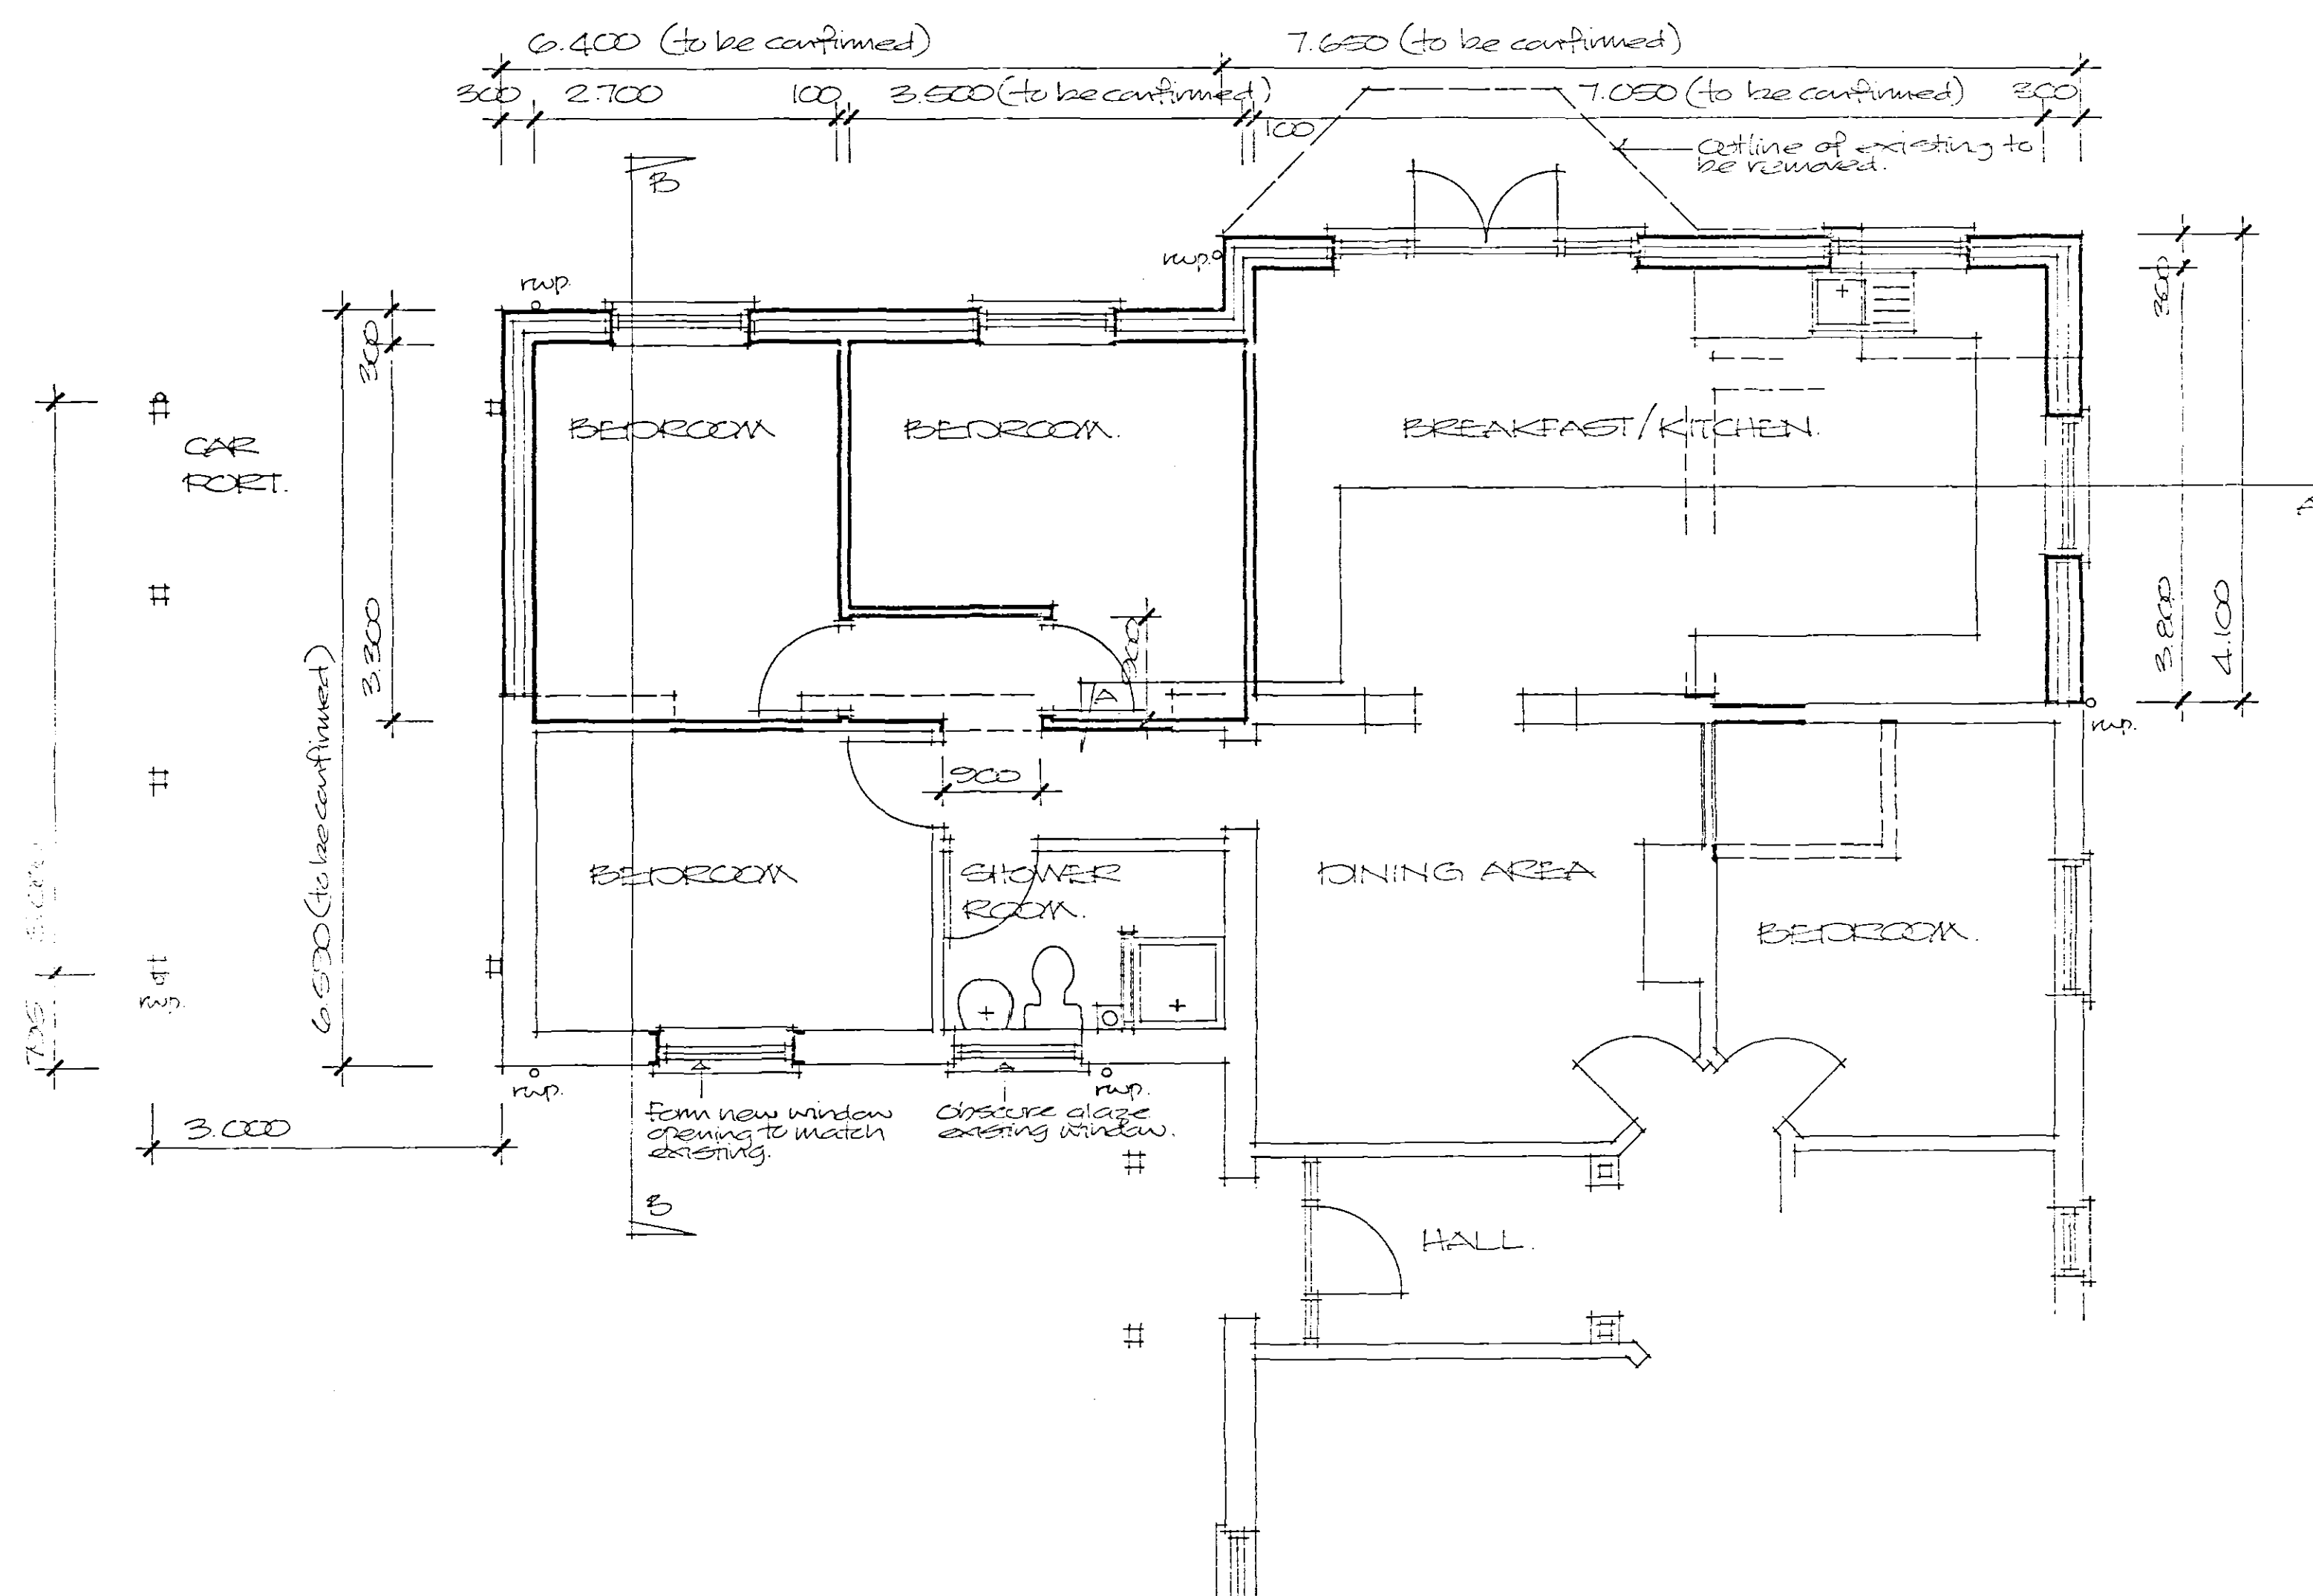

Project
PROPOSED EXTENSIONS AND ALTERATIONS TO BUNGALOW, 35 BACKGATE, COWBIT, SPALDING.

Client
MR & MRS M A SMITH

ALAN HORNSEY
ARCHITECTURAL SERVICES LTD
"Little Acre"
Peak Hill, Cowbit,
Spalding, Lincs. PE12 6AW
Tel. Holbeach (01406) 380591

Scale 1:50 & 1:100 Drg. no. 08/24/02
Date July 2008