



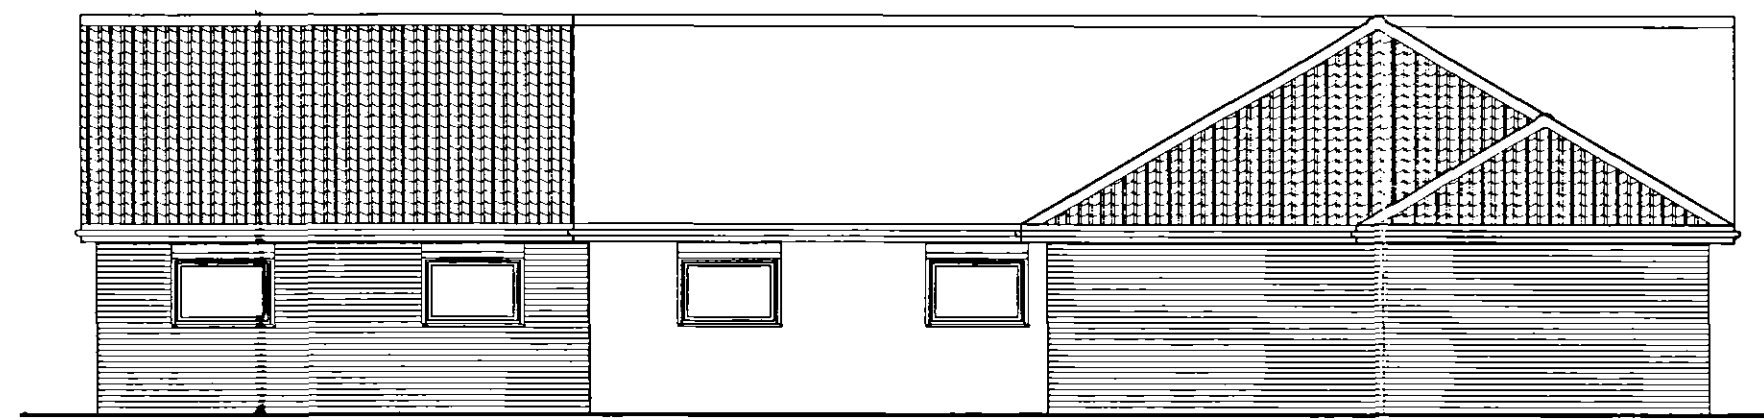


South West Elevation




South East Elevation

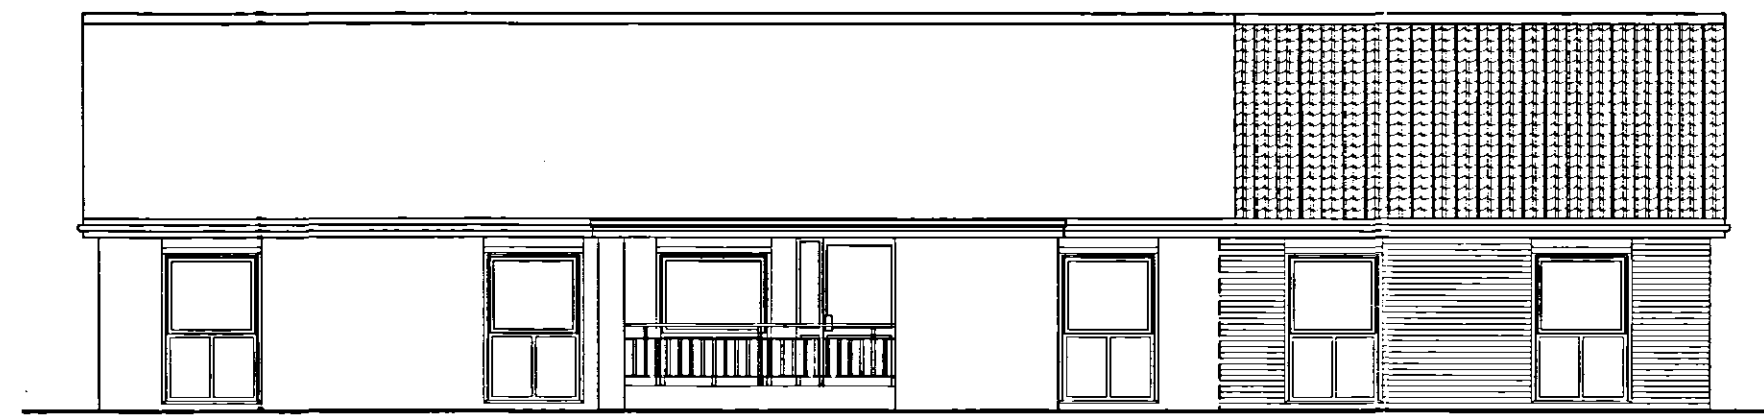


North East Elevation

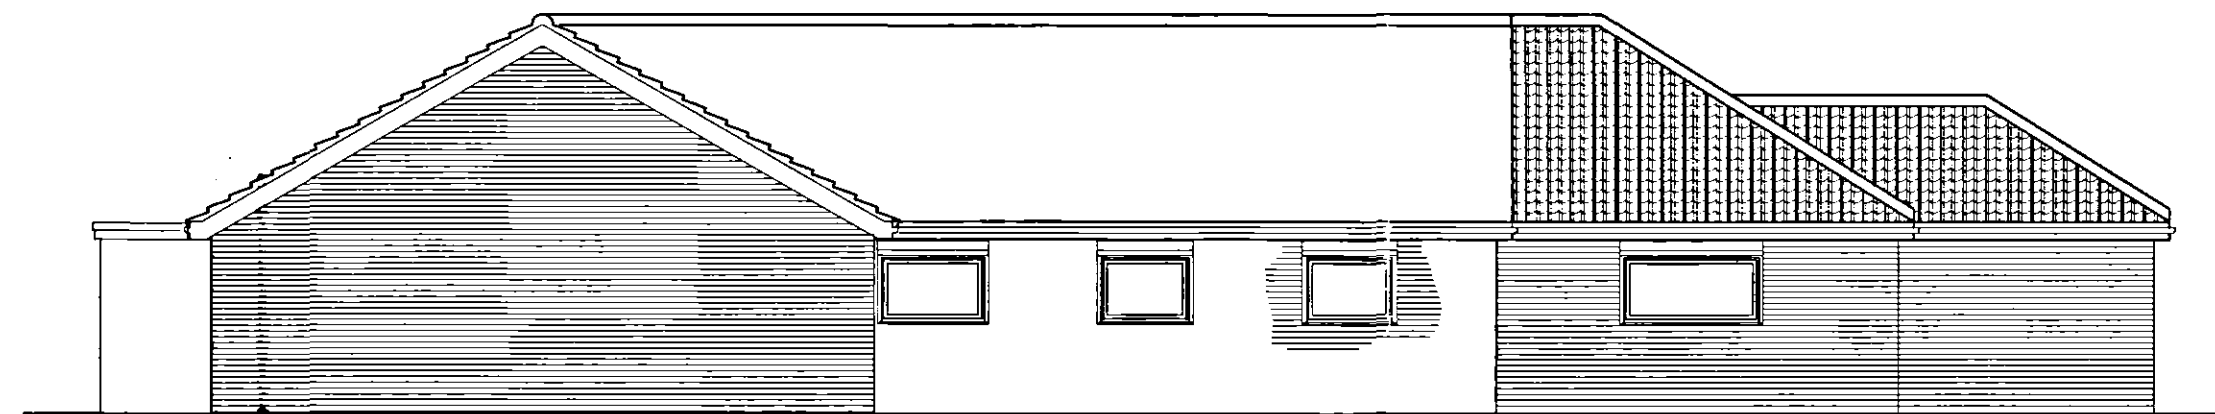



North West Elevation

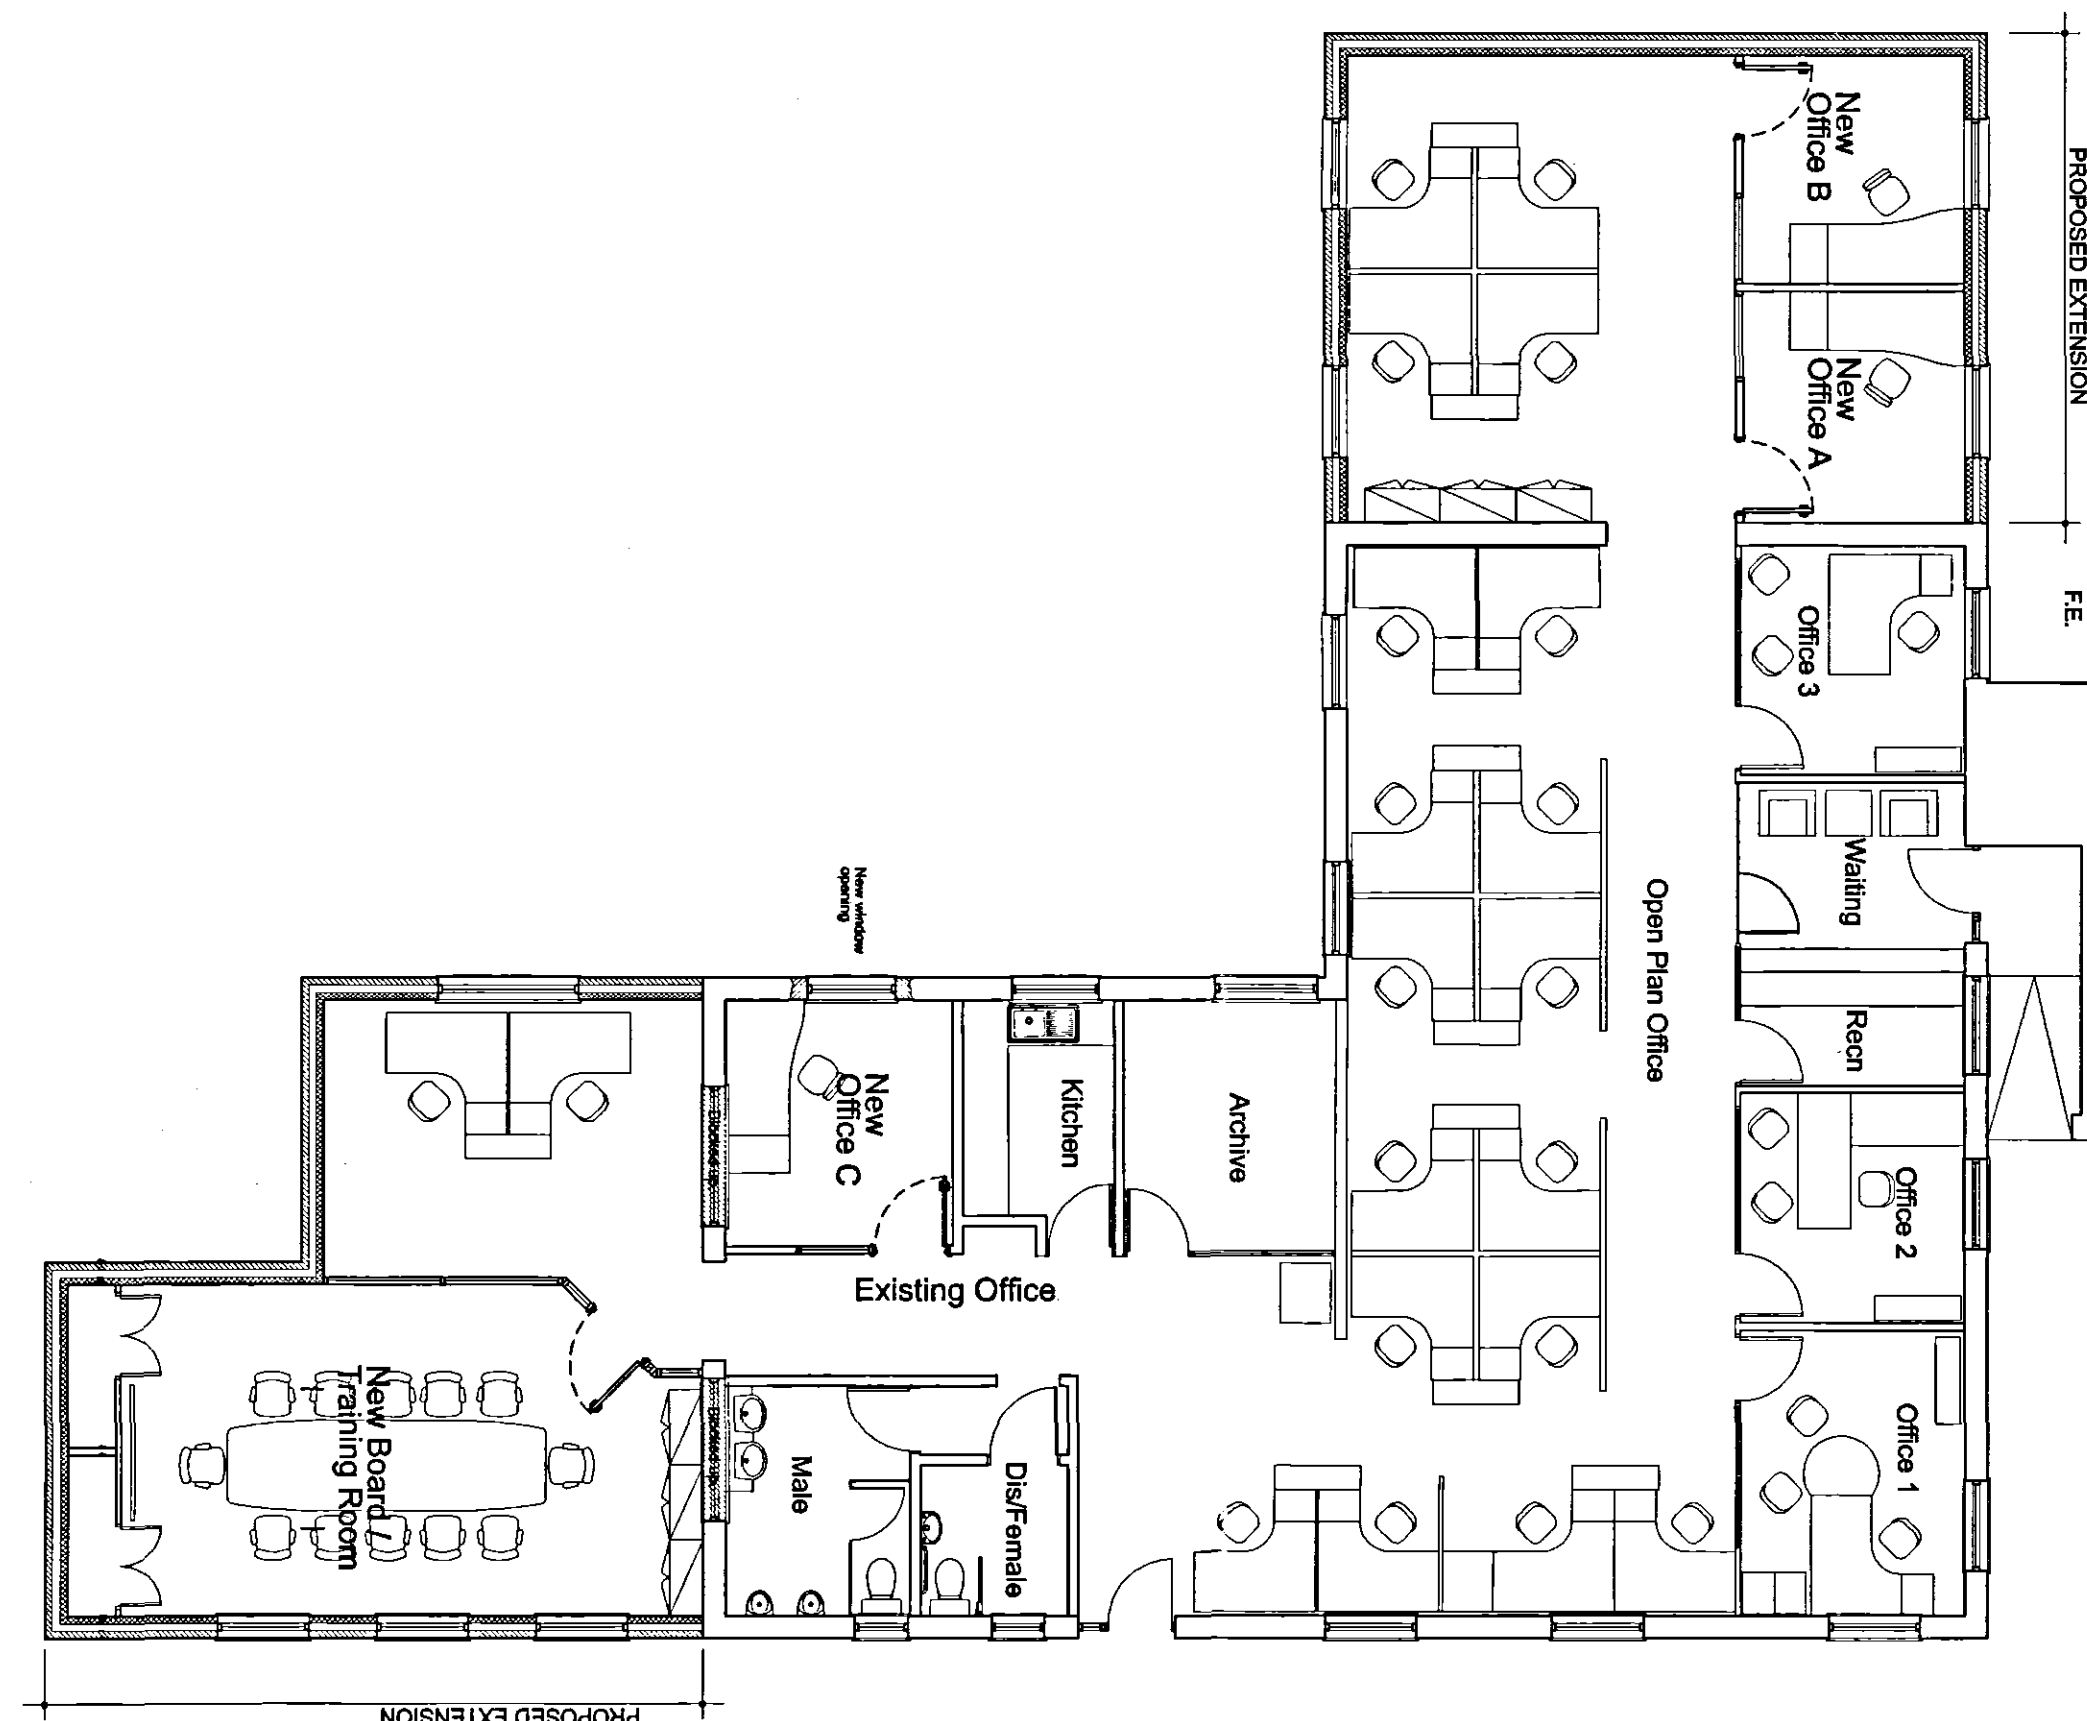

Floor Plan

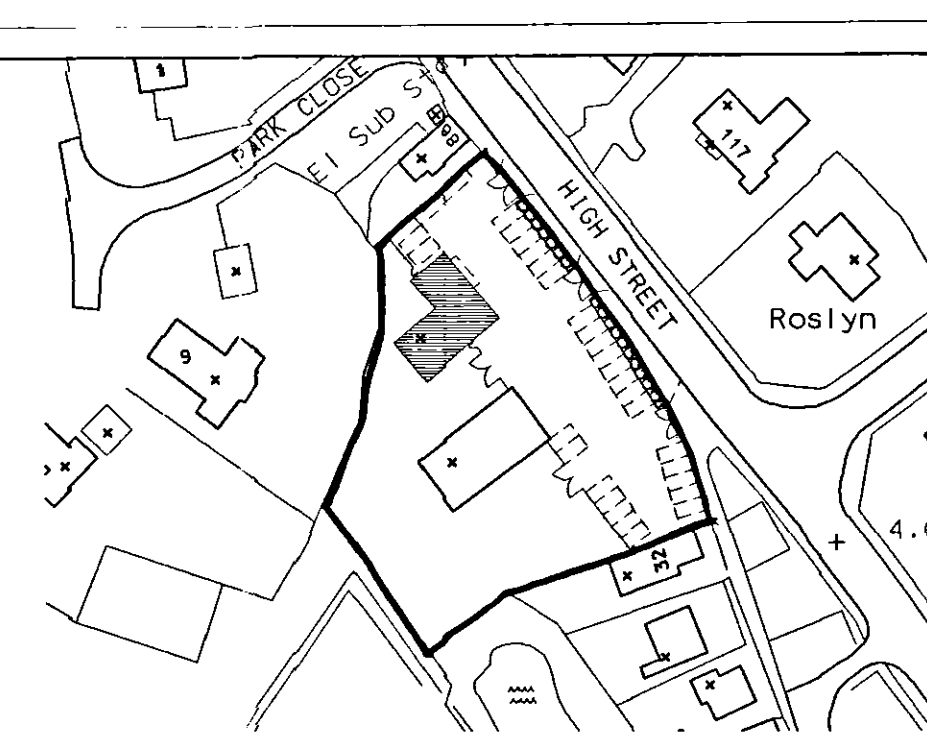

Location Plan (1:1250)

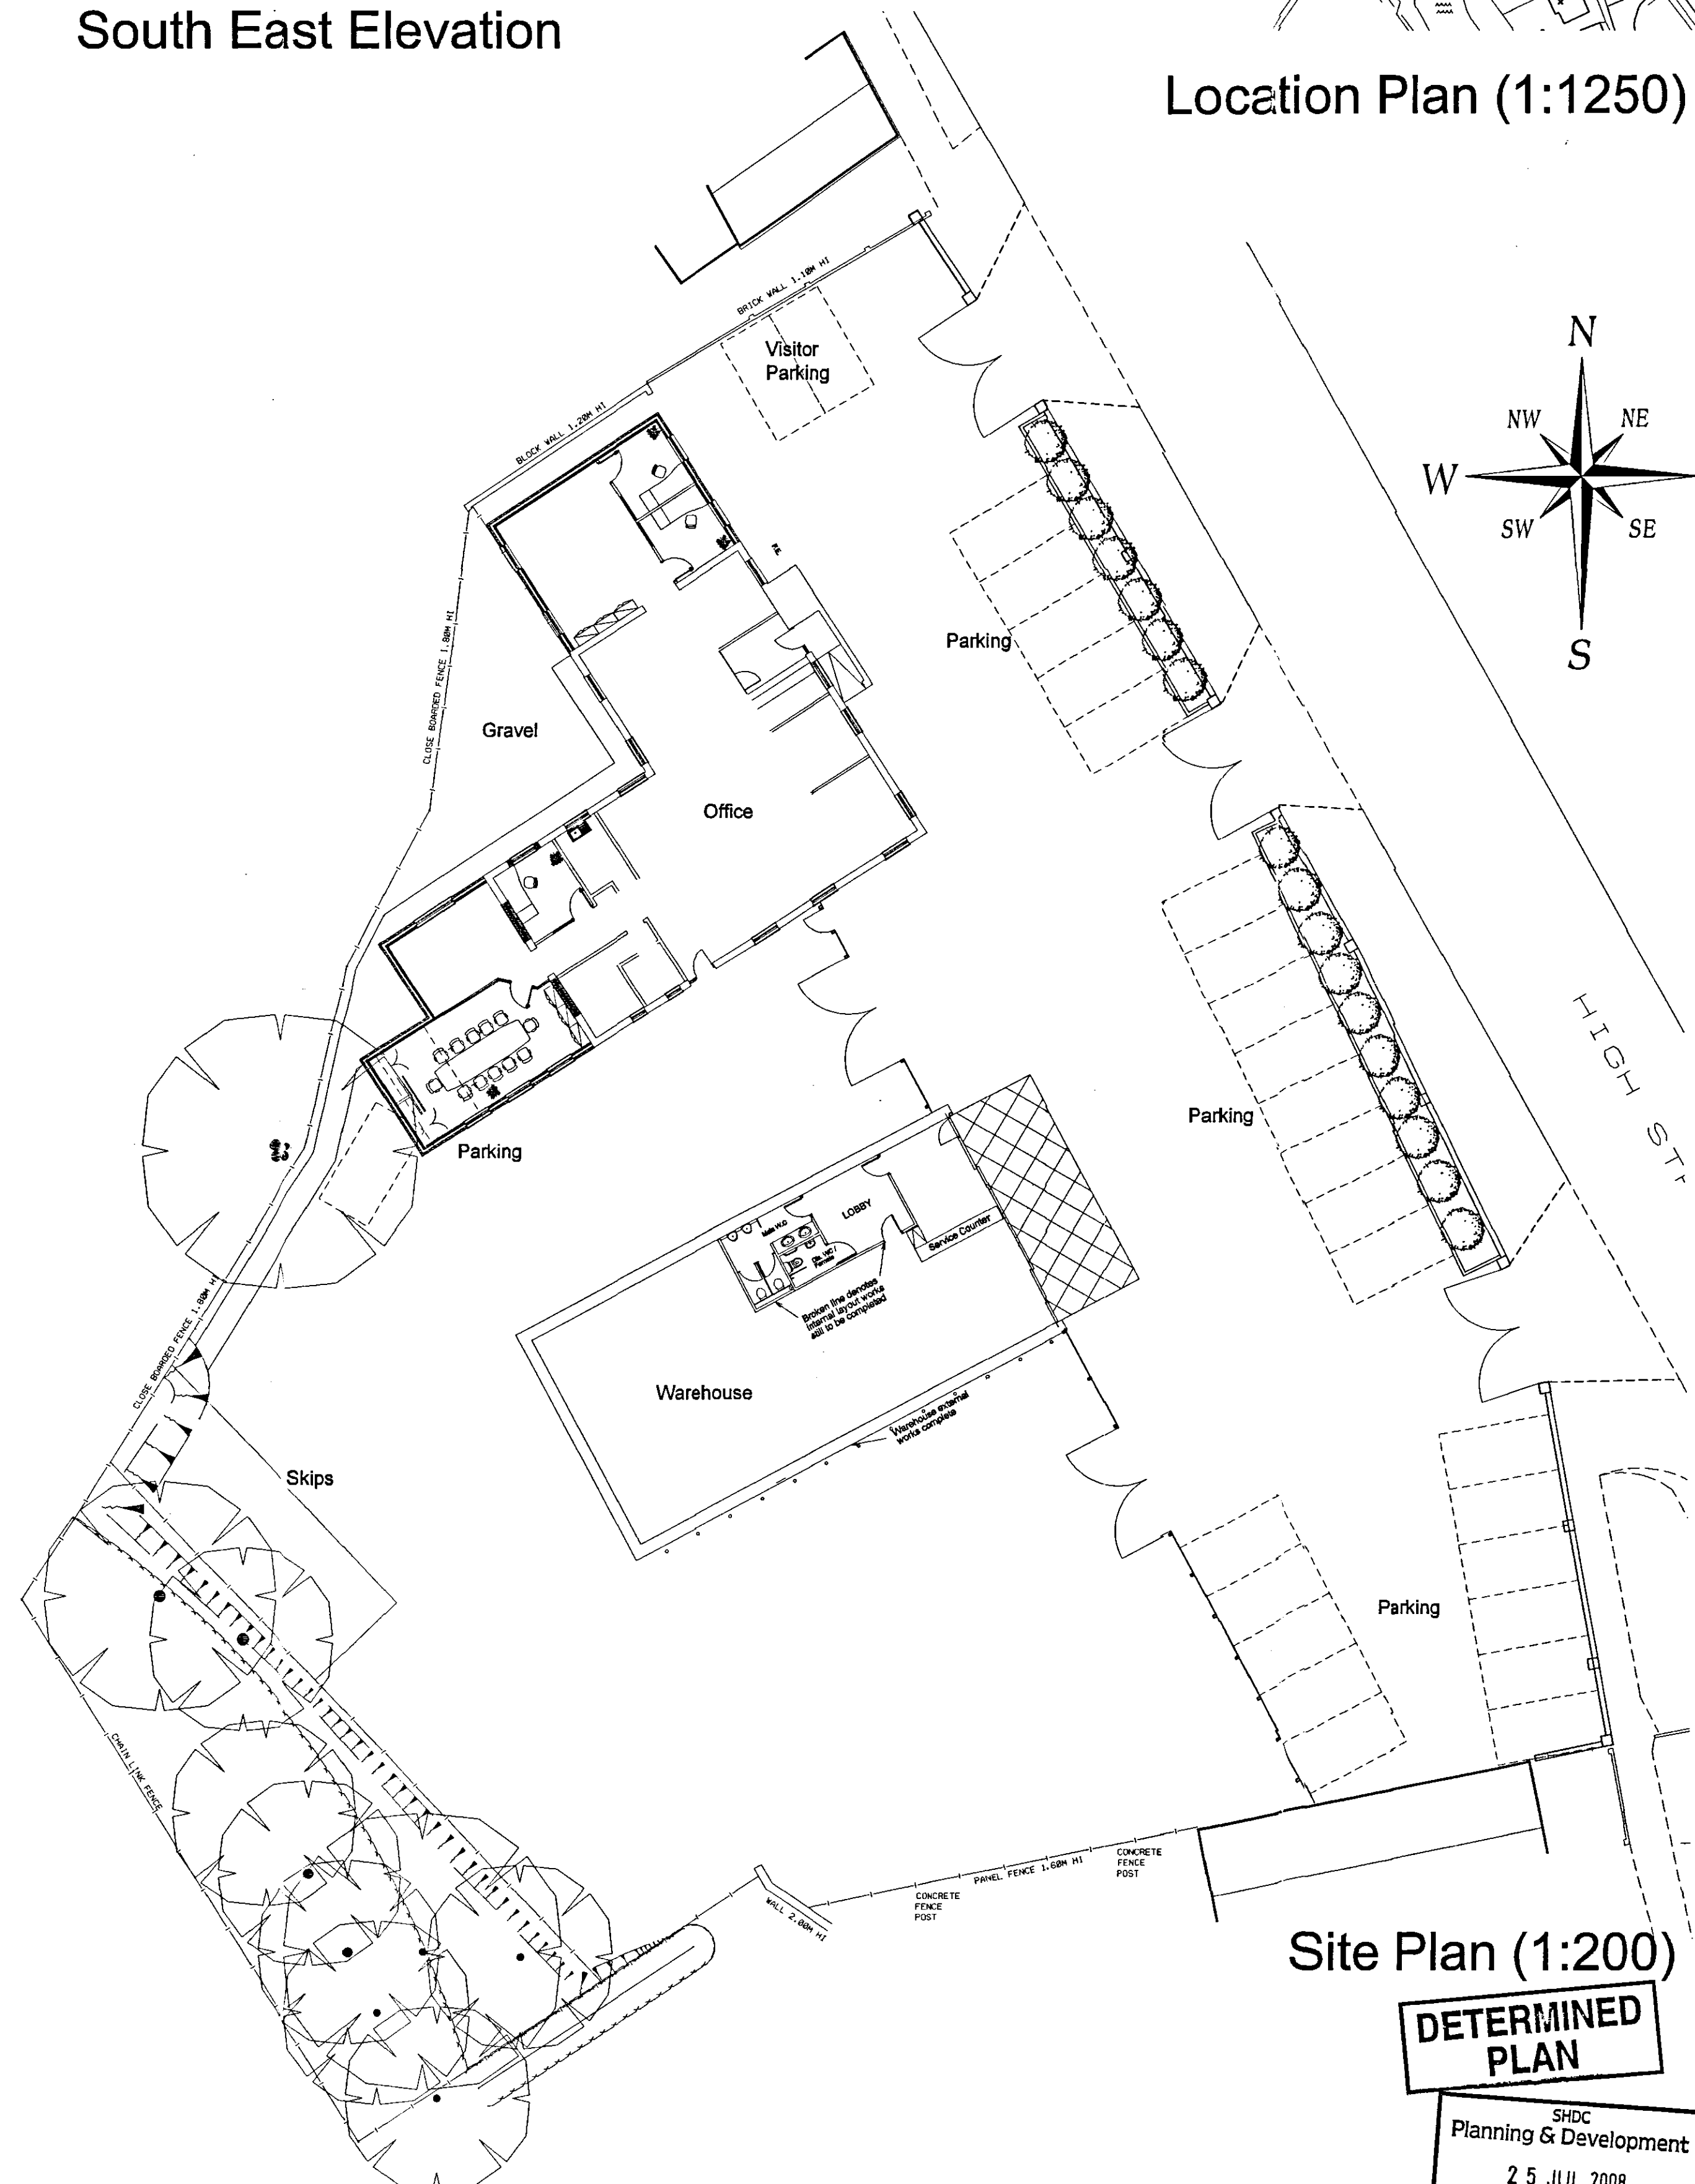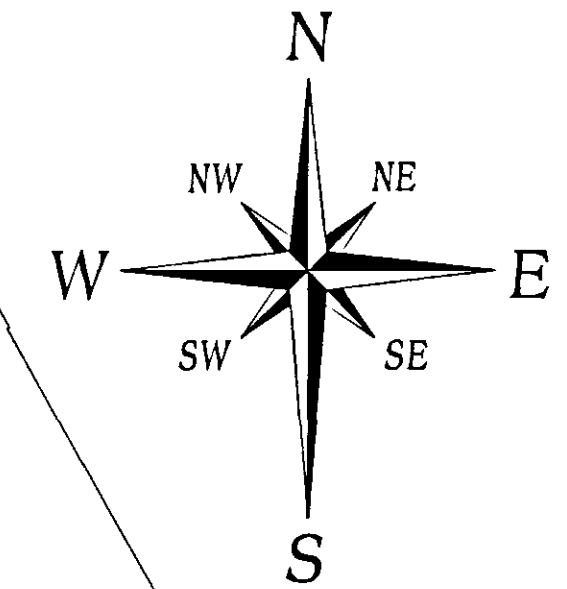

Site Plan (1:200)

DETERMINED PLAN

SHDC
Planning & Development
25 JUL 2008
Ref: 0836/08

- Notes:**
1. All dimensions to be verified on site by GENERAL CONTRACTOR and any discrepancies to be brought to the attention of the Architect prior to commencing work or setting out or preparing shop drawings.
 2. Drawings not to be scaled. Work to figured dimensions only.
 3. ©copyright SAUNDERS BOSTON LIMITED. All rights reserved. This drawing remains the property of SAUNDERS BOSTON LIMITED at all times and may not be reproduced or copied in whole or in part without their prior written consent.
 4. This drawing and related specifications are for use only in the stated location.

PLANNING

No.	Revision	Date	Initials
1			
Chartered Architects  Saunders Boston Offices House 33 Parkside Cambridge CB1 1JE Tel: (01223) 367733 Fax: (01223) 351940 E-mail: office@saundersboston.co.uk			
Client PRINCEBUILD Ltd			
Job 82-84 High Street Gosberton Extension to Offices			
Drawing Scheme B Plans and Elevations as Proposed			
Scale 1:100 @ A1 or as shown	Date 07/08		
Number 976_05	Drawn BBF		
	Revision		