




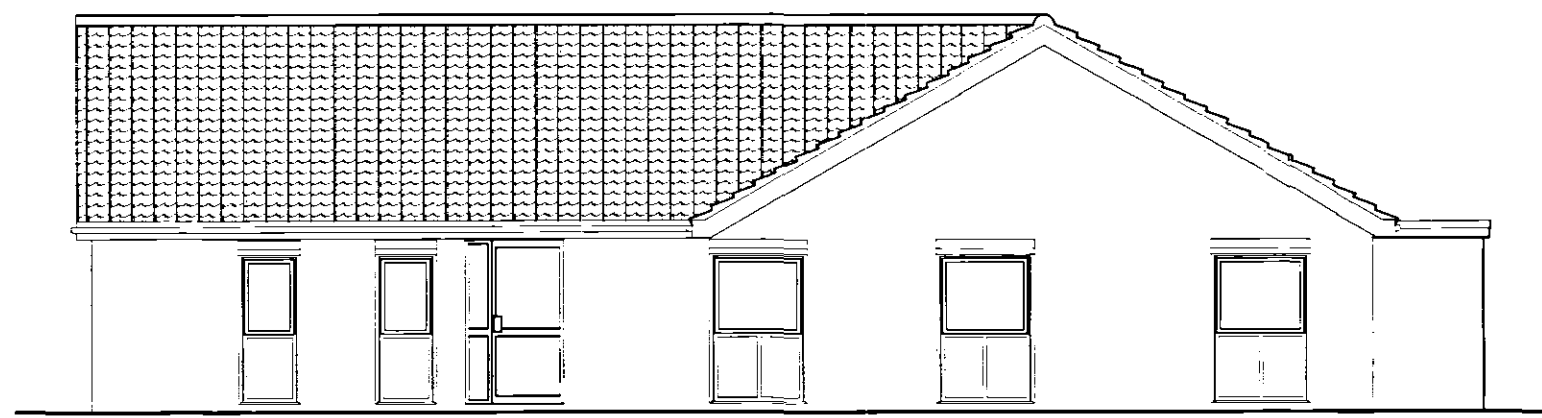


South East Elevation

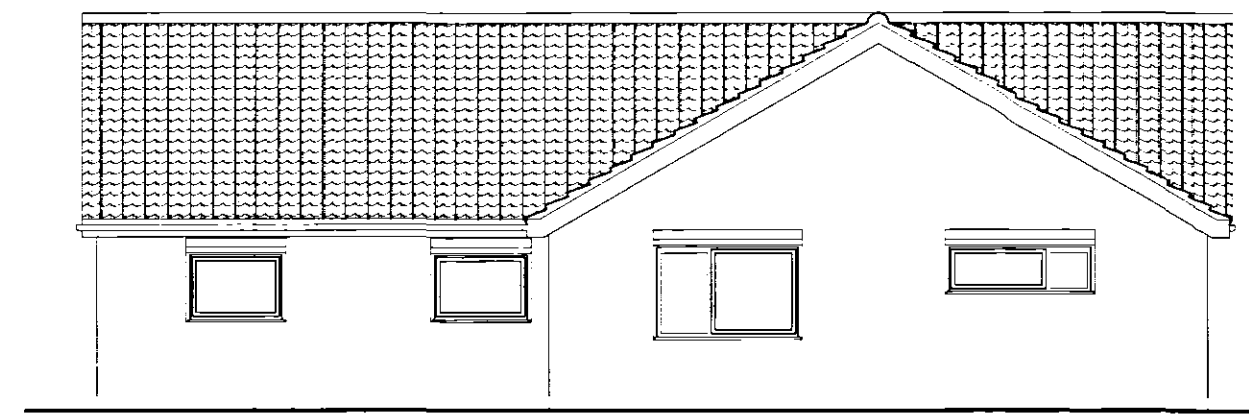

South West Elevation

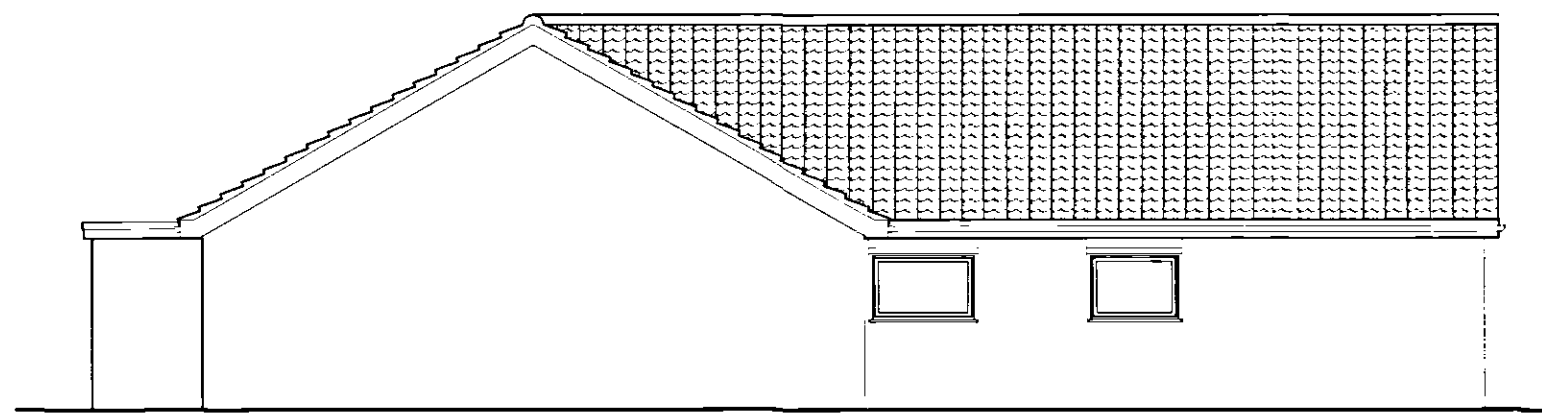


North West Elevation

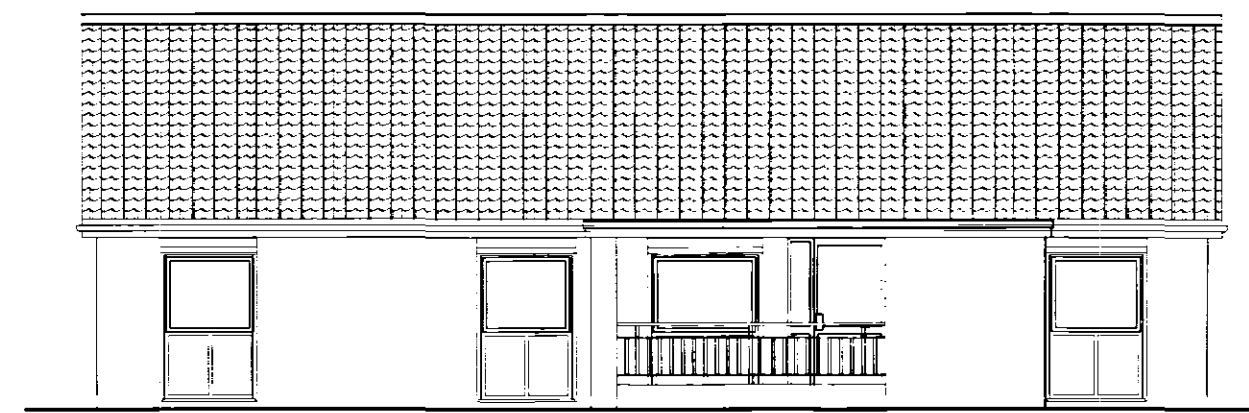


North East Elevation



Location Plan (1:1250)

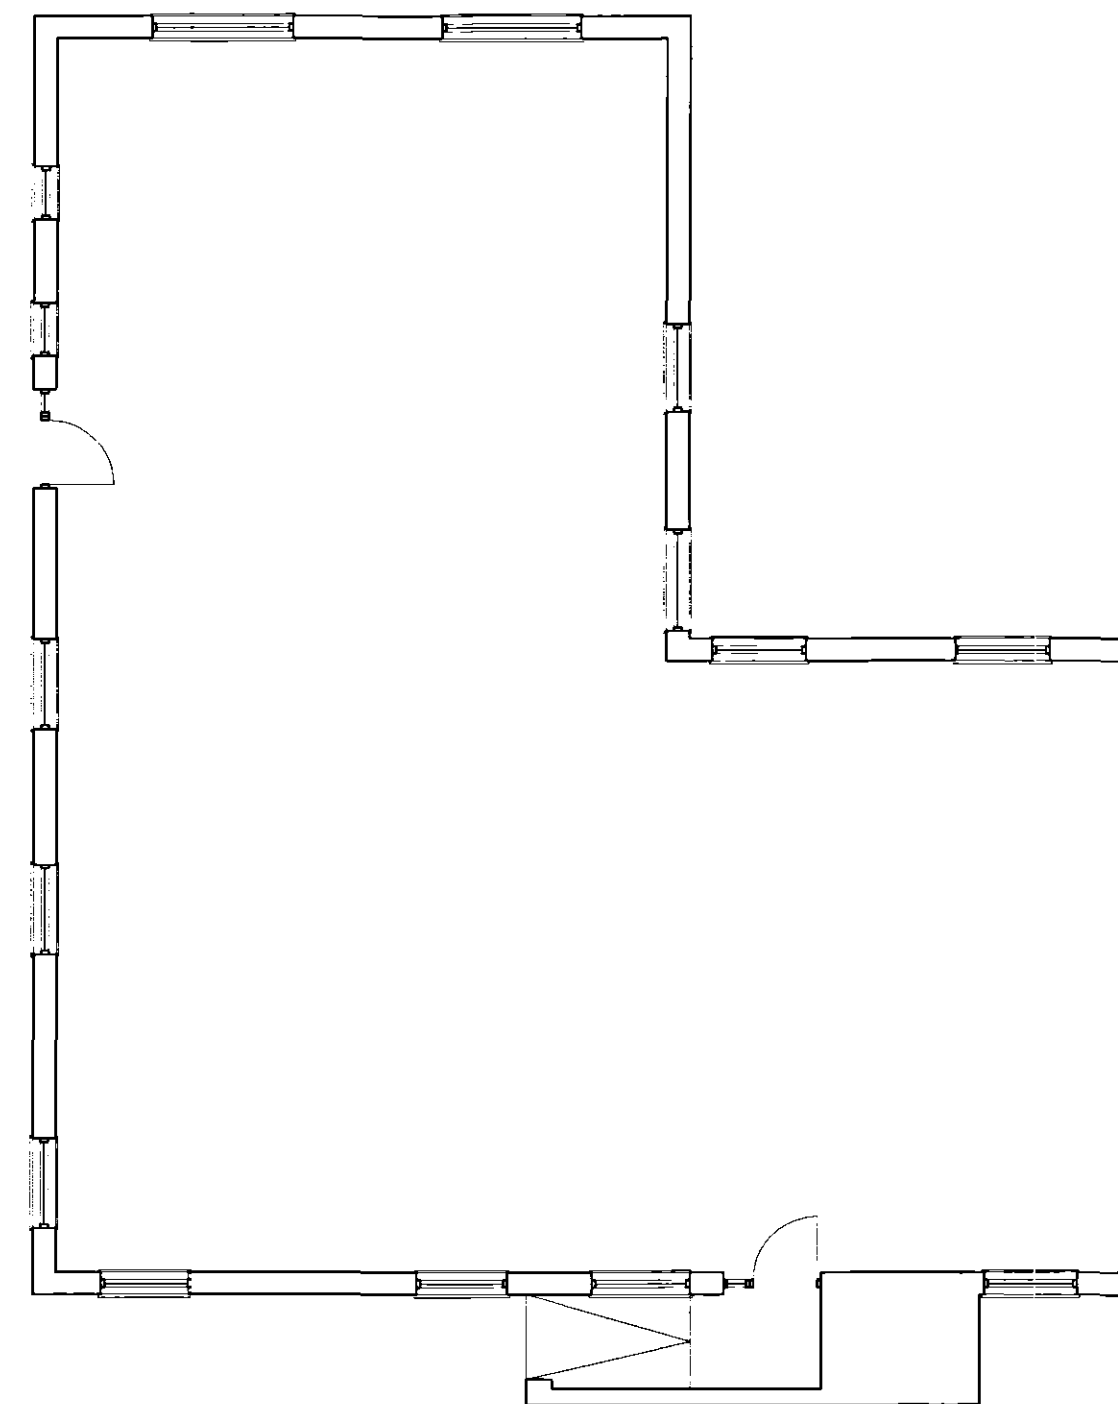

Ground Floor Plan

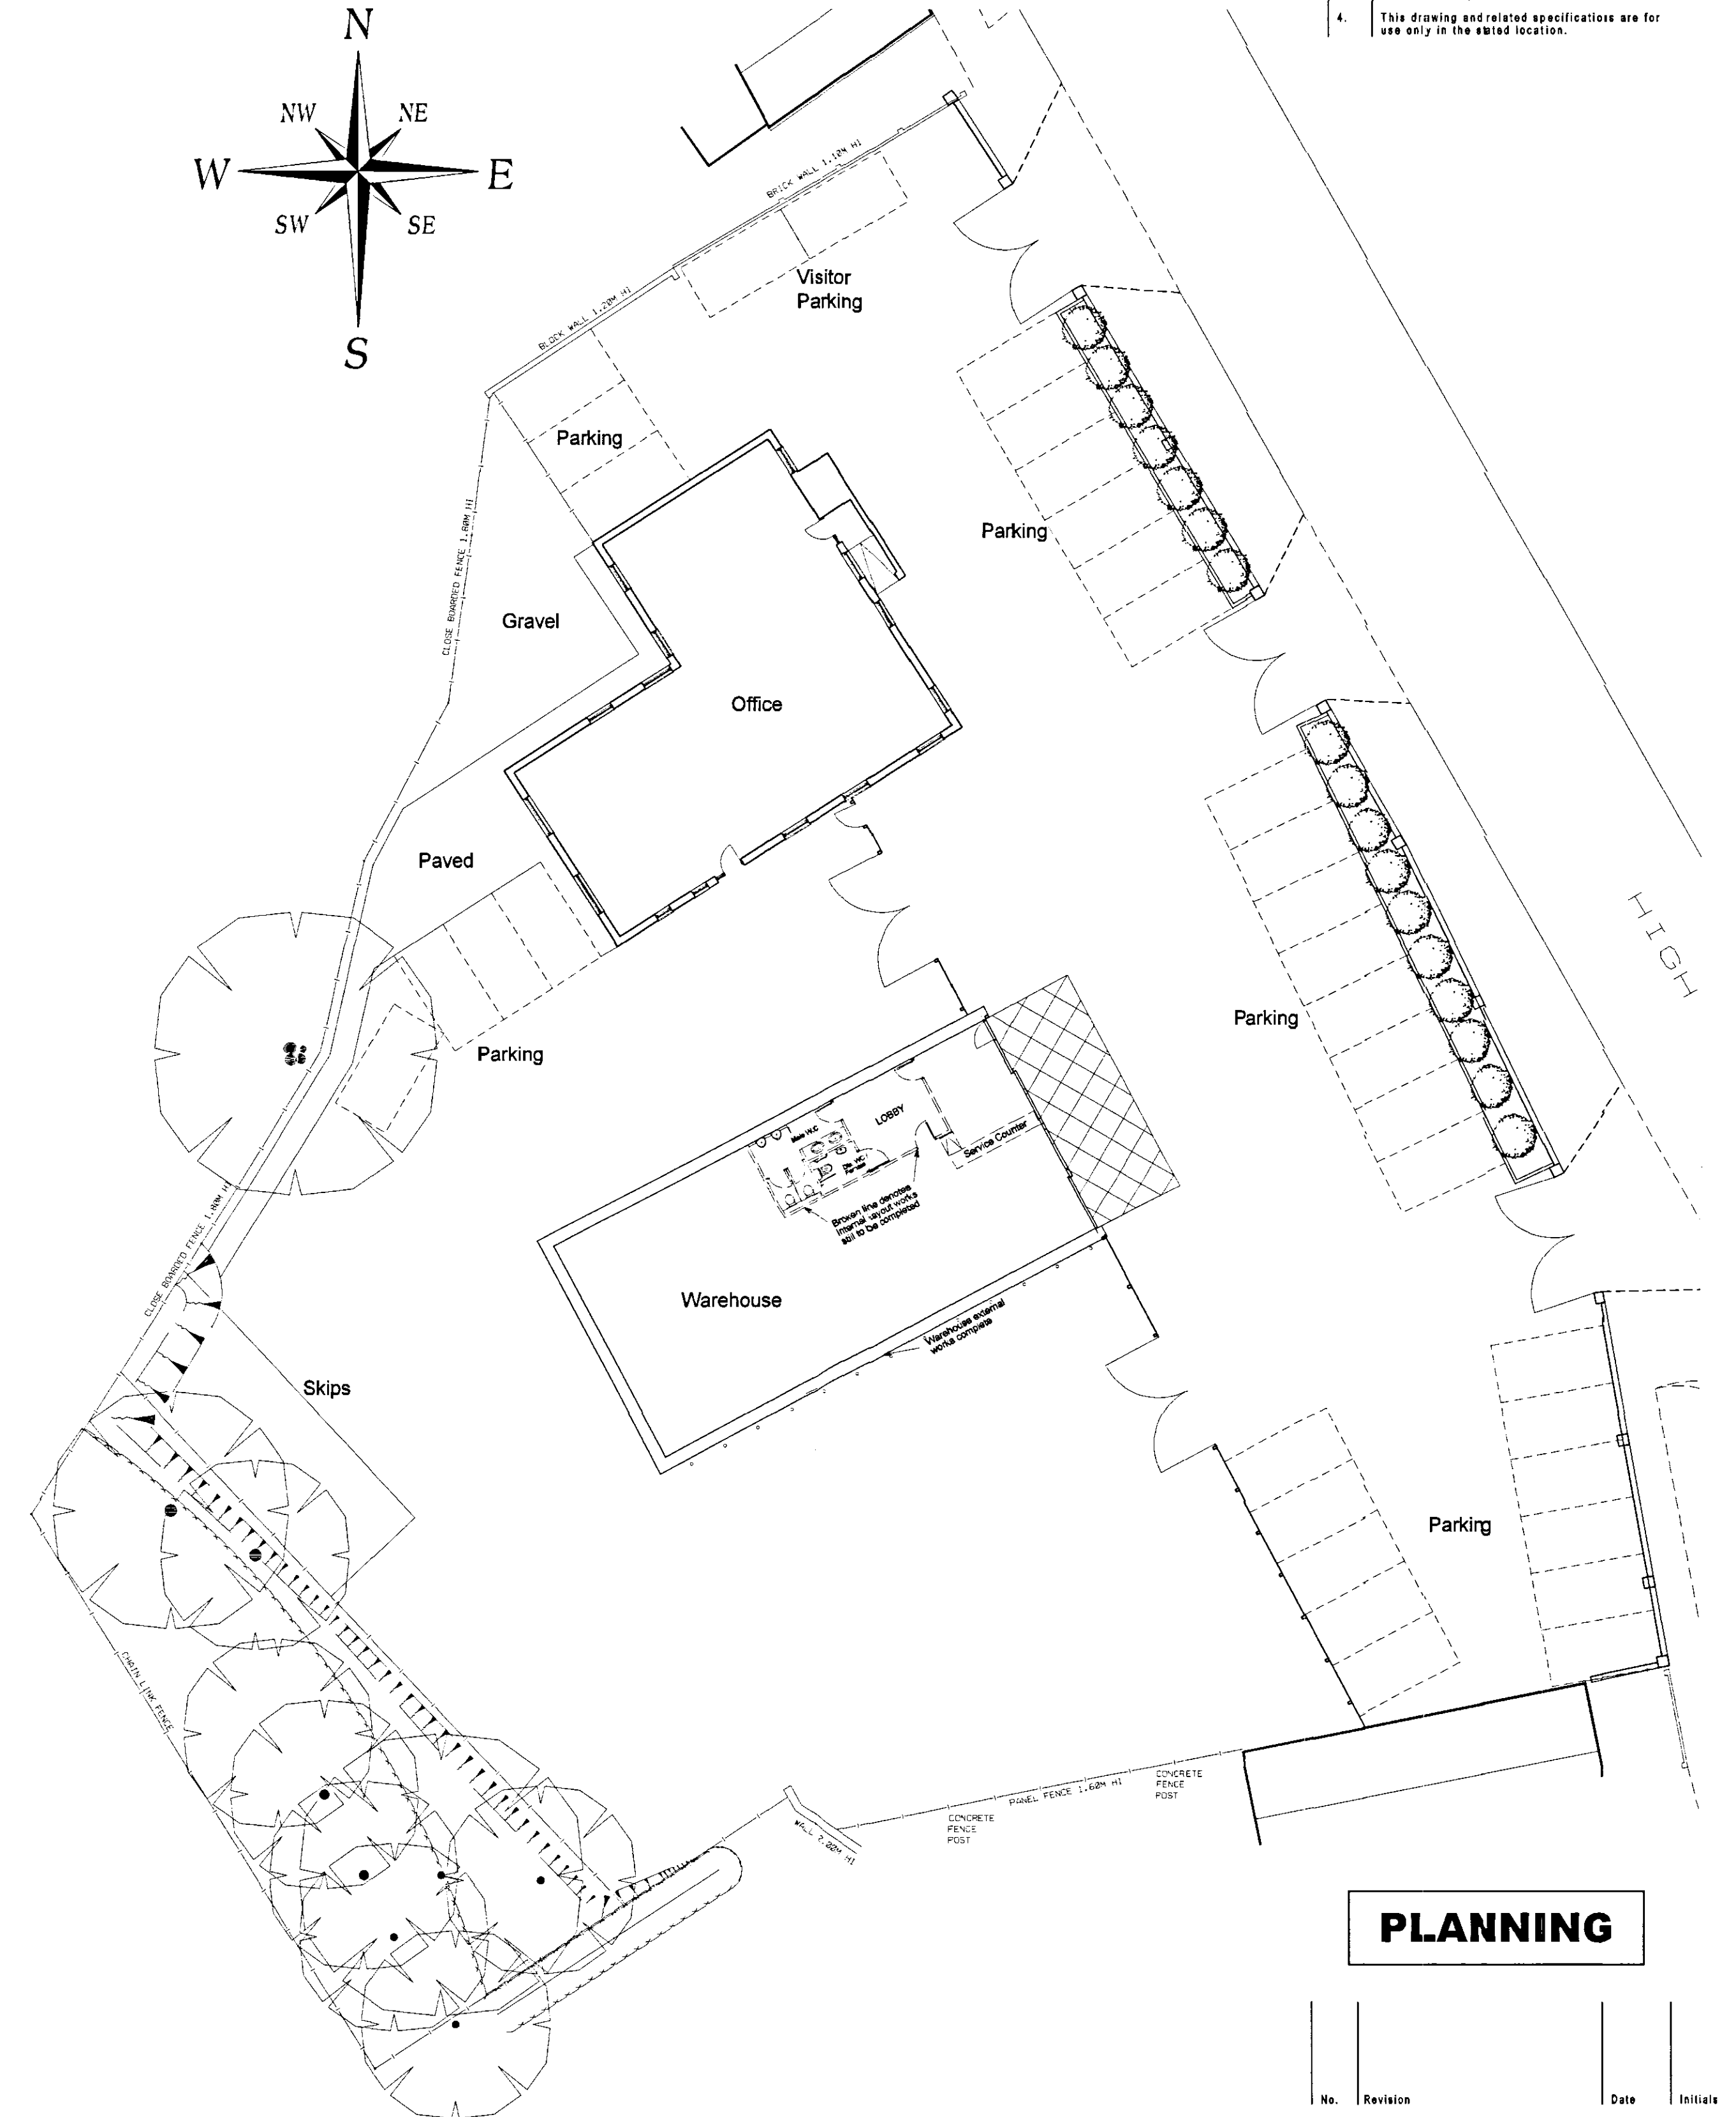

Site Plan (1:200)

- No. Notes.
1. All dimensions to be verified on site by GENERAL CONTRACTOR and any discrepancies to be brought to the attention of the Architect prior to commencing work or setting out or preparing shop drawings.
 2. Drawings not to be scaled. Work to figured dimensions only.
 3. ©copyright SAUNDERS BOSTON LIMITED. All rights reserved. This drawing remains the property of SAUNDERS BOSTON LIMITED at all times and may not be reproduced or copied in whole or in part without their prior written consent.
 4. This drawing and related specifications are for use only in the stated location.

PLANNING

No.	Revision	Date	Initials

SHDC
Planning & Development
25 JUL 2008
Ref: 0836/08

**DETERMINED
PLAN**

Saunders Boston
Chartered Architects
Office House
35 Parkside
Cambridge CB1 1JE
Tel: (01223) 357733
Fax: (01223) 351940
E-mail: office@saundersboston.co.uk

Client: **PRINCEBUILD Ltd**

Job: **82-84 High Street Gosberton
Extension to Offices**

Drawing: **Plans and Elevations as Exisiting**

Scales: **1:100 @ A1 or as shown**

Number: **978_01**

Date: **July 2007**
Drawn: **KJG**
Revision: