

All drawings to be verified for this by Mike Cawthra before the start of any other drawings or work whatever or further on their own behalf or that of sub-contractors.

Report any discrepancies to the Contract Administrator at once.

This drawing is to be used only as a guide and not as a final design. The Architect is to be held responsible for any errors or omissions in this drawing and any other relevant information.

Andrew M Wright Ltd, Registered Engineer & Surveyor, No. 202024

Registered Office: 22 Church Street, Lincs, PE12 7TL

LEGEND: DO NOT SCALE

Legend to materials:-

1 = Facing brick

2 = Concrete interlocking tiles

3 = Upvc doors


4 = Upvc windows

5 = Rooflights


6 = Upvc cladding planks

7 = Fibreglass roof


8 = Juliet balcony balustrade with vertical bars

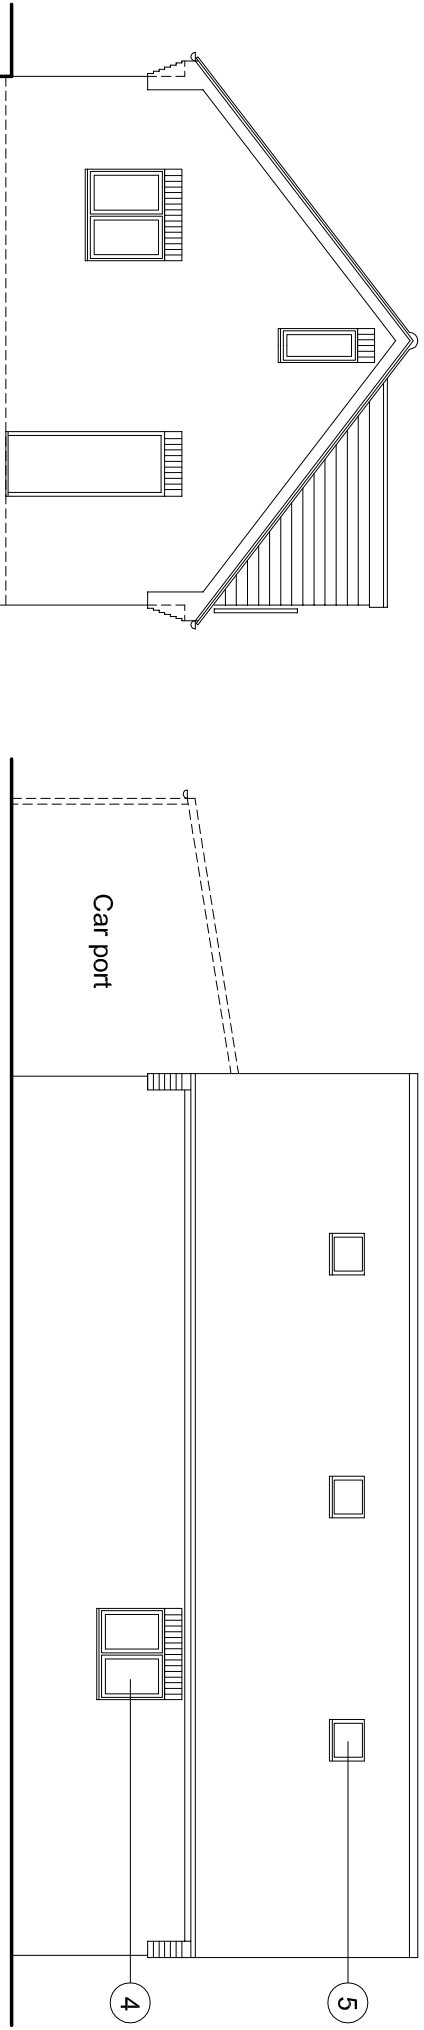


North Elevation (1:100)

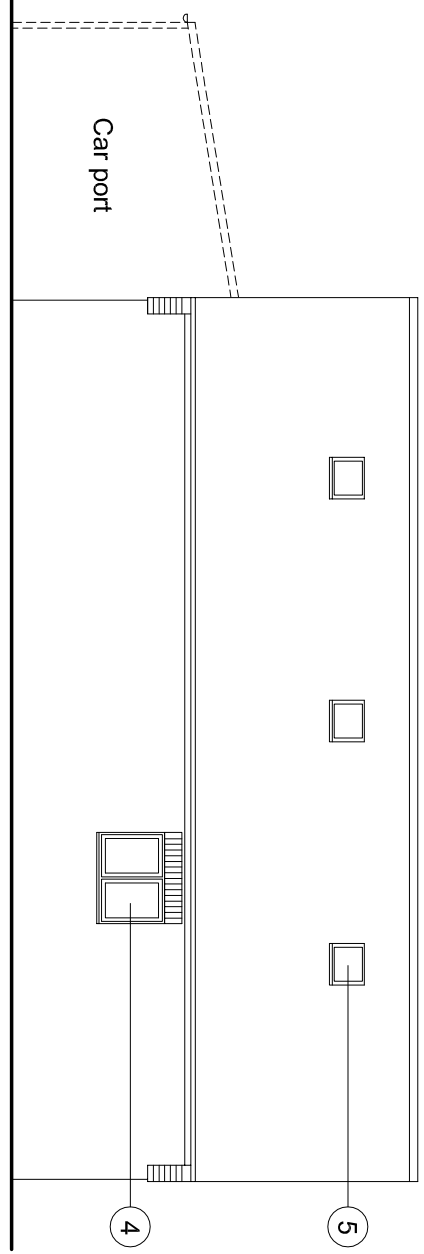


East Elevation (1:100)

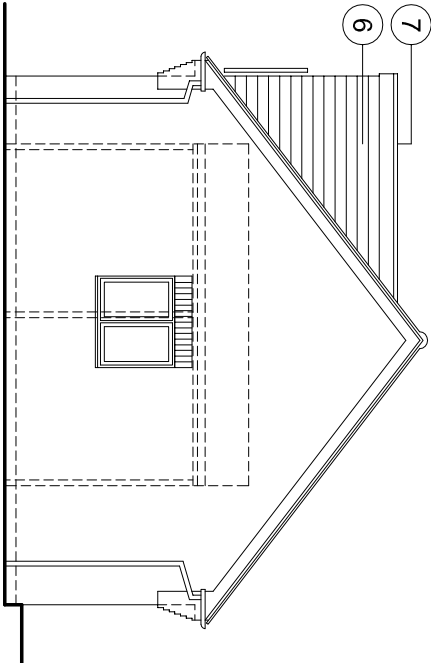


South Elevation (1:100)

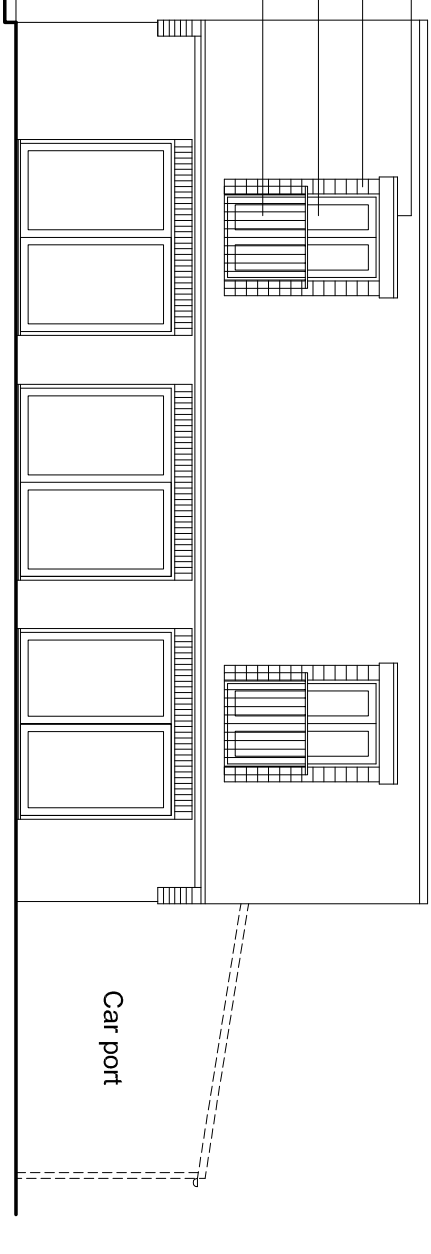


West Elevation (1:100)

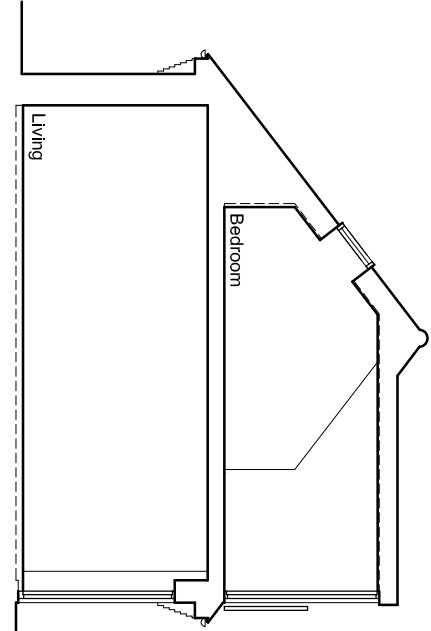


Cross Section (1:100)

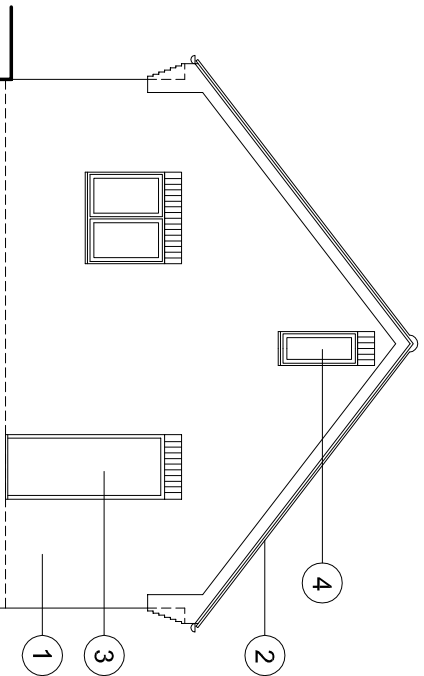


North Elevation (1:100)

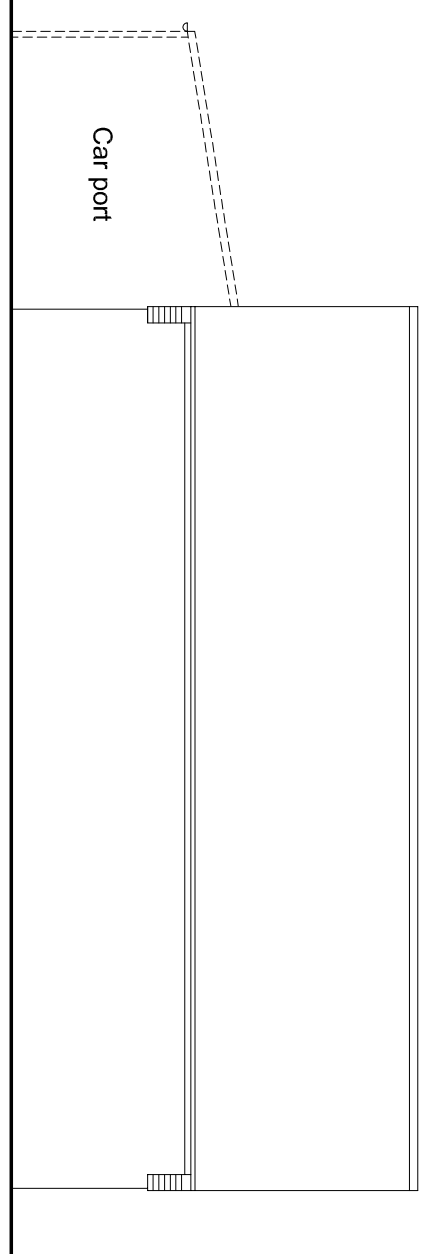


East Elevation (1:100)

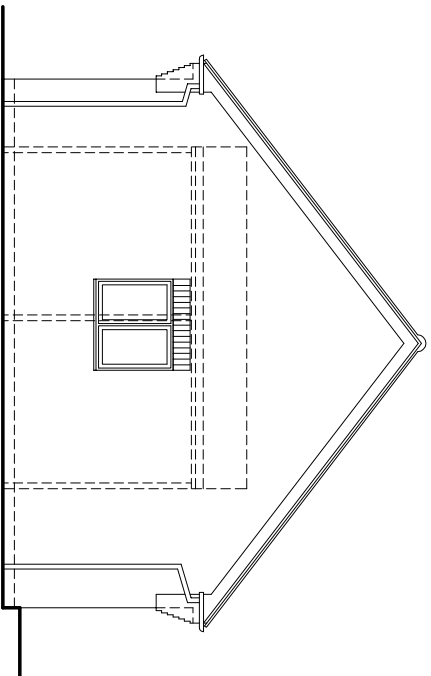


South Elevation (1:100)

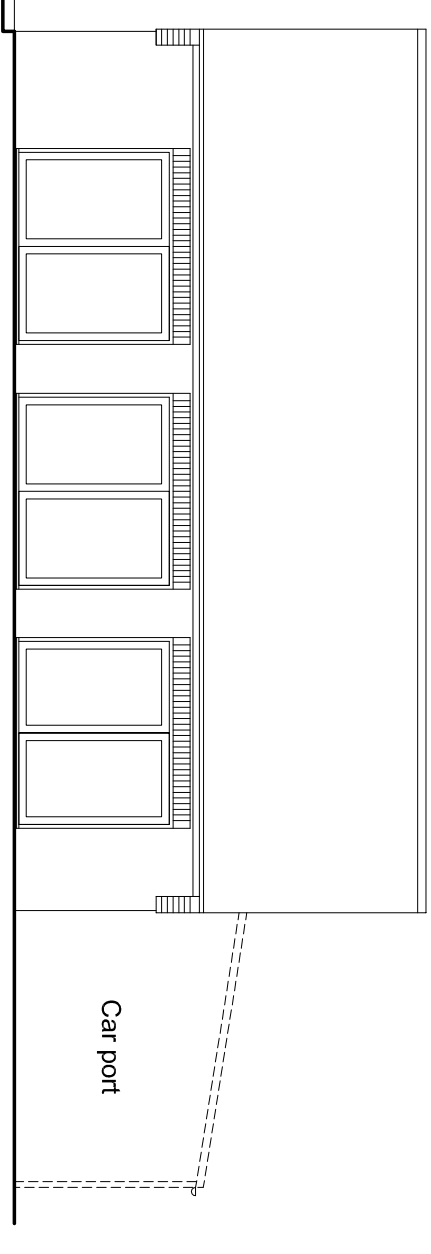


West Elevation (1:100)

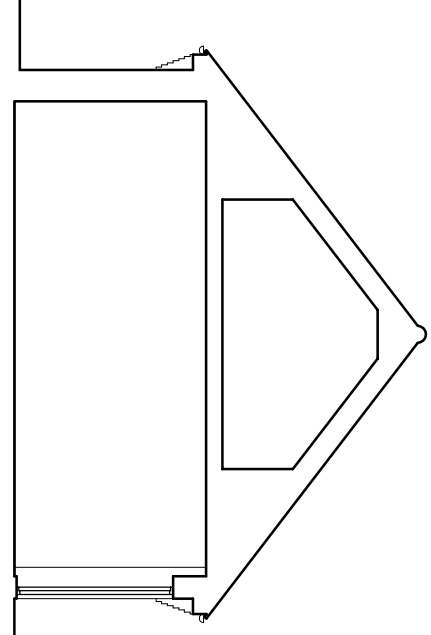


Cross Section (1:100)

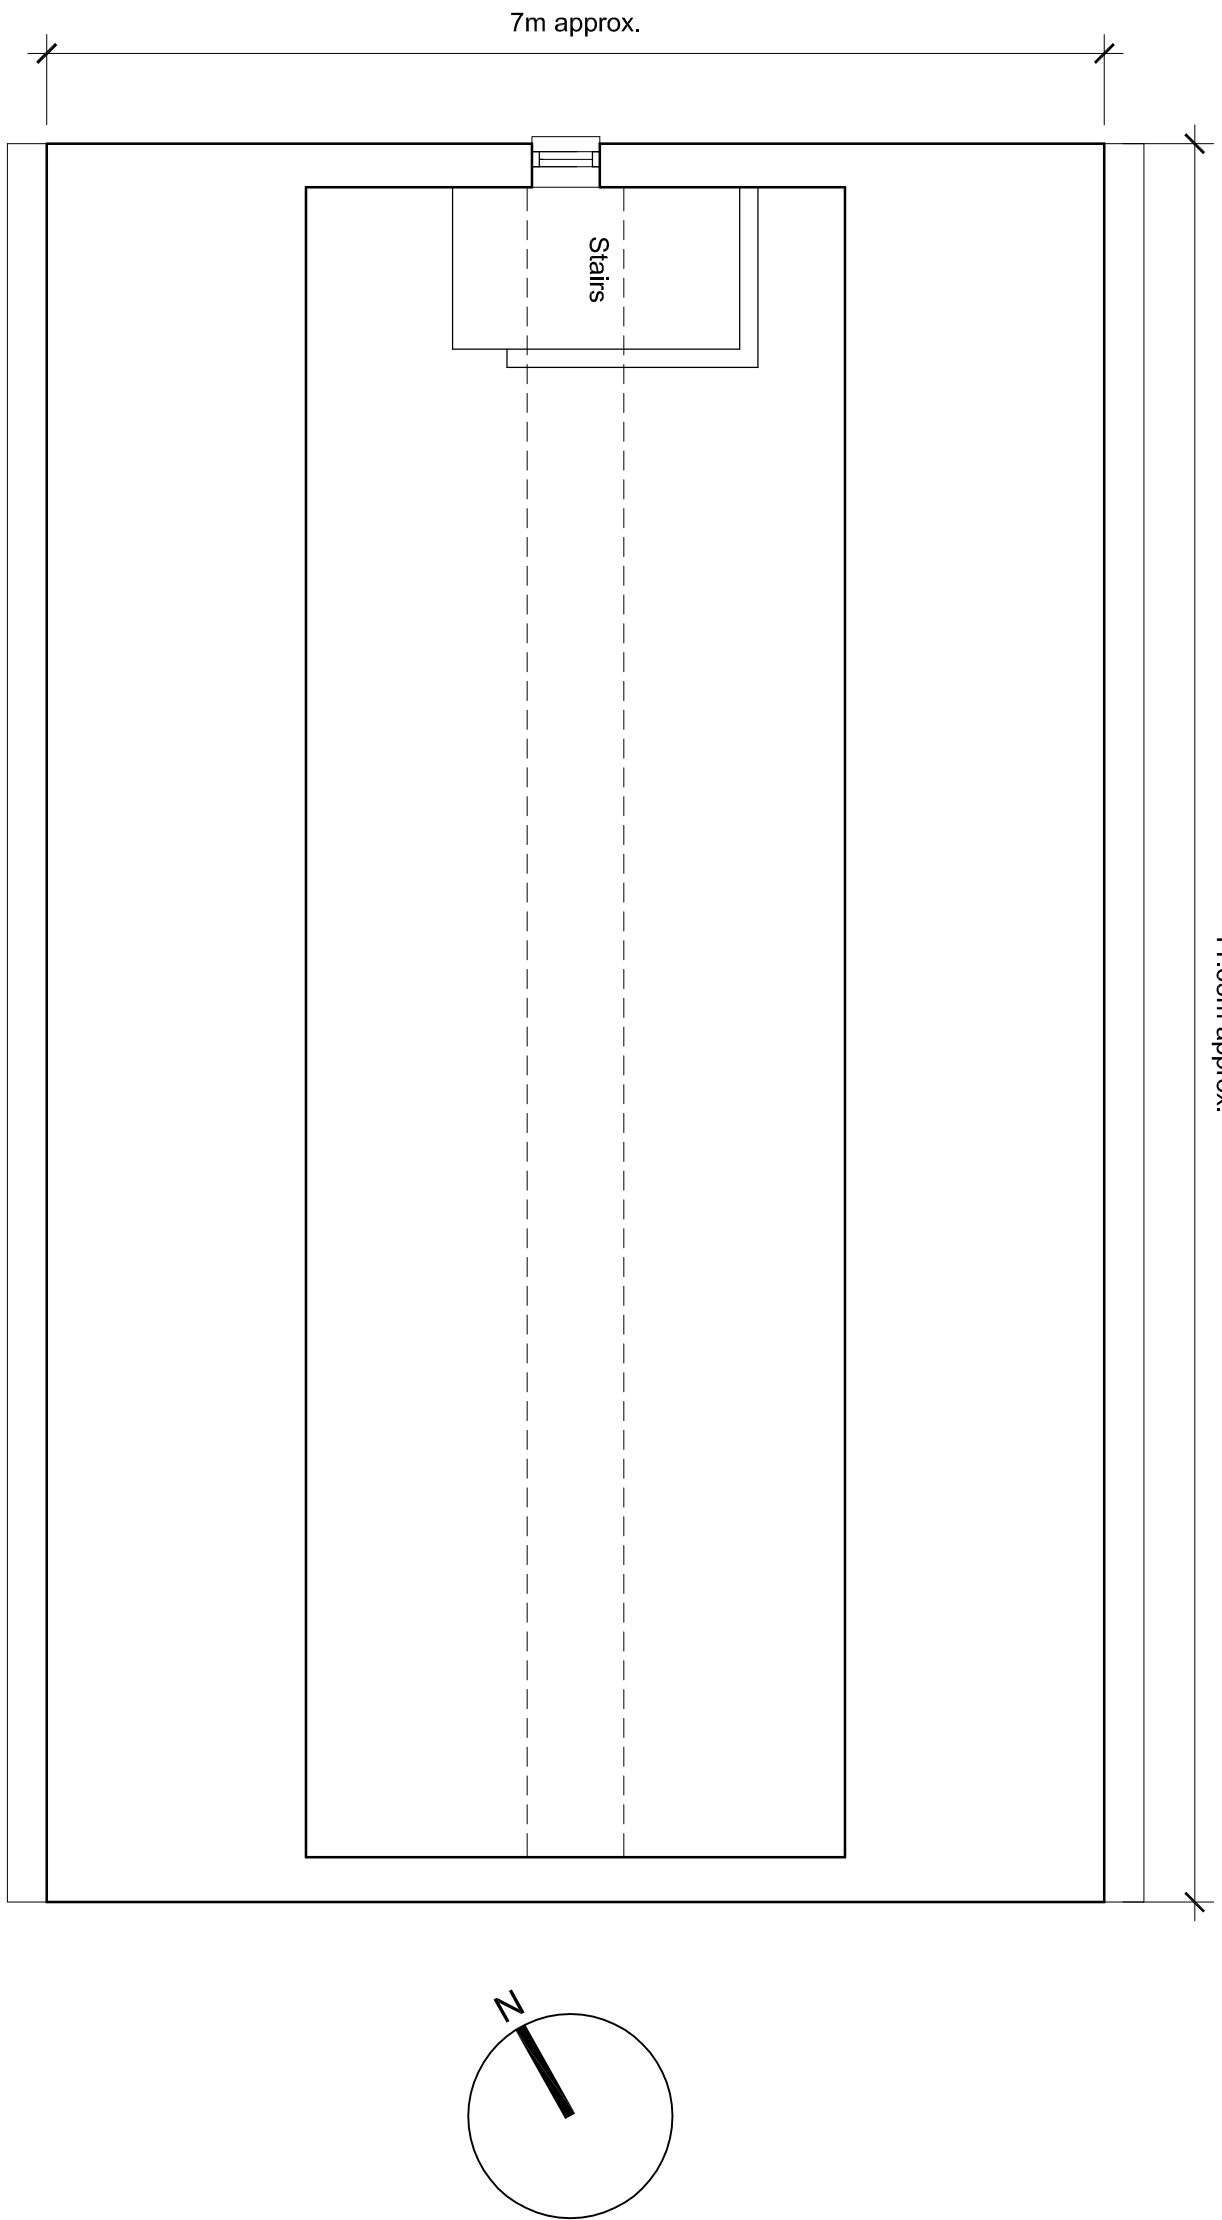


First Floor Plan (1:50)

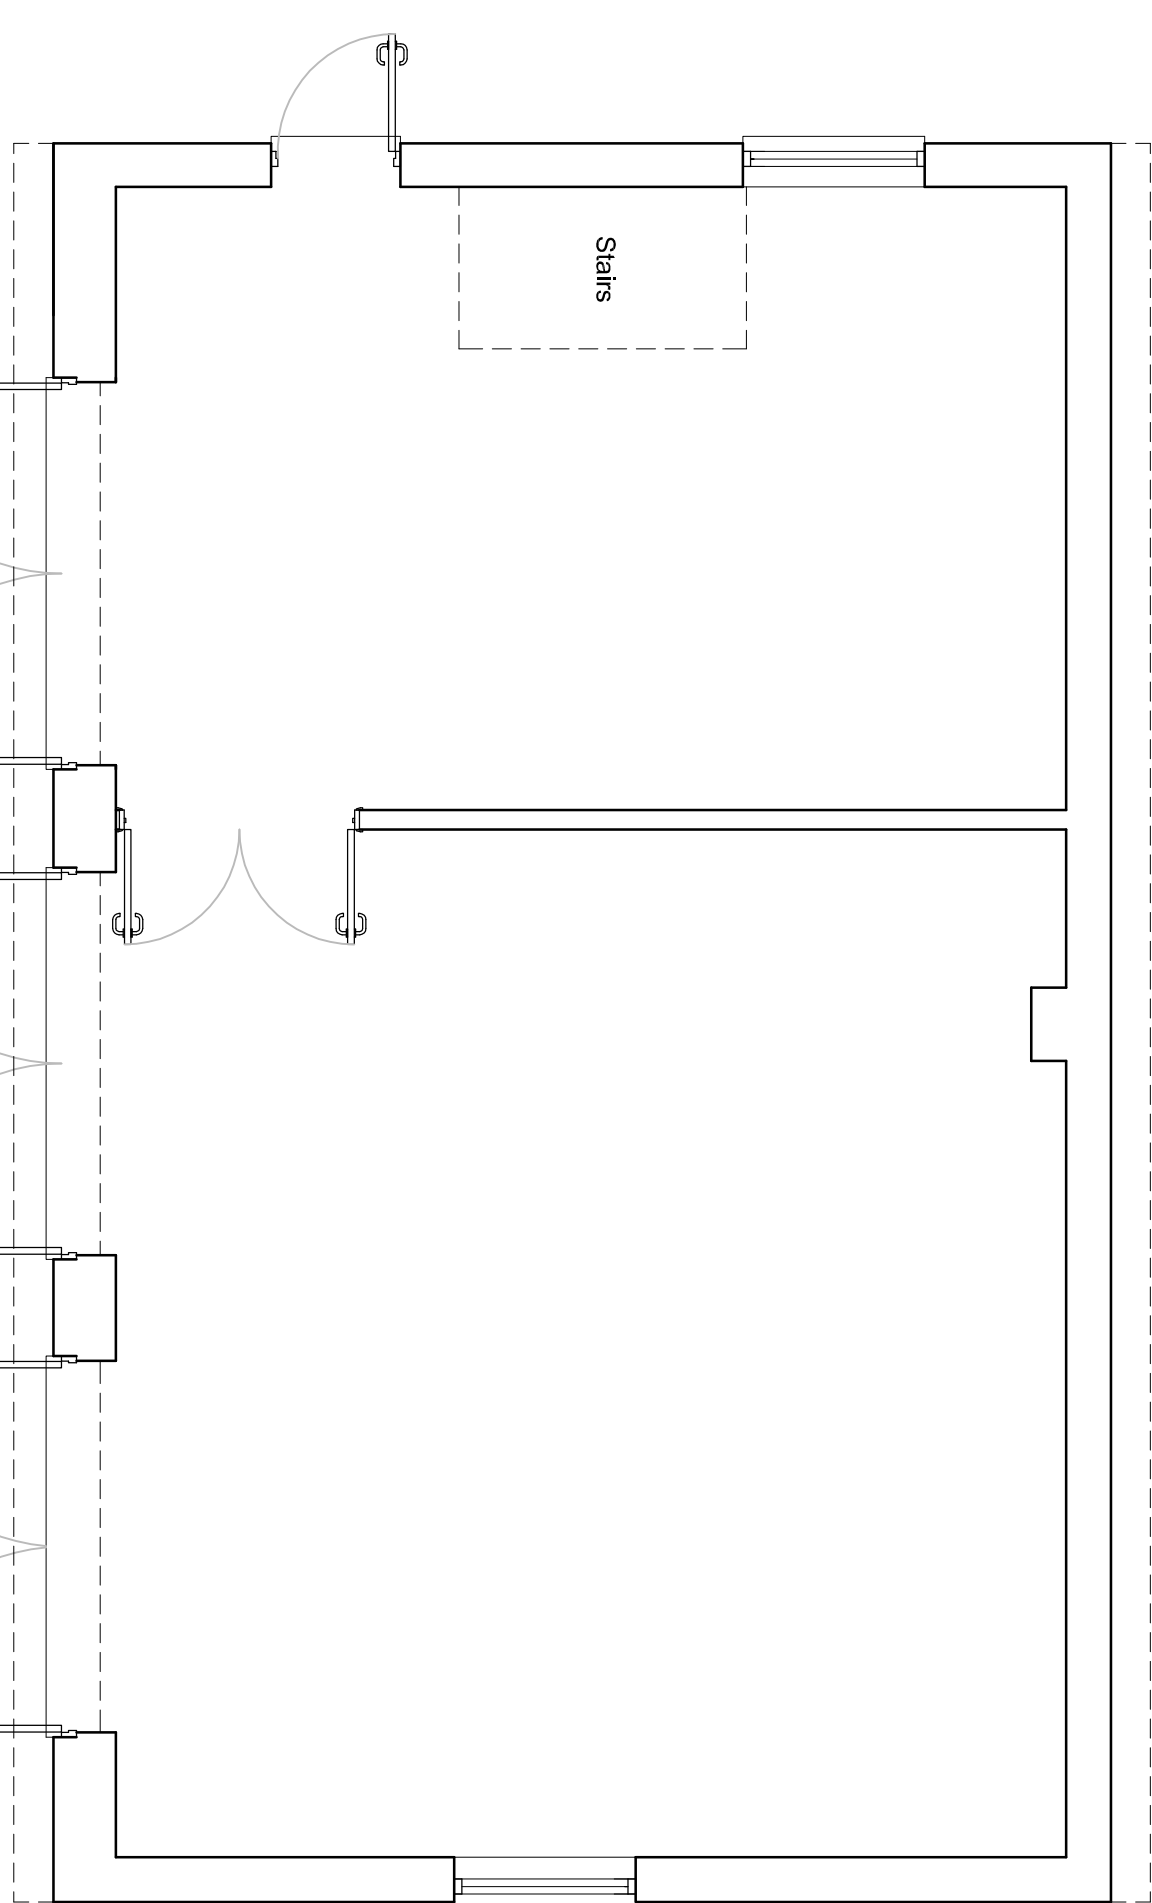


Ground Floor Plan (1:50)

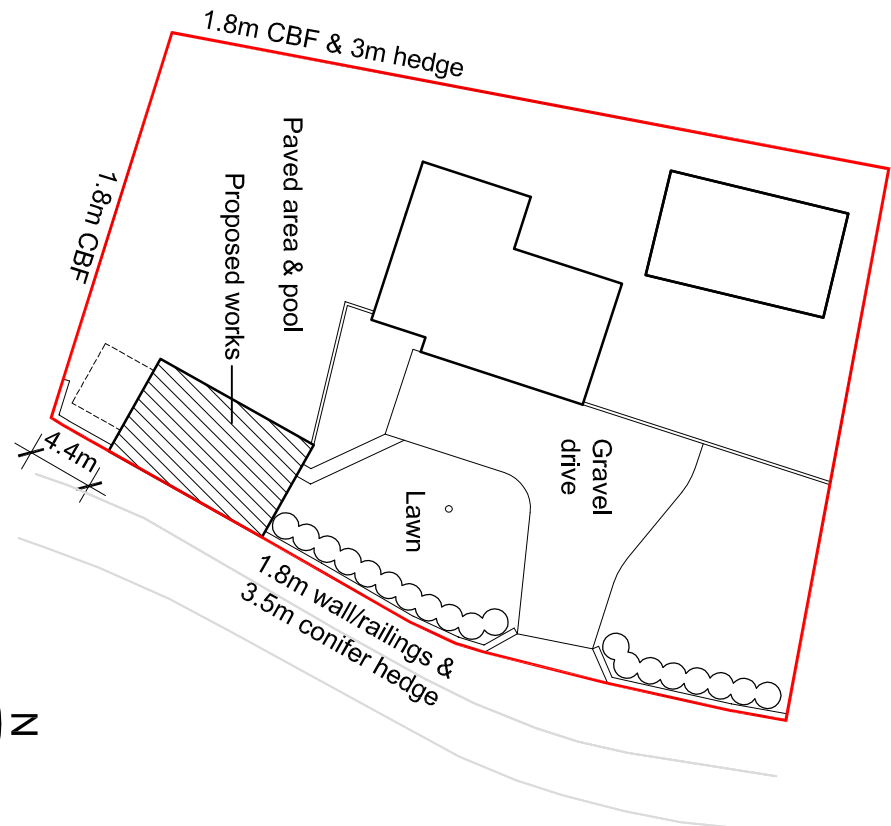


Block Plan (1:500)

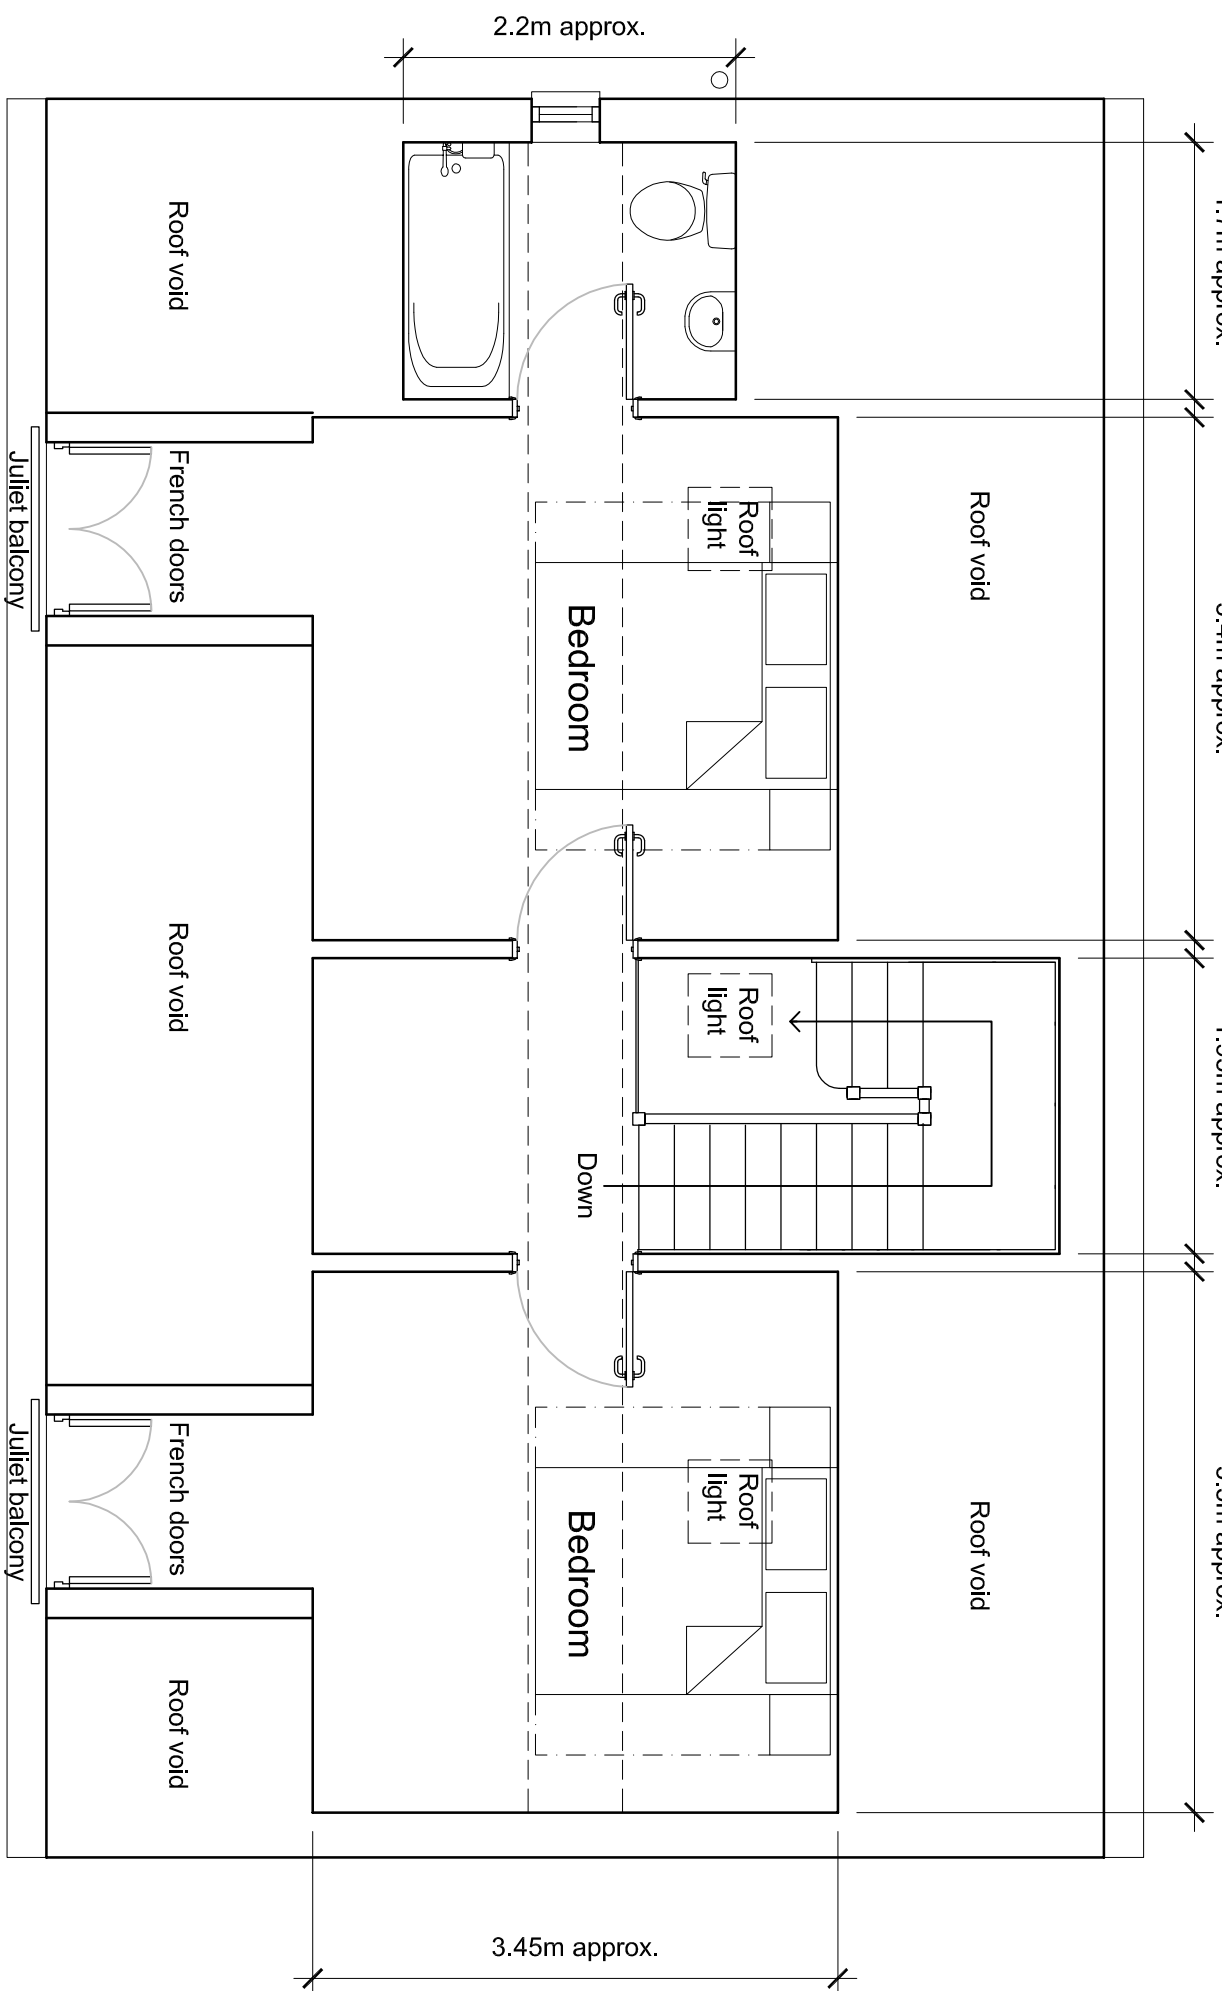


First Floor Plan (1:50)

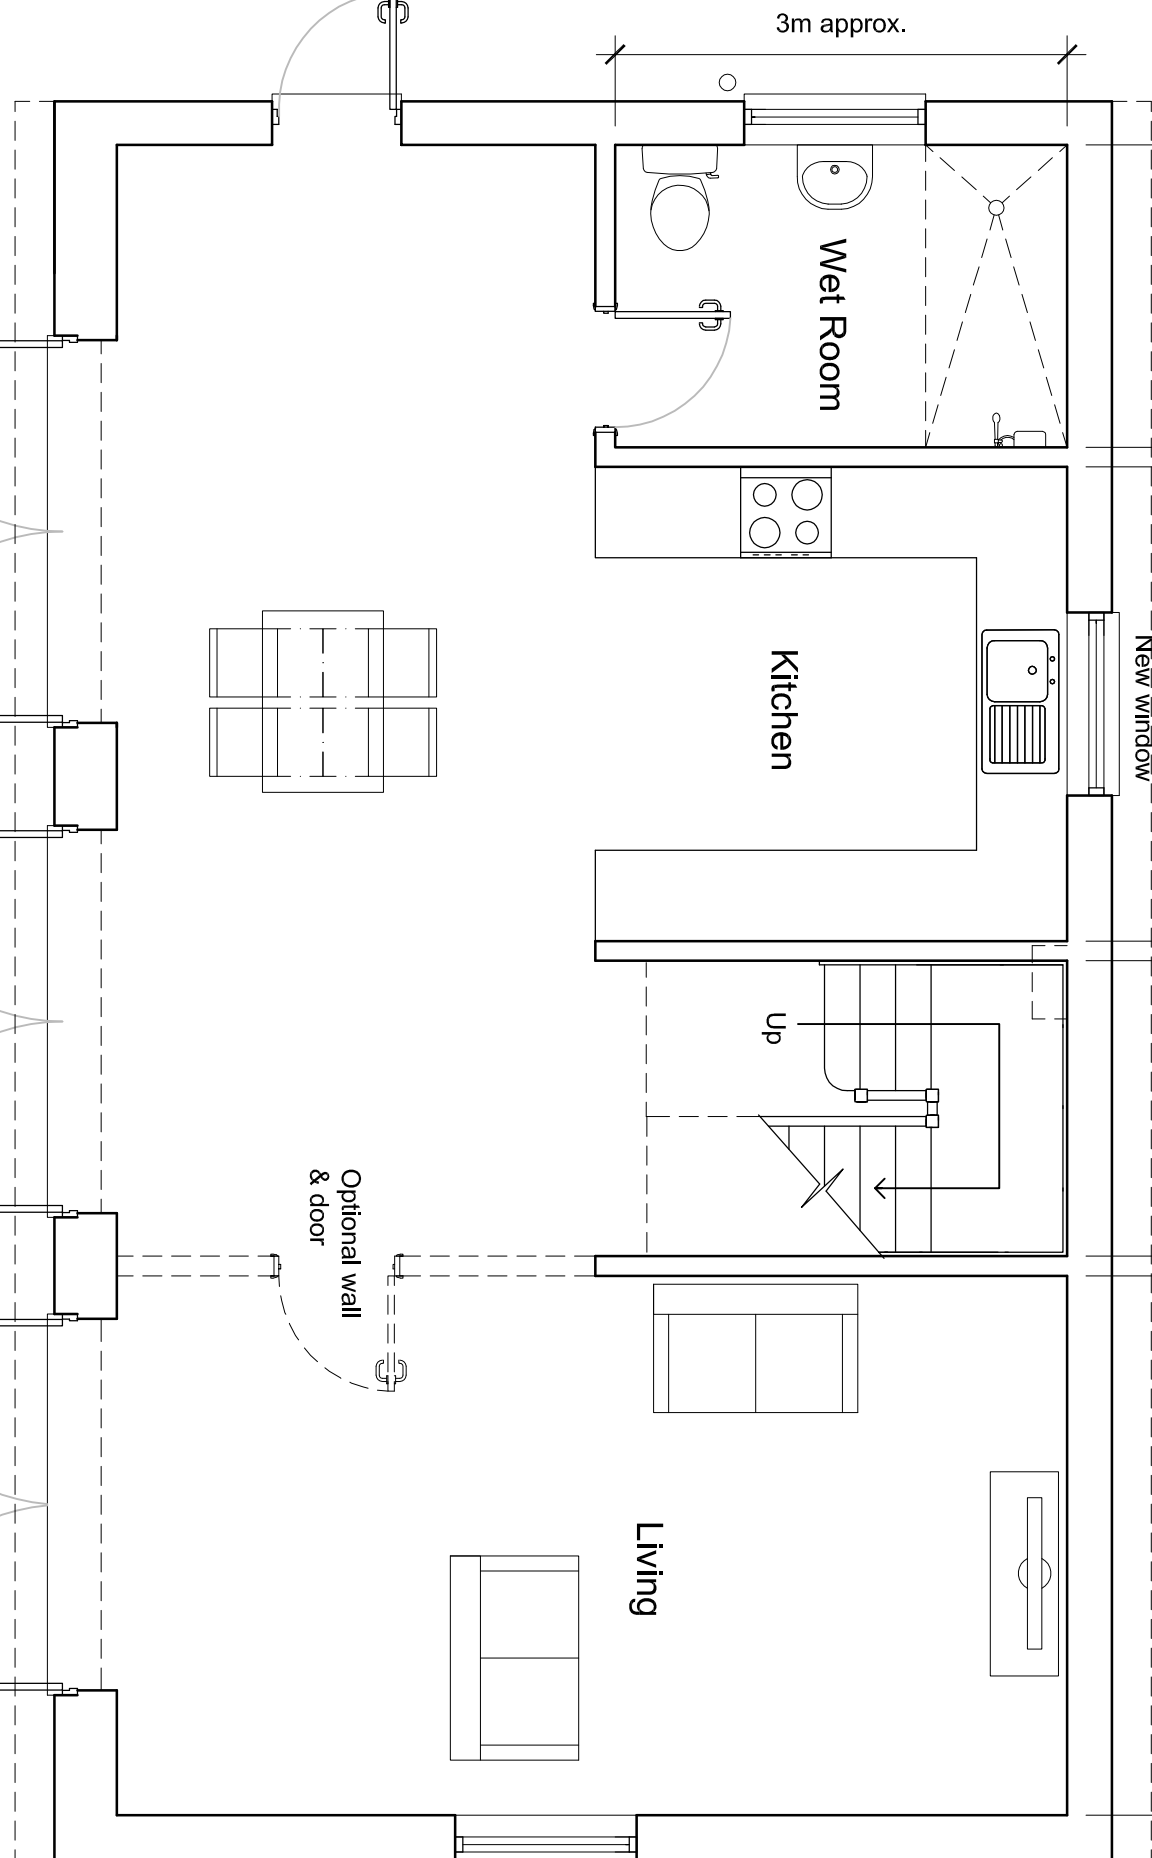

Ground Floor Plan (1:50)

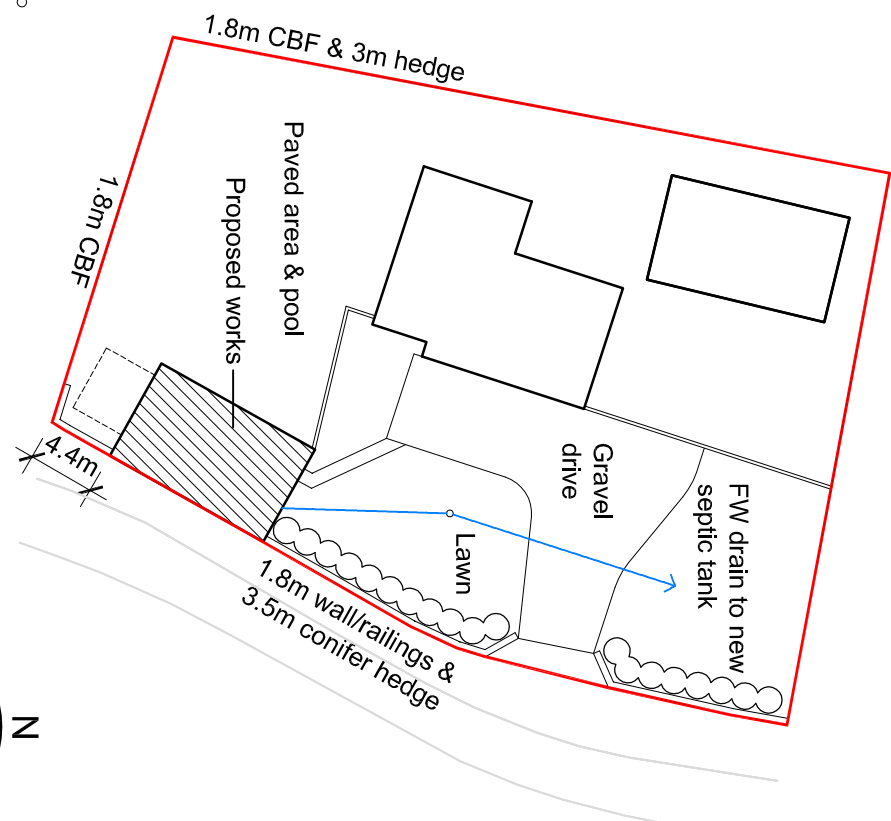

Block Plan (1:500)

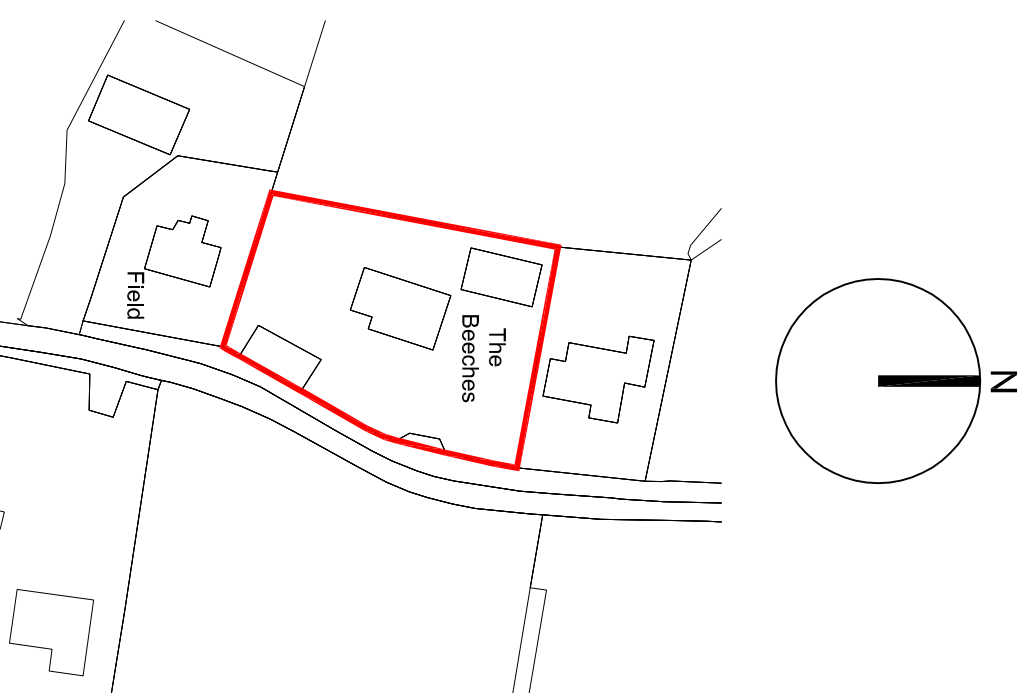

Location Plan (1:1250)

ANDREW M WRIGHT LTD
CHARTERED ARCHITECT



26 Jovs Bank, Holbeach St Johns, Spalding, Lincs. PE12 8SD
Telephone: 01406 540573 Mobile: 07940 914778

Project:
The Beeches
Drain Bank South
Cowlit
Lincs

Existing & Proposed Plans & Elevations

Client: Julian Freeman Building Services Ltd

Drawn: AMW	Checked: AMW	Date: 21.08.15	Scale: As shown	Page Size: A1
------------	--------------	----------------	-----------------	---------------

Job No.: 071504	Draw No.: PD01	Stage: Planning	Revision: P1
-----------------	----------------	-----------------	--------------