

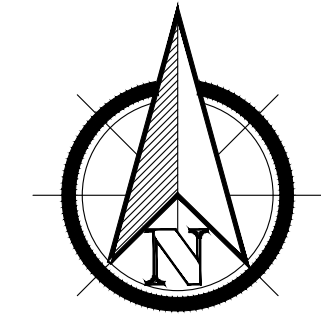


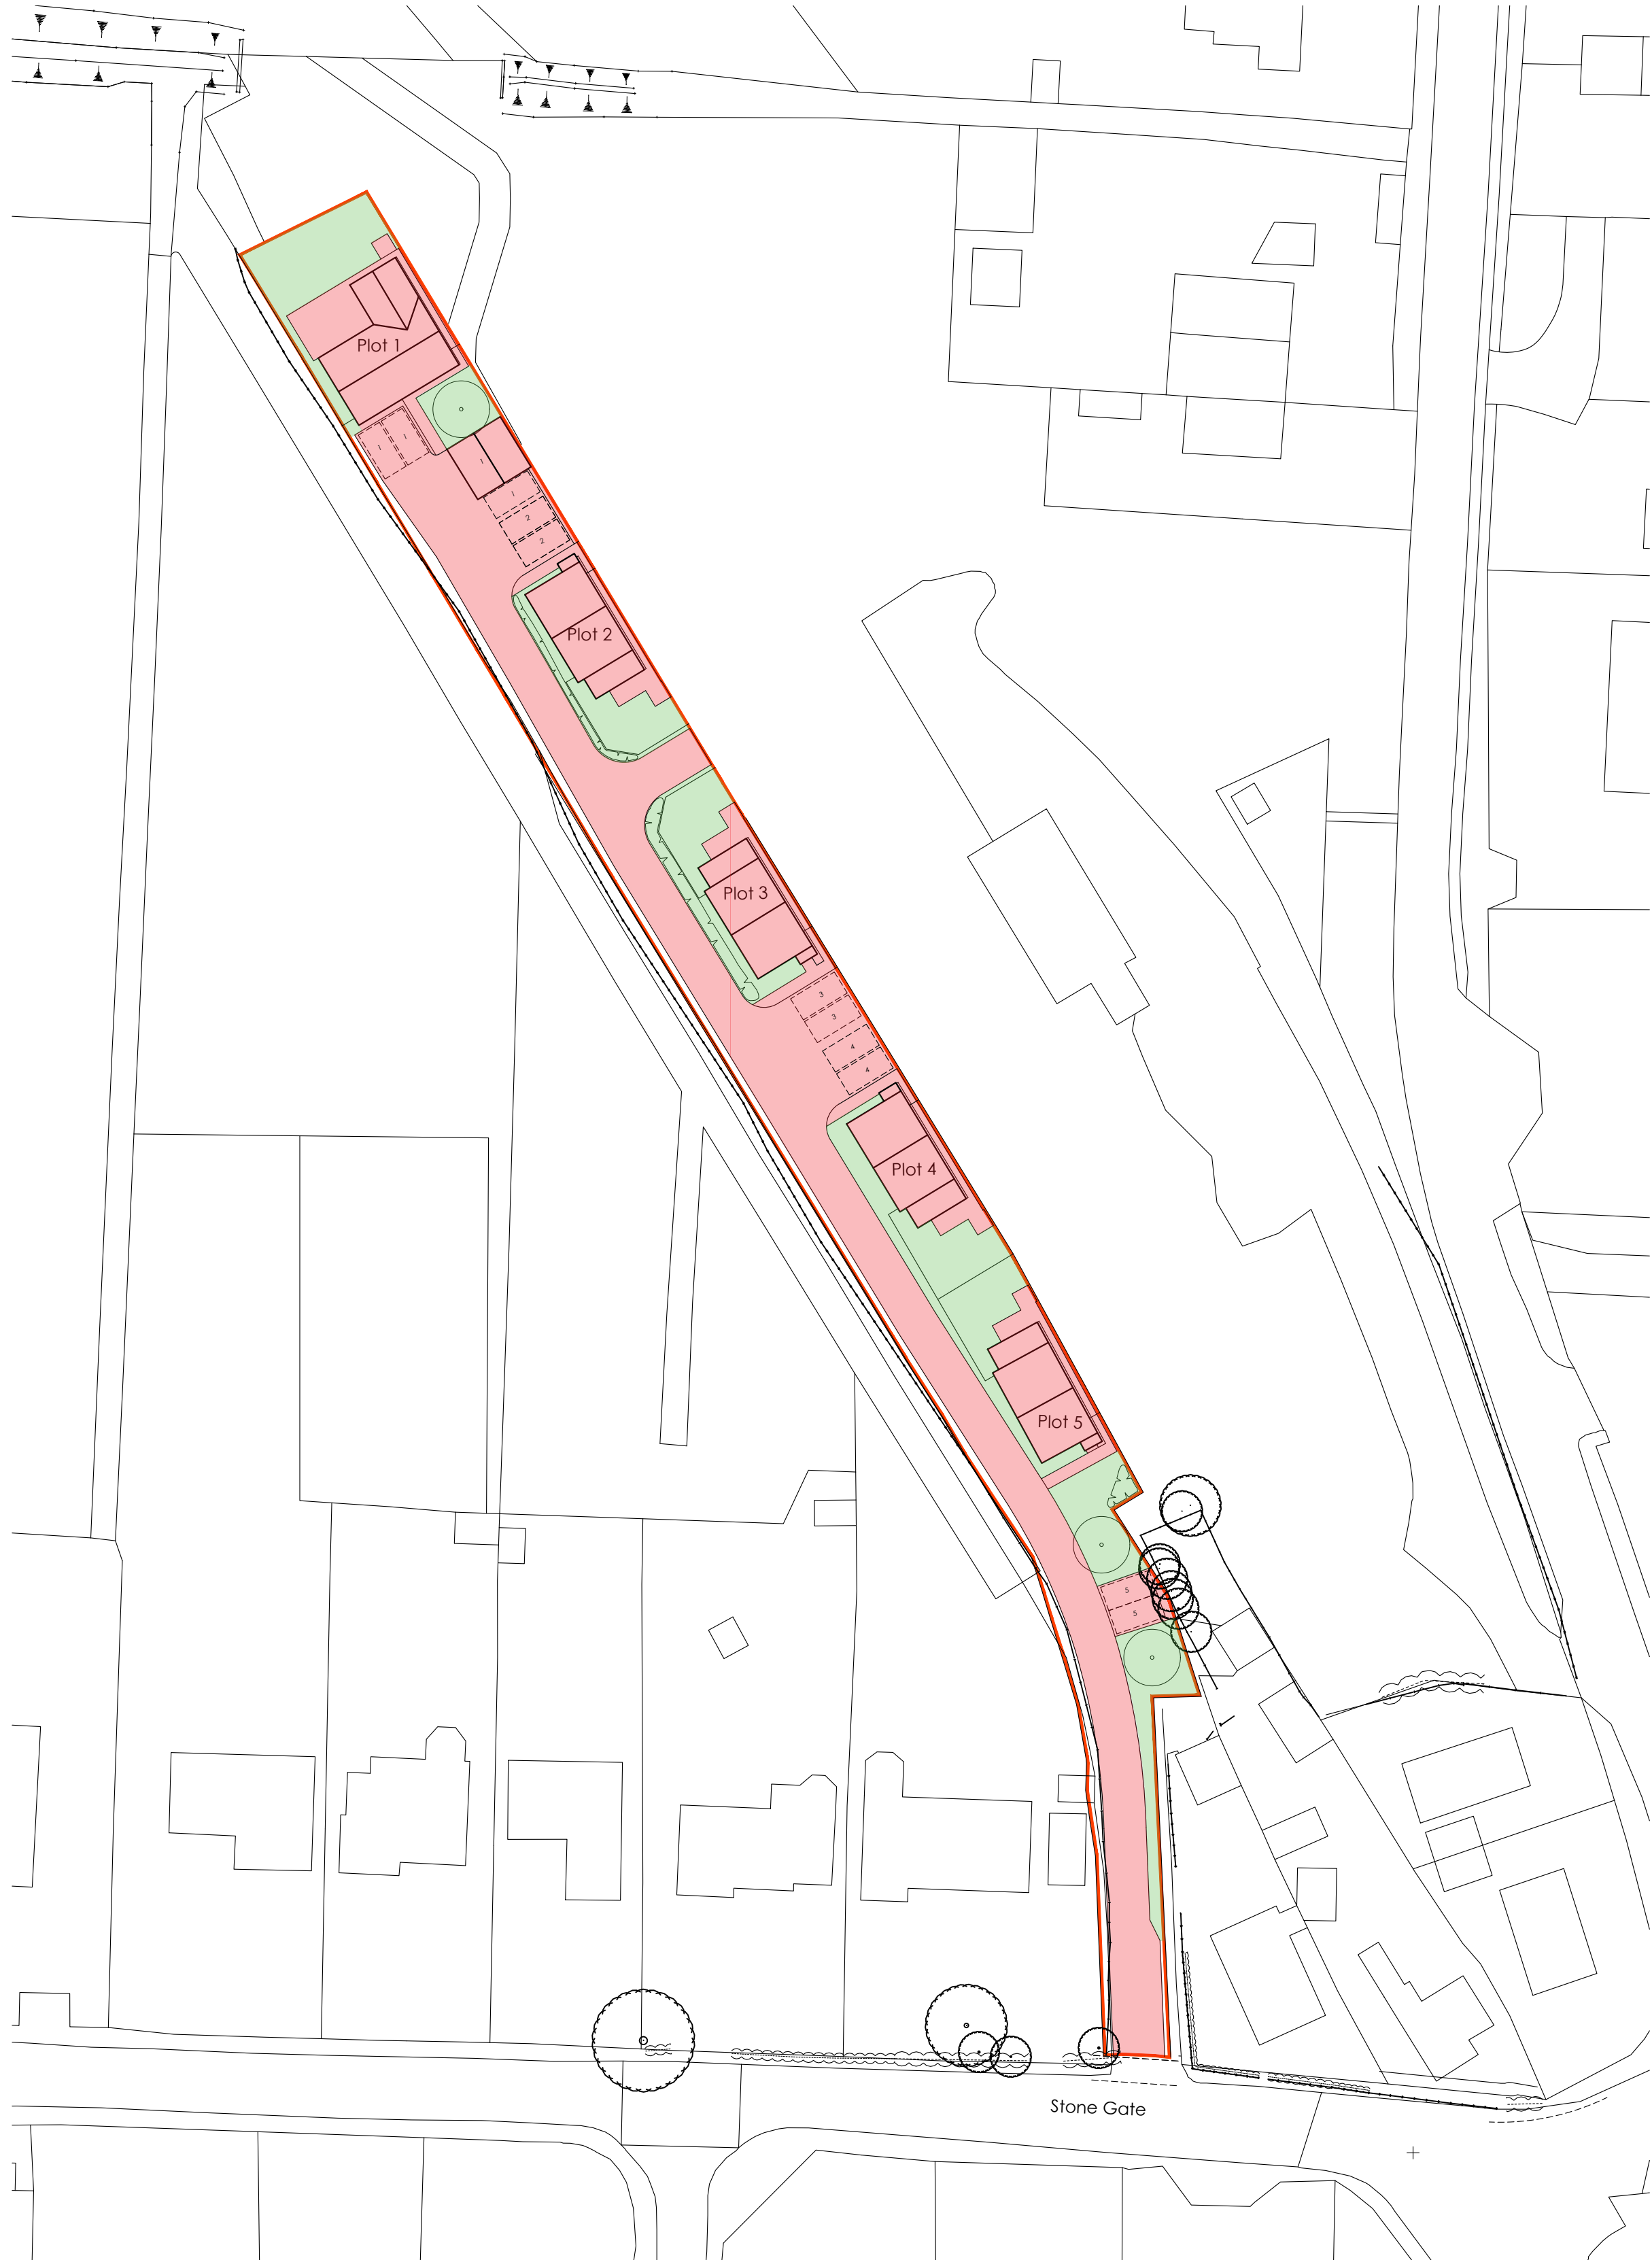

KEY

- Soft landscaping areas remediated in accordance with recommendations
- Hardstanding 'No dig' areas

Site Plan

 

REVISION	DATE	DRAWN	DESCRIPTION
 STUDIO11 architecture KINGS LYNN INNOVATION CENTRE INNOVATION DRIVE, KINGS LYNN, NORFOLK, PE30 5BY T: 01553 970033 E: design@studio11architecture.co.uk W: www.studio11architecture.co.uk			
CLIENT	Ark Property		
PROJECT	Proposed Residential Development at Land North of Stone Gate, Cowbit		
DRAWING	Remediation Plan		
DRAWN	PROJECT DESIGNER	PROJECT DIRECTOR	
OS	AK	KB	
DATE	SCALE	PAPER SIZE	
04.10.2024	1:500	A1	
DRAWING NUMBER	551.PL.06		