


SOUTH EAST
HOUSING & PLANNING
17 JUL 2000
Ref: 0891/00

DETERMINED
PLAN

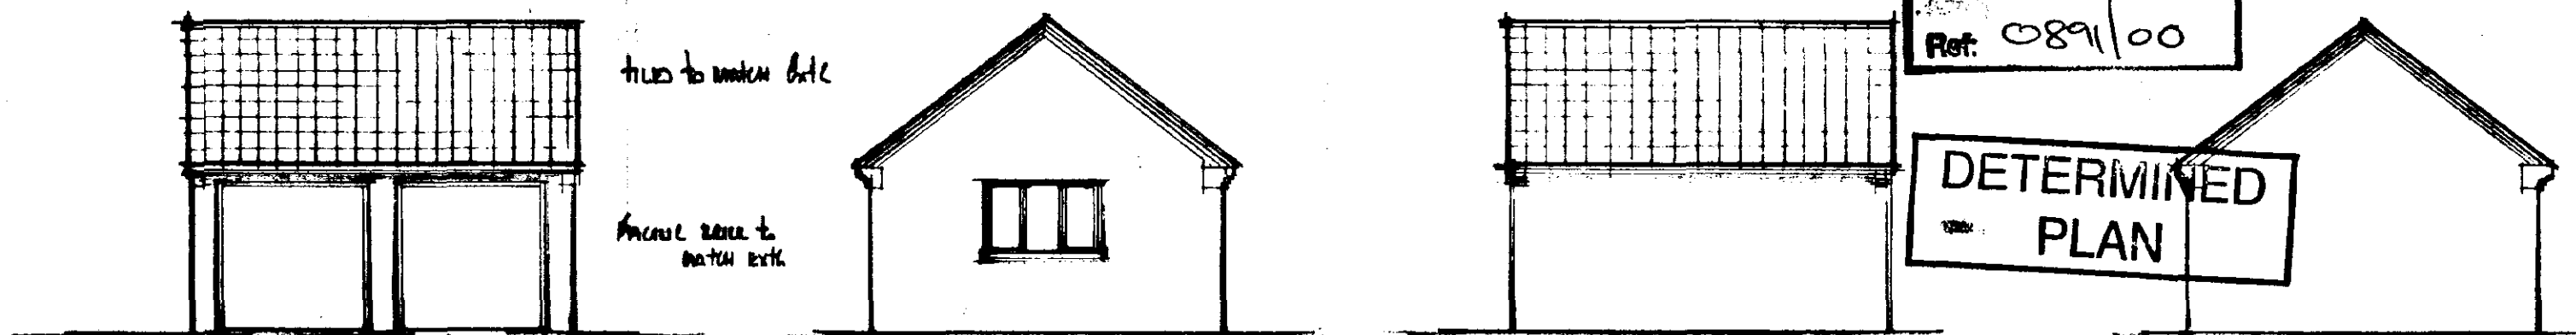


S WEST

S EAST


N EAST

N WEST

5890

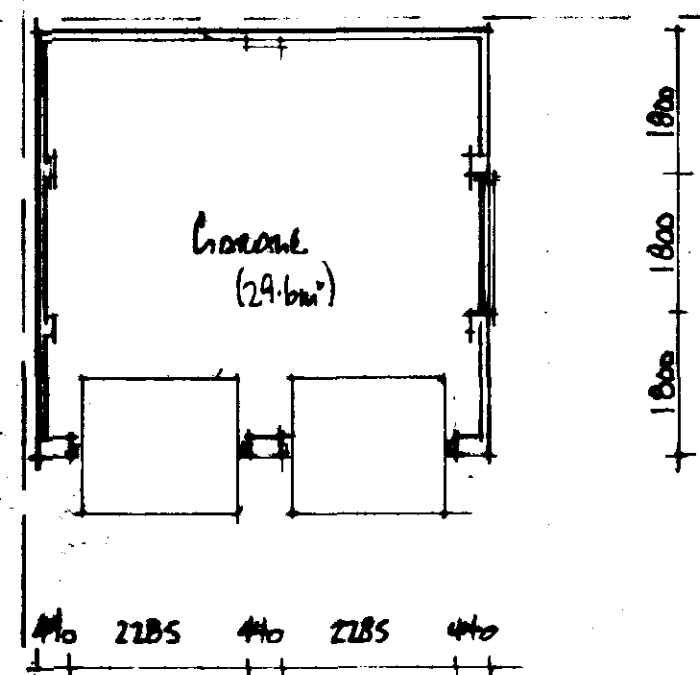

GROUND FLOOR PLAN

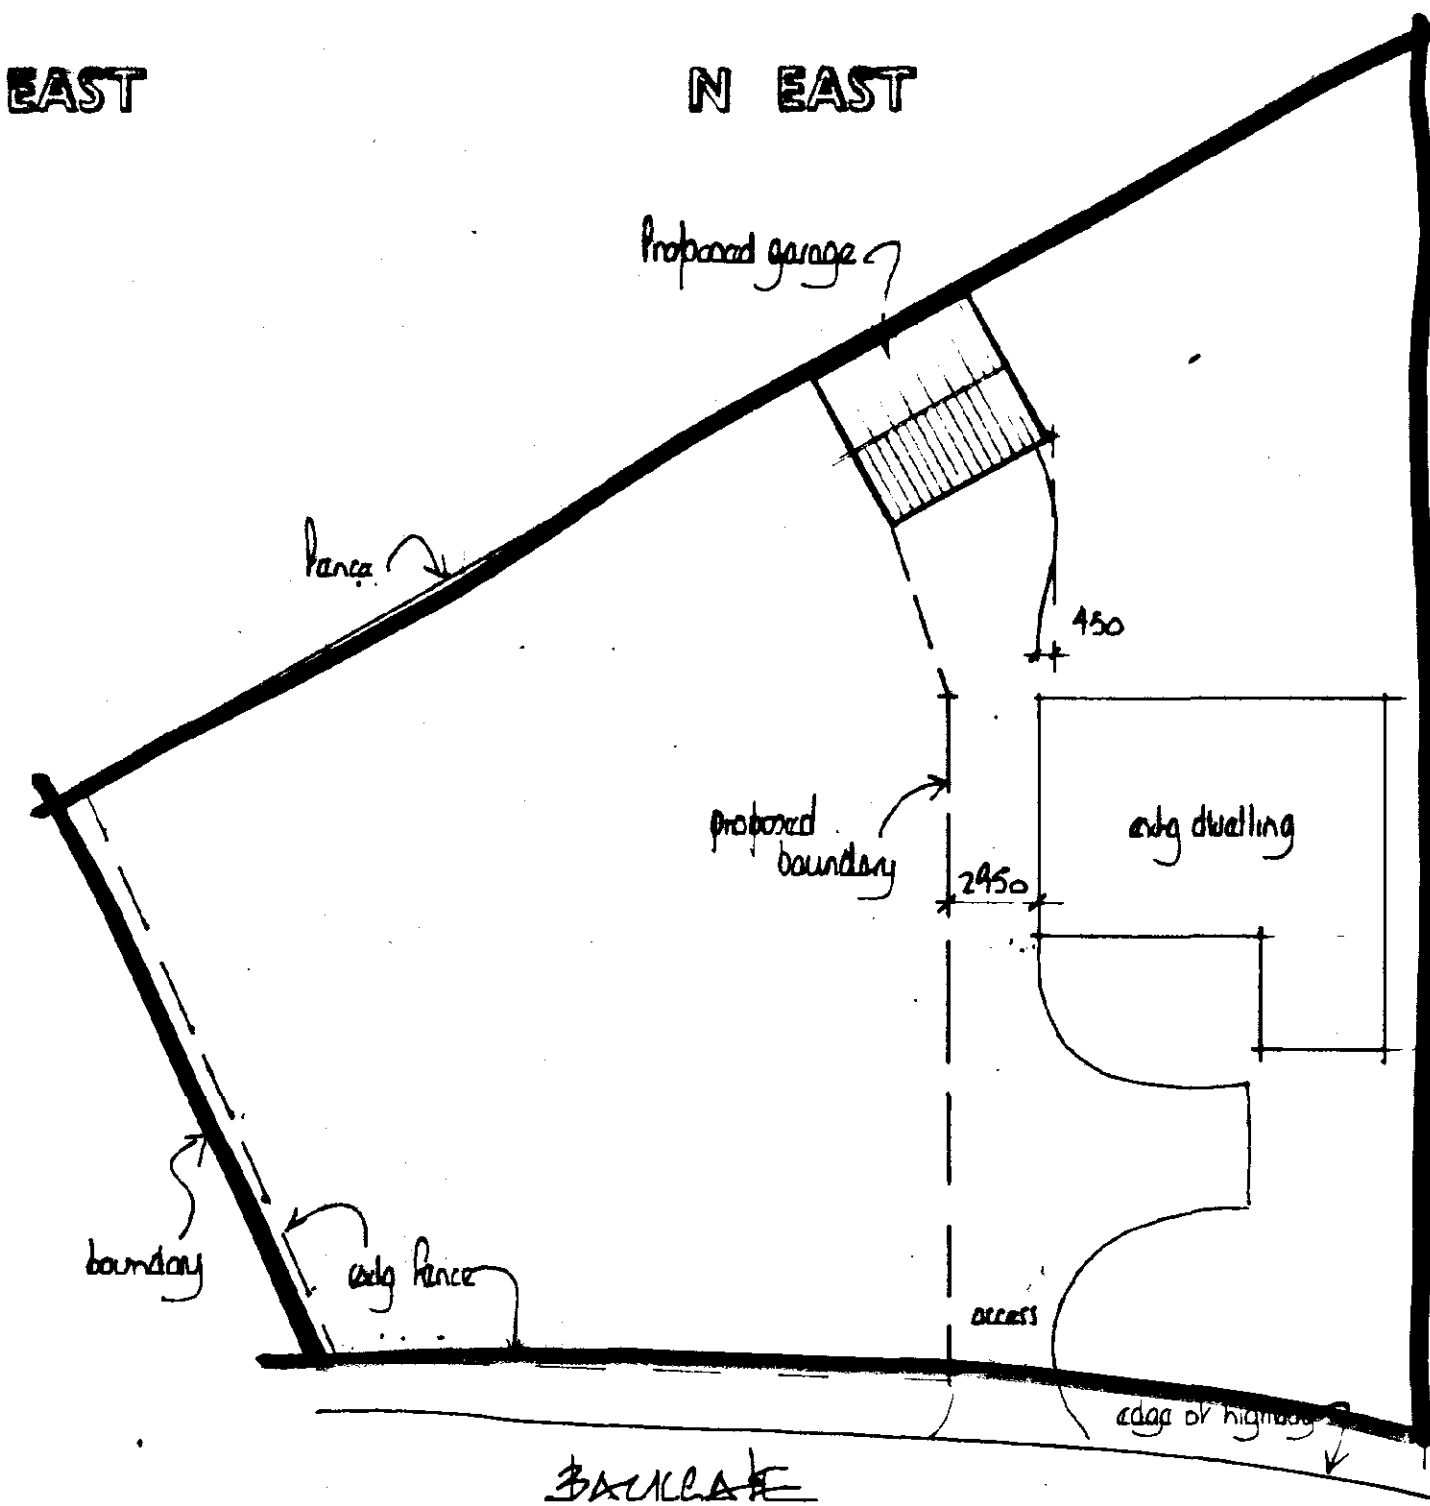

A	Date	Revisions
© copyright		
East Midlands Design Associates "Willow Lodge", Horseshoe Road, Spalding, Lincs PE11 3JA Tel: Spalding (0775) 787988		
Client		
Mr. M. R. Jones		
Job Title		
Proposed layout of new house back of house Spalding.		
Drawing Title		
Plans & Elevations		
Scale 1:100, 1:250		
Date	July 00	Drawn by
Drg No		Rev