



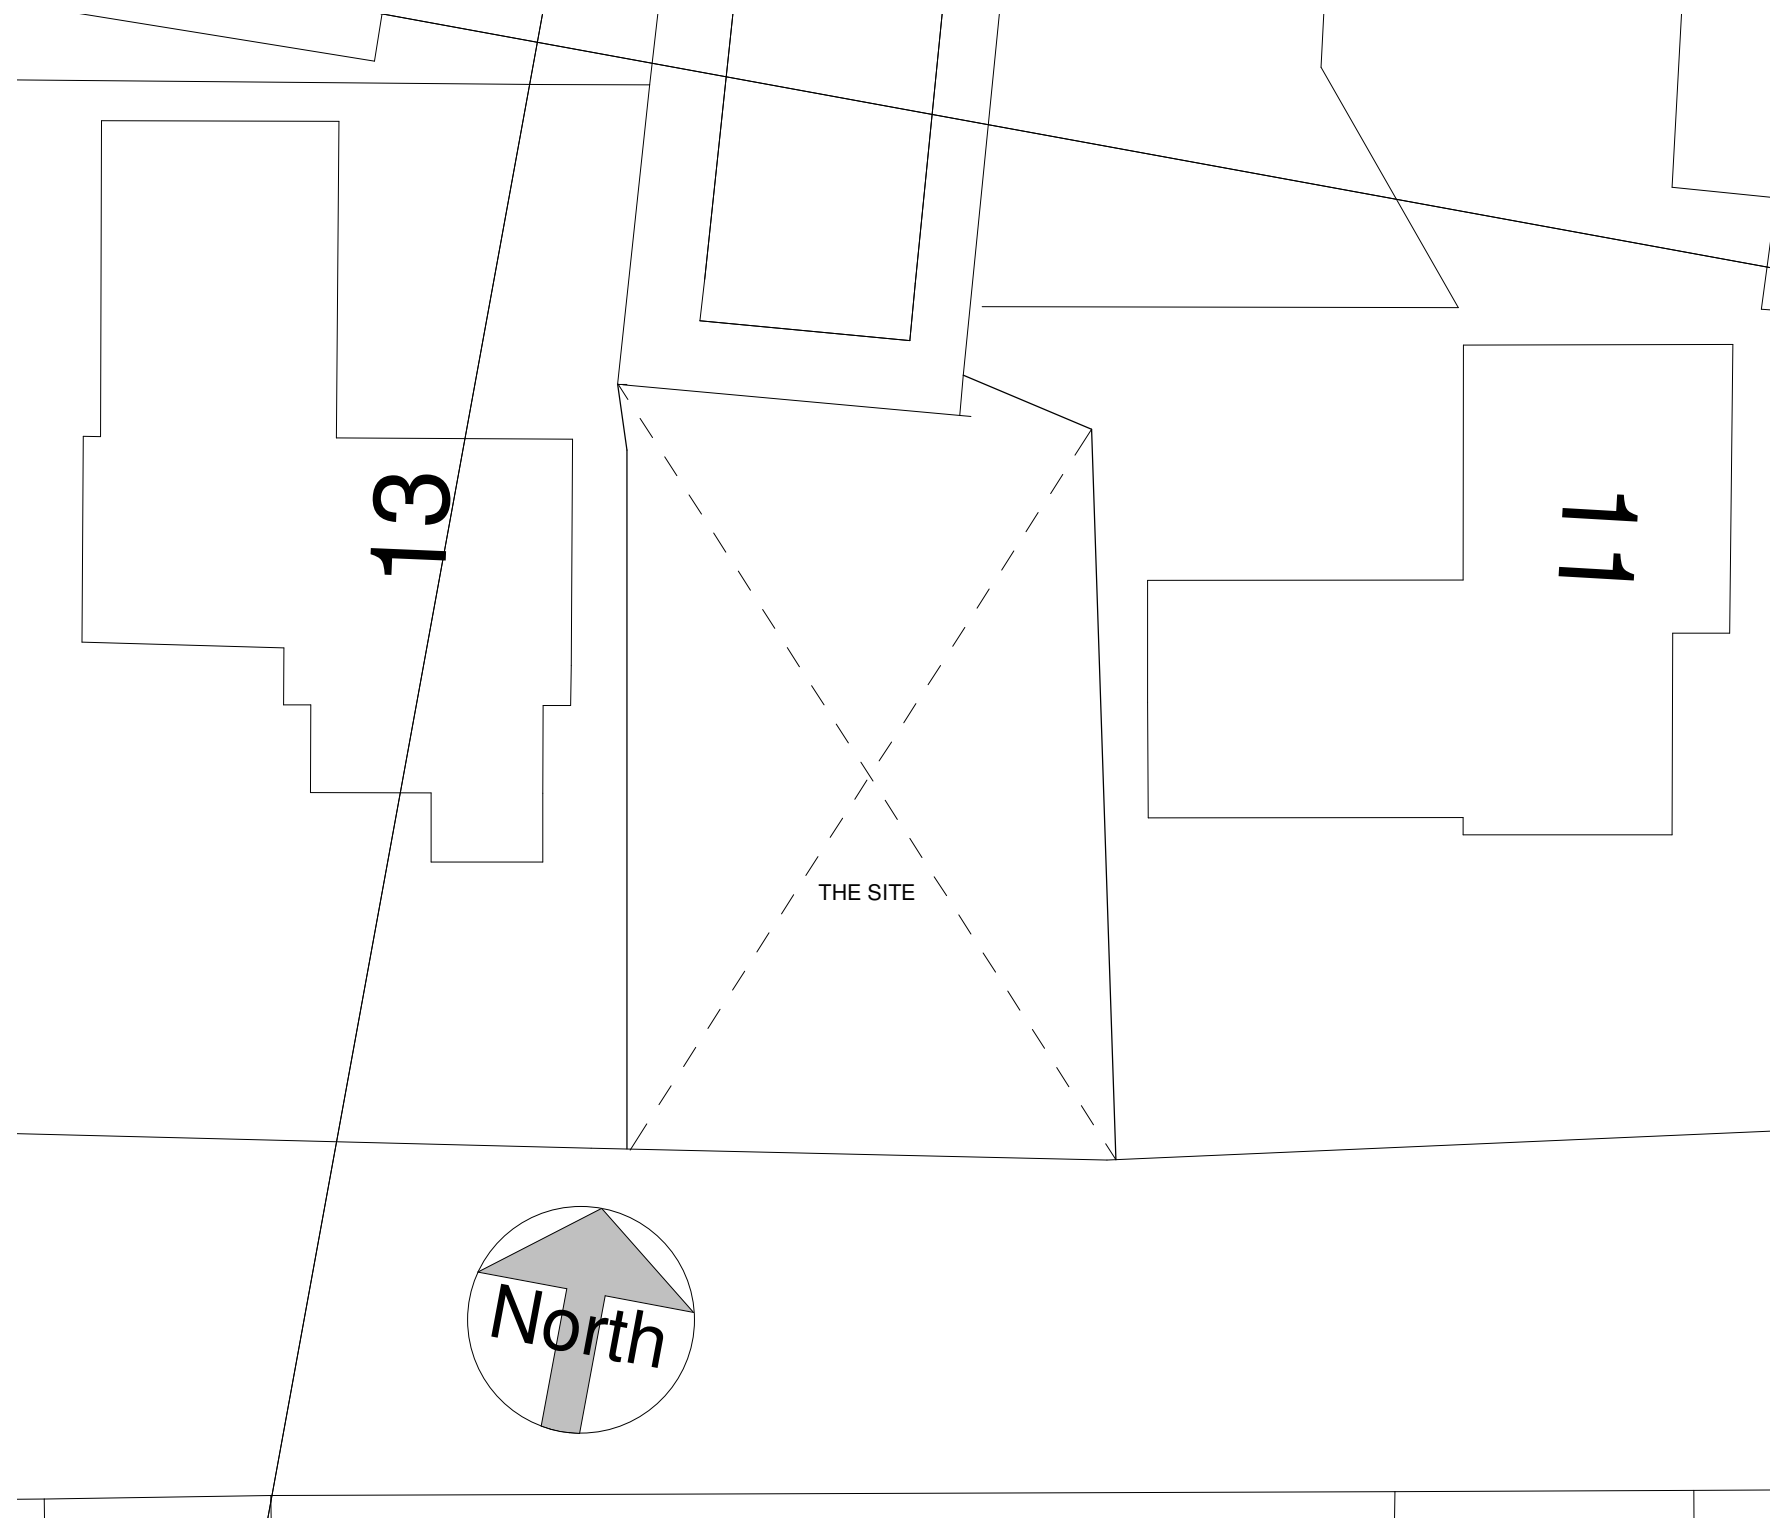

1 Existing Site Plan
1 : 200

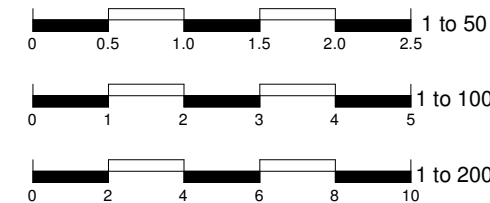



ARC Survey & Design Consultants Ltd
Architectural Services
Chartered Building Surveyors

10 Thurlaston Close,
Peterborough, PE3 6LD

T: 01733 753727 / 07787 536417
e: info@arcsurvey.co.uk
e: arcpb.co.uk

No.	Description	Date

12 Vicarage Close, Cowbit, PE12 6XW		Existing Site Plan	
New Dwelling		Project number	1923
		Date	13.09.19
		Drawn by	RG
		Paper	A3
		E002	
		Scale	1 : 200