

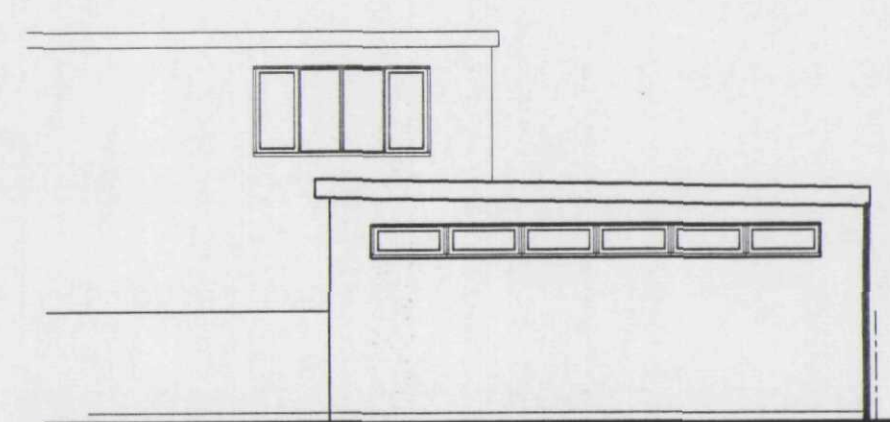


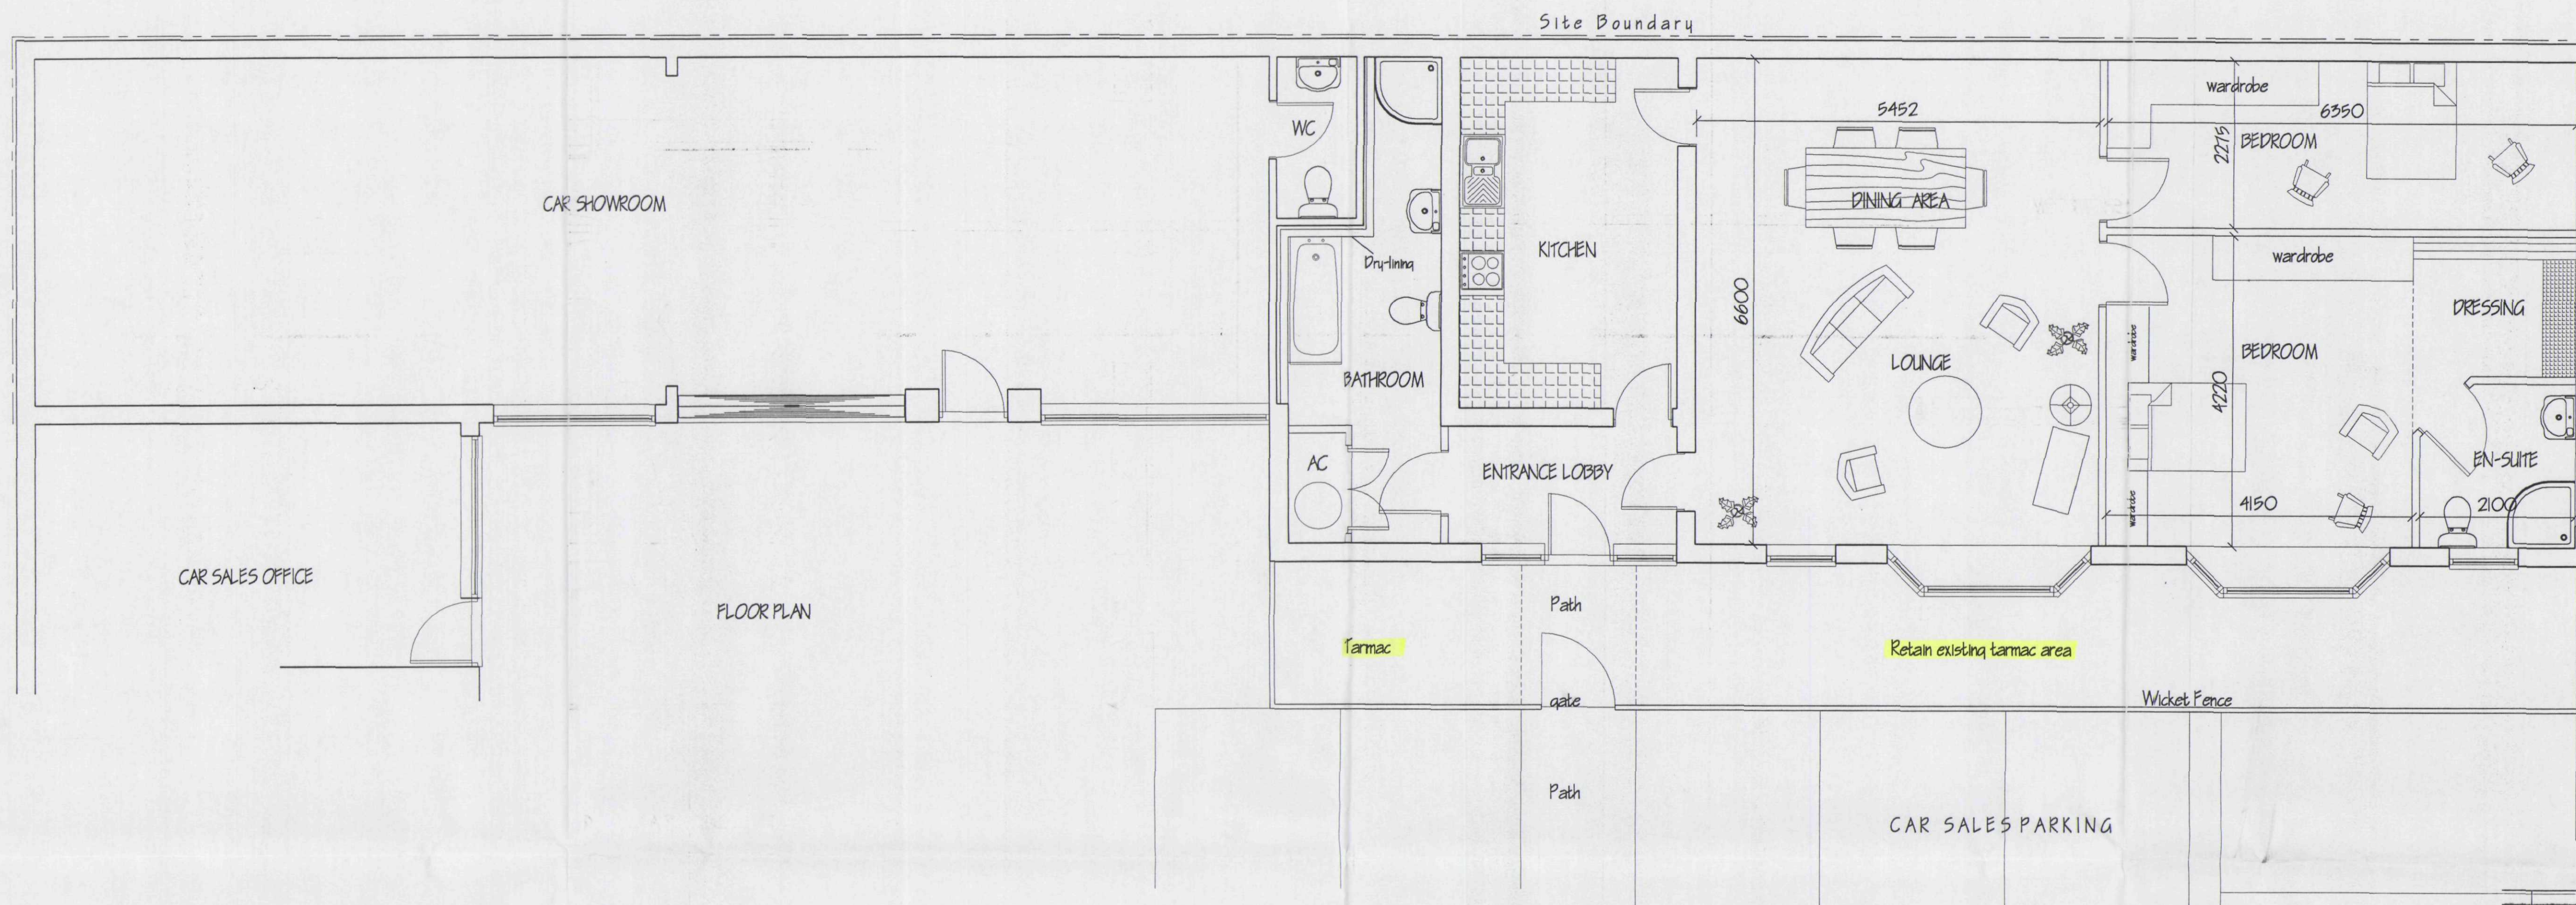

SIDE ELEVATION

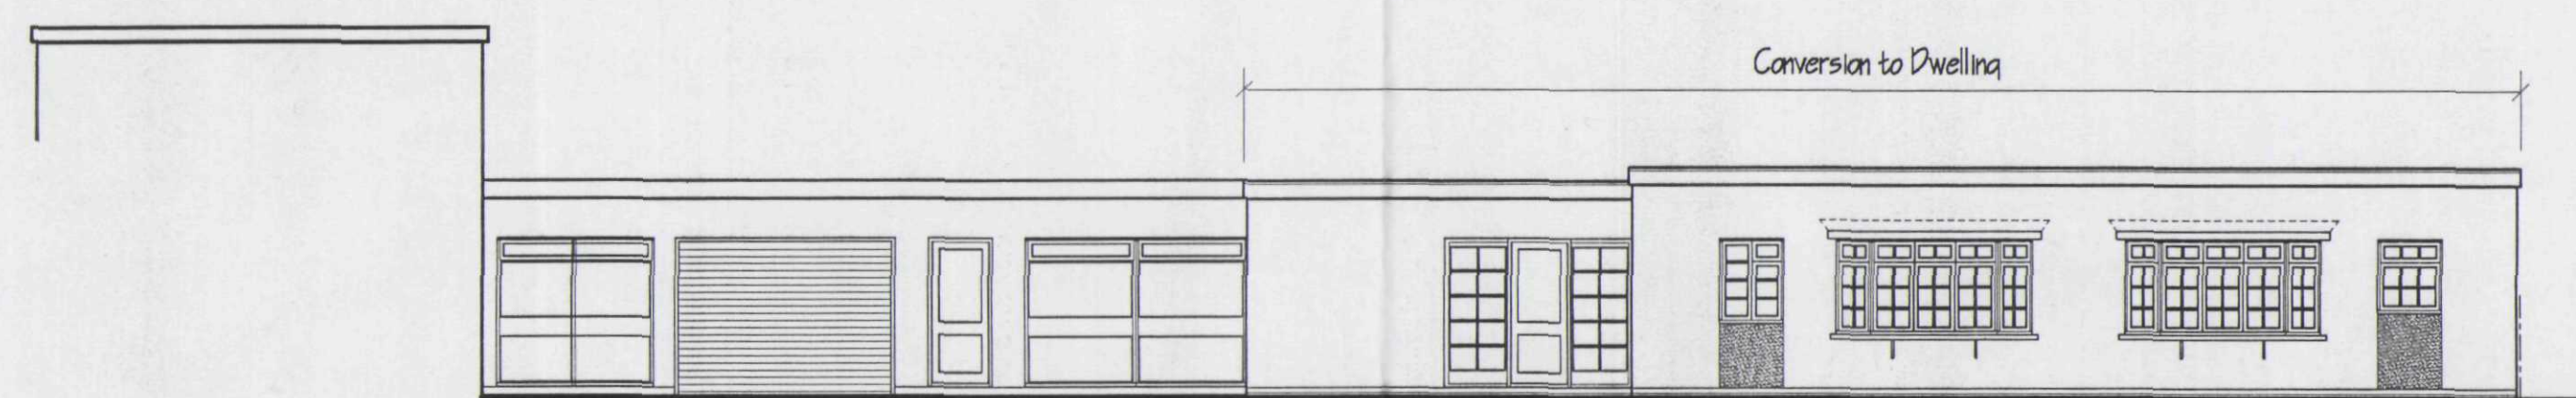

FRONT ELEVATION

SHDC
Planning & Development
12 JUL 2004
Ref: 0954104

ref.	revision	date
A	CONDITION COMPLIANCE (2) HARD LANDSCAPING	JULY '04

G. R. MERCHANT
I. ENG AMICE FIWO
ARCHITECTURAL, STRUCTURAL
AND LAND DRAINAGE
CONSULTANTS
Unit 4, Wrights Mews
12A Park Road, Holbenah,
Spelling, Lincs. PE12 7EE
Tel: 01408 480800
Fax: 01408 425744
E-Mail: G. R. Merchant @ Merchant. PS.
Co. UK

Project
CHANGE OF USE OF CAFETERIA TO DWELLING
FIVE WINDS FILLING STATION,
192 BARRIER BANK,
COMBIT.

Client
MR. G. H. MANUEL.

Drawing
FLOOR PLAN & ELEVATIONS.
- PROPOSED

Job Ref: 771-03	Drawing No. 02A
--------------------	--------------------

Date NOV '03	Drawn GRM
-----------------	--------------

Scales
1/501/100

DO NOT SCALE FROM THIS DRAWING
This drawing is copyright and may not be altered, traced, photocopied or used for any other purpose other than that for which it is issued. The General Contractor is to check all dimensions on site and report any discrepancies to the Architect. All details shown on this drawing including construction are based upon typical types and are not to be used as a guide. No responsibility can be accepted for structural conditions which may be discovered during construction unless reported to the Architect by the design professionals may be considered. The use and misuse of this drawing is the responsibility of the user. It is solely for the purpose of obtaining Planning / Building Regulation approval. This drawing must not be used as a contract document. The works will not be supervised or inspected on site by G. R. Merchant or any representative thereof. It is the client or their appointed agents responsibility to ensure workmanship, availability of materials, adherence to specification, variations to contract etc.
All materials to be used unless otherwise stated and all components and materials etc. to be used must also be stated etc. in full accordance with manufacturers instruction and relevant codes of practice. Materials must comply to appropriate British standards specification or BSIA, with the exception of those specified otherwise. The Employer's Clerk shall ensure that the General Contractor is governed with and adhere to all measures necessary to achieve compliance with health and safety regulations to building work and that the work shall be carried out in accordance with the relevant regulations and standards. Work that may not be specifically shown but may be necessary to be carried out and the work shall be deemed to be included.

**DETERMINED
PLAN**