




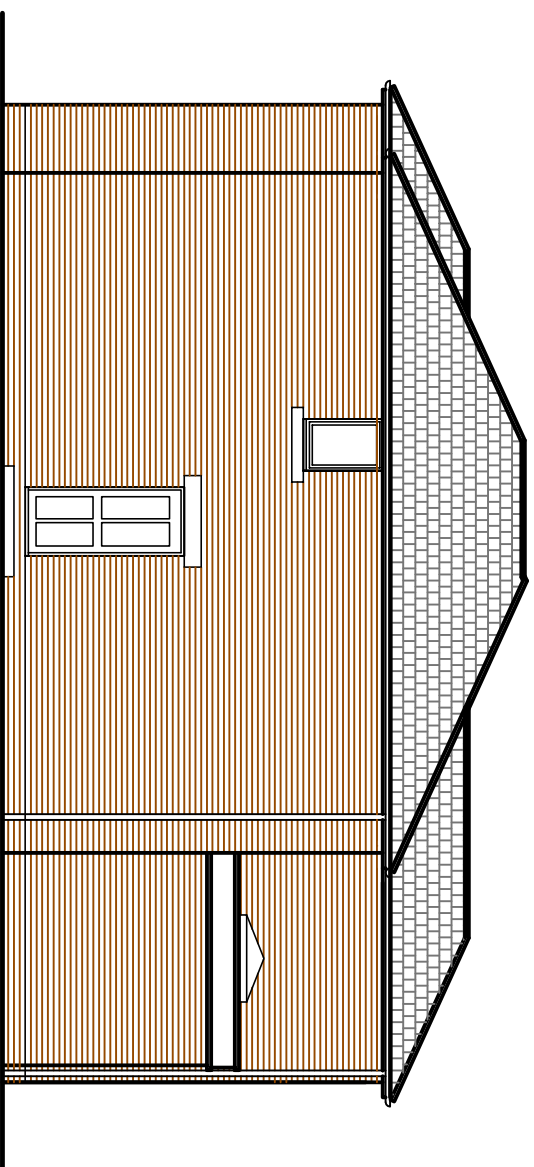


SOUTH ELEVATION

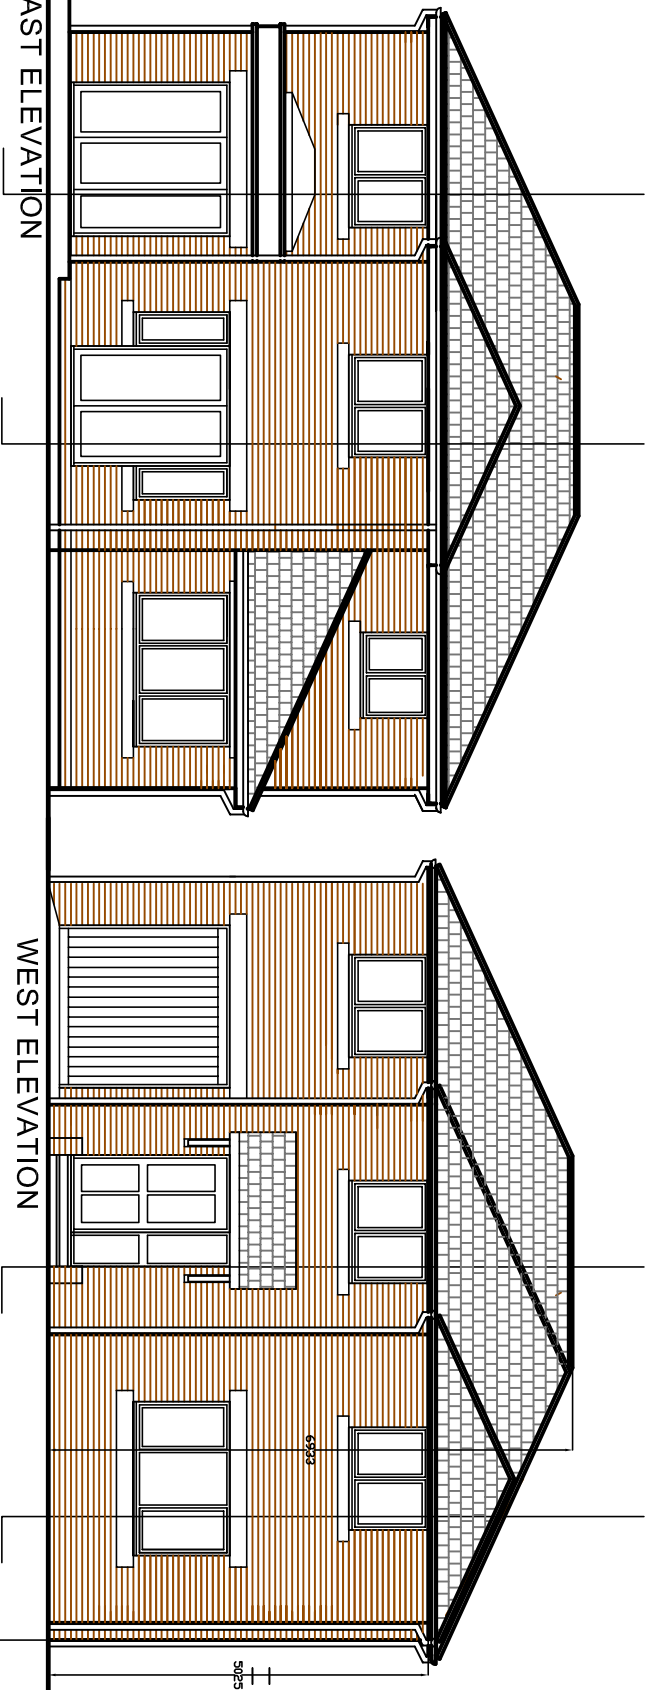


ELEVATION

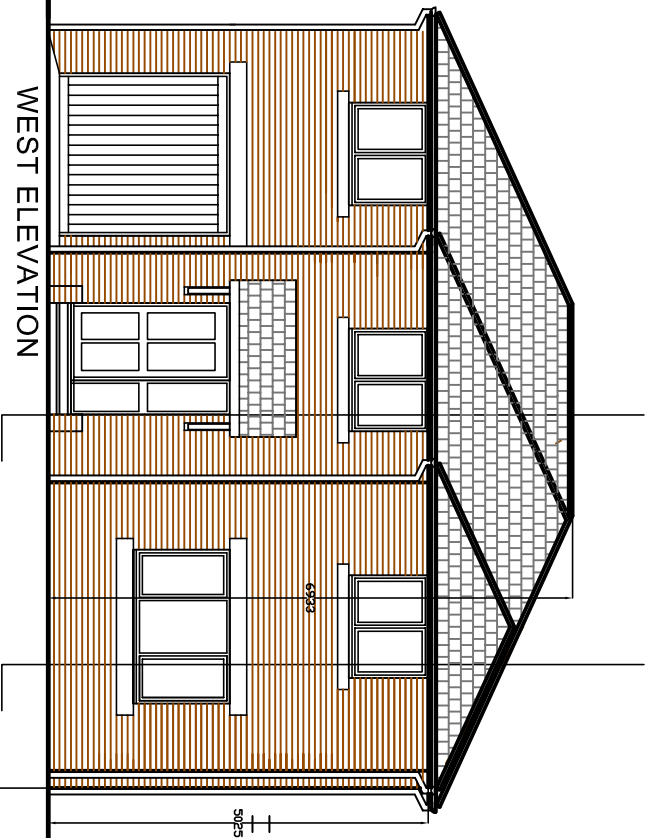


WEST ELEVATION

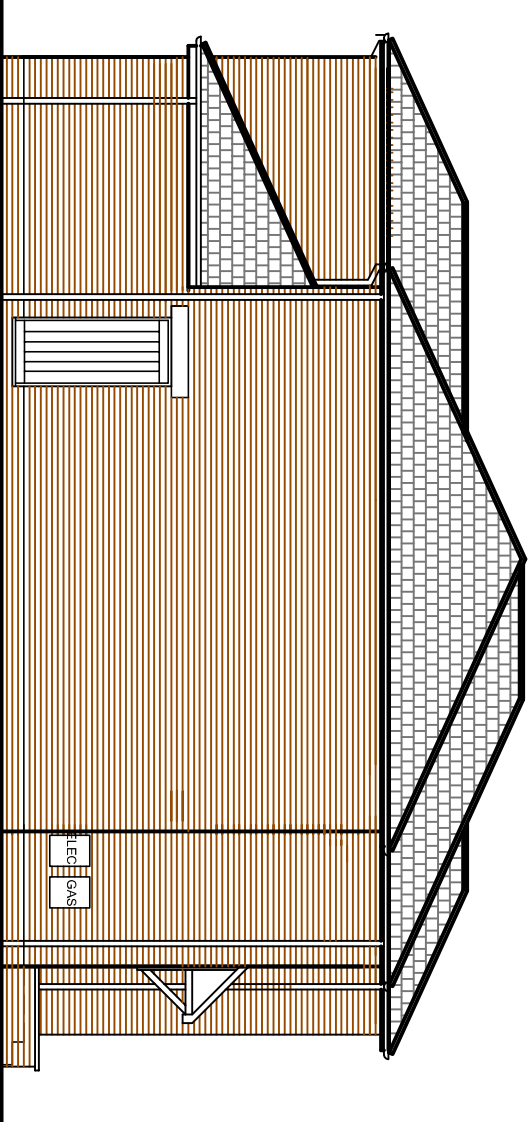

NORTH ELEVATION

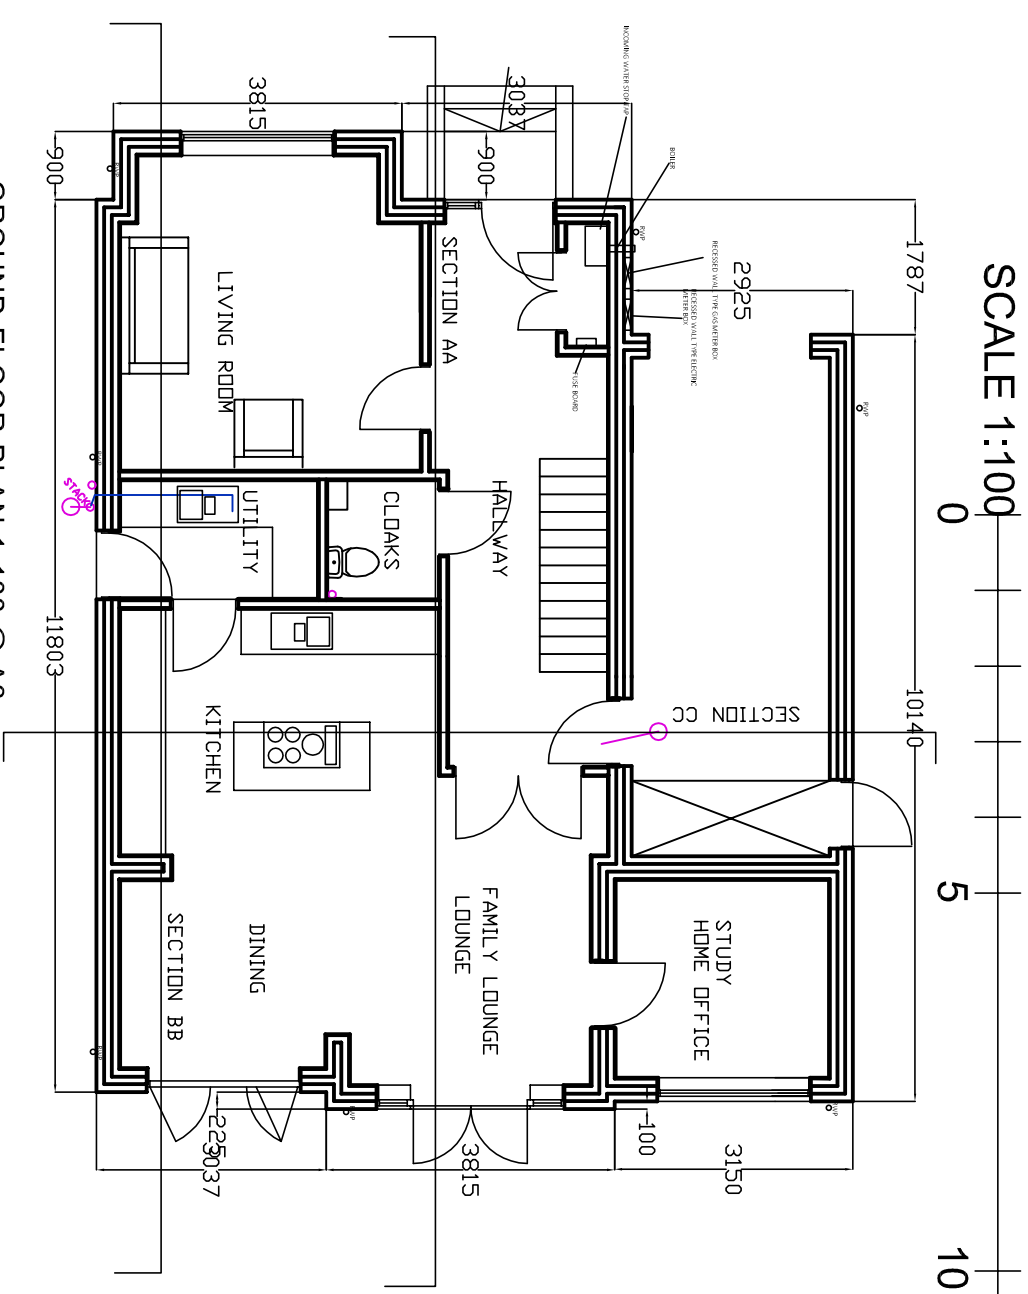

GROUND FLOOR PLAN 1-100 @ A3

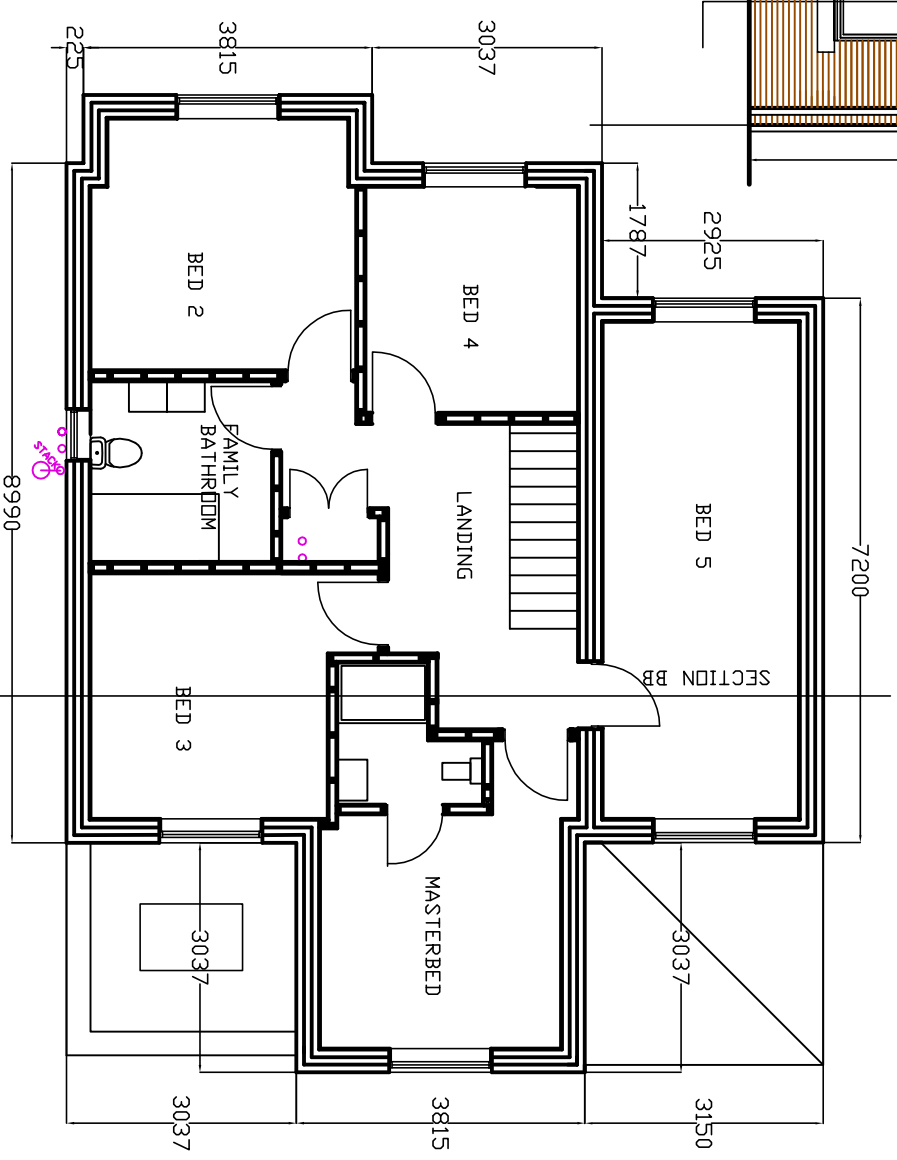

FIRST FLOOR PLAN 1-100 @ A3

D	9/9/21	BEDROOM ADDED OVER GARAGE
C	29/8/20	DETAILS AMENDED
B	17/9/20	DETAILS AMENDED
A	11/9/20	ELEVATIONS ADDED
Rev	Date	Detail

	
INTERIOR DESIGN ARCHITECTURE PROJECT MANAGEMENT	
8 SUITCLIFF ROAD, WINTING, PETERBOROUGH, PE6 6AY	
Tel: 07586 441751 info@i-i.co.uk	
www.i-i.co.uk	
Client: AC BUILDING (PBORO) LTD	
Job Title: PROPOSED 5NO DWELLINGS LAND AT 22 BACKGATE COMBIT LINGS	
Scale: AS NOTED @ A3	Date: 26/08/20
Drawing Title	
PROPOSED DWELLING PLOT 4	
Drawing No.	Revision
381/SK01-5	D
ALL DRAWINGS ARE THE COPYRIGHT OF I-I-D DESIGN	