

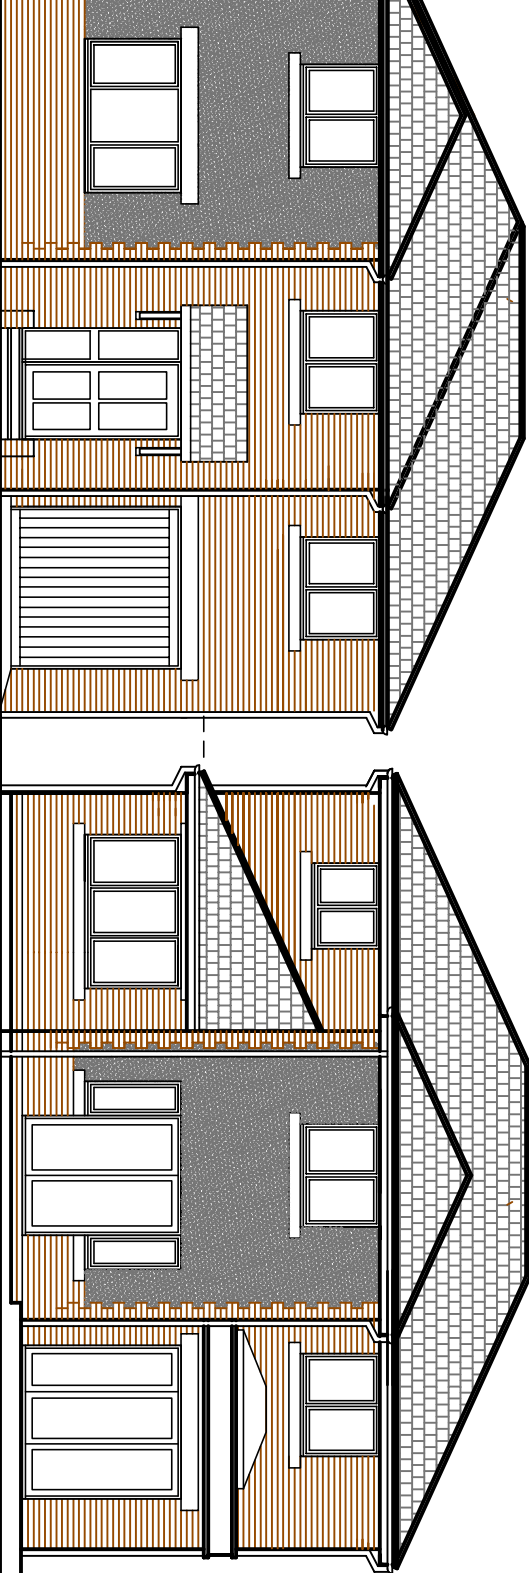
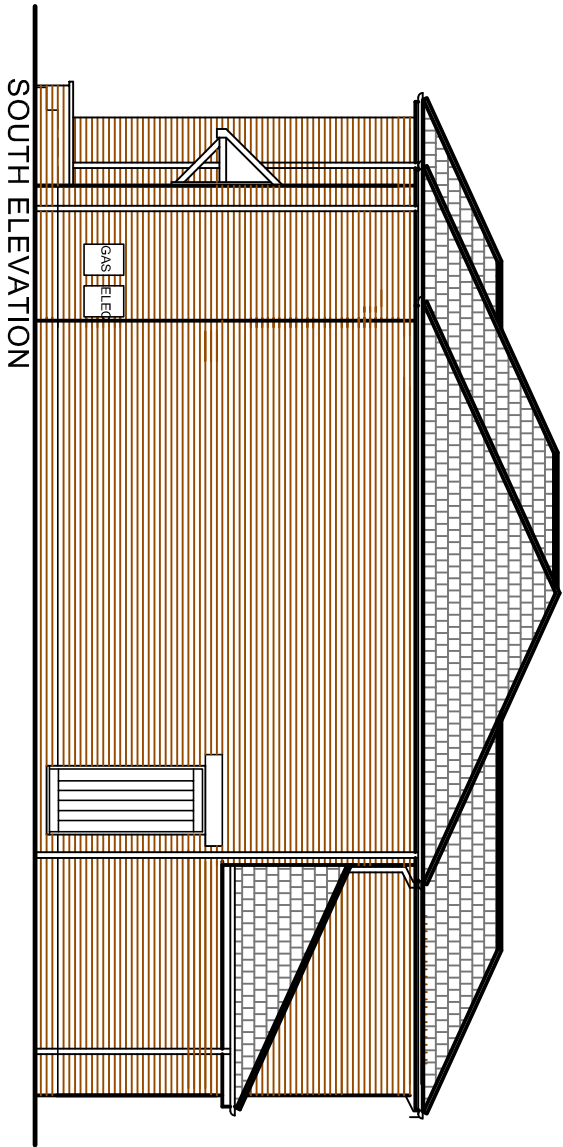


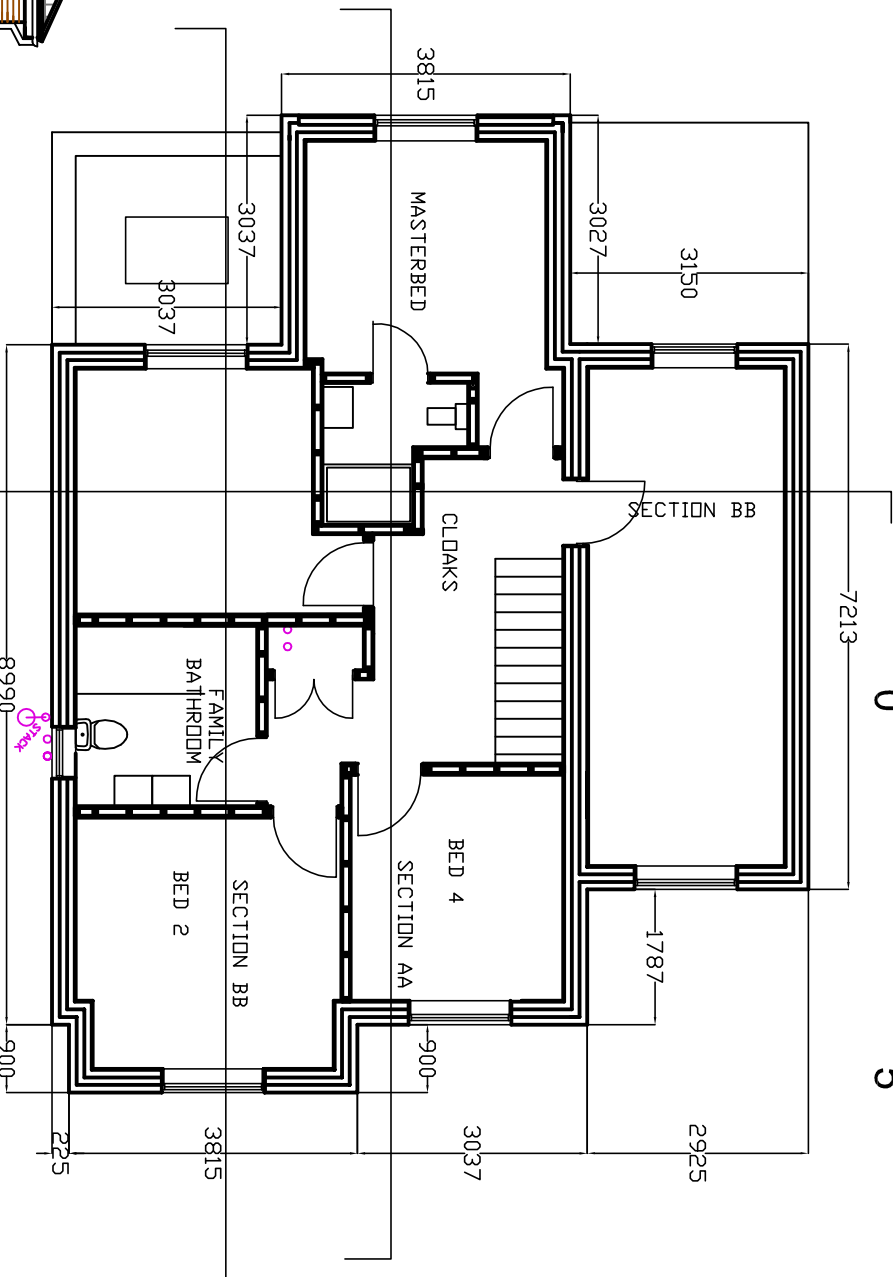


WEST ELEVATION

EAST ELEVATION

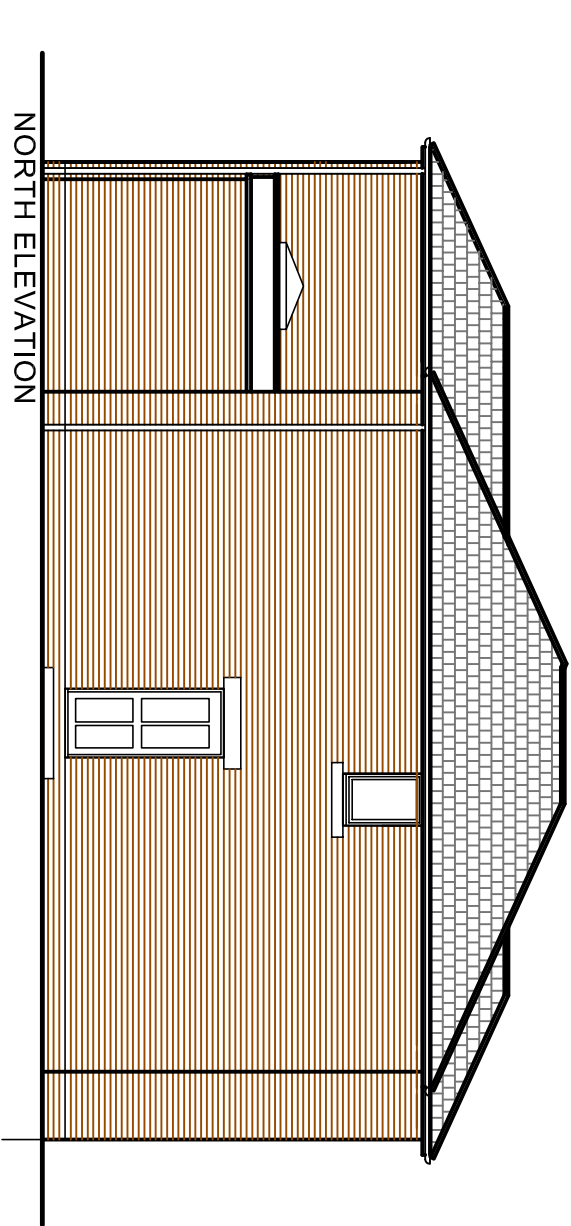

GROUND FLOOR PLAN 1-100 @ A3

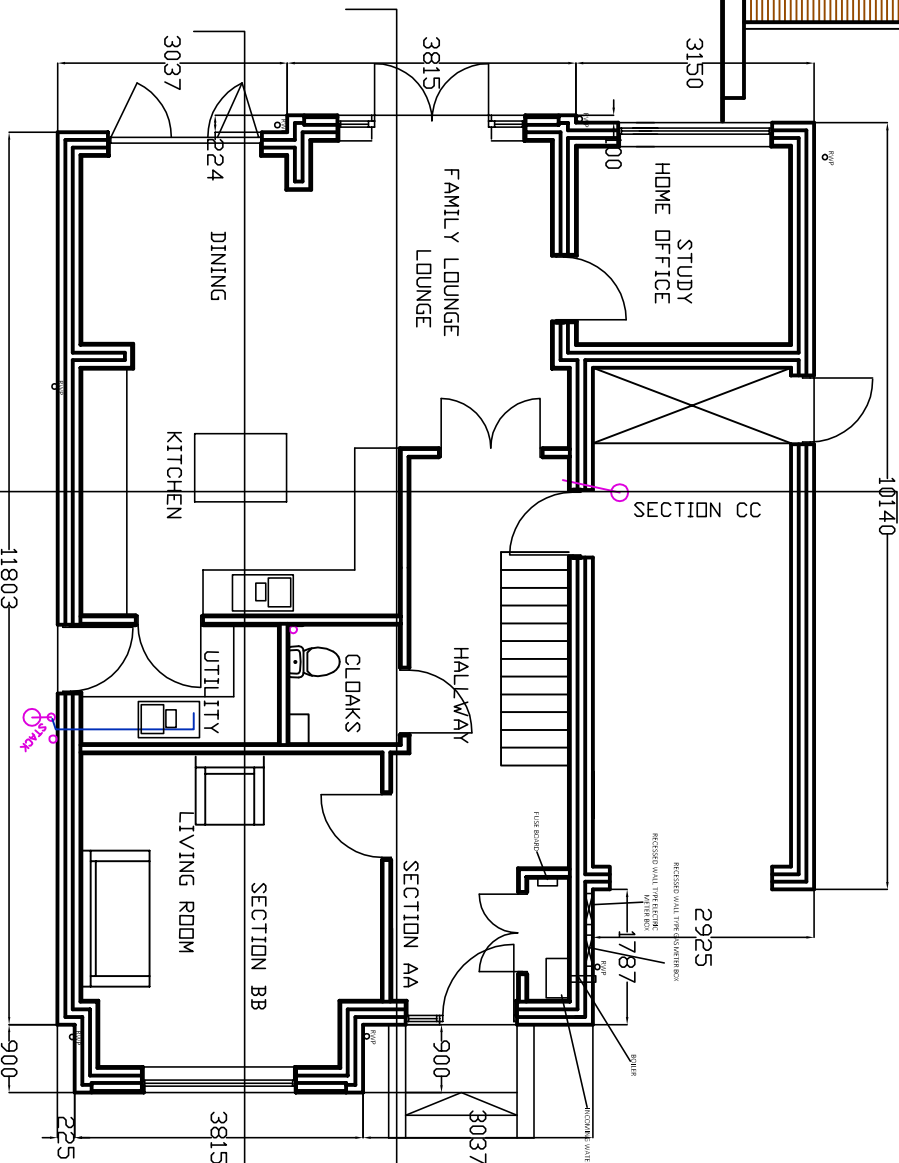

FIRST FLOOR PLAN 1-100 @ A3

D	10/9/21	BEDROOM ADDED OVER GARAGE
C	16/8/20	ROOF AMENDED
B	17/8/20	DETAILS AMENDED
A	11/8/20	ELEVATIONS ADDED
Rev	Date	Detail

hjd DESIGN

INTERIOR DESIGN | ARCHITECTURE | PROJECT MANAGEMENT

8 SUTCLIFFE ROAD, WITTERING,
PETERBOROUGH, PEB 6AY
Tel: 07589 441751 info@hjd.co.uk
www.hjd.co.uk

Client: **AC BUILDING (PBOBO) LTD**

Job Title: **PROPOSED 5NO DWELLINGS
CONVERT
LAND AT 22 BACKGATE
LINGS**

Scale: AS NOTED @ A3	Date: 26/08/20
Drawing Title: PROPOSED DWELLING PLOT 5	
Drawing No: 381SK01-6	Revision: D

ALL DRAWINGS ARE THE COPYRIGHT OF HJD DESIGN