



Do not scale this drawing.

All dimensions are to be checked on site
Any discrepancy is to be reported to the Architect.


This drawing is subject to copyright and cannot be
used without the written permission by the Architect.

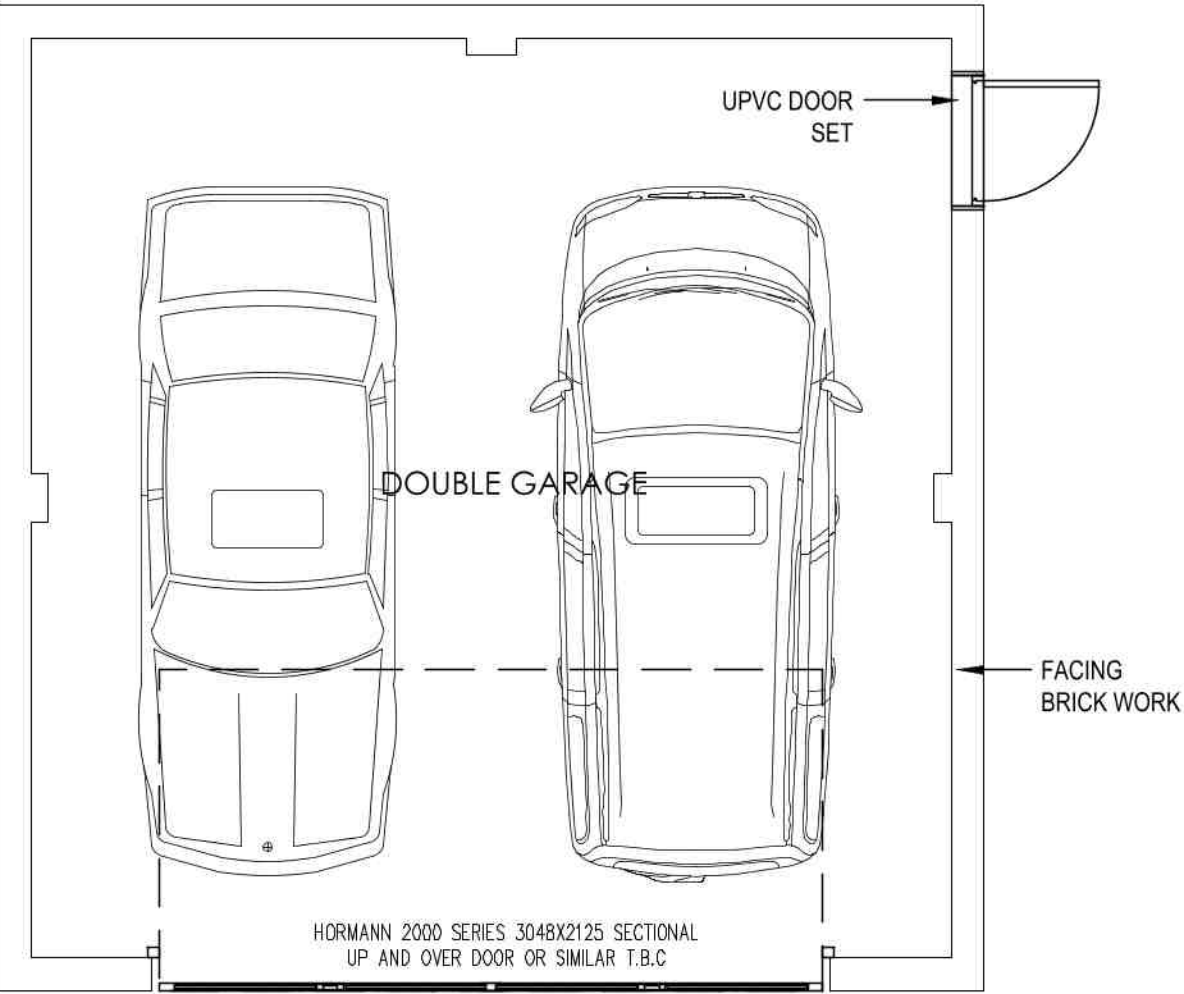


GROUND FLOOR
Scale 1:50

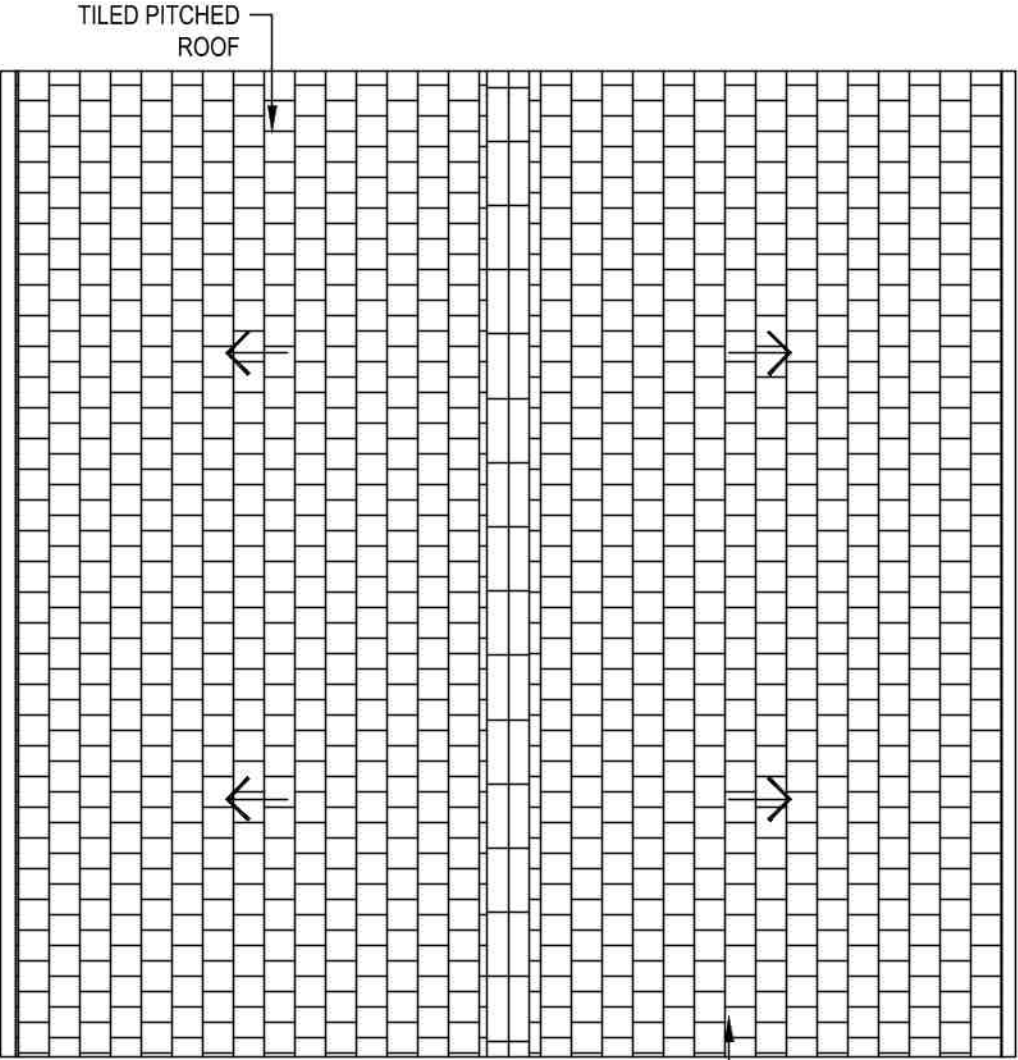


ROOF
Scale 1:50

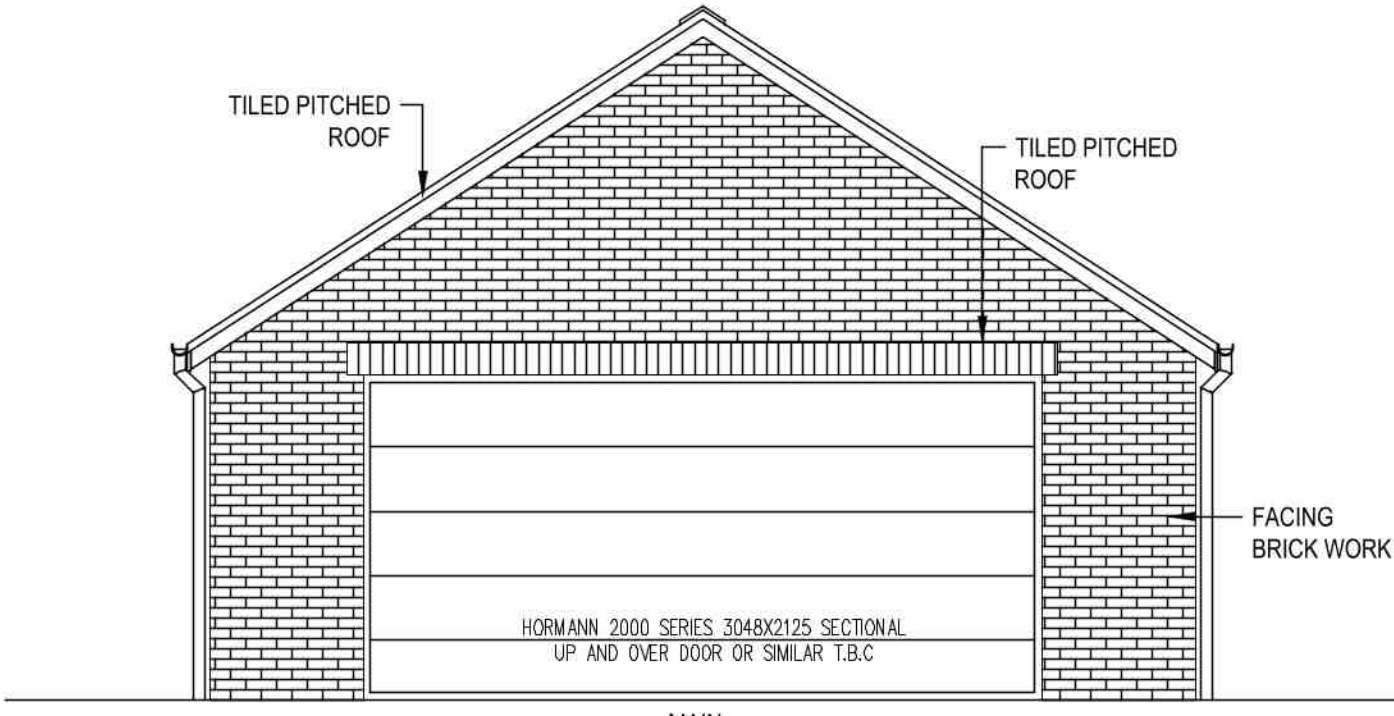


WEST ELEVATION
Scale 1:50

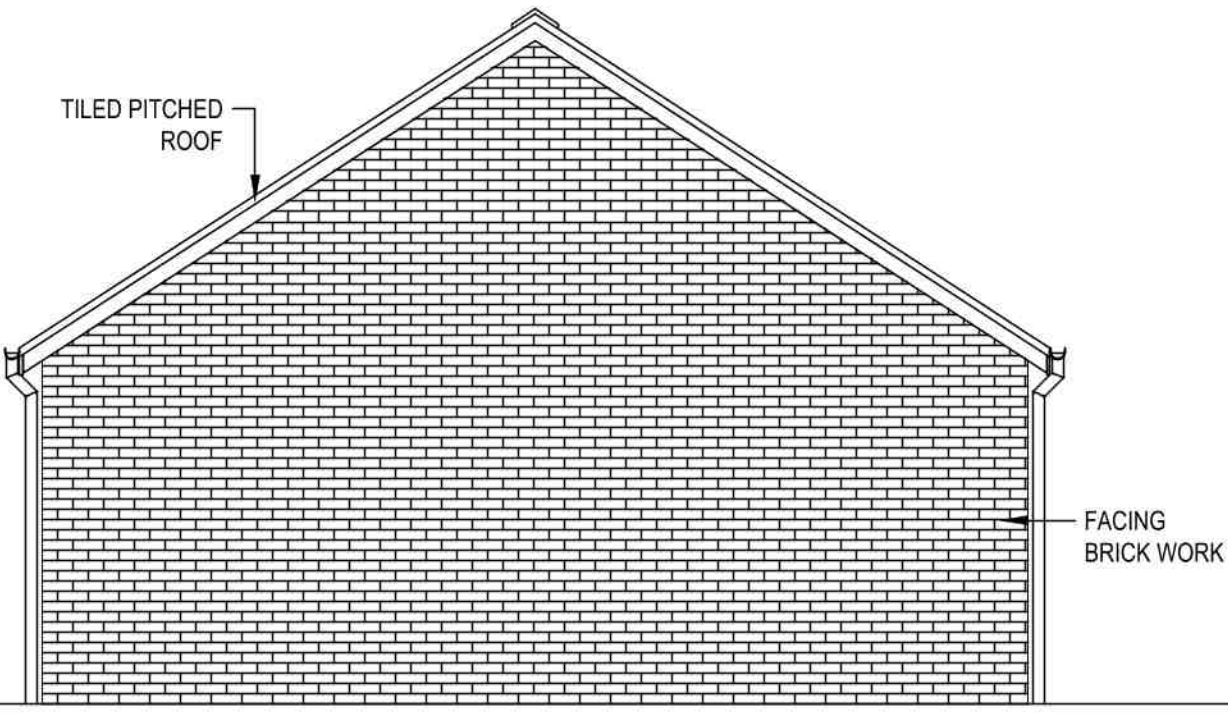


EAST ELEVATION
Scale 1:50

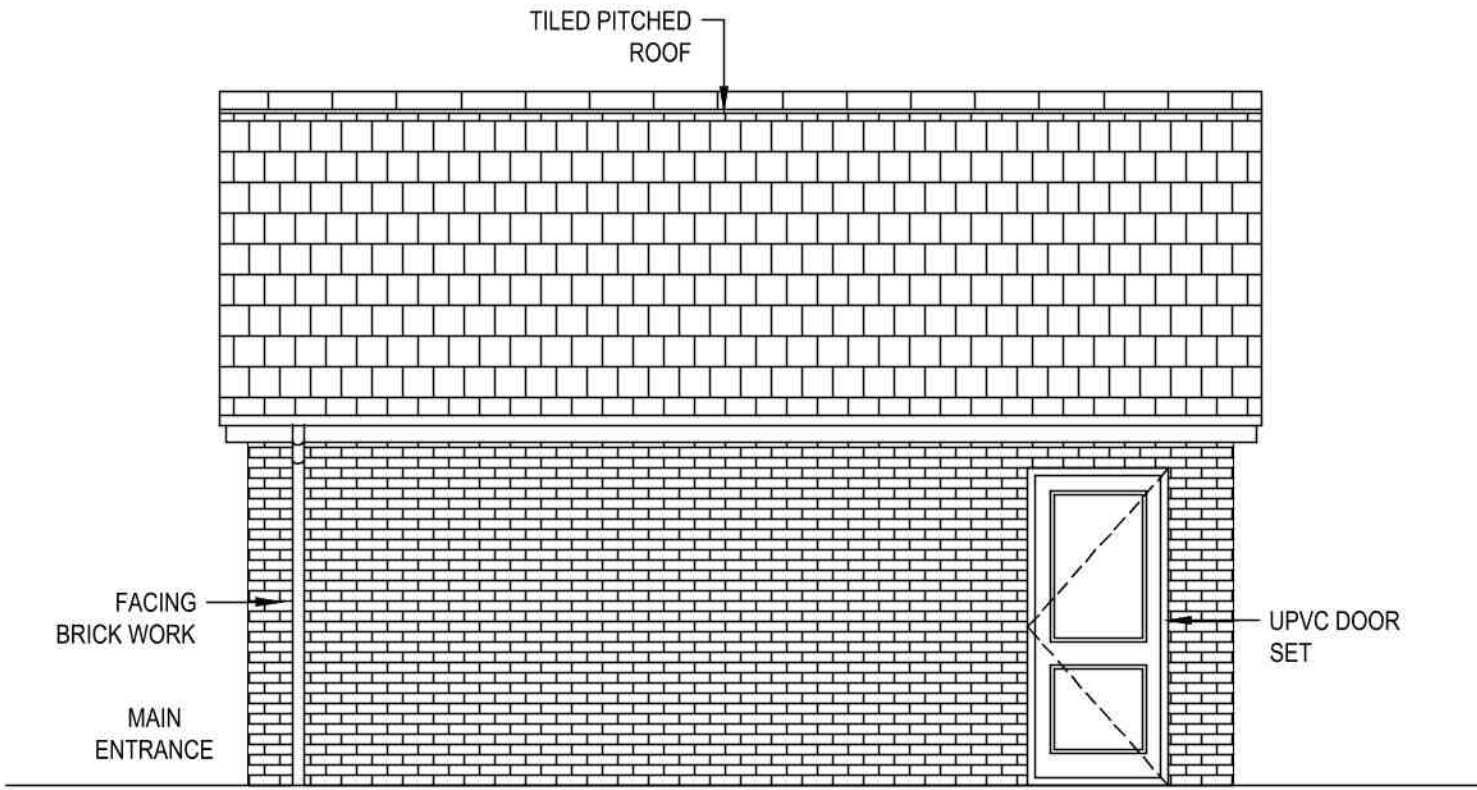

SOUTH ELEVATION
Scale 1:50

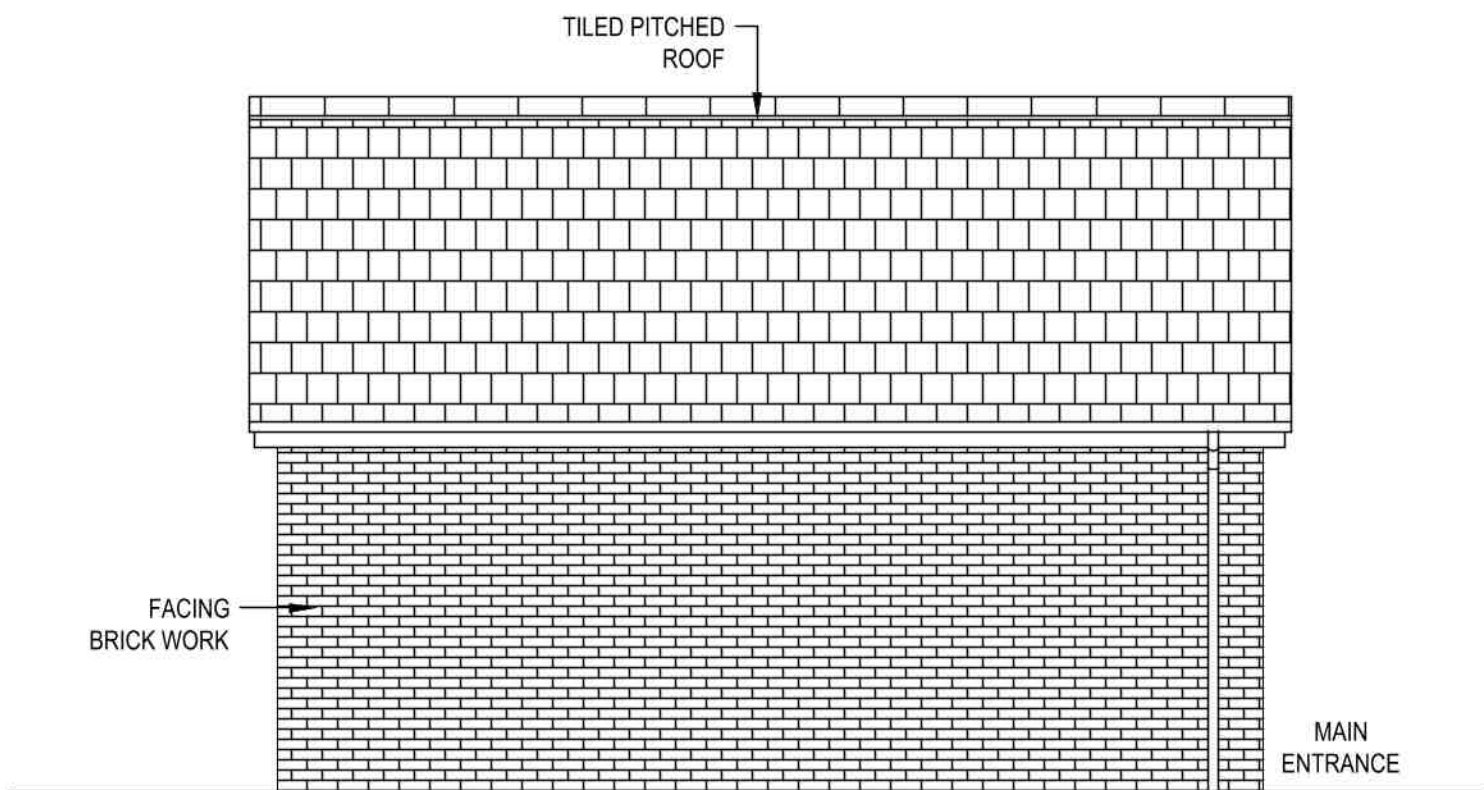

NORTH ELEVATION
Scale 1:50

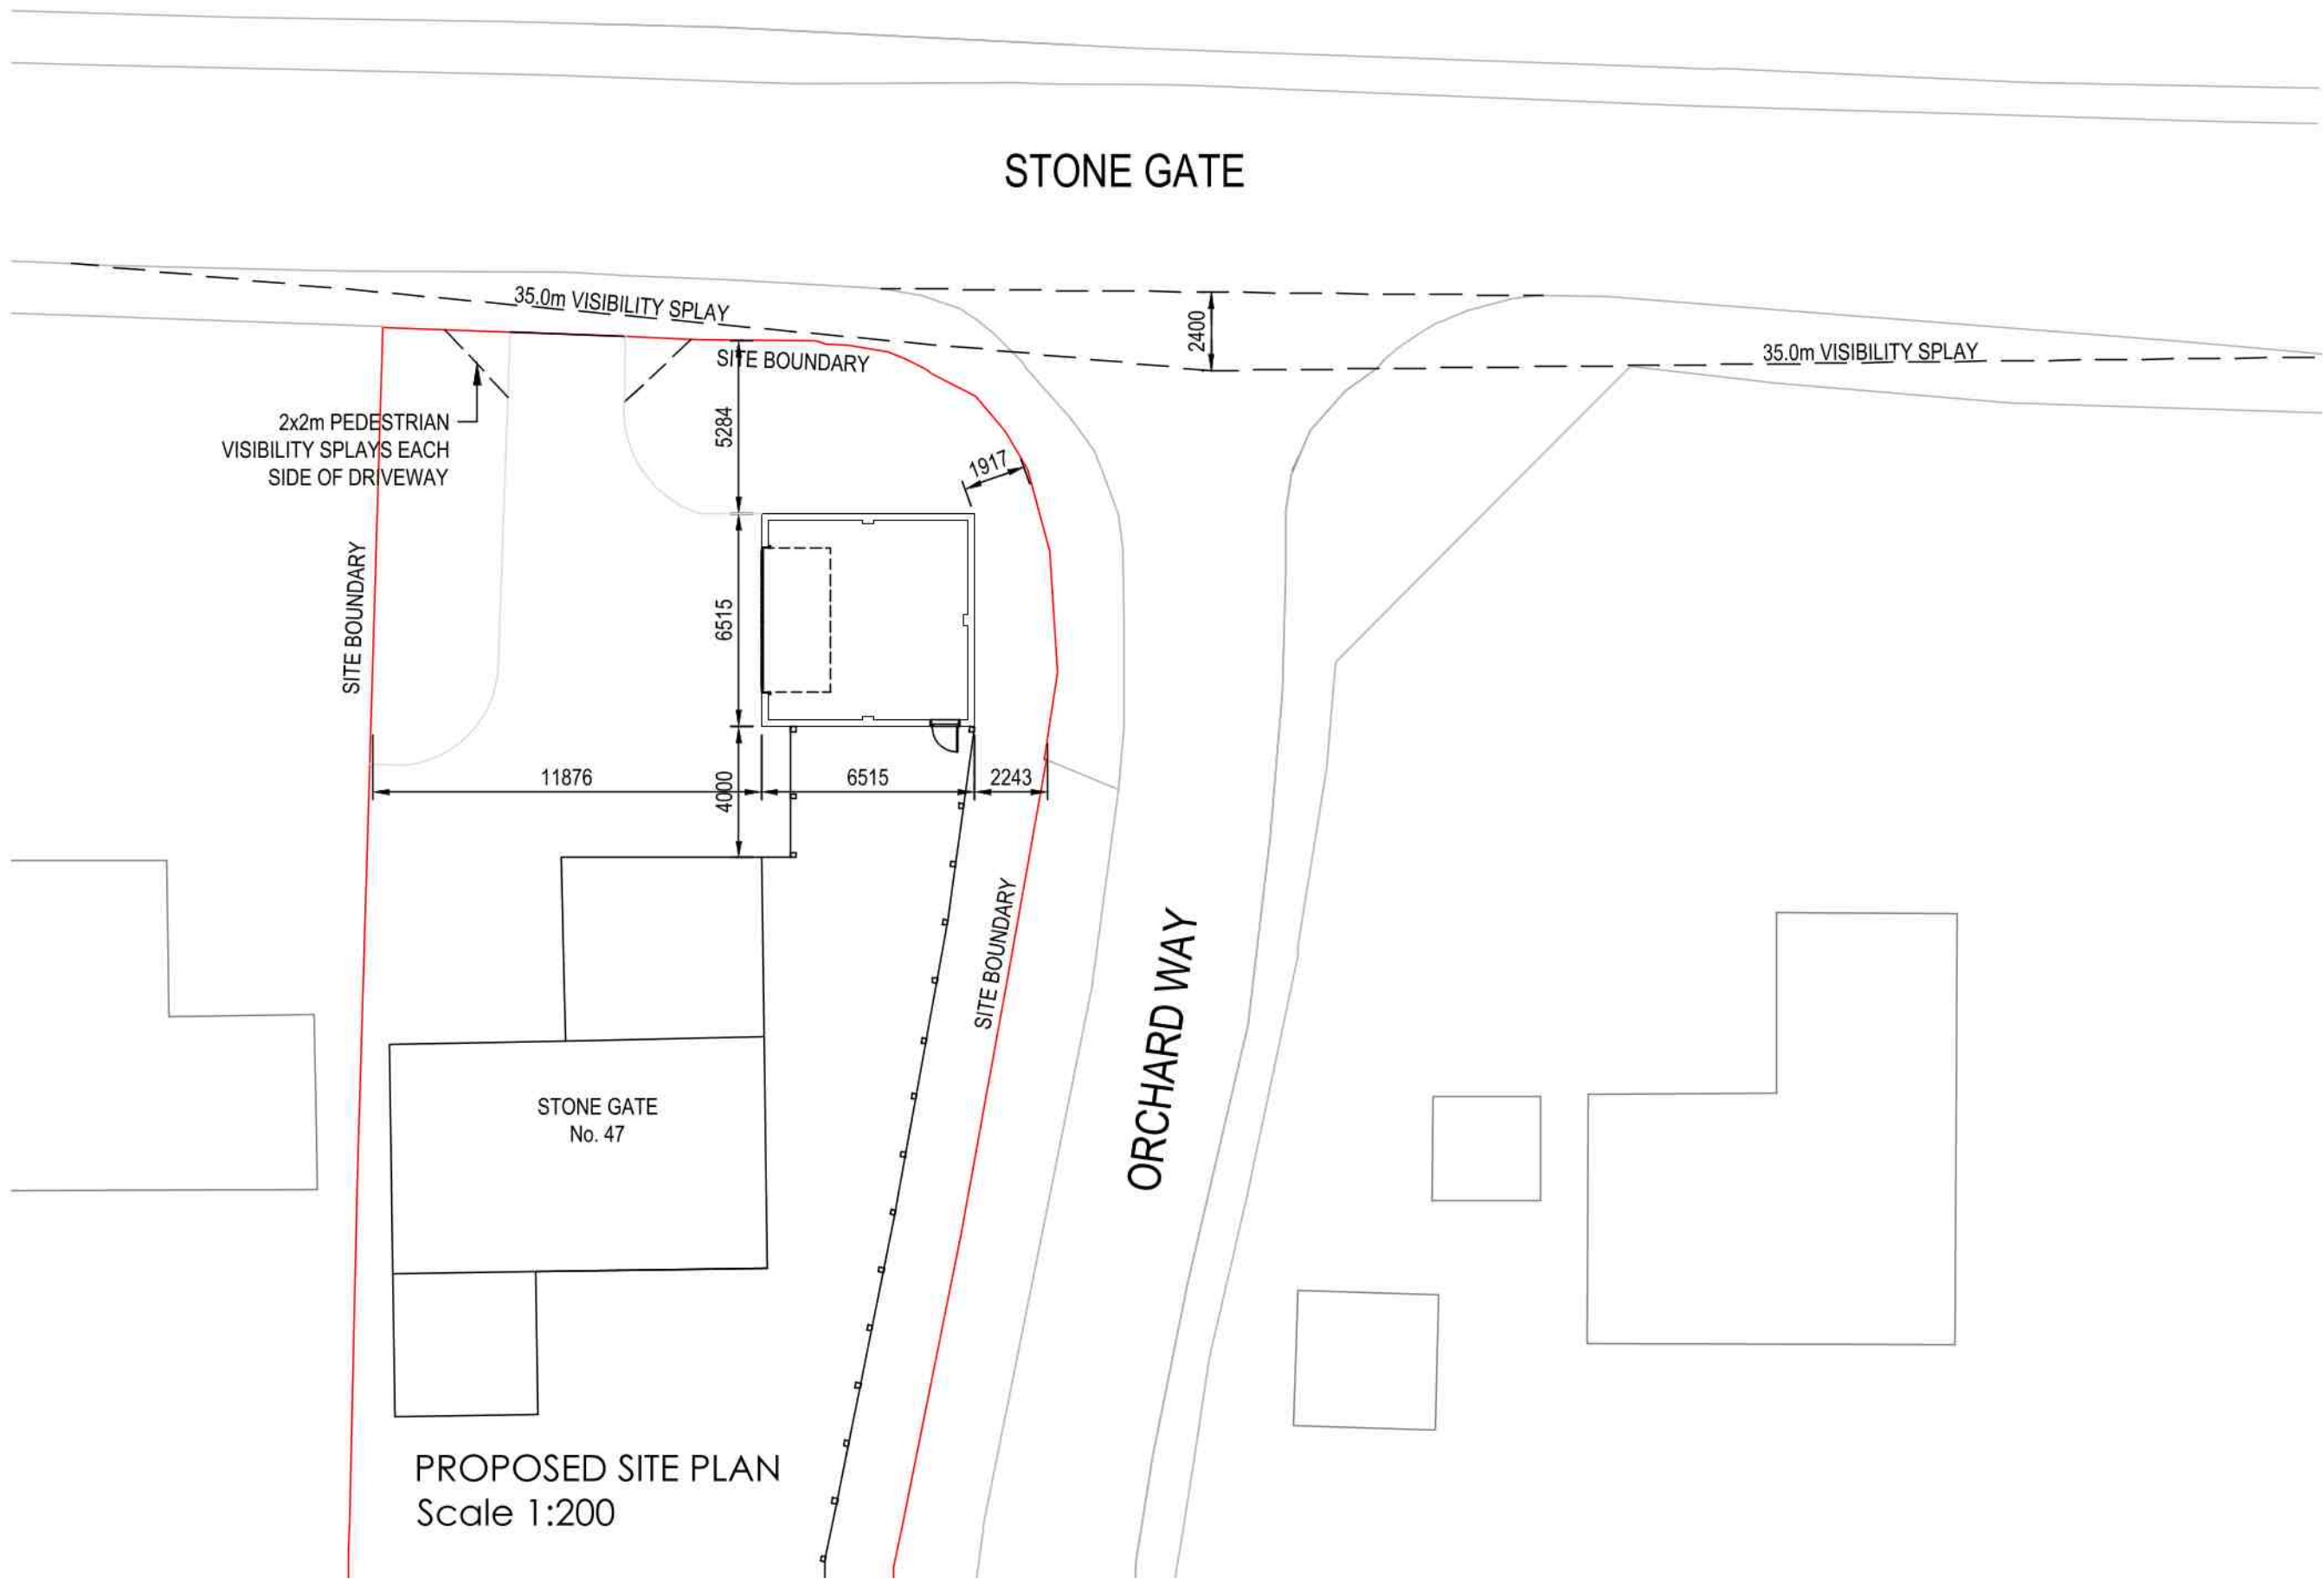

PROPOSED SITE PLAN
Scale 1:200

Metres 1:50
0 0.5 1 1.5 2 2.5 3 3.5 4
0 1 2 3 4 5 6 7 8
Metres 1:100

DSD consultancy

Email: daivisdesign@gmail.com
Tel: 07725819101

Project Address: 47 Stone Gate, Cowbit PE126AH

Client: Mr & Mrs Paterson

Scale: AS SHOWN@A1

Date: Nov '20

A	12.12.20	Position of garage revised
Rev.	Date:	Note:
Title:		PROPOSED GARAGE GENERAL LAYOUT
Number:	2040.103	A