




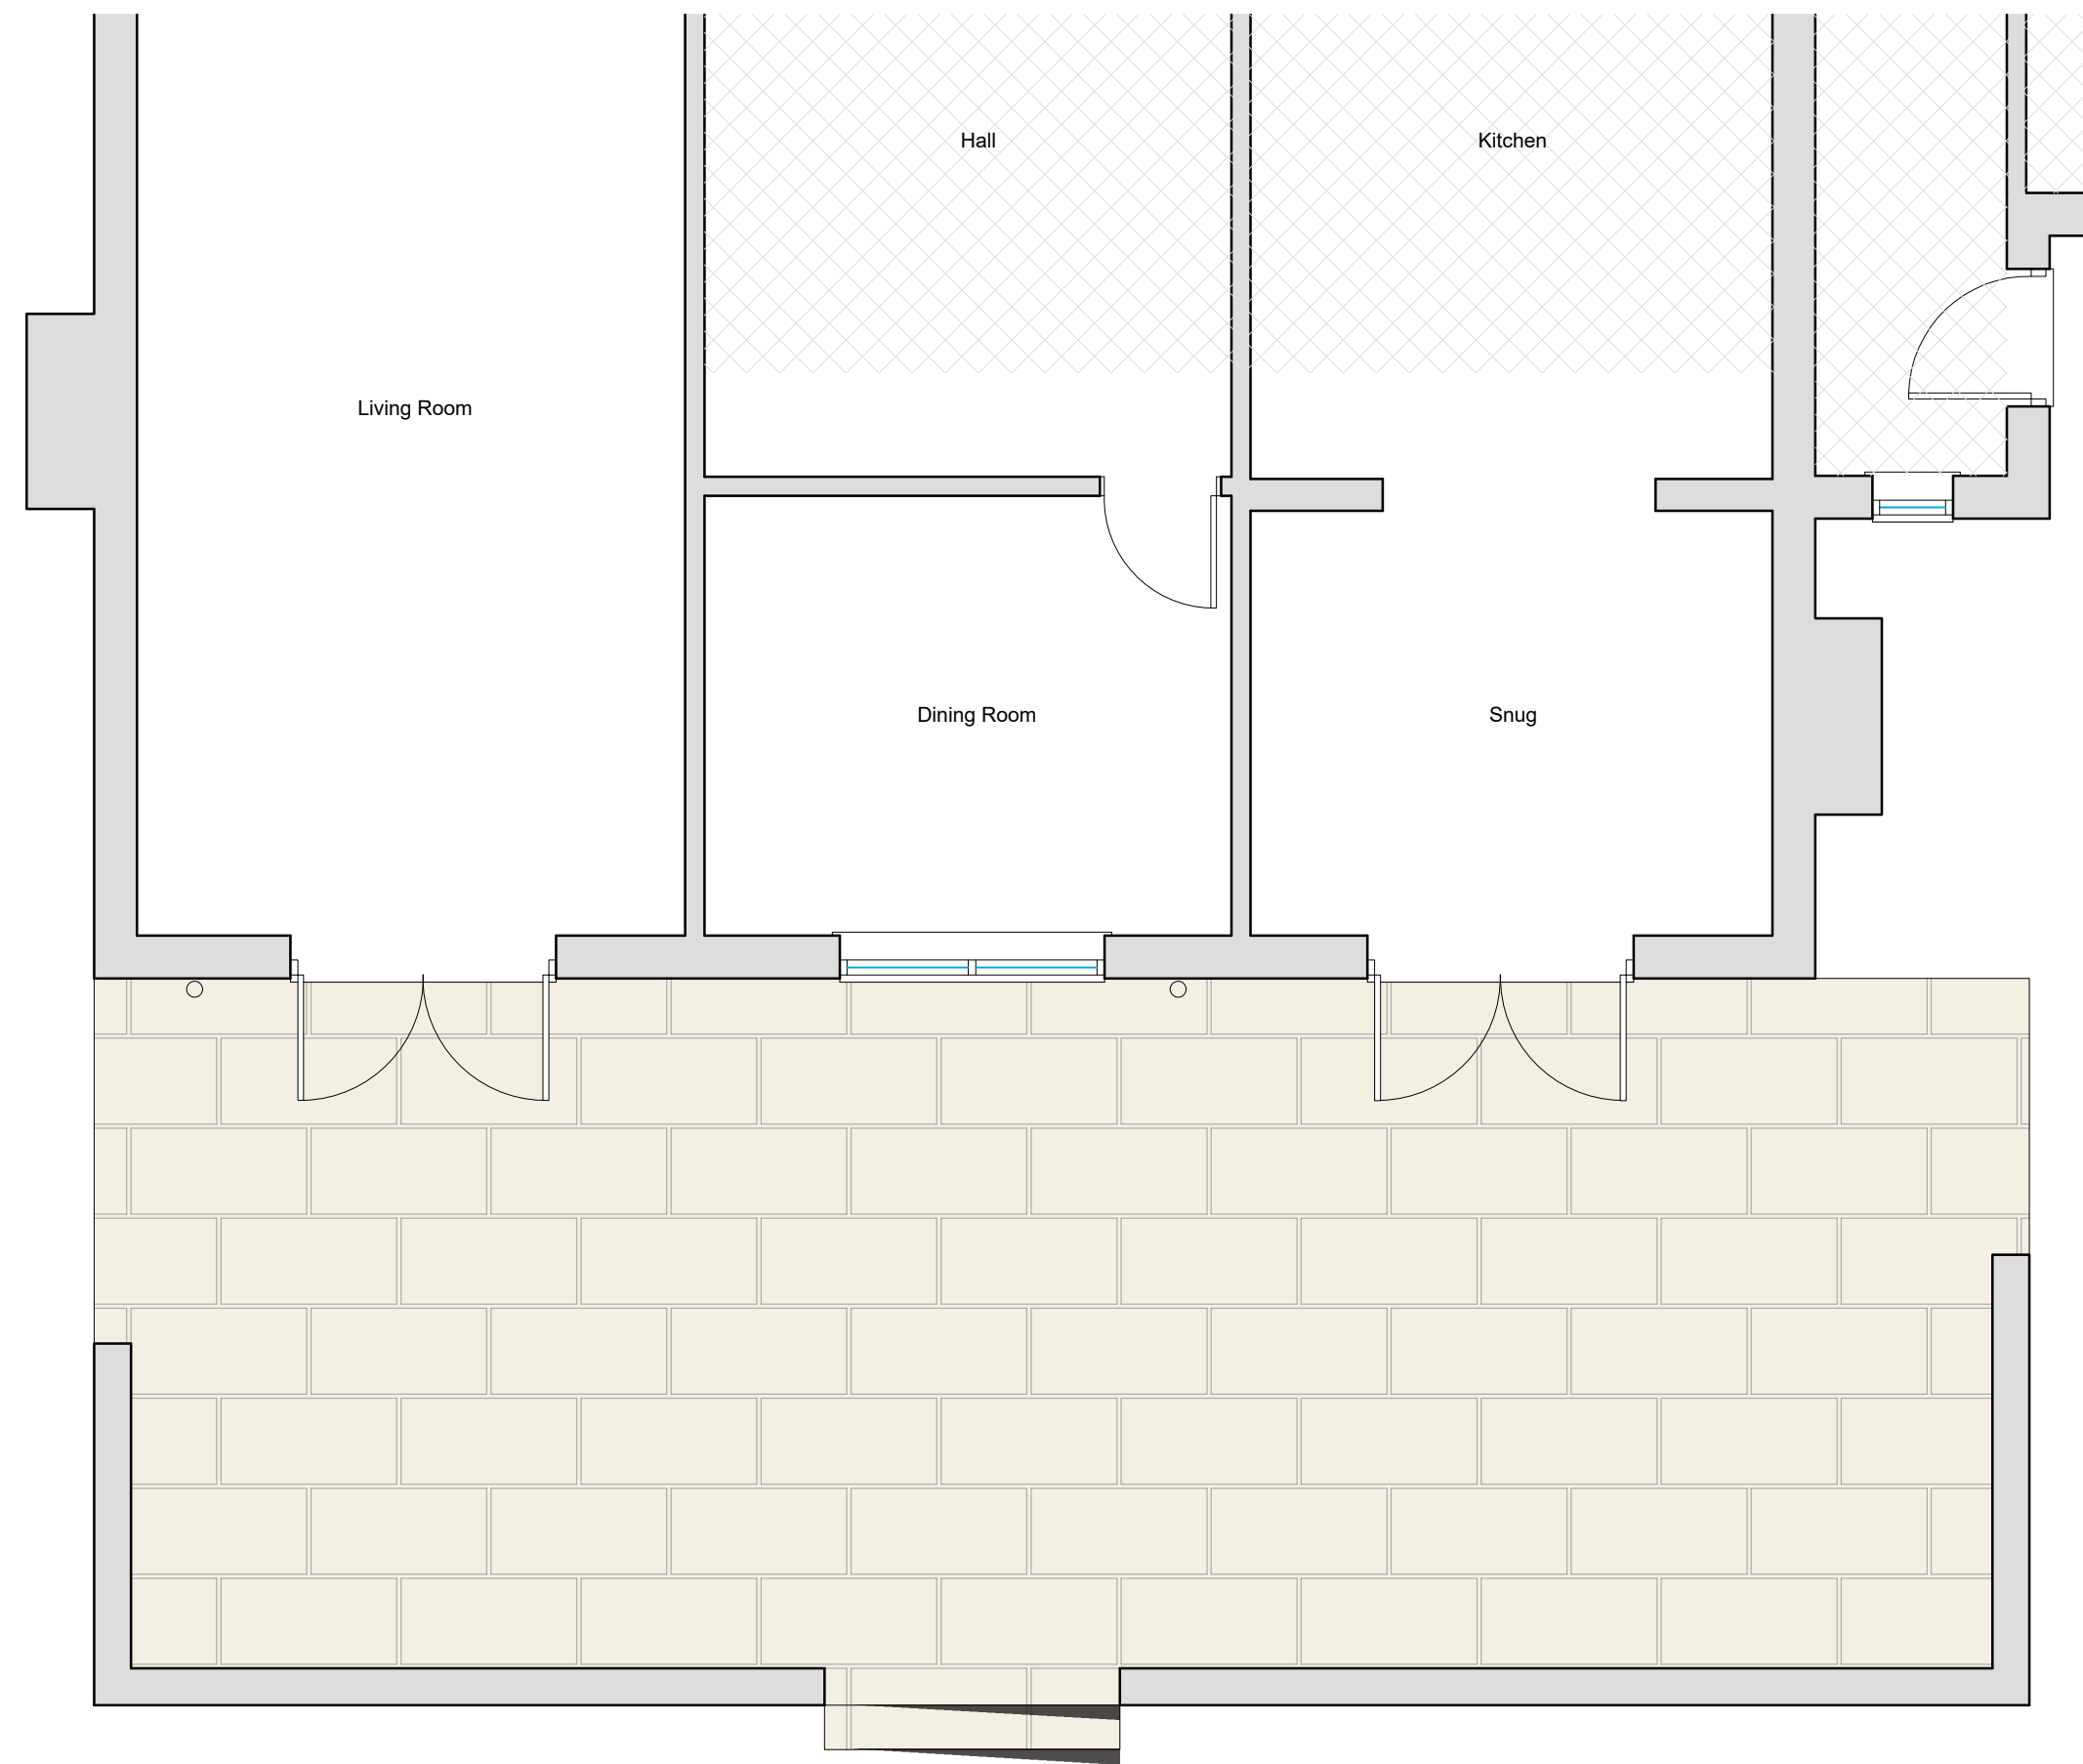


Existing Ground Floor Plan
Scale 1:50

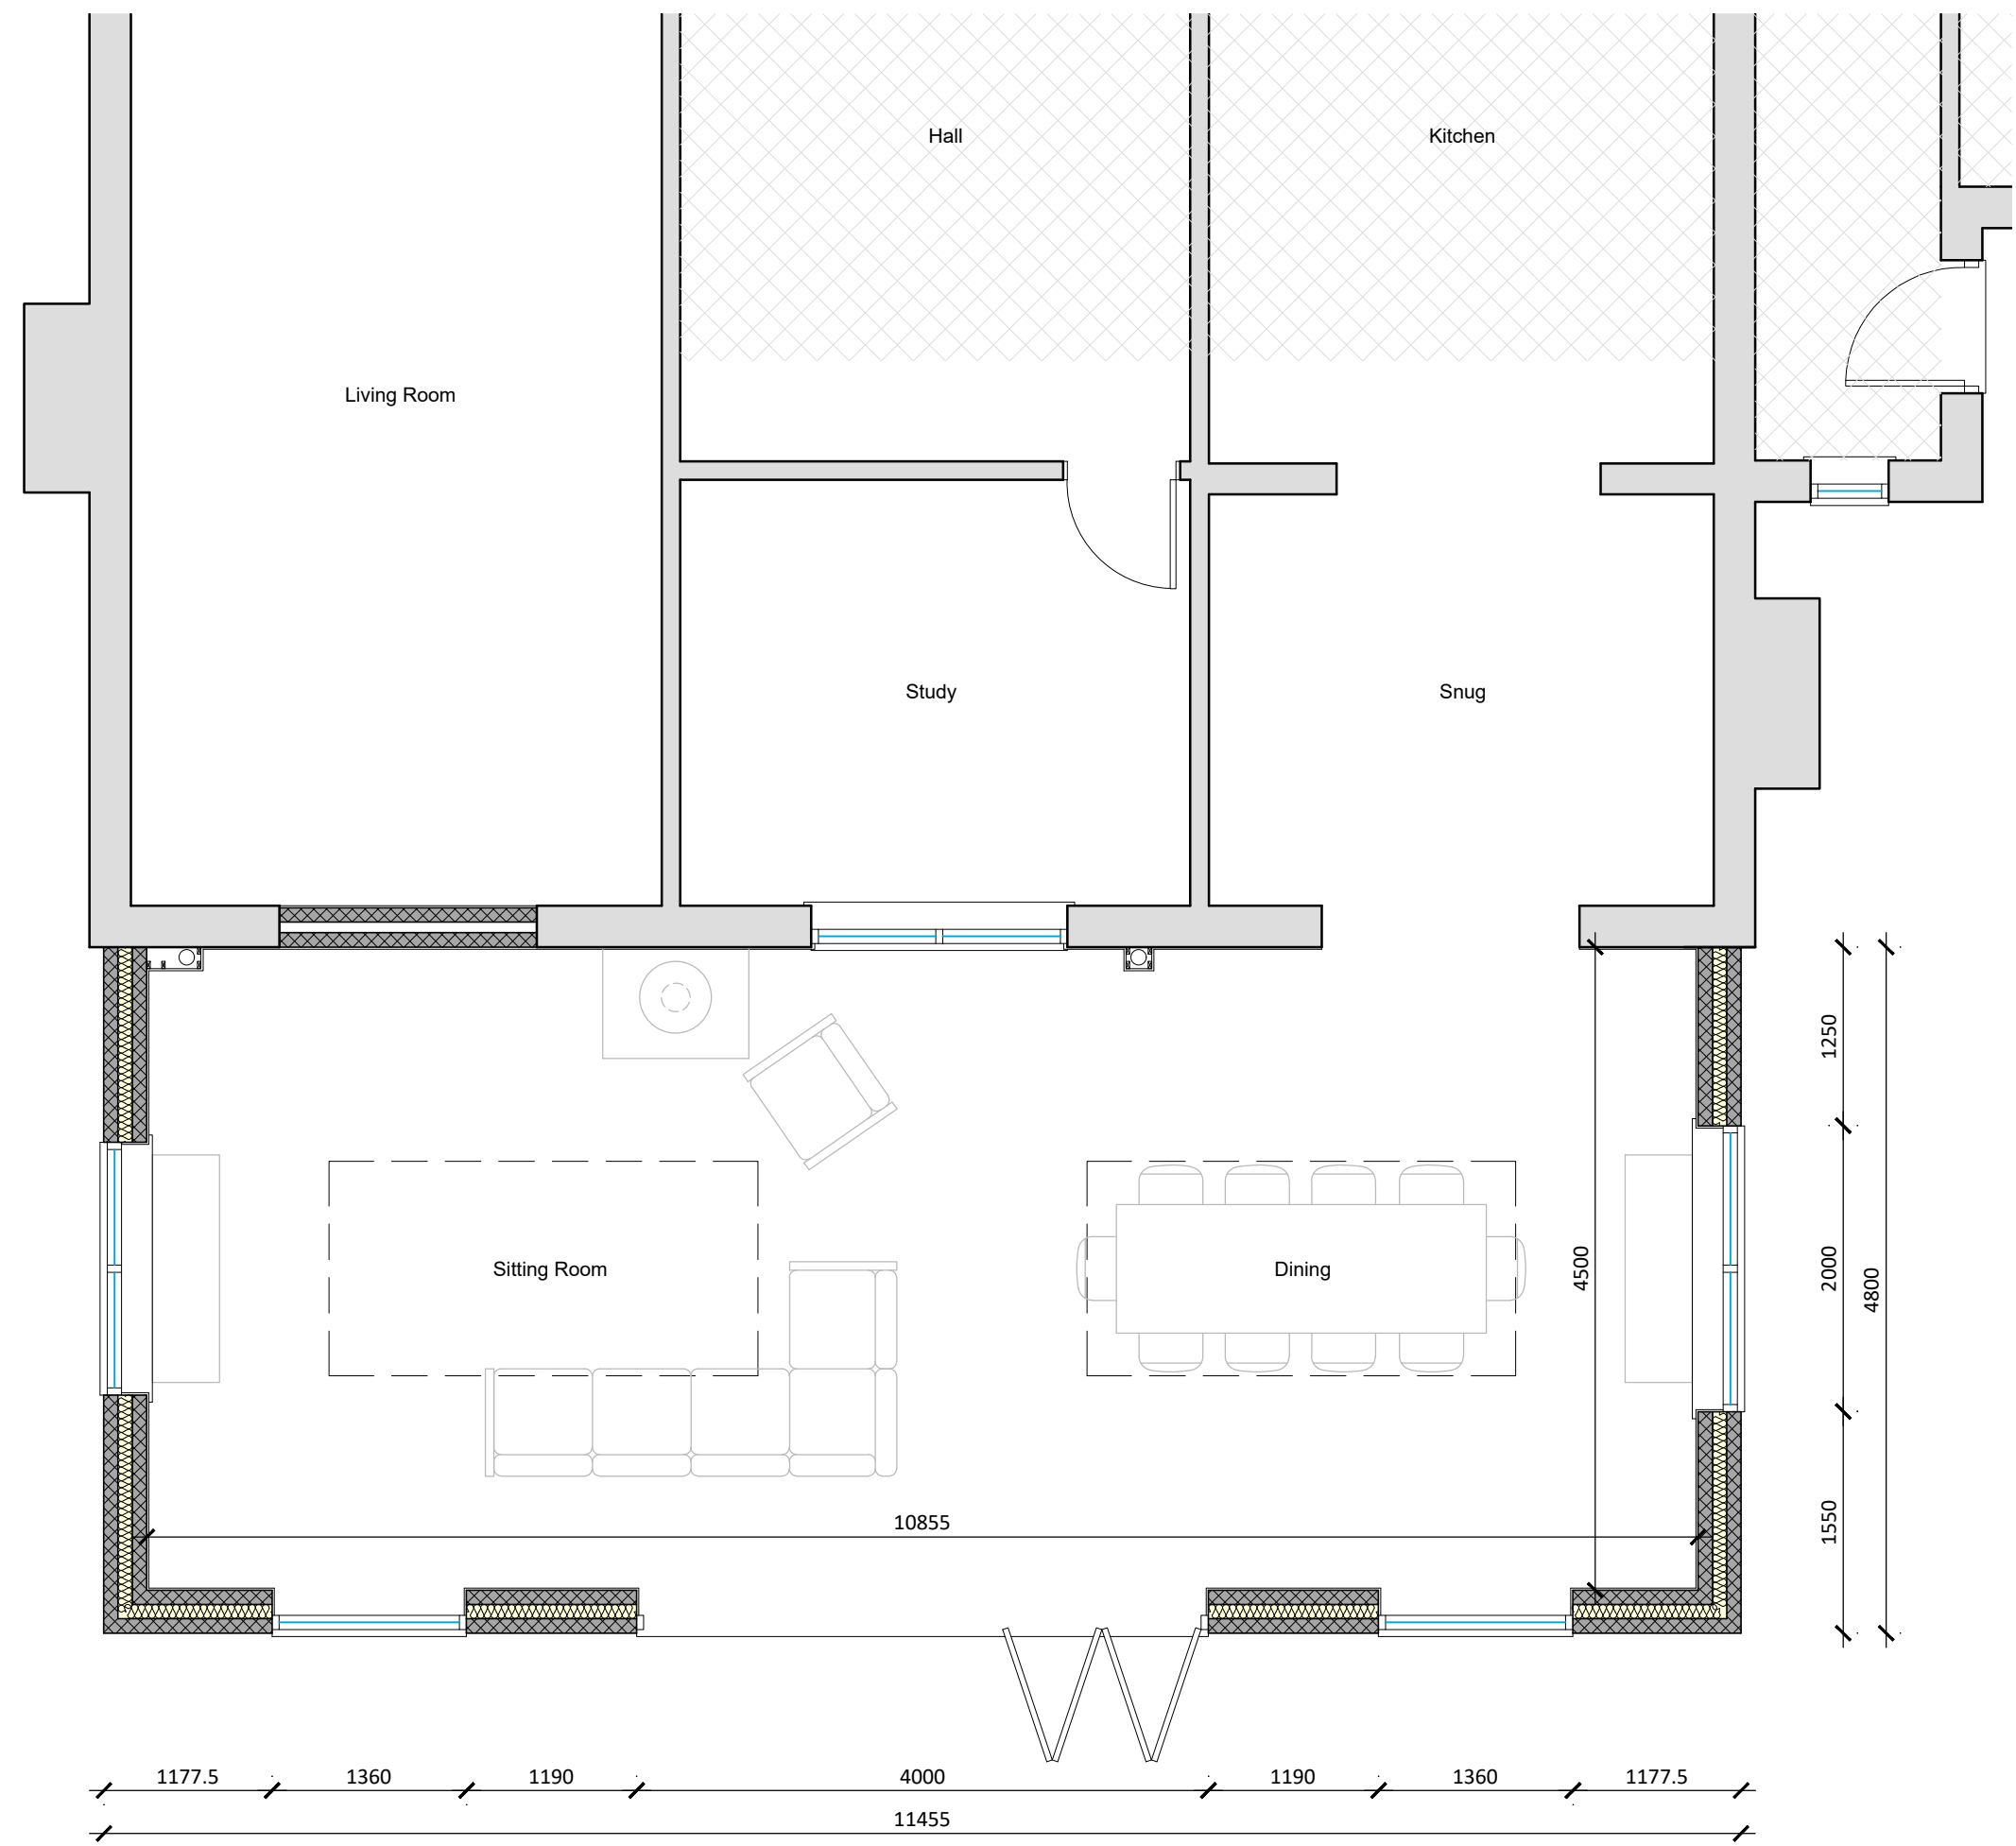

Proposed Ground Floor Plan
Scale 1:50

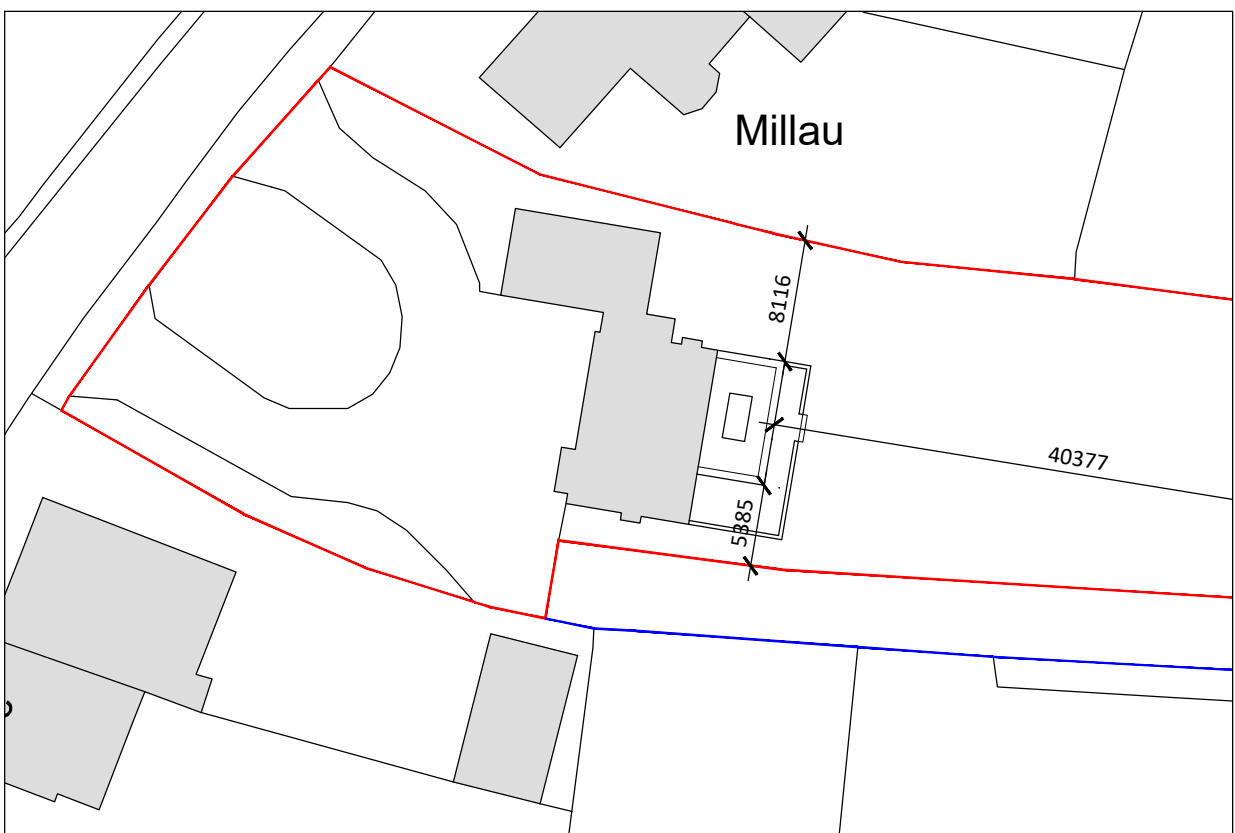

Proposed Block Plan
Scale 1:500

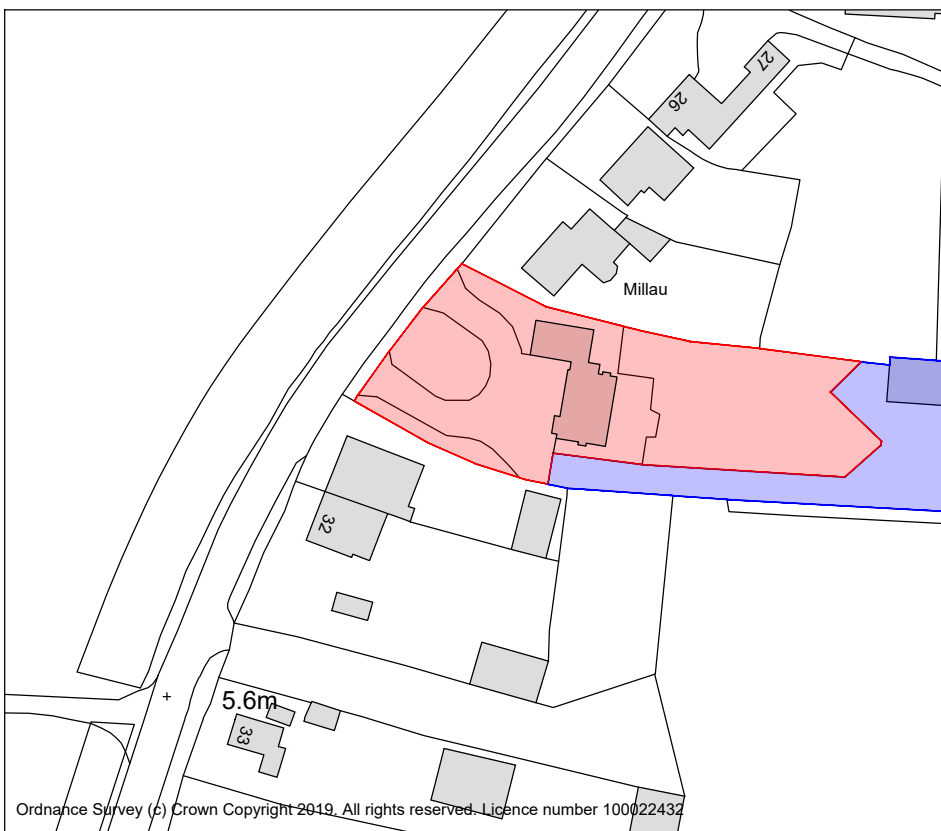


Site Location Plan
Scale 1:1250



Existing Rear (East) Elevation
Scale 1:100



Existing Side (North) Elevation
Scale 1:100

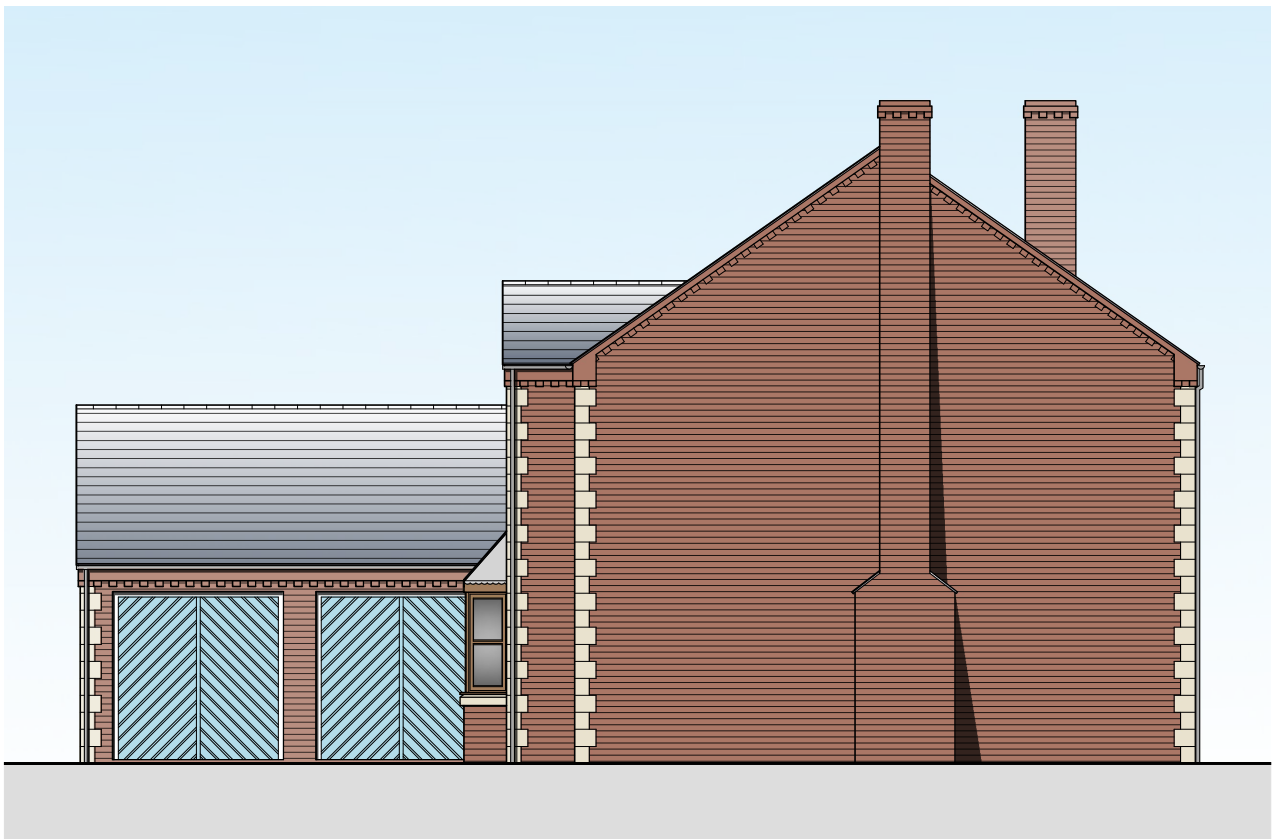


Existing Side (South) Elevation
Scale 1:100



Proposed Rear (East) Elevation
Scale 1:100



Proposed Side (North) Elevation
Scale 1:100

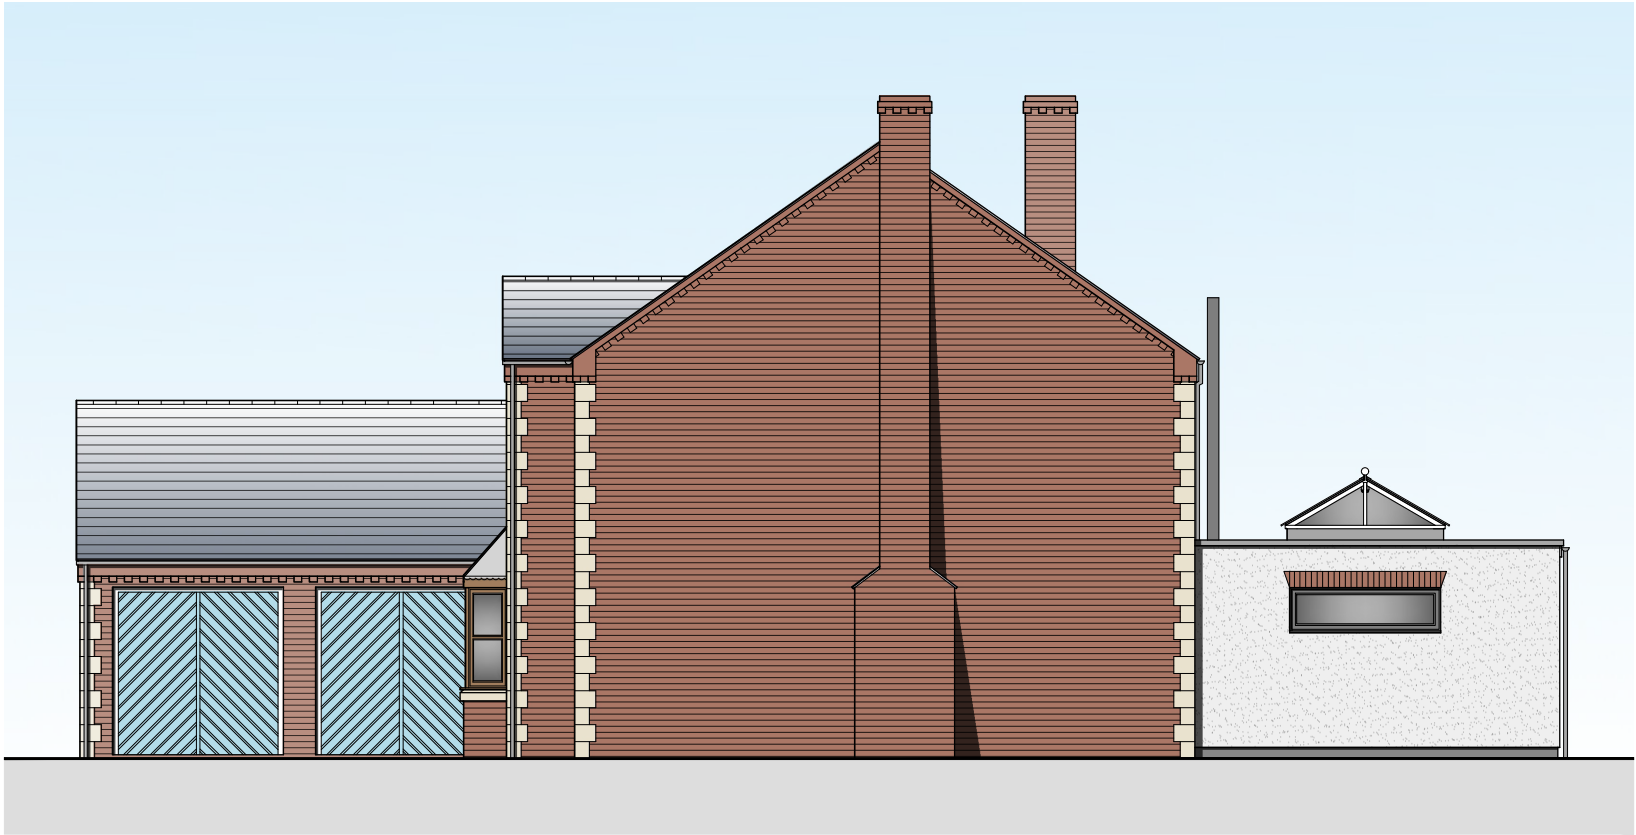

Proposed Side (South) Elevation
Scale 1:100

DESCRIPTION:
PROPOSED SINGLE STOREY REAR
EXTENSION AT 30 PEAK HILL,
COVBIT, SPALDING, LINCOLNSHIRE,
PE12 6AW



REV:	DESCRIPTION:	DATE:
PROJECT: SINGLE STOREY REAR EXTENSION		
DRAWING: EXISTING FLOORPLAN & ELEVATIONS SITE PLAN PROPOSED FLOORPLAN & ELEVATIONS BLOCK PLAN		
SIZE: A1	CLIENT: Mrs J. Laurie	
DATE: 16/11/20	APPROVED BY: JC	ISSUED: 01/05/20/01

Do Not Scale From This Drawing