


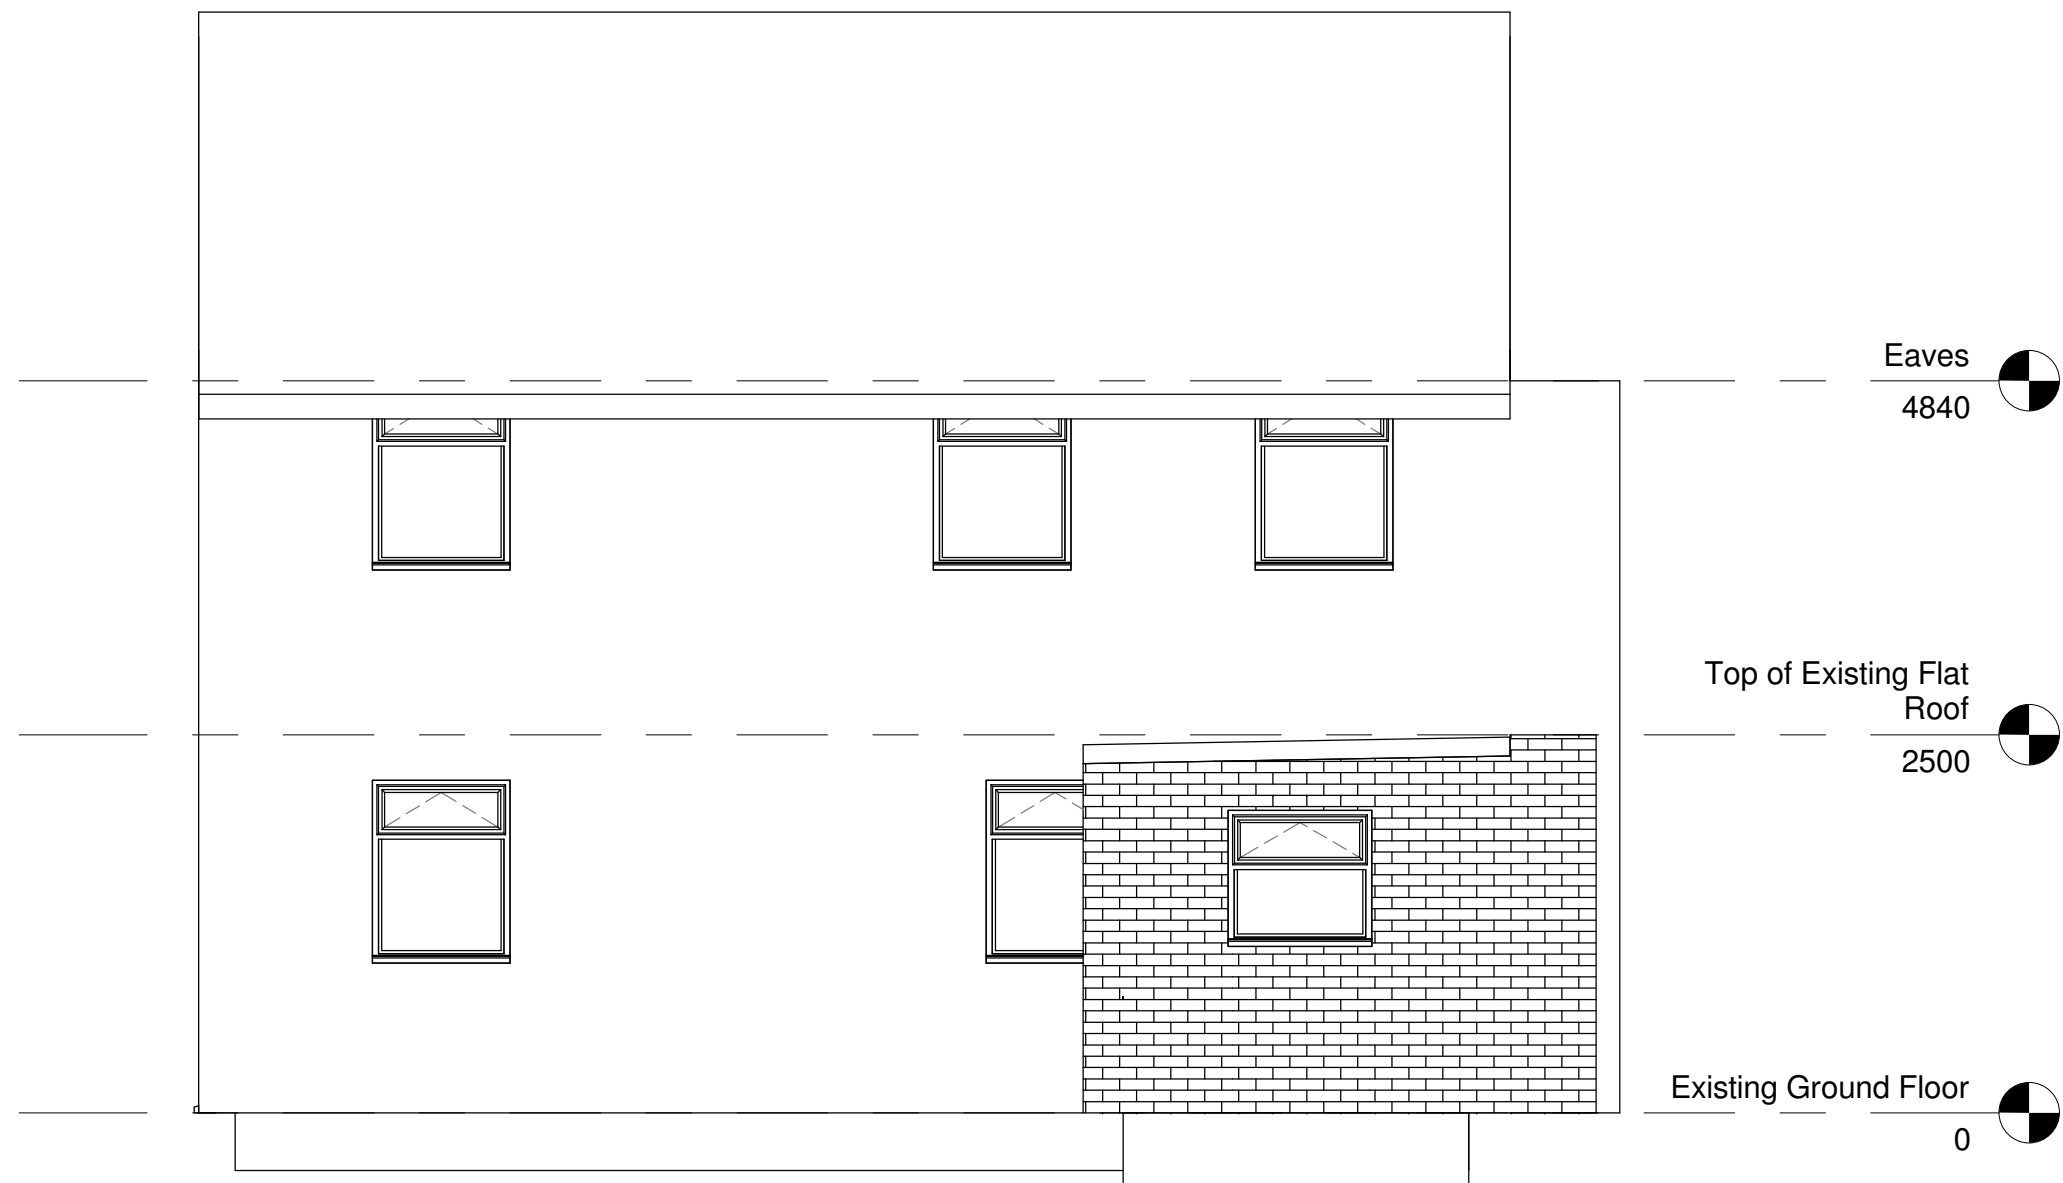

**1 Existing North Elevation**  
1 : 50

| Rev. | Description | Date |
|------|-------------|------|
|      |             |      |
|      |             |      |
|      |             |      |



|                   |                                                       |                                   |                    |                             |                        |     |
|-------------------|-------------------------------------------------------|-----------------------------------|--------------------|-----------------------------|------------------------|-----|
| CLIENT<br>ADDRESS | Mrs R Turnbull<br>8 Parkin Road<br>Cowbit<br>PE12 6AN | PROJECT<br>Level Access Shower    | Date<br>18/10/2016 | Project number<br>758 Grant | Scale (@ A3)<br>1 : 50 |     |
|                   |                                                       | SHEET<br>Existing North Elevation | Drawn by<br>SG     | DRAWING NUMBER<br>02        |                        | REV |