


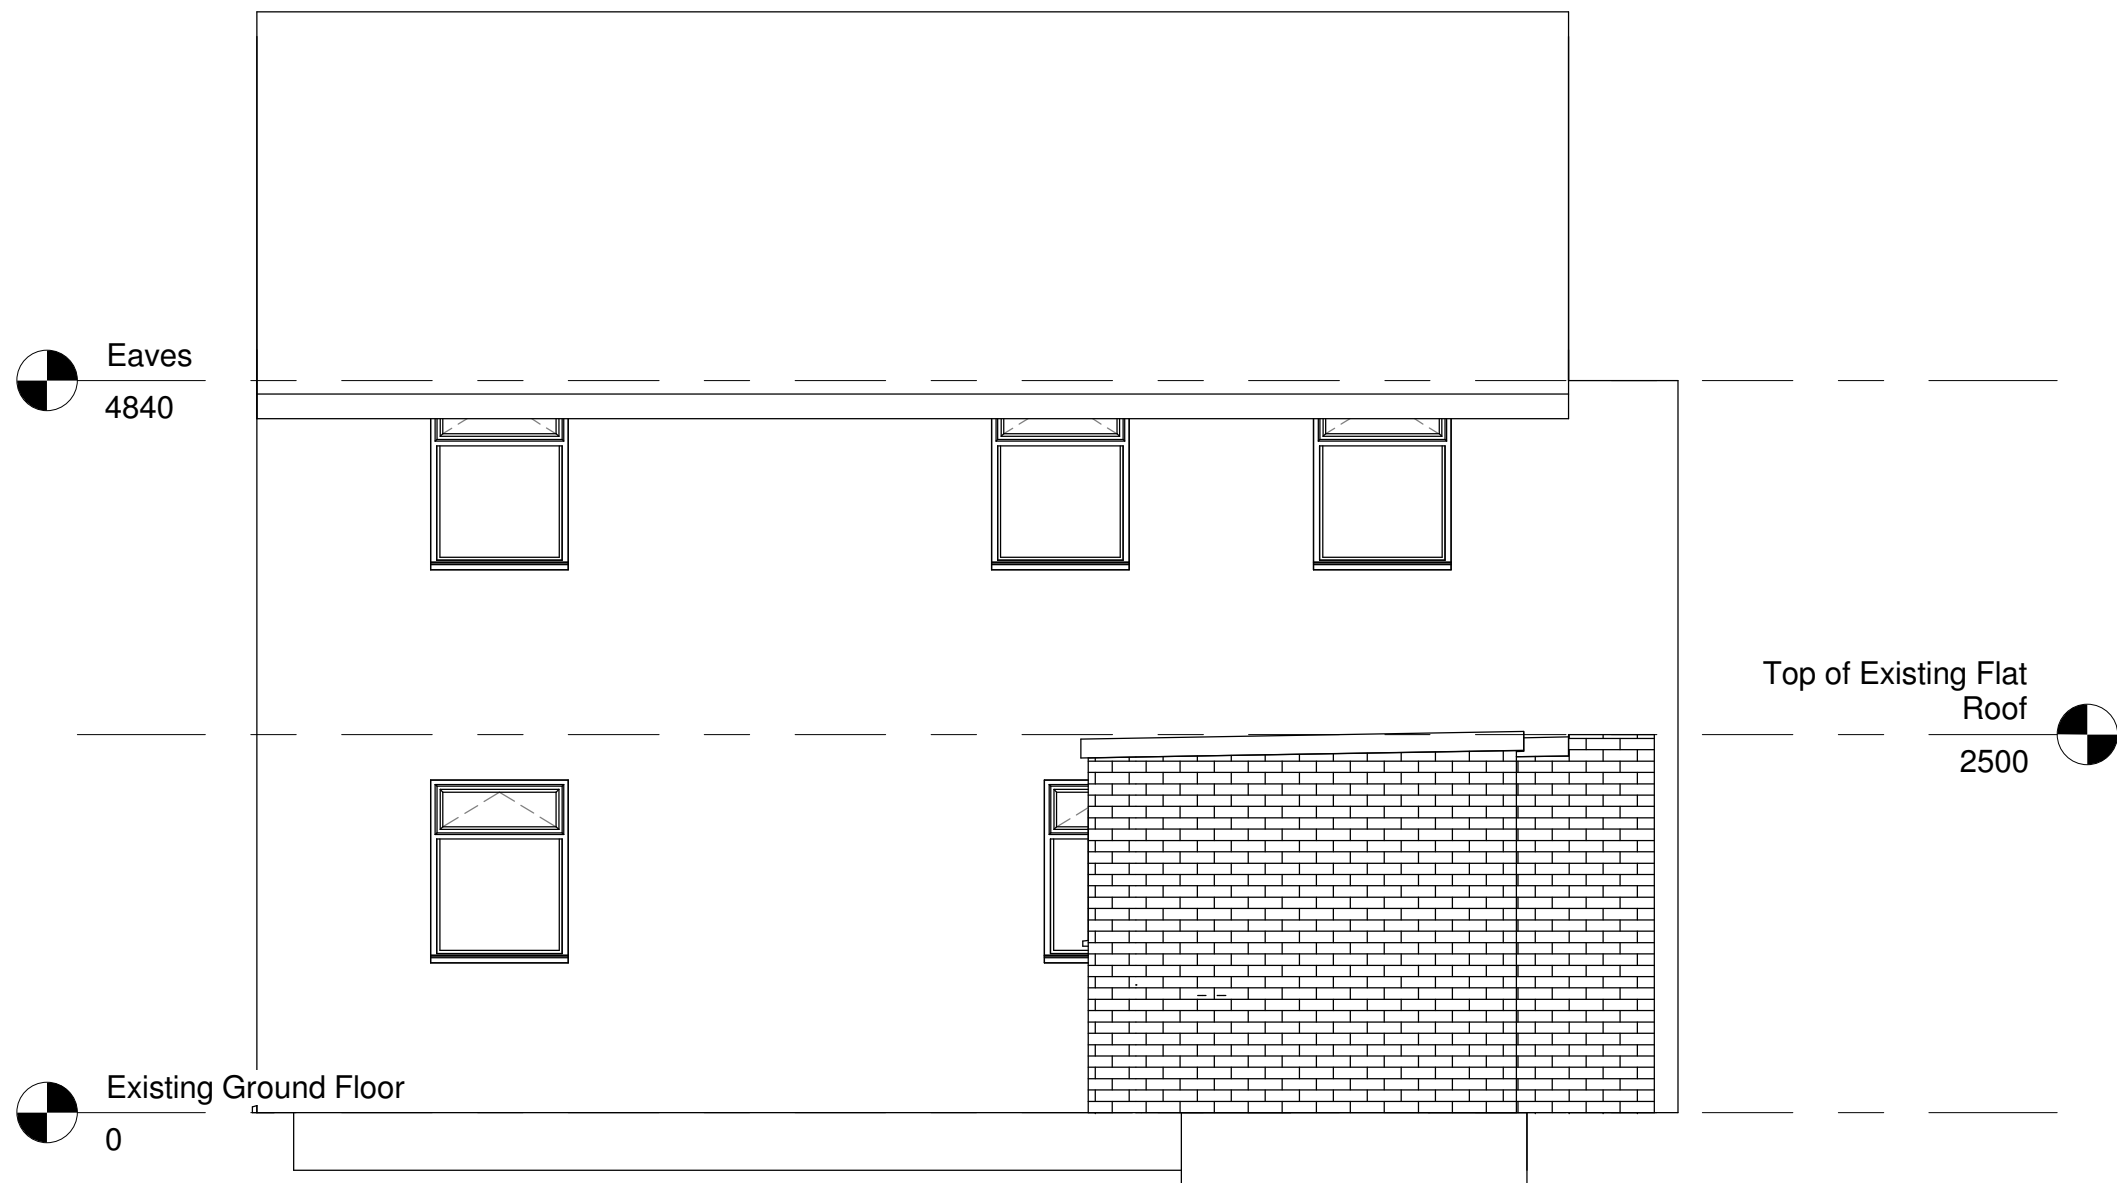

1 Proposed North Elevation
1 : 50

Rev.	Description	Date



CLIENT ADDRESS	Mrs R Turnball 8 Parkin Road Cowbit PE12 6AN	PROJECT Level Access Shower	Date 18/10/2016	Project number 758 Grant	Scale (@ A3) 1 : 50	
		SHEET Proposed North Elevation	Drawn by SG	DRAWING NUMBER 08		REV