

All dimensions to be verified on site by Main Contractor before the start of any shop drawings or work whatsoever either on their own behalf or that of sub-contractors.


Report any discrepancies to the Contract Administrator at once.

This drawing is to be read with all relevant Architects and Engineer's drawings and other relevant information.


Andrew M Wright Ltd. Registered in England & Wales No. 9399024.
Registered office: 22 Church Street, Holbeach, Spalding, Lincs, PE12 7LL

LEGEND:		DO NOT SCALE	
SYMBOLS		LEGEND	
	Banking	AV	Air Valve
	Hedge	BD	Bedford
	Tree	BH	Bowhead
	Bush	CB	Cable Box
	Gate	CH	Chimney
	O/H Electric	CL	Cover Level
	O/H Telecom	CLC	Cable TV
	S1 Control Station	CTV	Cable TV
		DK	Down Valve
		DP	Down Pipe
		DR	Drain
		ELC	Electricity
		EP	Electric
		ER	Earth Rod
		FB	Flower Bed
		FH	Flower Head
		FP	Flower Pot
		GP	Gate Post
		GV	Gas Valve
		IC	Inspect, Cover
		IL	Insert Level
		JB	Junction Box
		KO	Kitchen
		LB	Letter Box
		LP	Lamp Post
		MH	Manhole
		MK	Marker
		NP	Name Plate
		OH	Overhead
		OSM	Ordnance Survey
		P	Post
		PM	Parking Meter
		RE	Road Sign
		RS	Road Sign
		SAP	Sealing
		SC	Stop Cock
		SL	Stop Level
		ST	Stop Tap
		SV	Stop Valve
		TAR	Tarmac
		TCE	Telephone Call Box
		TL	Telephone Line
		TP	Telephone Pole
		TV	Television Box
		UL	Under to B
		VF	Vent Pipe
		WL	Water Level
		WM	Water Meter
		WO	Wash Out

Topographic survey carried out by Sky Revolutions Ltd.
No responsibility is accepted for any errors or omissions.

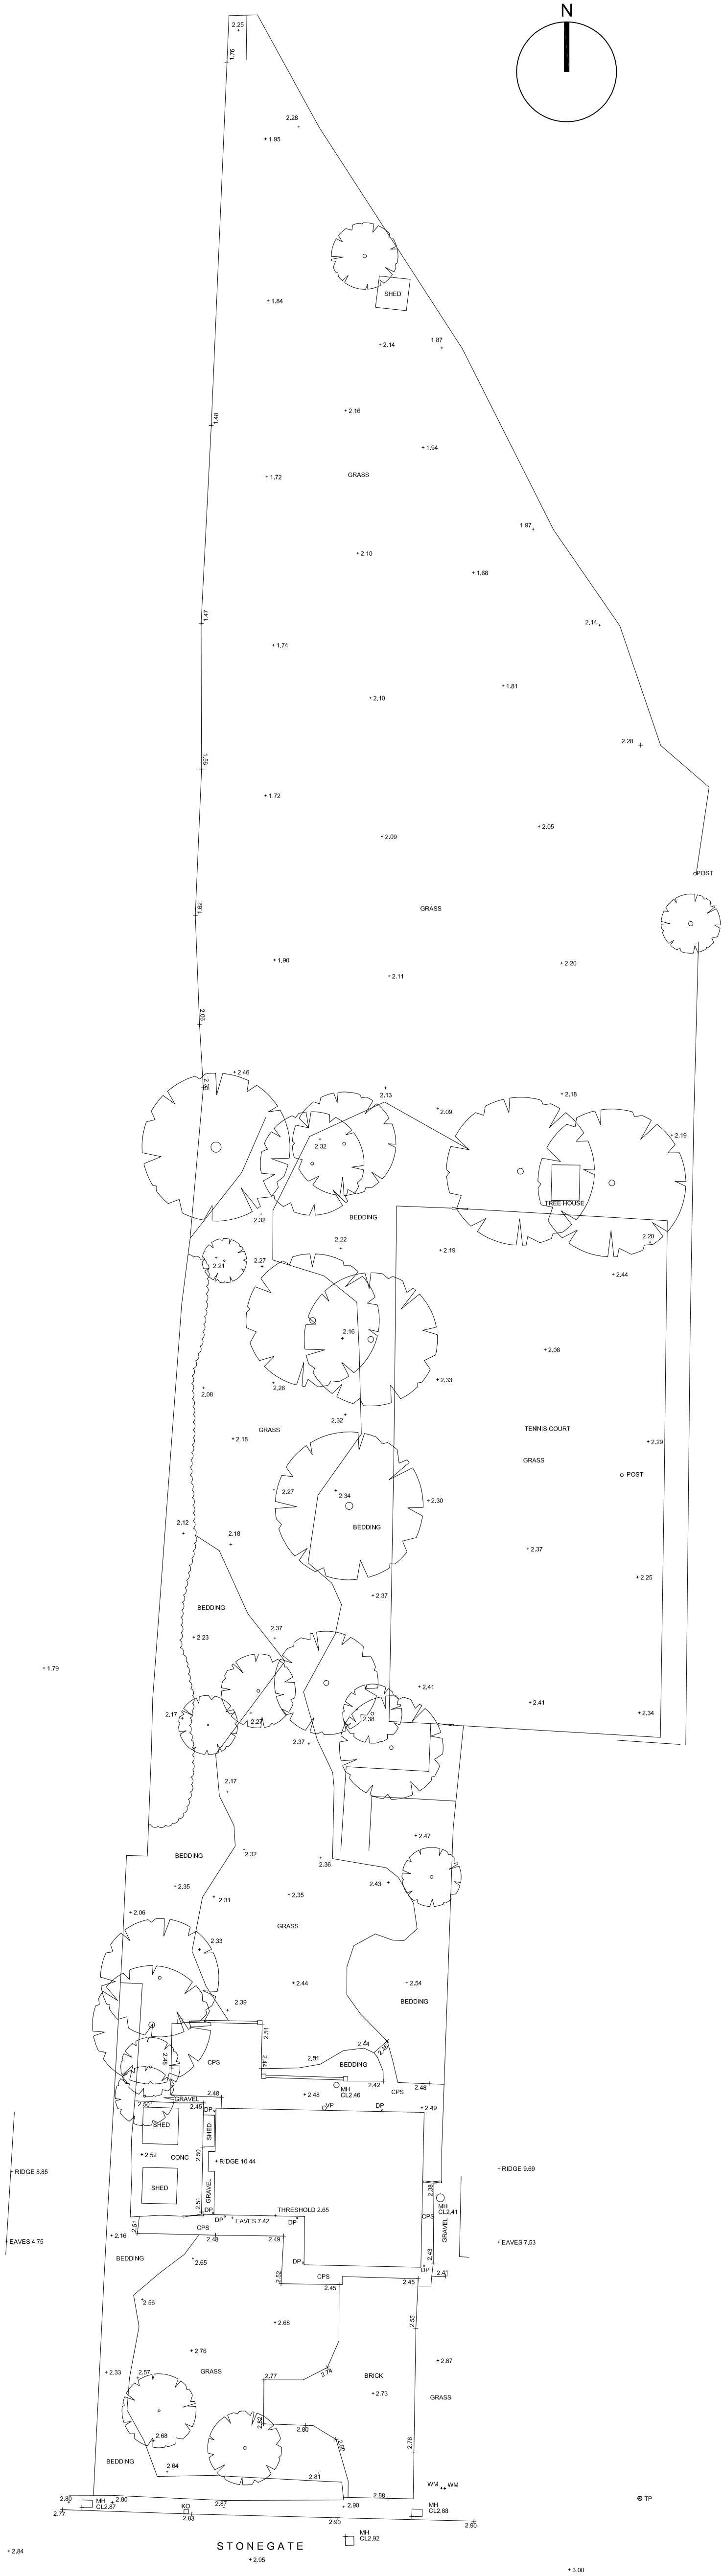

Existing Site Plan (1:250)

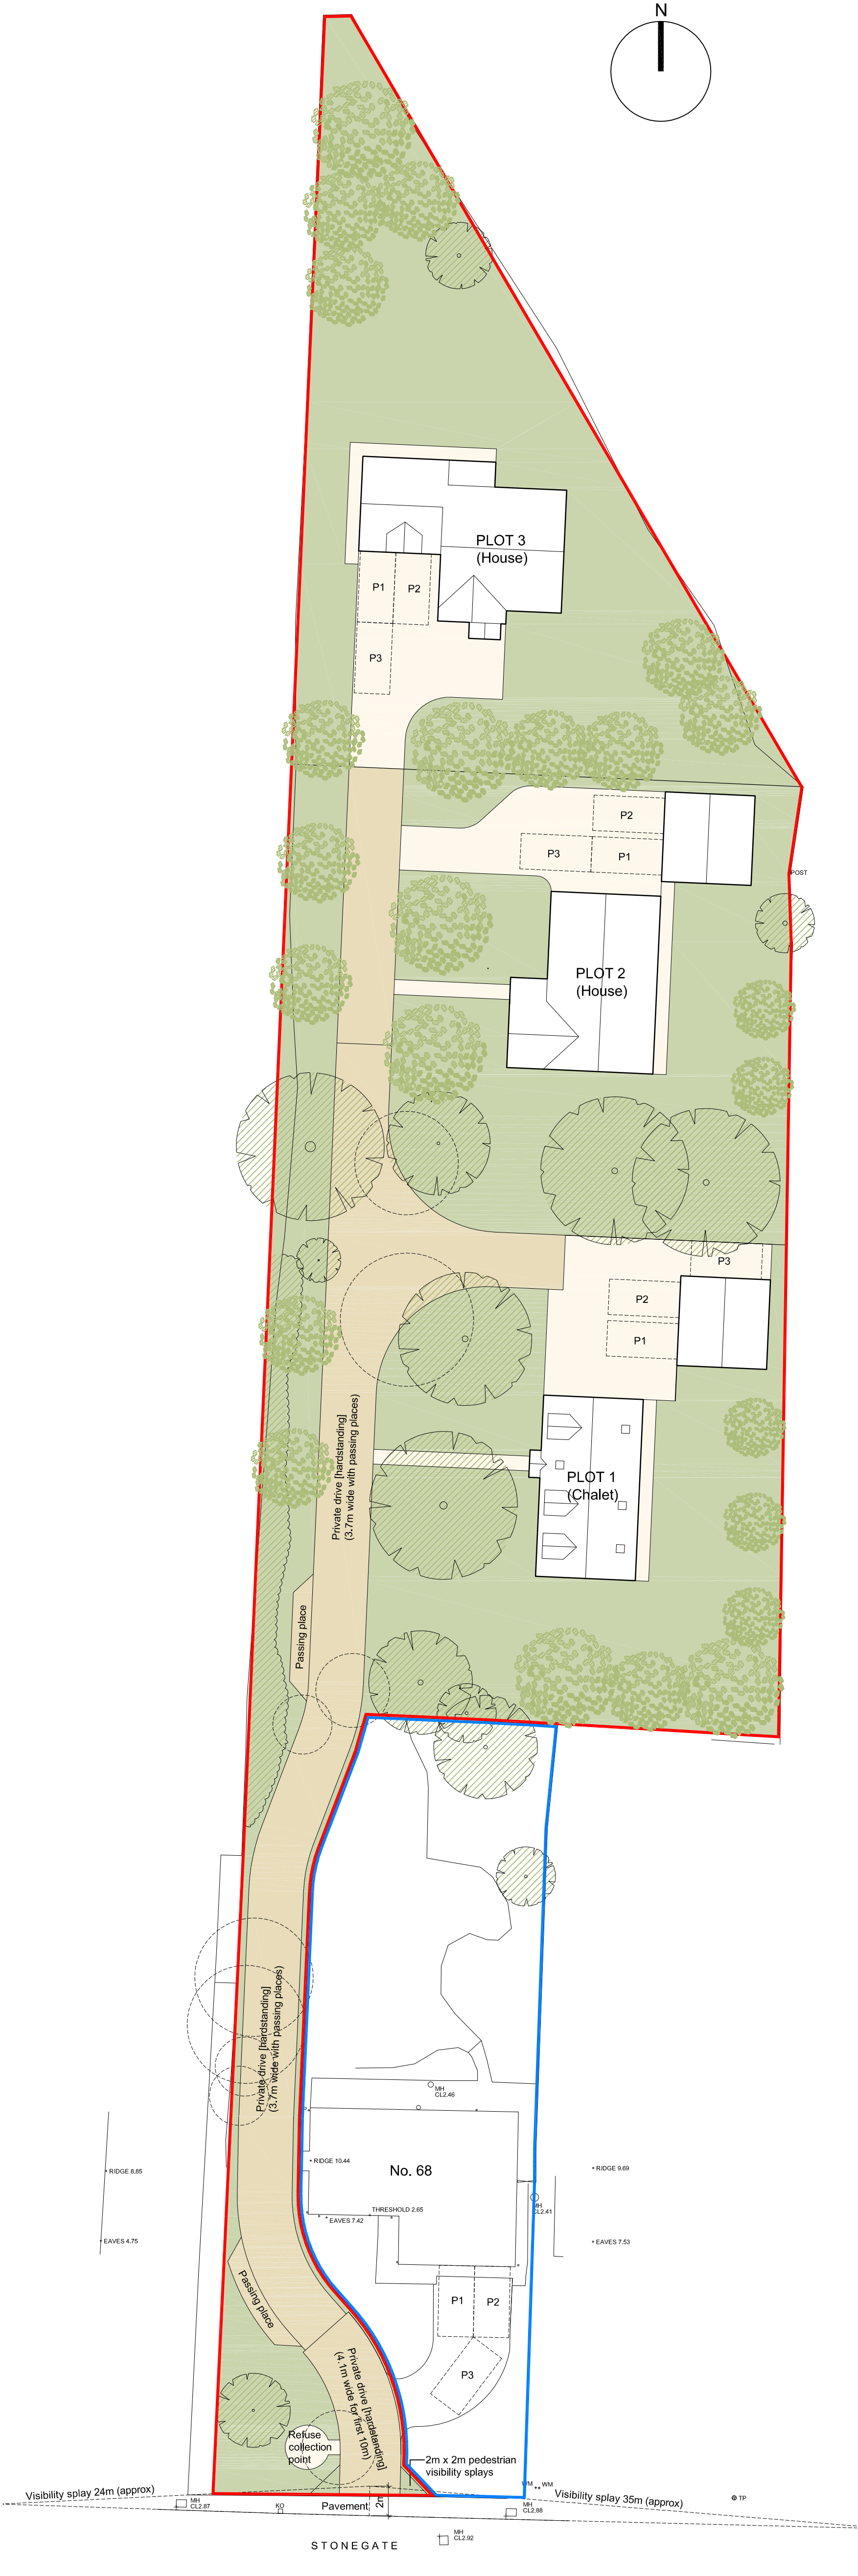


Proposed Site Plan (1:250)



Location Plan (1:1250)

P1	26.07.18	Planning Issue	AMW	AMW
D2	26.07.18	Draft Issue	AMW	AMW
D1	26.07.18	Draft Issue	AMW	AMW
Revision:	Date:	Description:	Drawn:	

ANDREW M WRIGHT LTD
CHARTERED ARCHITECT

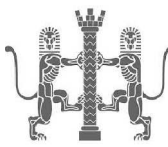

26 Joys Bank, Holbeach St Johns, Spalding, Lincs, PE12 8SD
Telephone: 01406 540573 Mobile: 07940 914778

Project: 68 Stonegate
Cowbit
Spalding
Lincs

Drawing Title: Location Plan & Site Plans

Client: Mr & Mrs M Laycock

Drawn:	Checked:	Date:	Scale:	Paper Size:
AMW	AMW	17.07.18	As shown	A1
Job No.:	Dwg No.:	Stage:	Revision:	
101701	PD01	Planning	P1	