




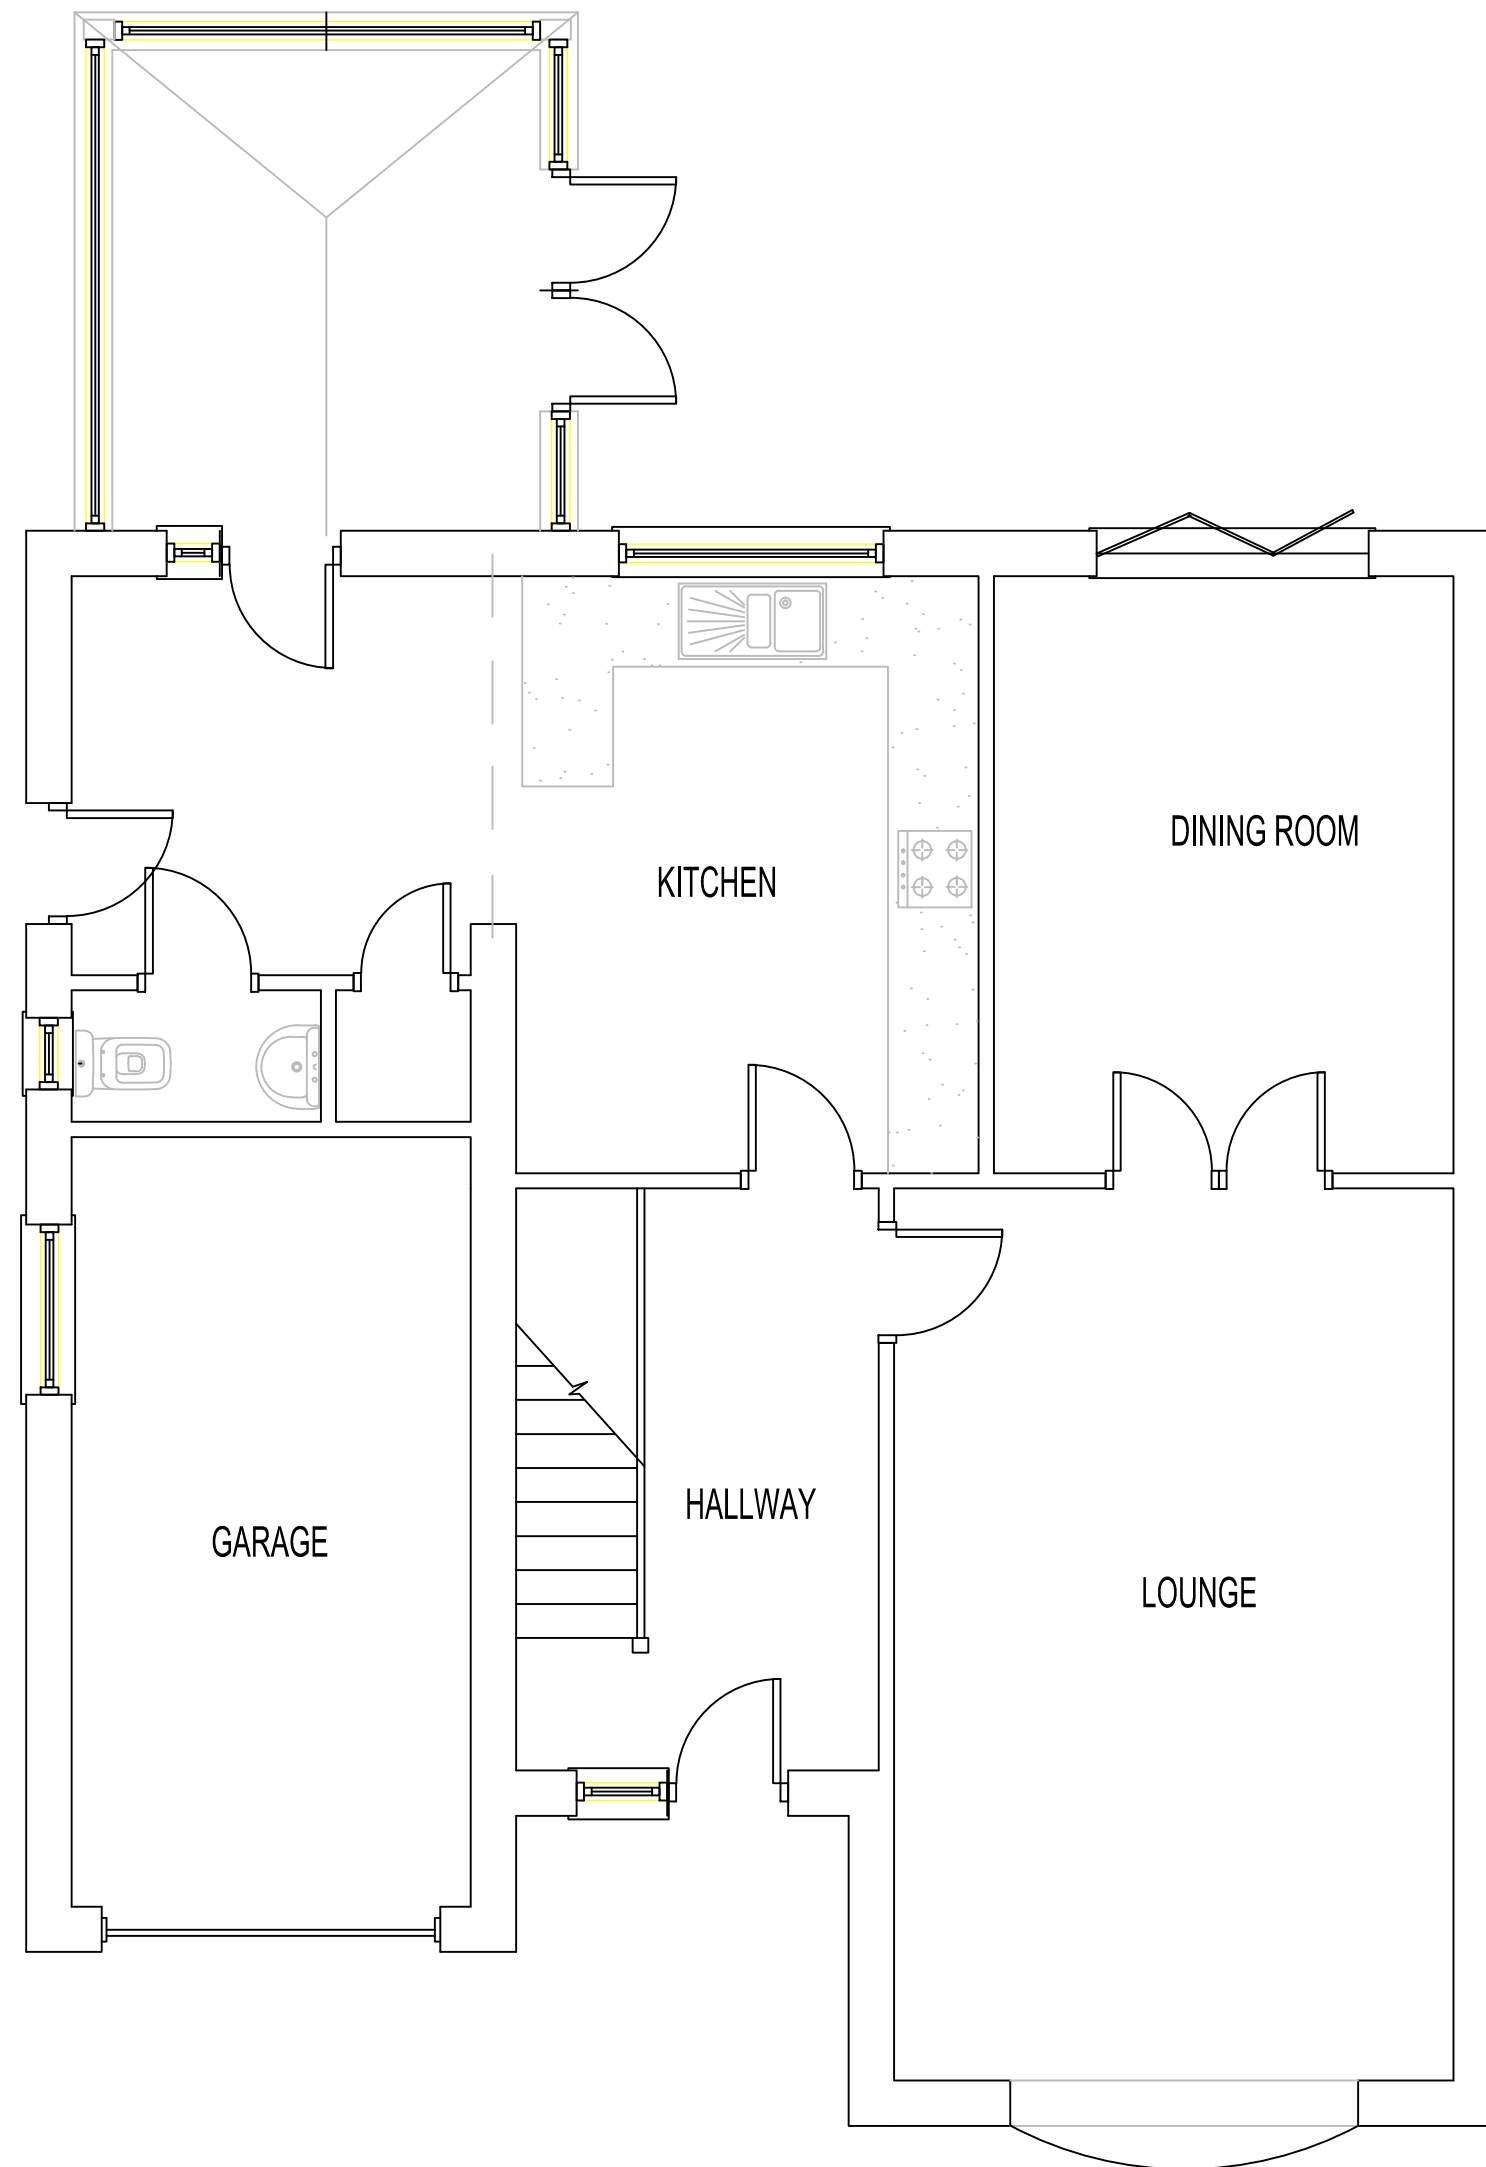

EXISTING GROUND FLOOR
1:50

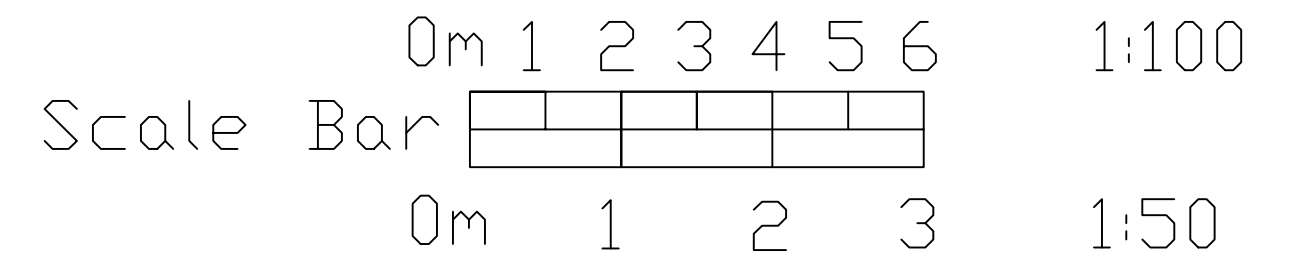

EXISTING FRONT ELEVATION
1:100

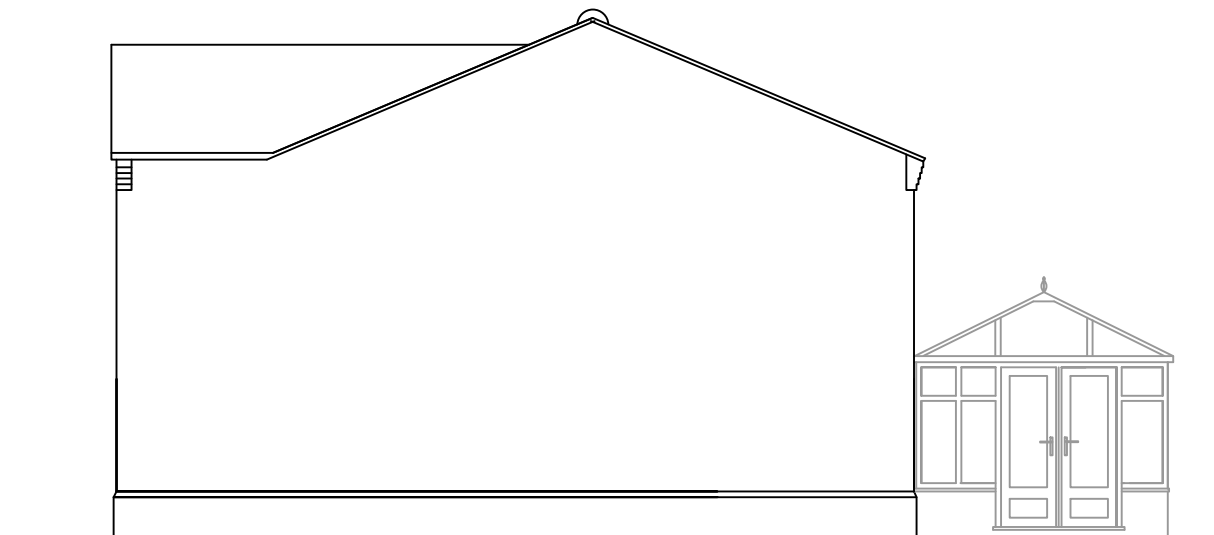

EXISTING SIDE ELEVATION
1:100



EXISTING SIDE ELEVATION
1:100



EXISTING REAR ELEVATION
1:100

M.A.P.design
Architectural Services

Email: tonymap1@yahoo.co.uk
Tel: 07711537799

Project: Proposed Rear Extension

Address: 40 Stonegate, Cowbit PE12 6AH

Drawn: TP

Scale: 1:100 1:50

Revision:

Existing Layouts 001

Paper size: A2