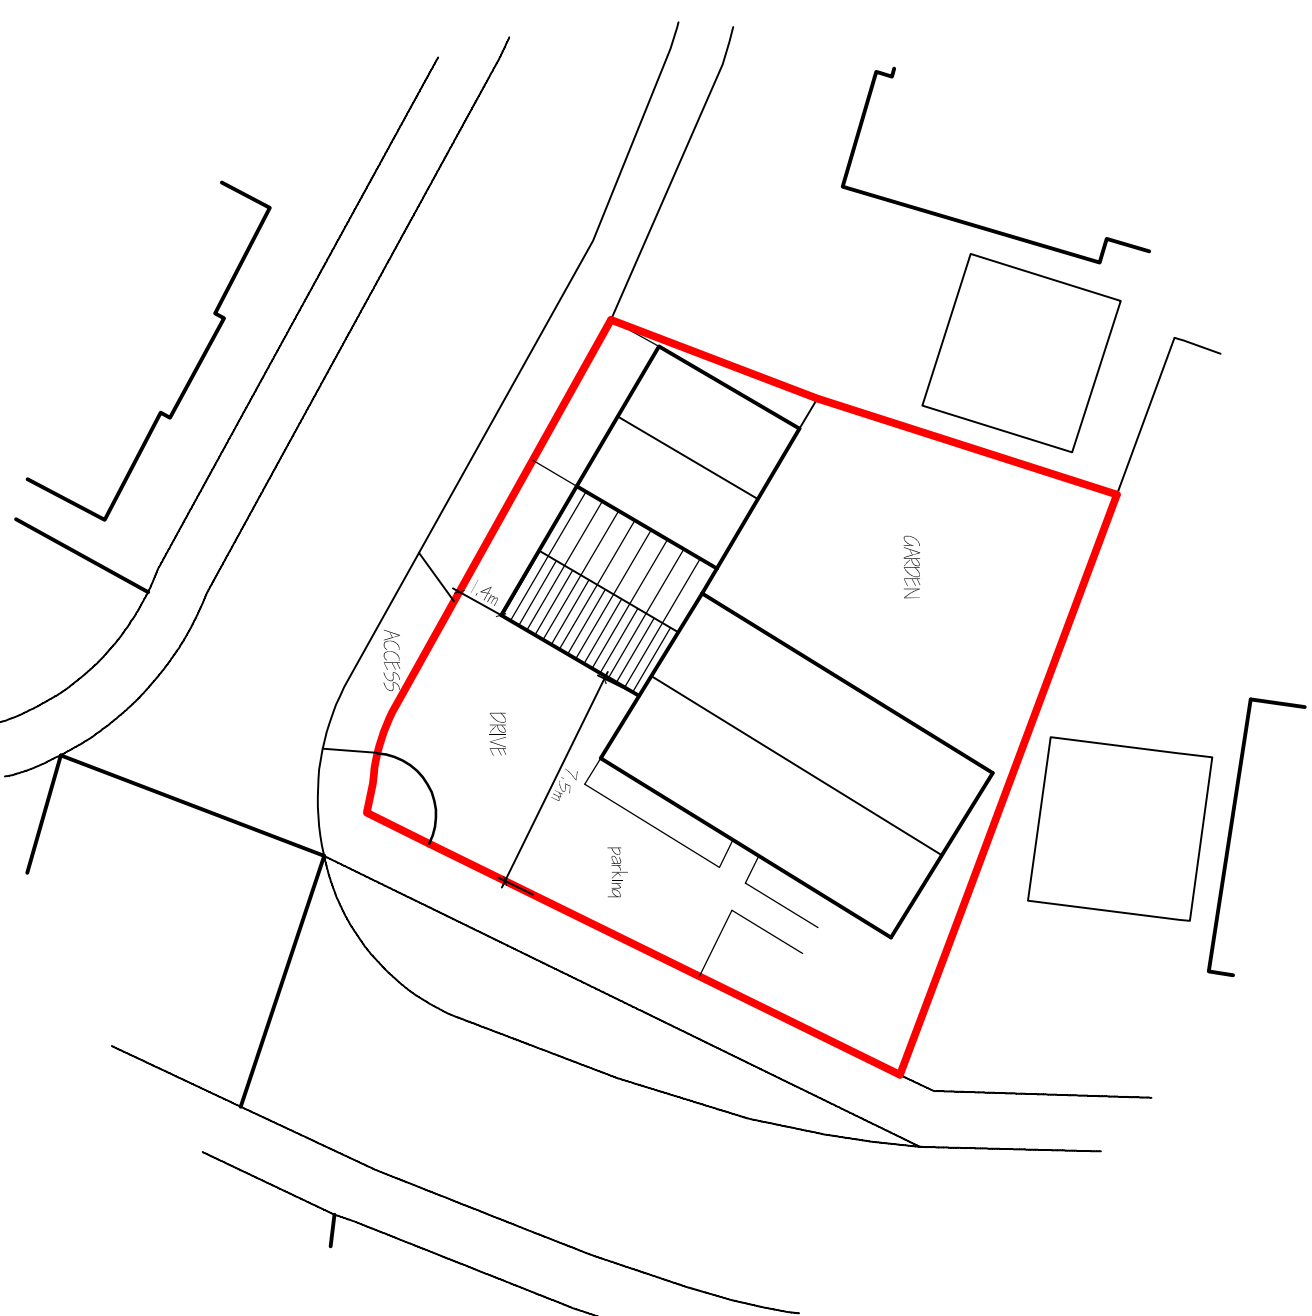
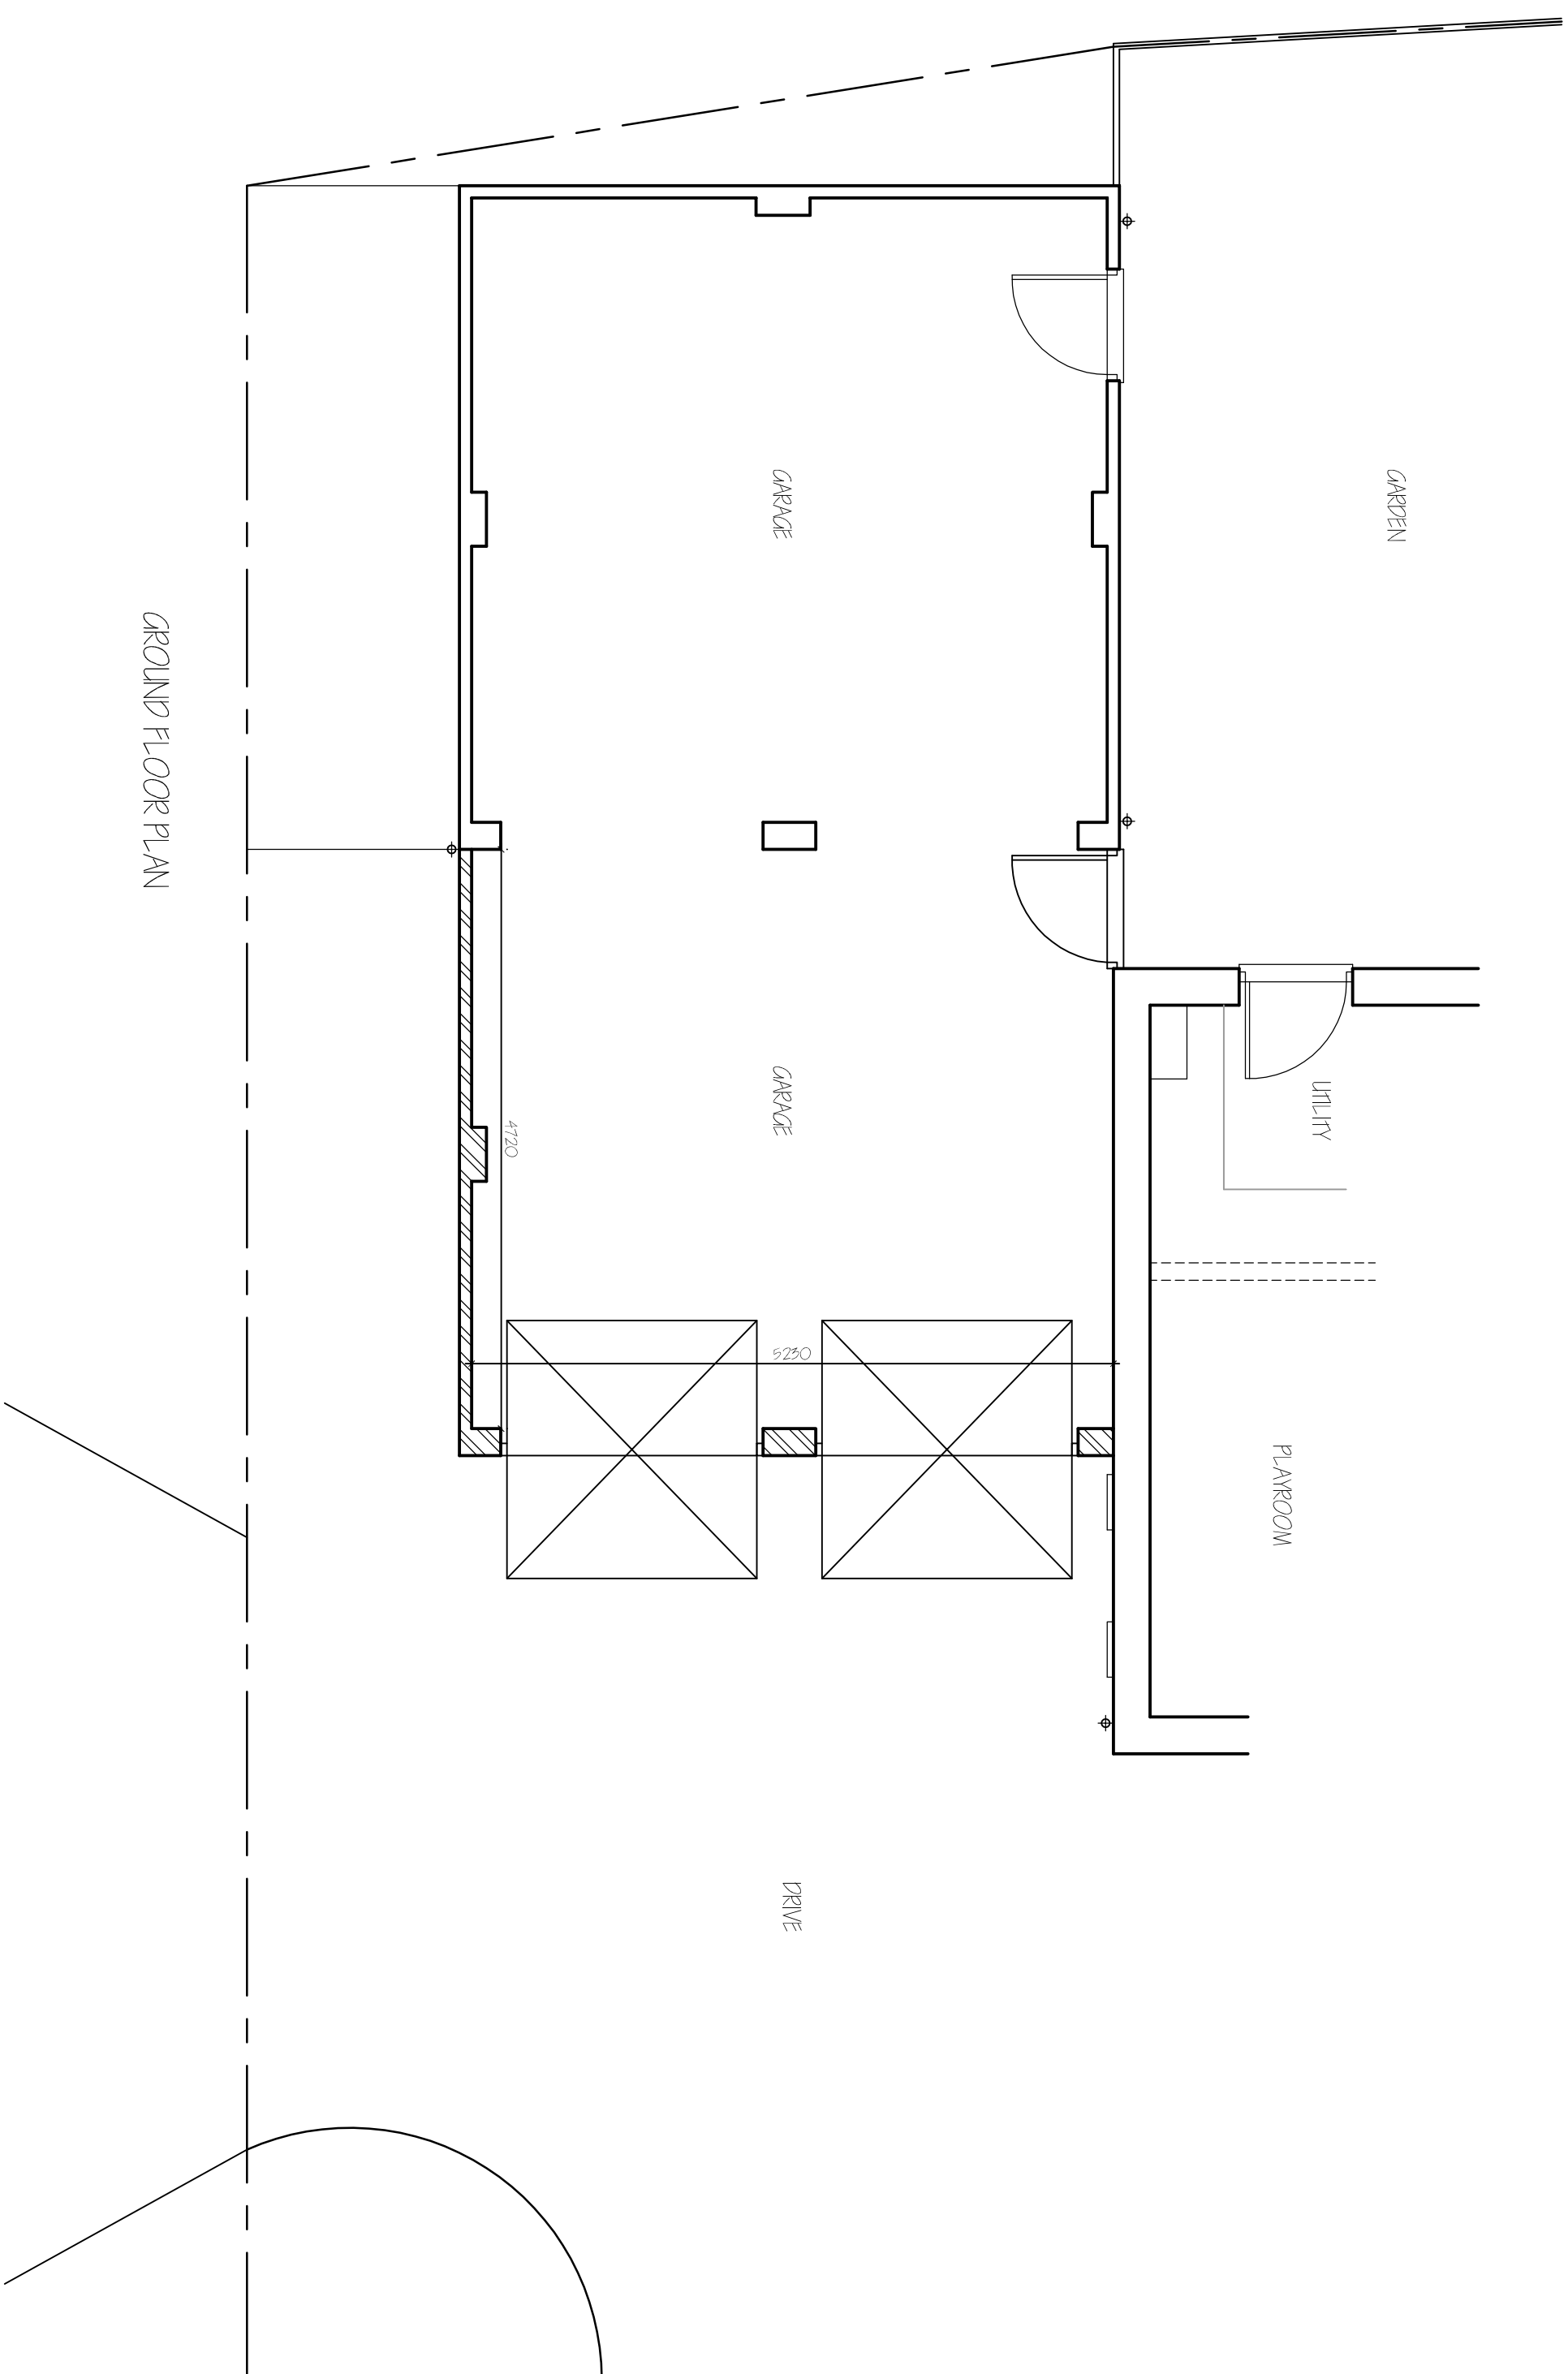
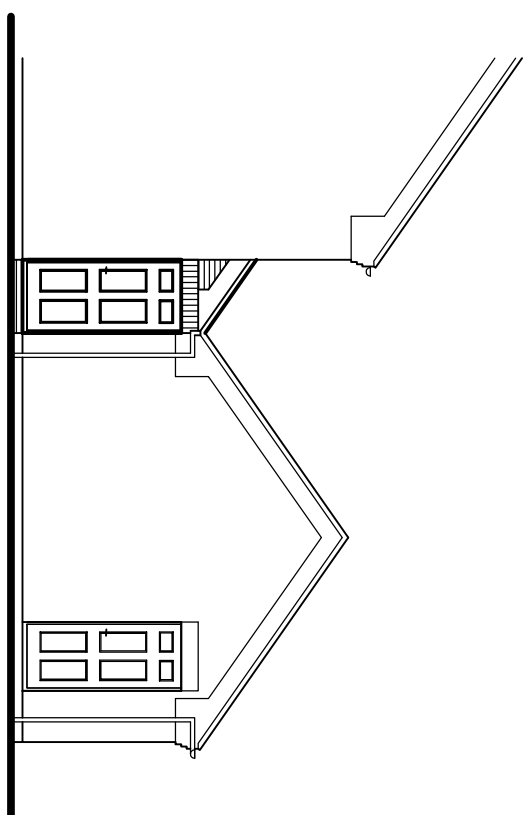
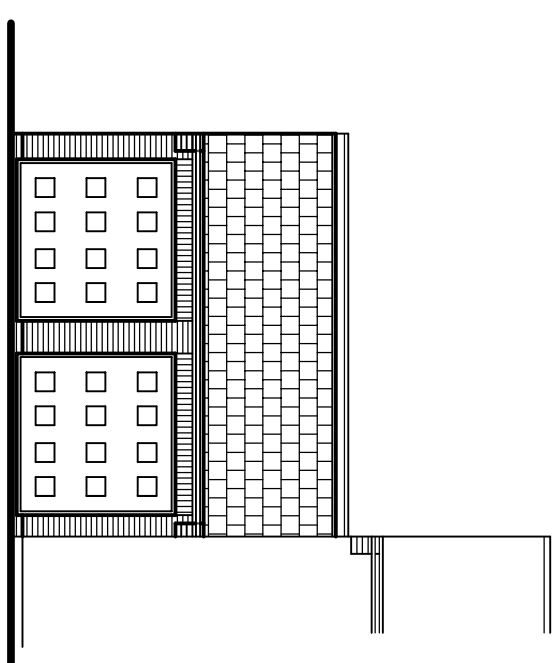
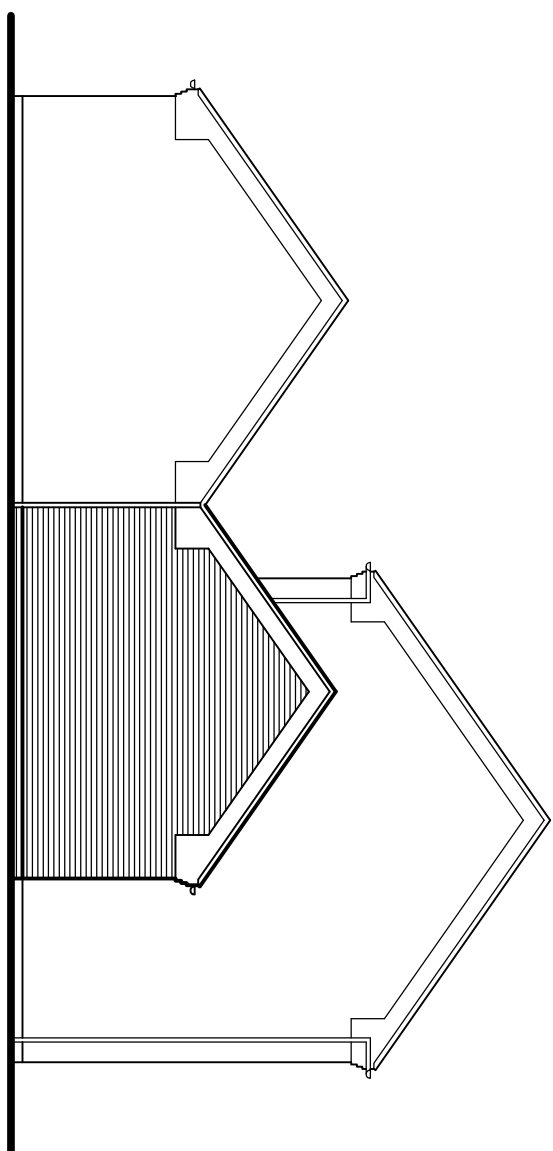


[illegible]

G. R. MERCHANT LTD.
I.ENG AMICE FIMO

**ARCHITECTURAL, STRUCTURAL
AND LAND DRAINAGE
CONSULTANTS**
4 Wrights Mews
12A Park Road, Holbeach,
Spalding, Lincs. PE12 7JE
Tel: 01406 490800
Fax: 01406 425744
E-Mail: gr.merchant@btconnect.com

Project
GARAGE EXTENSION & ALTERATIONS
17 VICARAGE CHASE
COMBIT, SPALDING,
Lincs, PE11 6XW.

Client
MR & MRS J. PALGRAVE.

Drawing
PROPOSED,
FLOOR PLANS & ELEVATIONS,
SITE PLAN.

Job Ref.	Drawing No.
3738-20.	02.
Date	Drawn
DECEMBER 2020.	S.L.P.

1/50, 1/100, (unless otherwise stated)

SITE PLAN.
1/250.

DO NOT SCALE FROM THIS DRAWING