




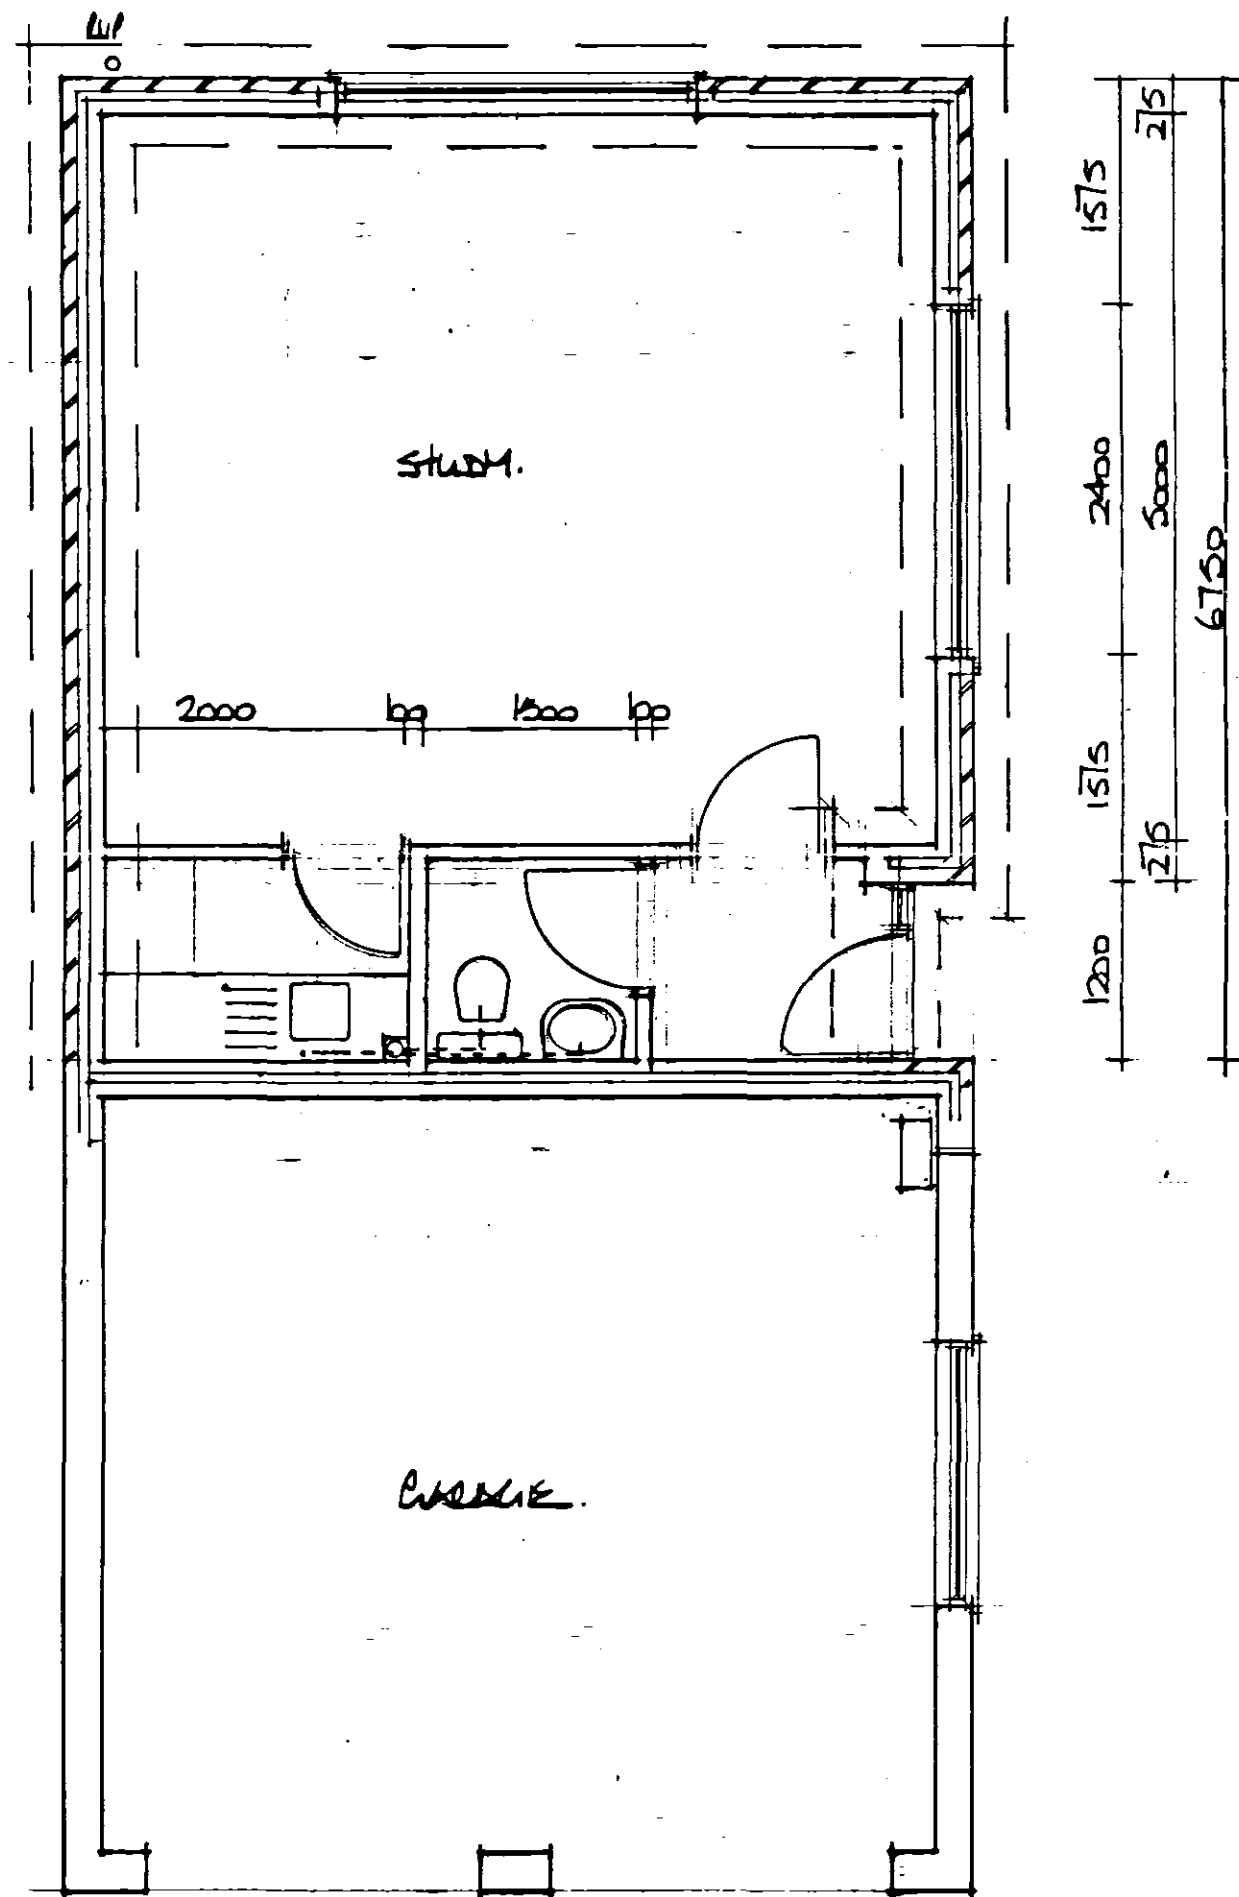


ground floor plan

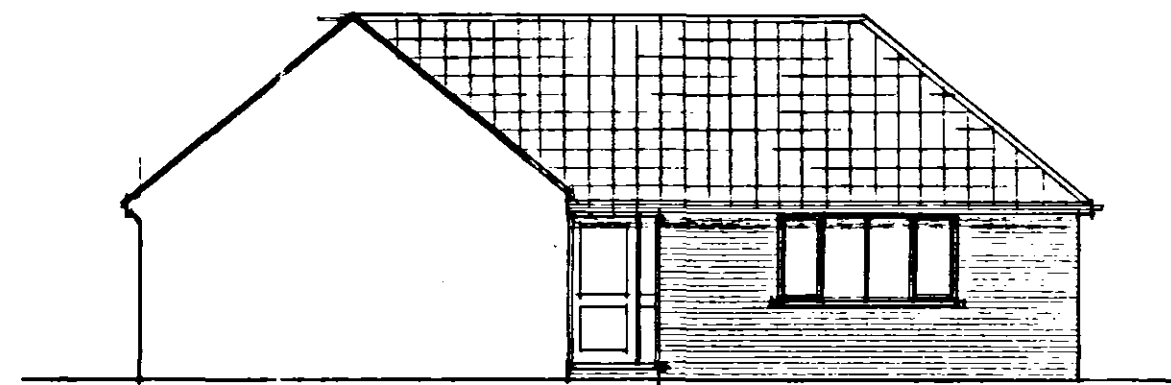

south

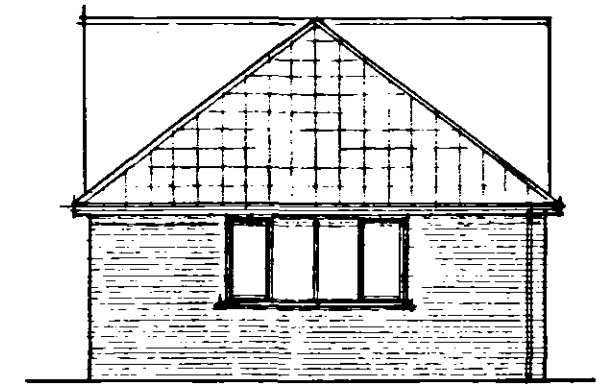

east

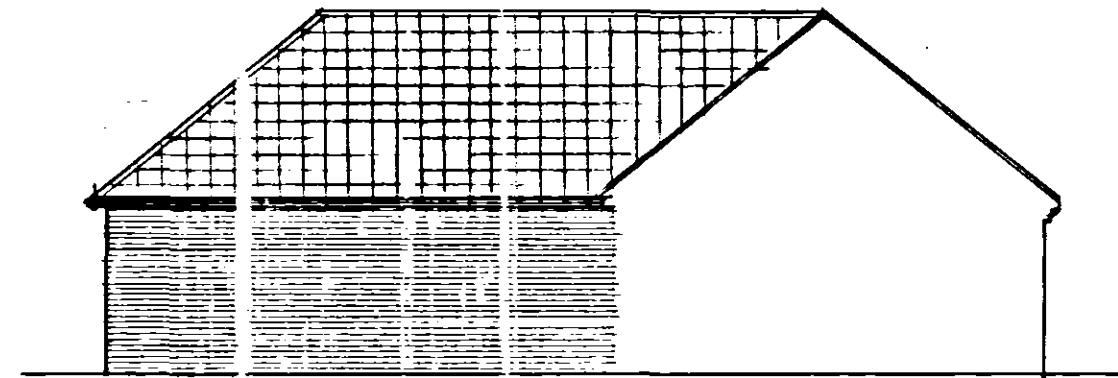

north

Cley Developments Ltd

"Willow Lodge", Horseshoe Road
Spalding, Lincs.
PE11 3JA

Tel/fax :- 01775 767968
Mobile tel. no. :- 07710 815044

Project
Extension to existing to form
office at
Plot 5 (No 29)
MILL TROVE
COLBIT

Drawing Title
Plans & Elevations

Scale
1:50 & 1:100

Date
June '03

Drawing No.

SHDC
PLANNING & DEVELOPMENT
29 SEP 2003
Ref. 1182103

DETERMINED
PLAN