


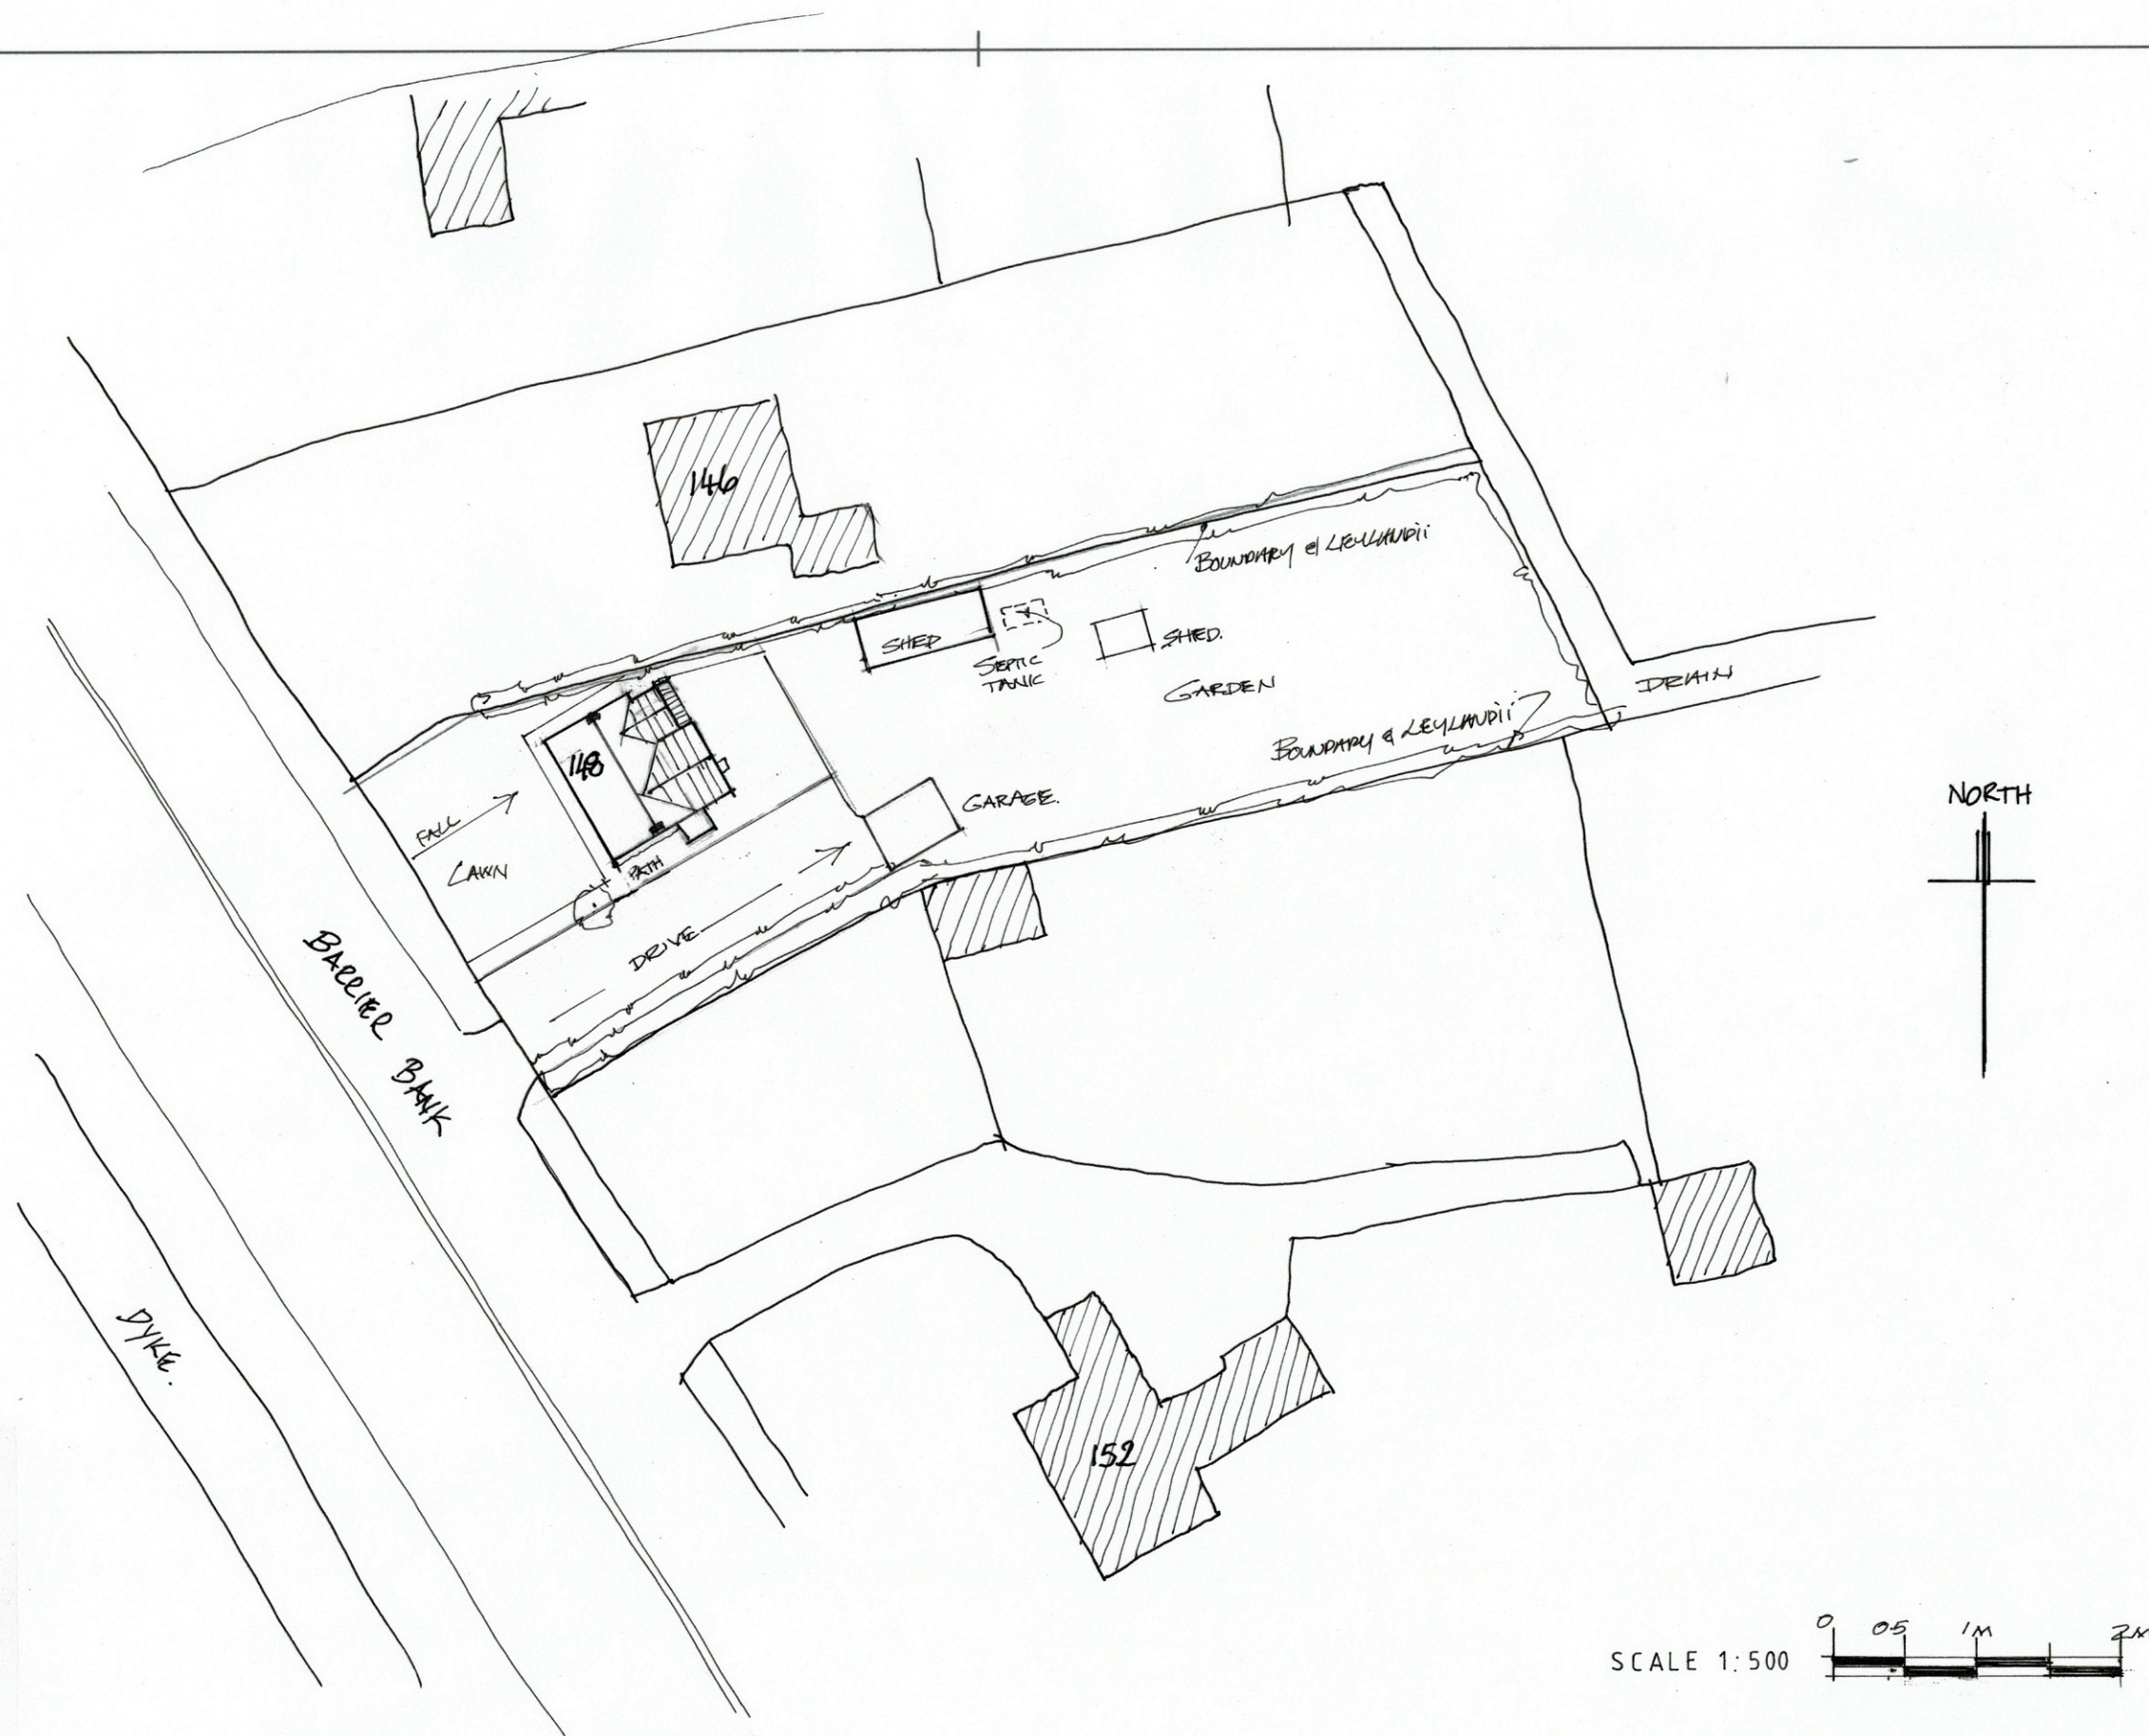

Scott ARCHITECTURAL
 The Eco Innovation centre
 Peterscourt
 City Road
 Peterborough
 PE1 1SA
 Tel 01733 490232
www.scottarchitectural.co.uk

NOTES:

All dimensions must be checked on site and not scaled from this drawing.

Client

MR & MRS GRIGAS

Job Title

ALTERATIONS AND EXTENSION AT
 148, BARRIER BANK, COWBIT, SPALDING.

Scale

1:500

Drawn by

Date

Drawing Title

SITE PLAN

Drg No.

SA/1437/03

Rev