



NOTES:
All dimensions must be checked on site and not scaled from this drawing.

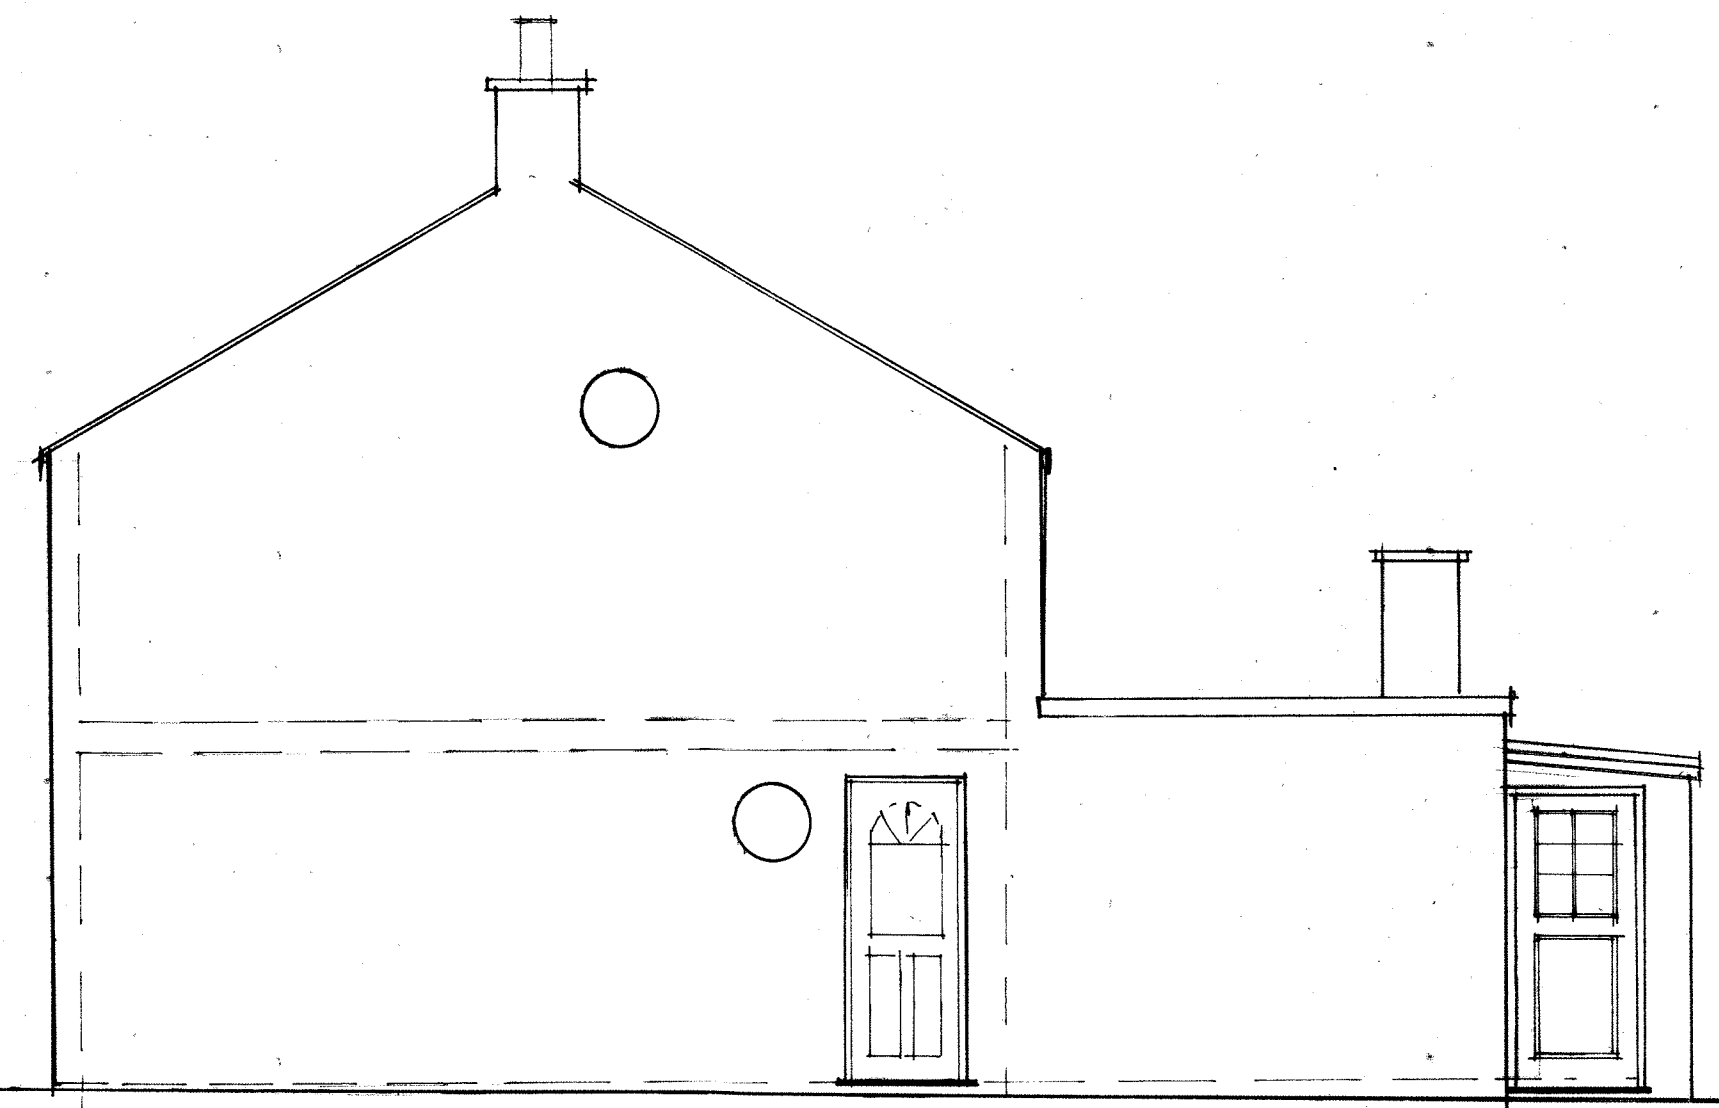


SIDE ELEVATION - SOUTH




REAR ELEVATION - EAST

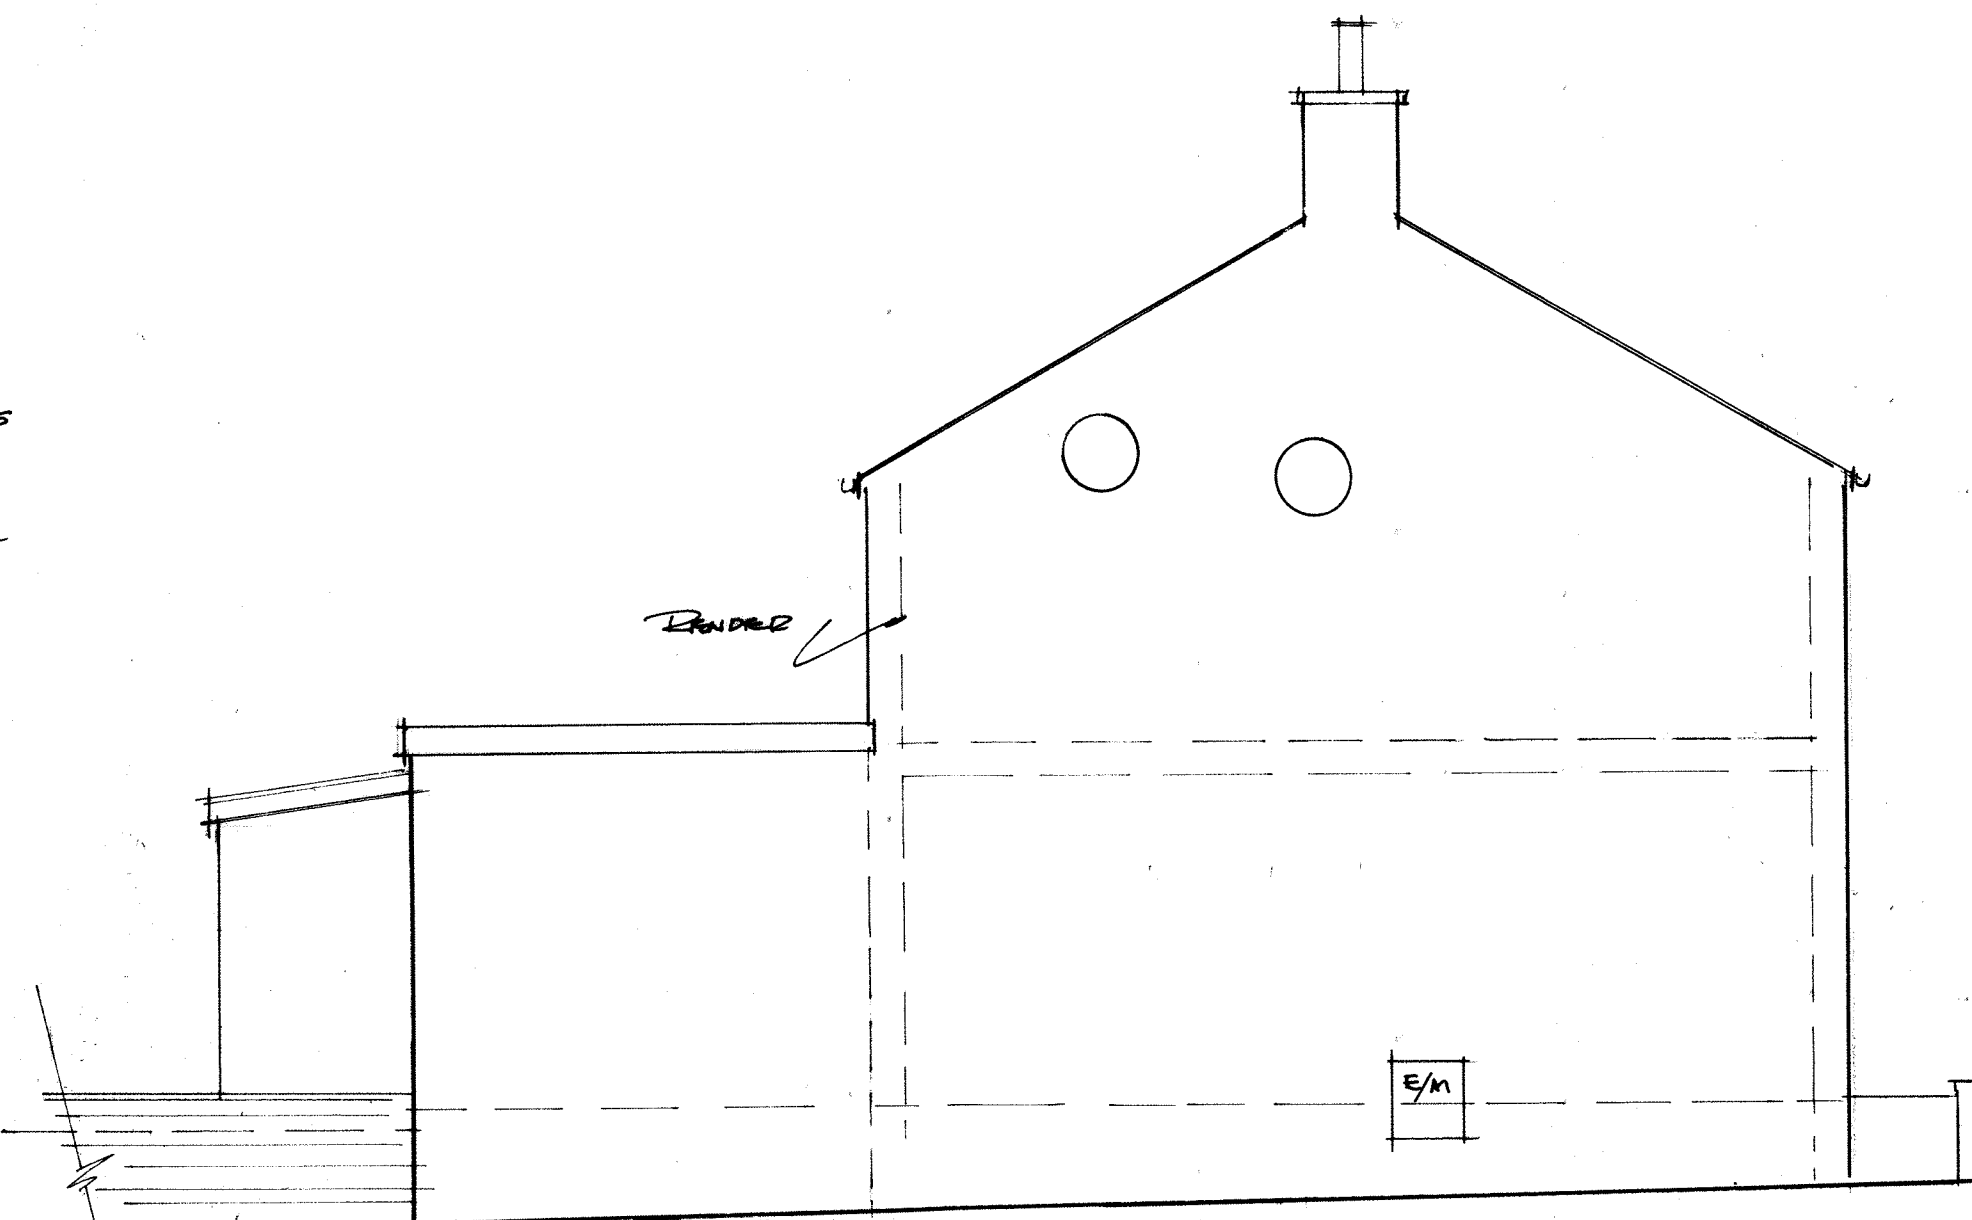

SIDE ELEVATION - NORTH

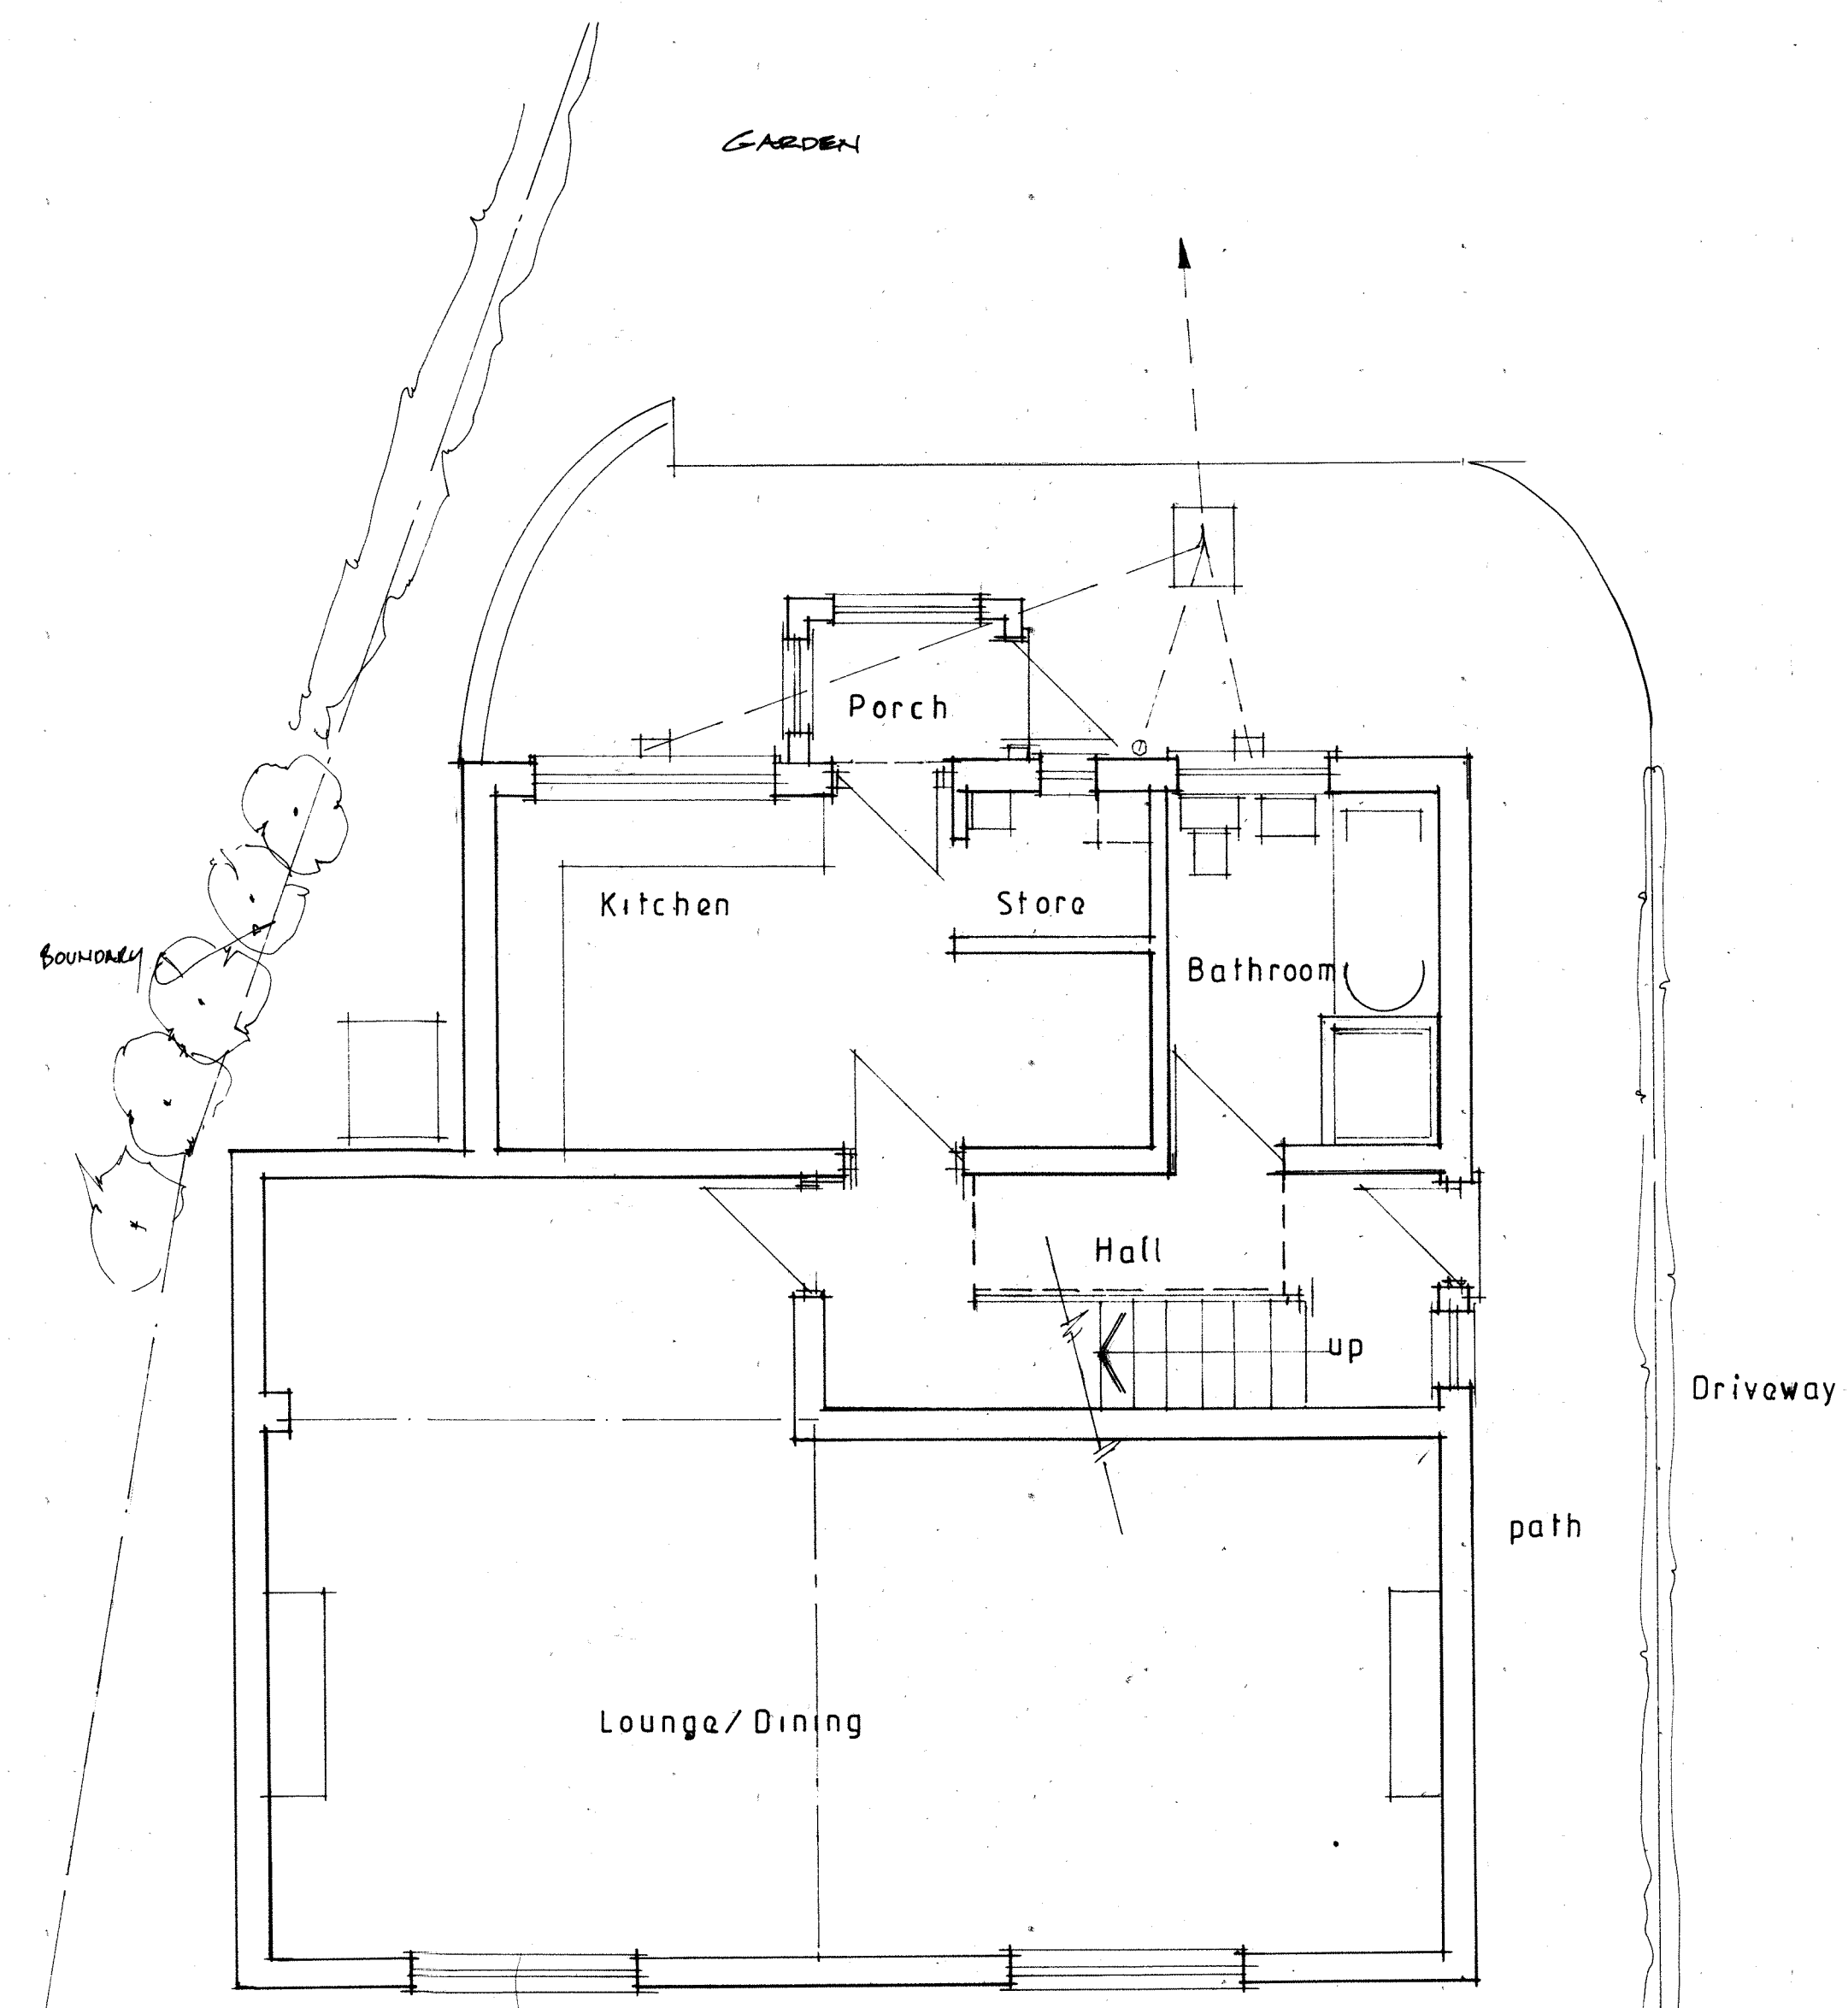

GROUND FLOOR

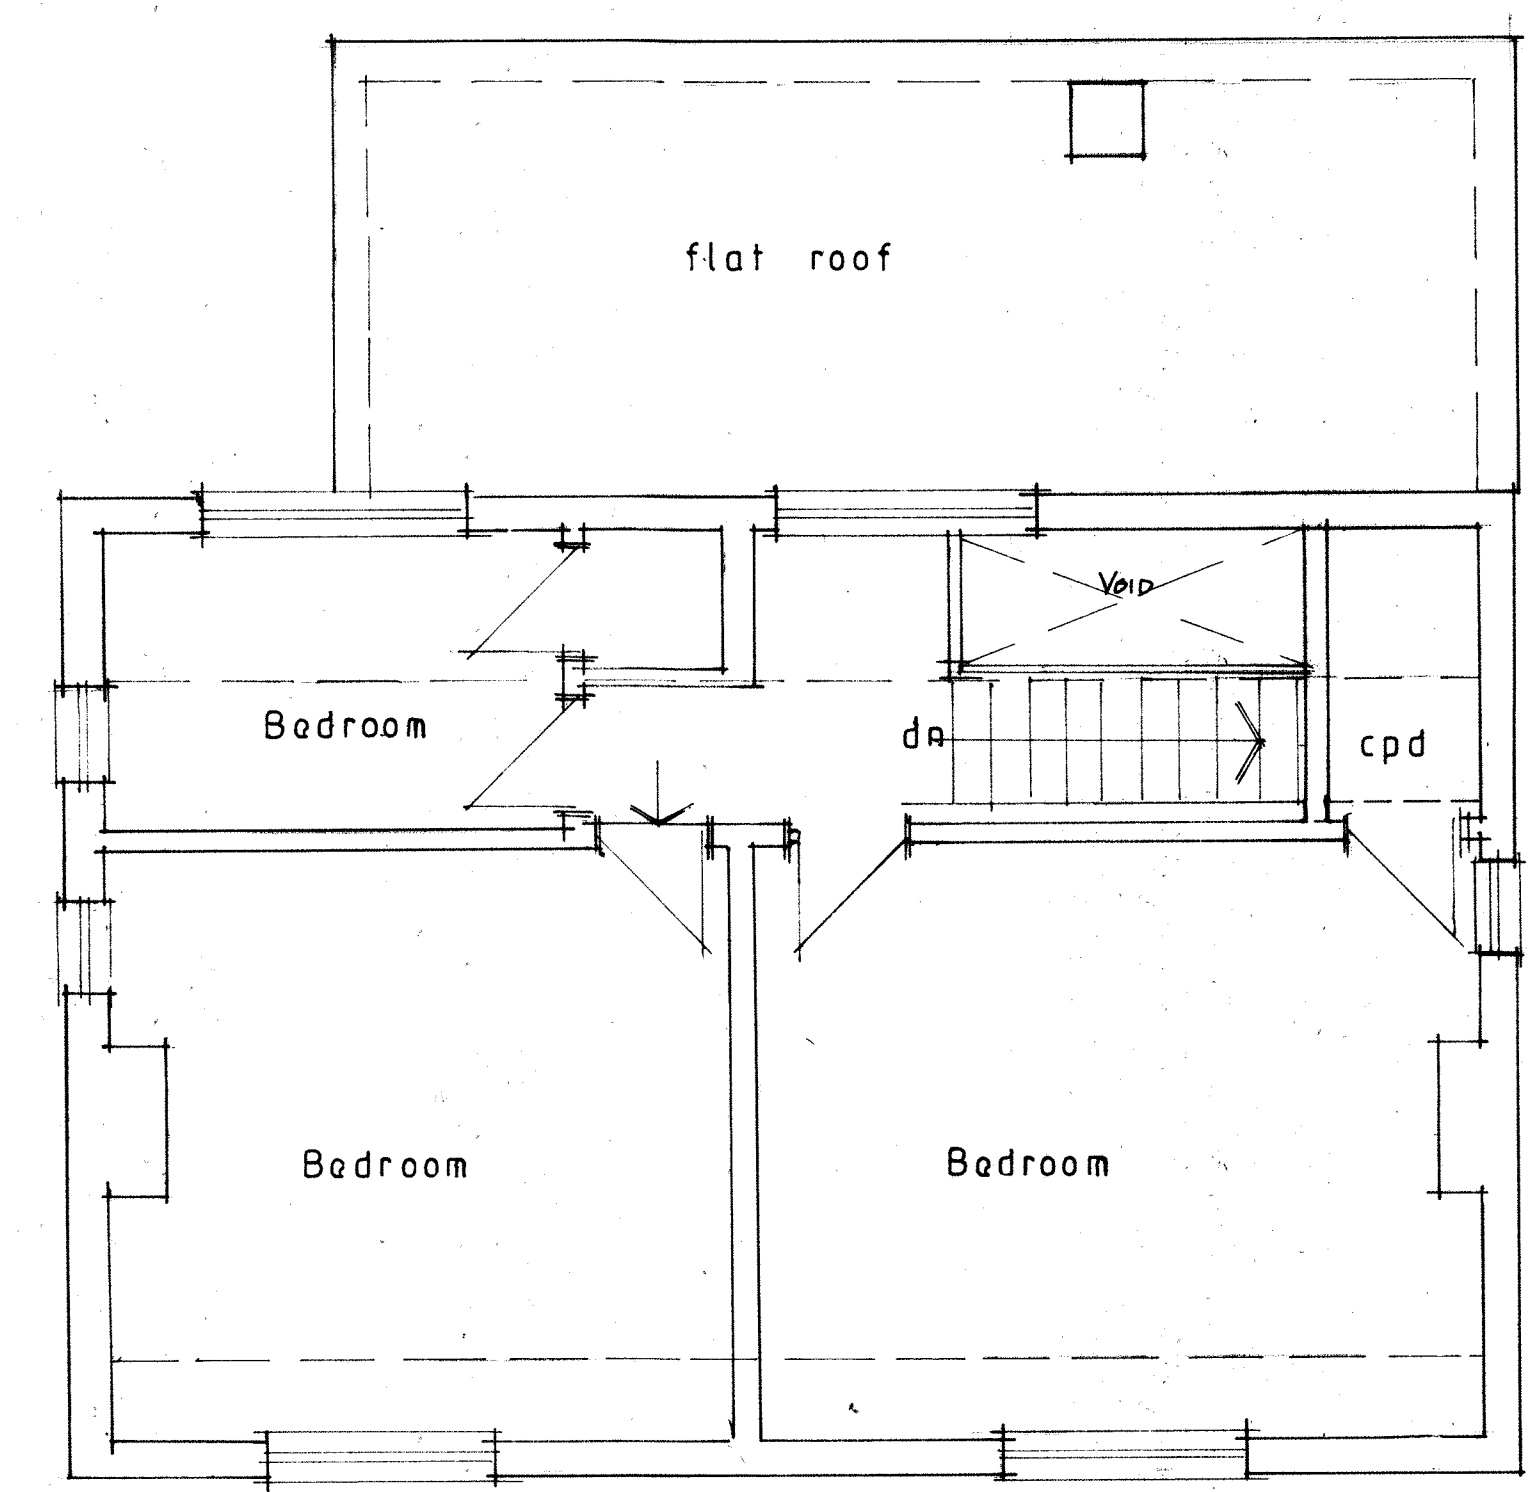

FIRST FLOOR

scale 1:50

Notes		
A	Date	Revisions
©copyright		
Scott ARCHITECTURAL The Eco Innovation centre Peterscourt City Road Peterborough PE1 1SA Tel 01733 490232		
Client		
MR & MRS GRIGAS		
Job Title		
PROPOSED ALTERATIONS/EXTENSION AT: 148, BARRIER BANK COWBIT, SPALDING. PE12 6AL.		
Drawing Title		
PLANS & ELEVATIONS AS EXISTING		
Scale		
1:50		
Date	OCT '18	Drawn by
Drg No.		Rev.
SA/1437/01		