
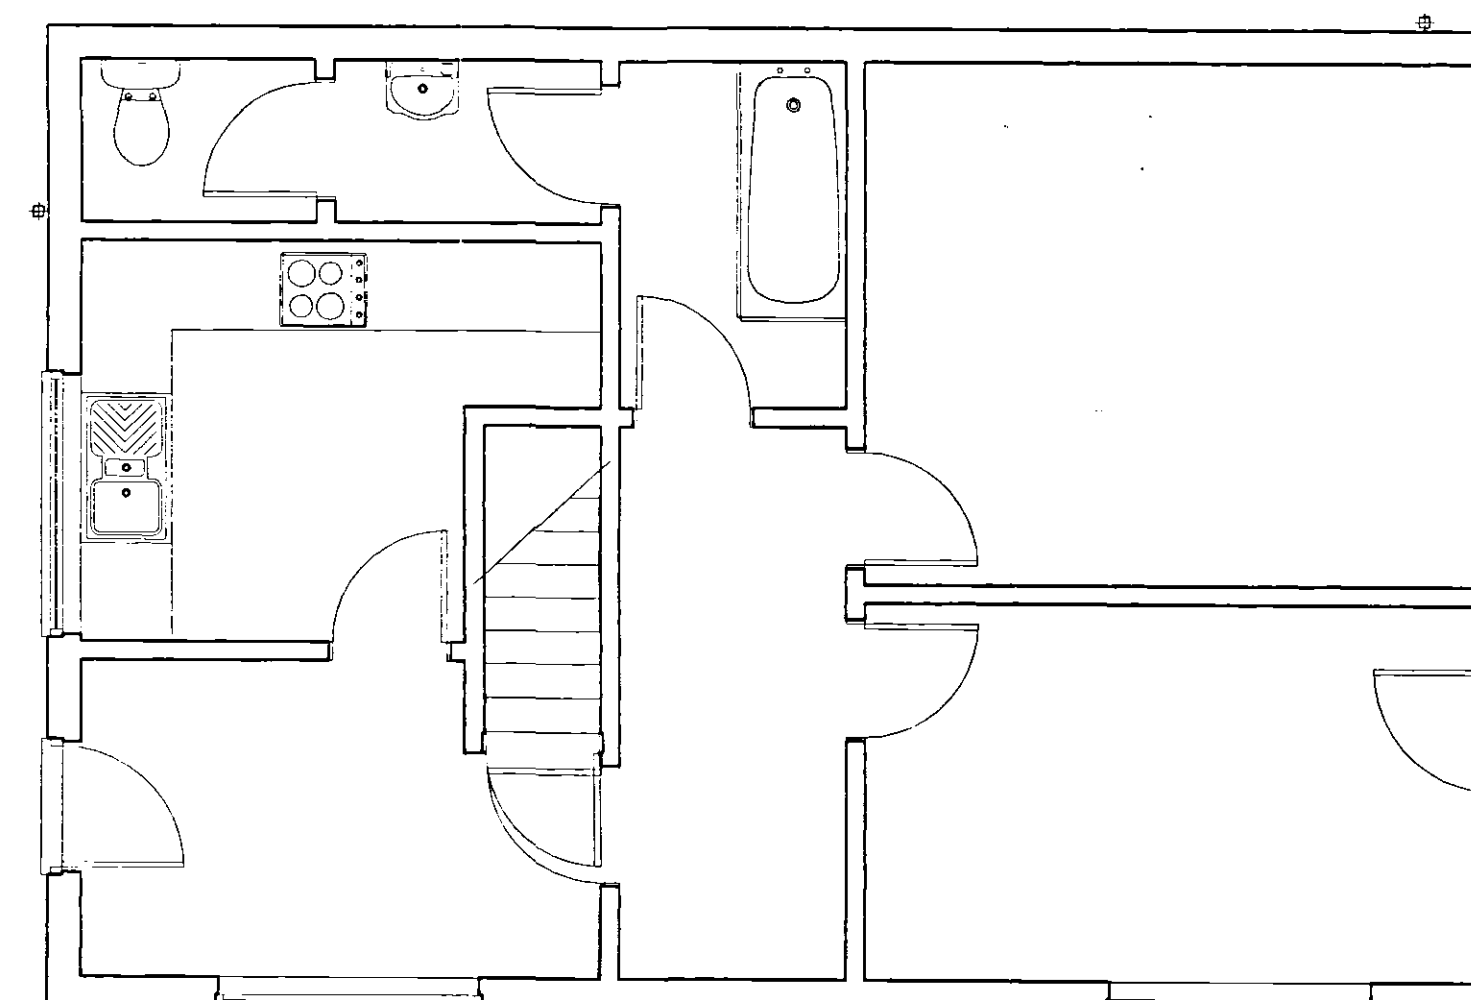
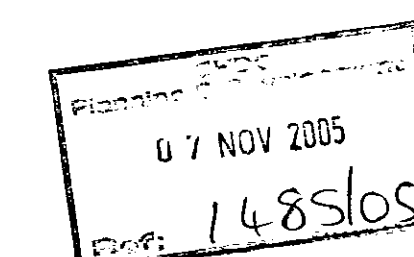
 


 

A	BLOCK / LOCATION PLAN ADDED	OCT. 10
exp.	expulsion	date

REF: 1/revision 1/2012

G. R. MERCHANT

I.ENG AMICE TWO

**ARCHITECTURAL, STRUCTURAL
AND LAND DRAINAGE
CONSULTANTS**

Unit 4, Wrights Mews
12A Park Road, Holbaach,
Spelding, Lincol. PE12 7ZE
Tel: 01408 490800
Fax 01408 498744
E-Mail: G. R. Merchant @ Merchant. F
Co. UK

Project	PROPOSED EXTENSION BACKGATE COWBIT SPALDING LINGS
---------	--

Client
MR & MRS E FRAGALE

Drawing

FLOOR PLANS ELEVATIONS
EXISTING

Job Ref. 801-03	Drawing No. 01-A
--------------------	---------------------

Date	Drawn
AUG. 05	J.C.

Scales
1:50 1:100

[illegible]