



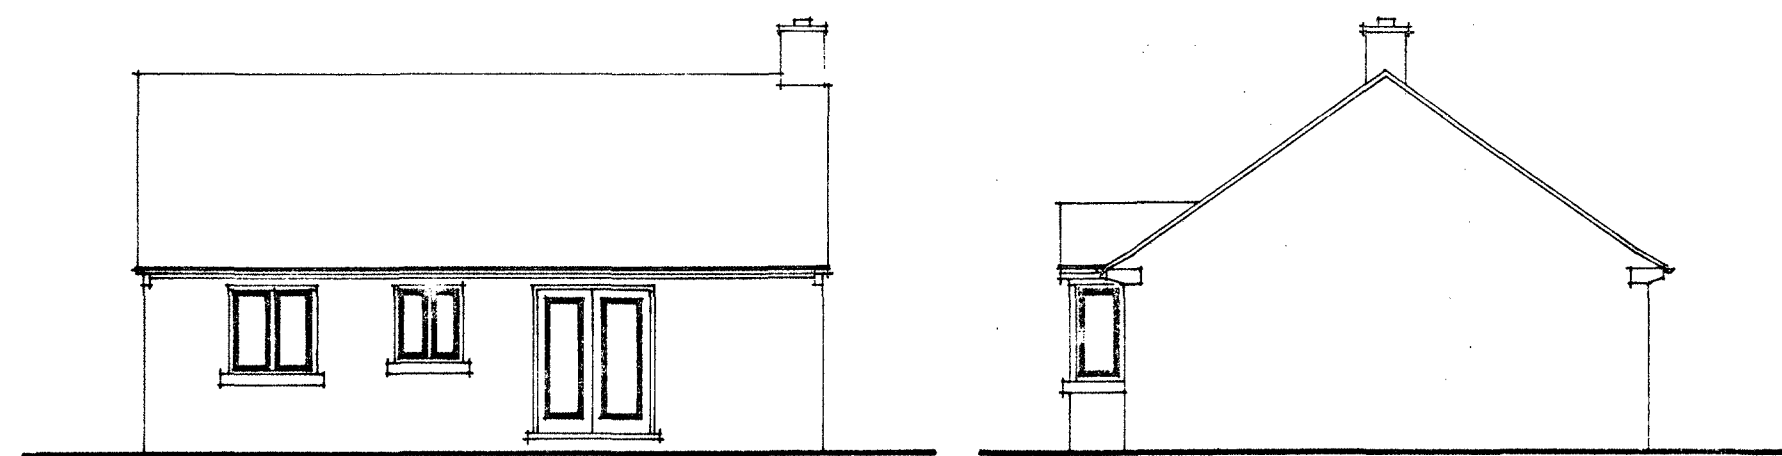

SOUTH ELEVATION

WEST ELEVATION

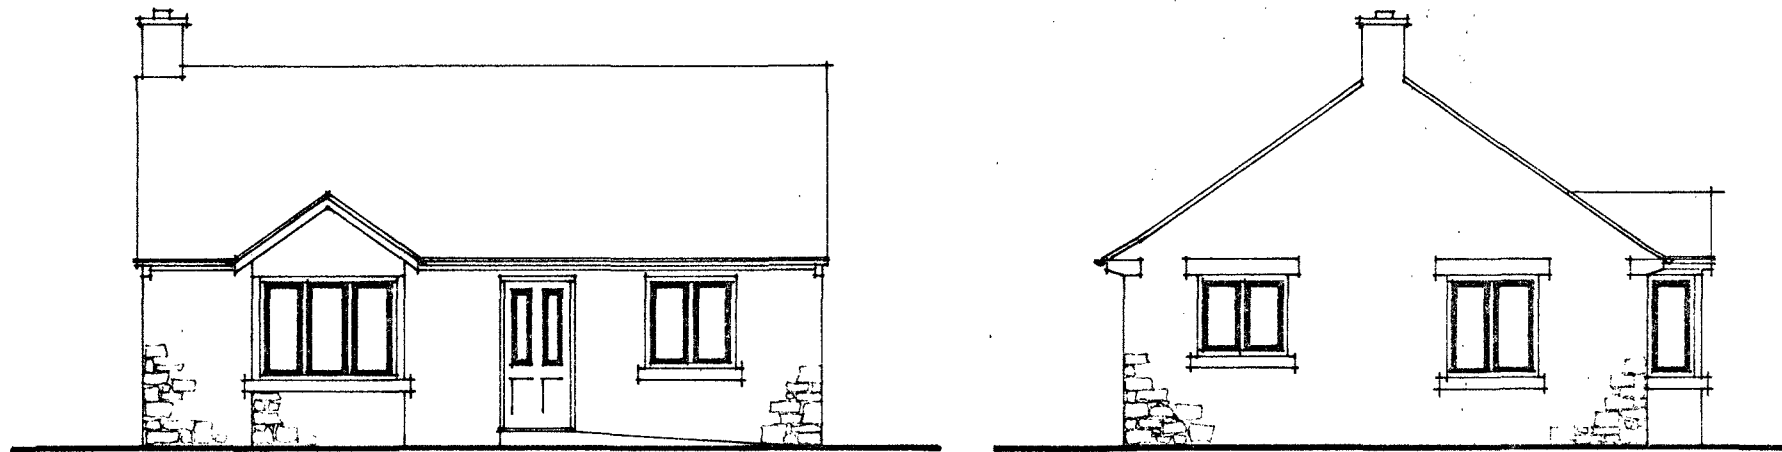

NORTH ELEVATION



EAST ELEVATION

Finishes:

Walls: Finished in artificial stone to match the existing adjacent properties at the Willows.

Roof: Pitched roof to be finished in interlocking concrete double pantiles to match existing adjacent properties.

Windows & external doors: All to be UPVC framed similar to existing adjacent properties. Windows to have artificial stone cills and to have artificial stone lintels to gable window openings.

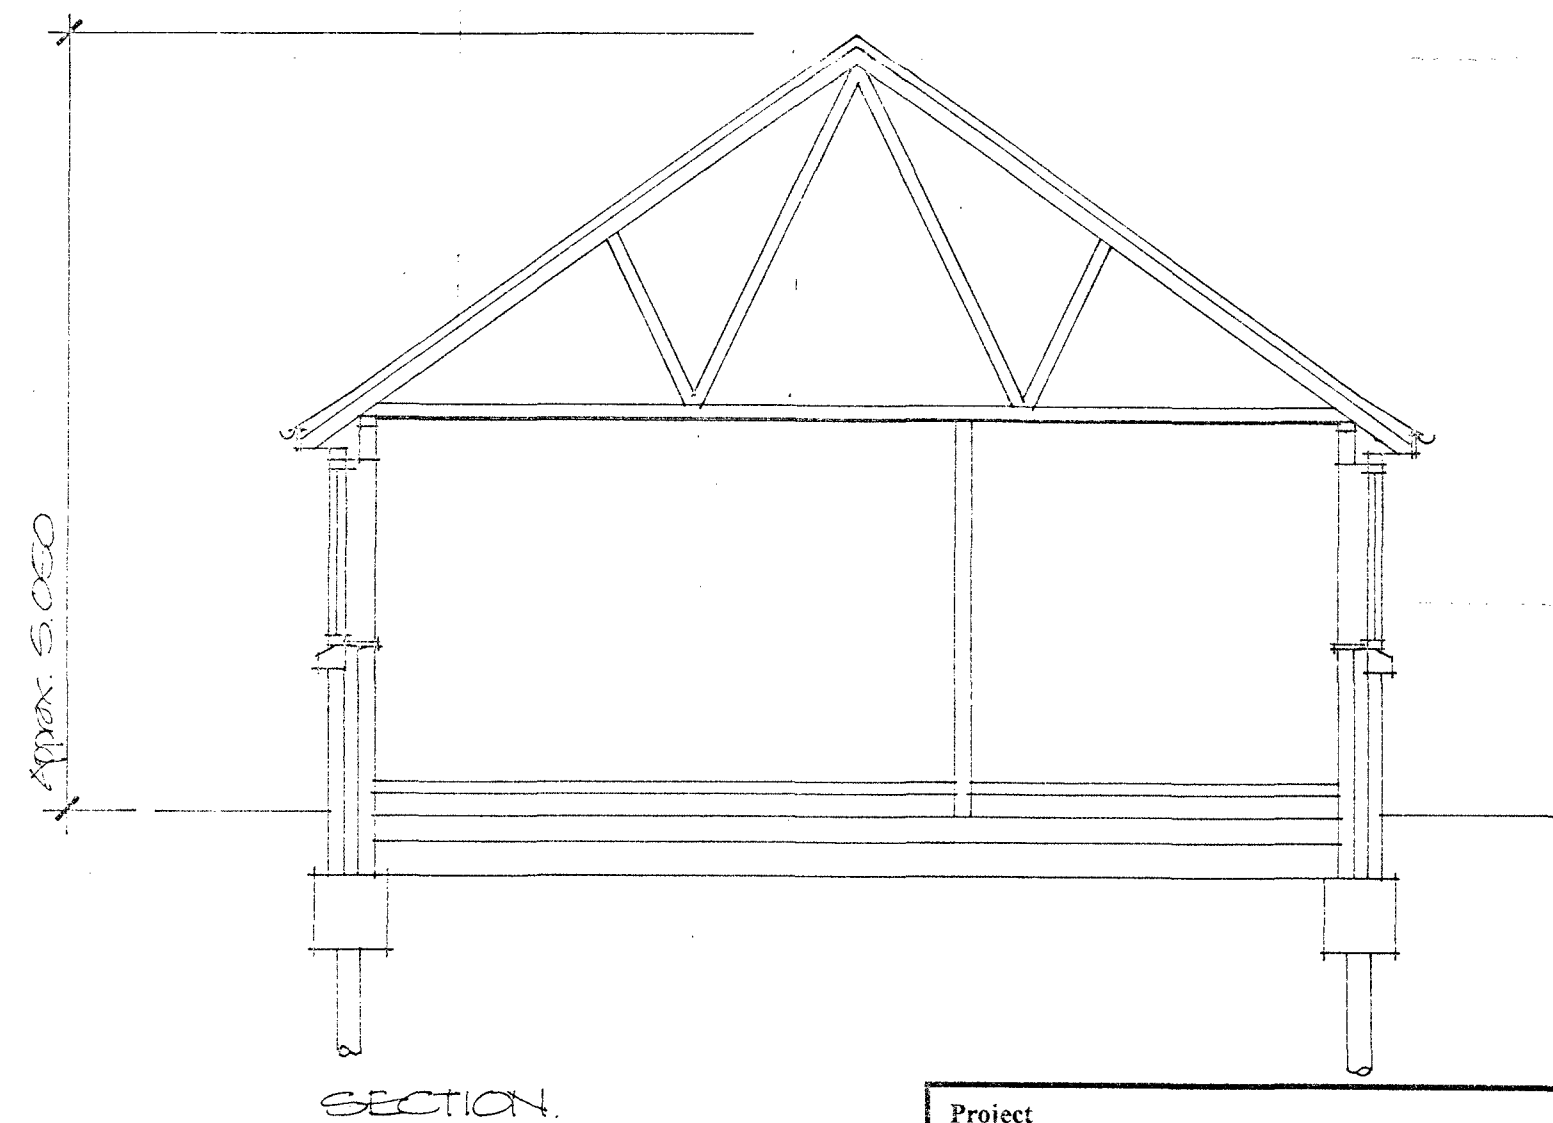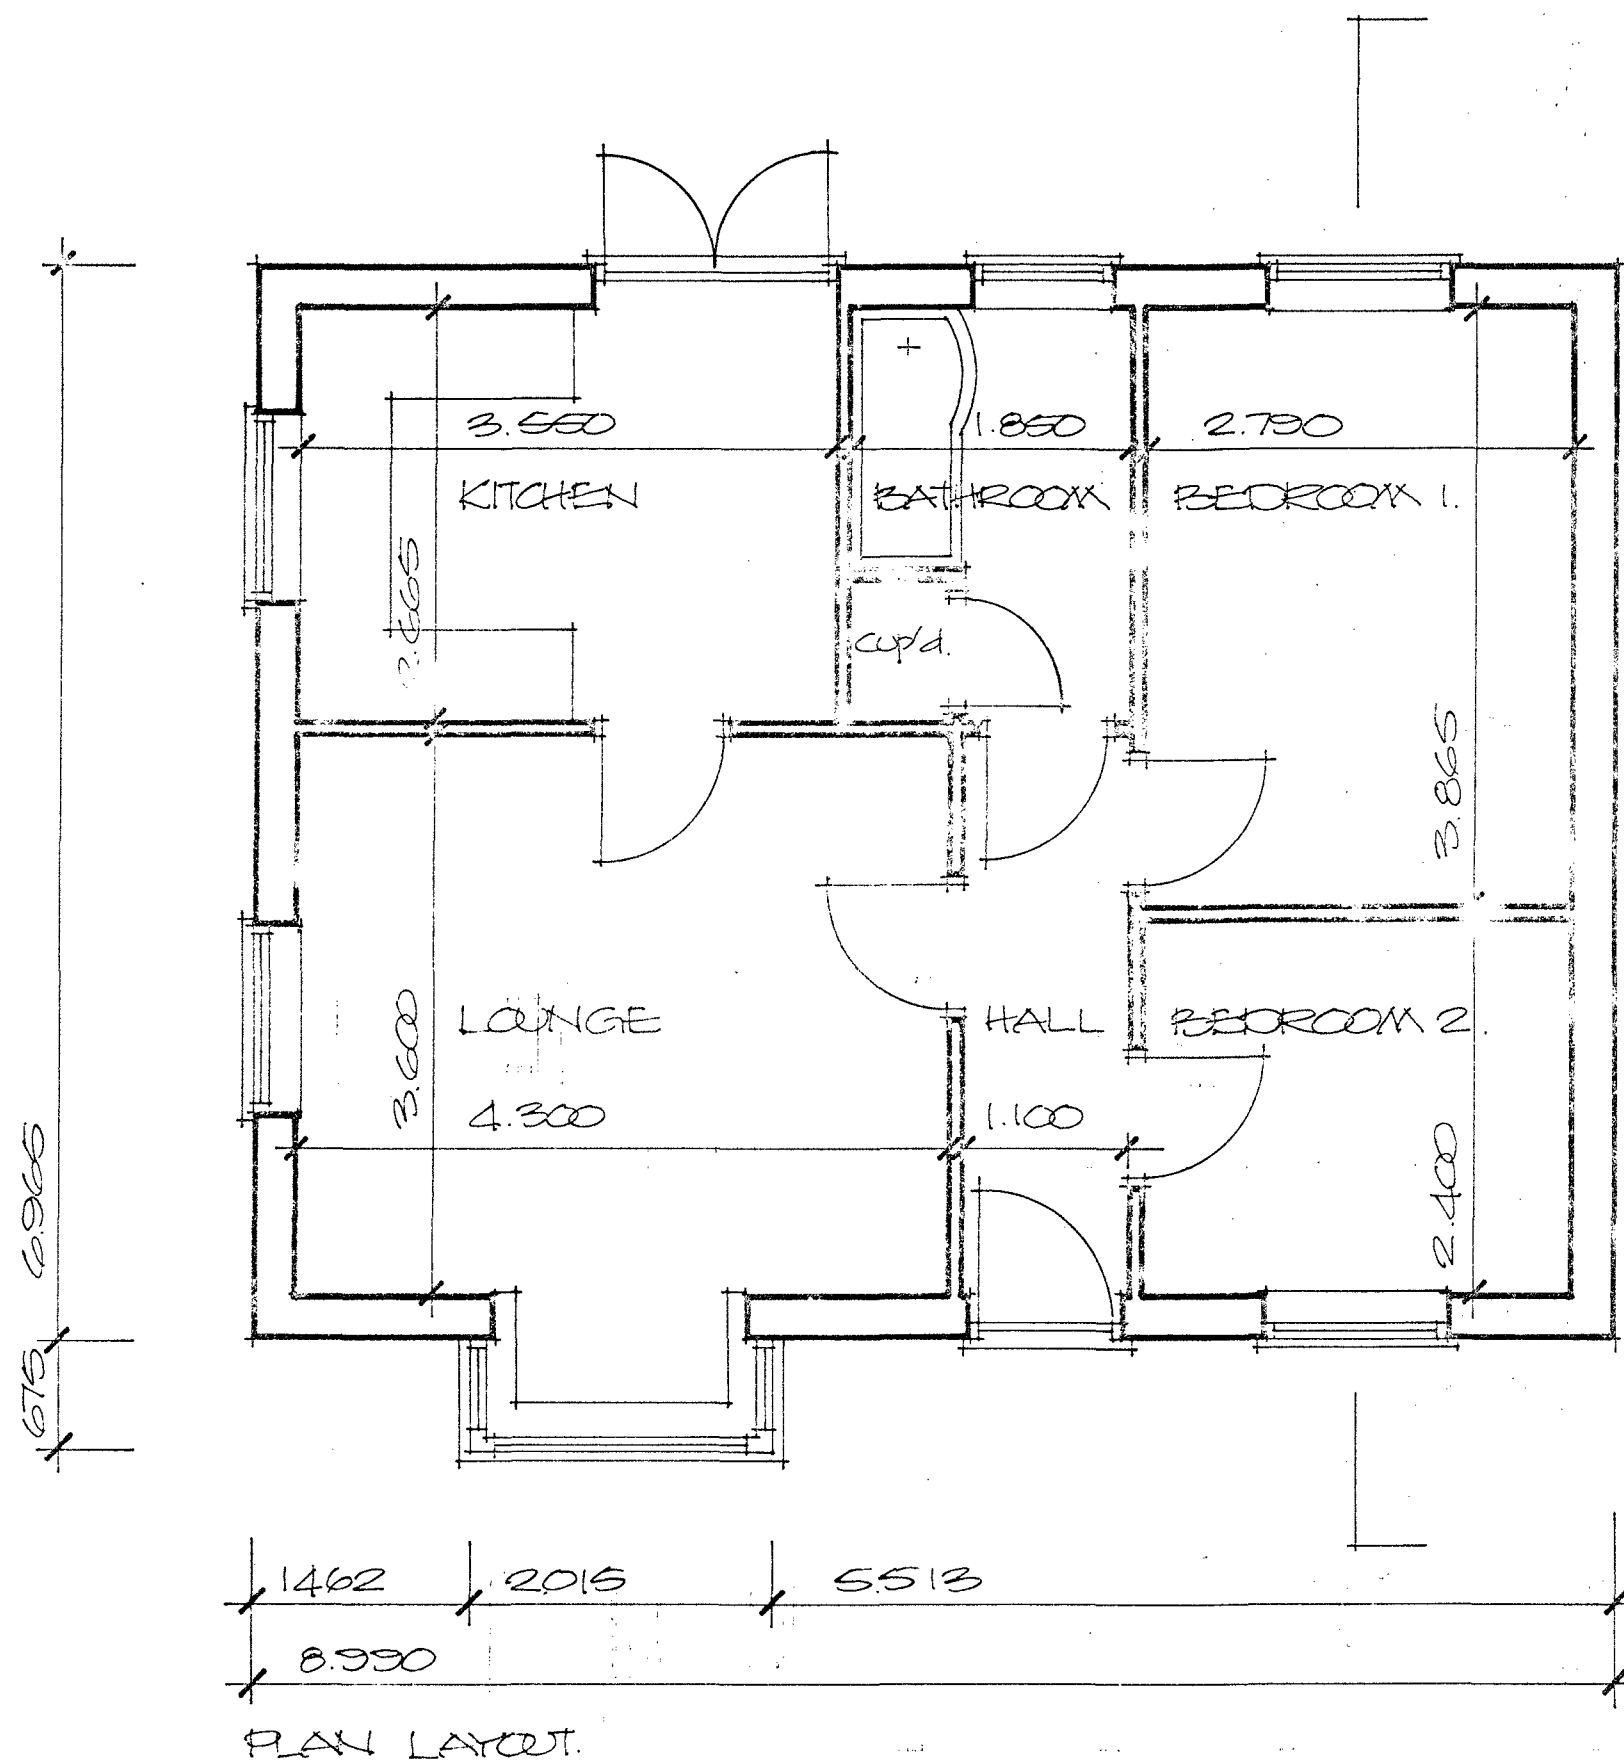

Project
**PROPOSED NEW BUNGALOW AT
 THE WILLOWS, CROWLAND.
 (LOCATED AT THE REAR OF
 NUMBER 26 WEST BANK).**

Client
WYER BROTHERS

ALAN HORNSBY
 ARCHITECTURAL SERVICES LTD
 "Little Acre"
 35 Peak Hill, Cowbit,
 Spalding, Lincs. PE12 6AW
 Tel. Holbeach (01406) 380591

Scale 1:50 & 1:100 Drg. no. 11/26/03
 Date November 2011