


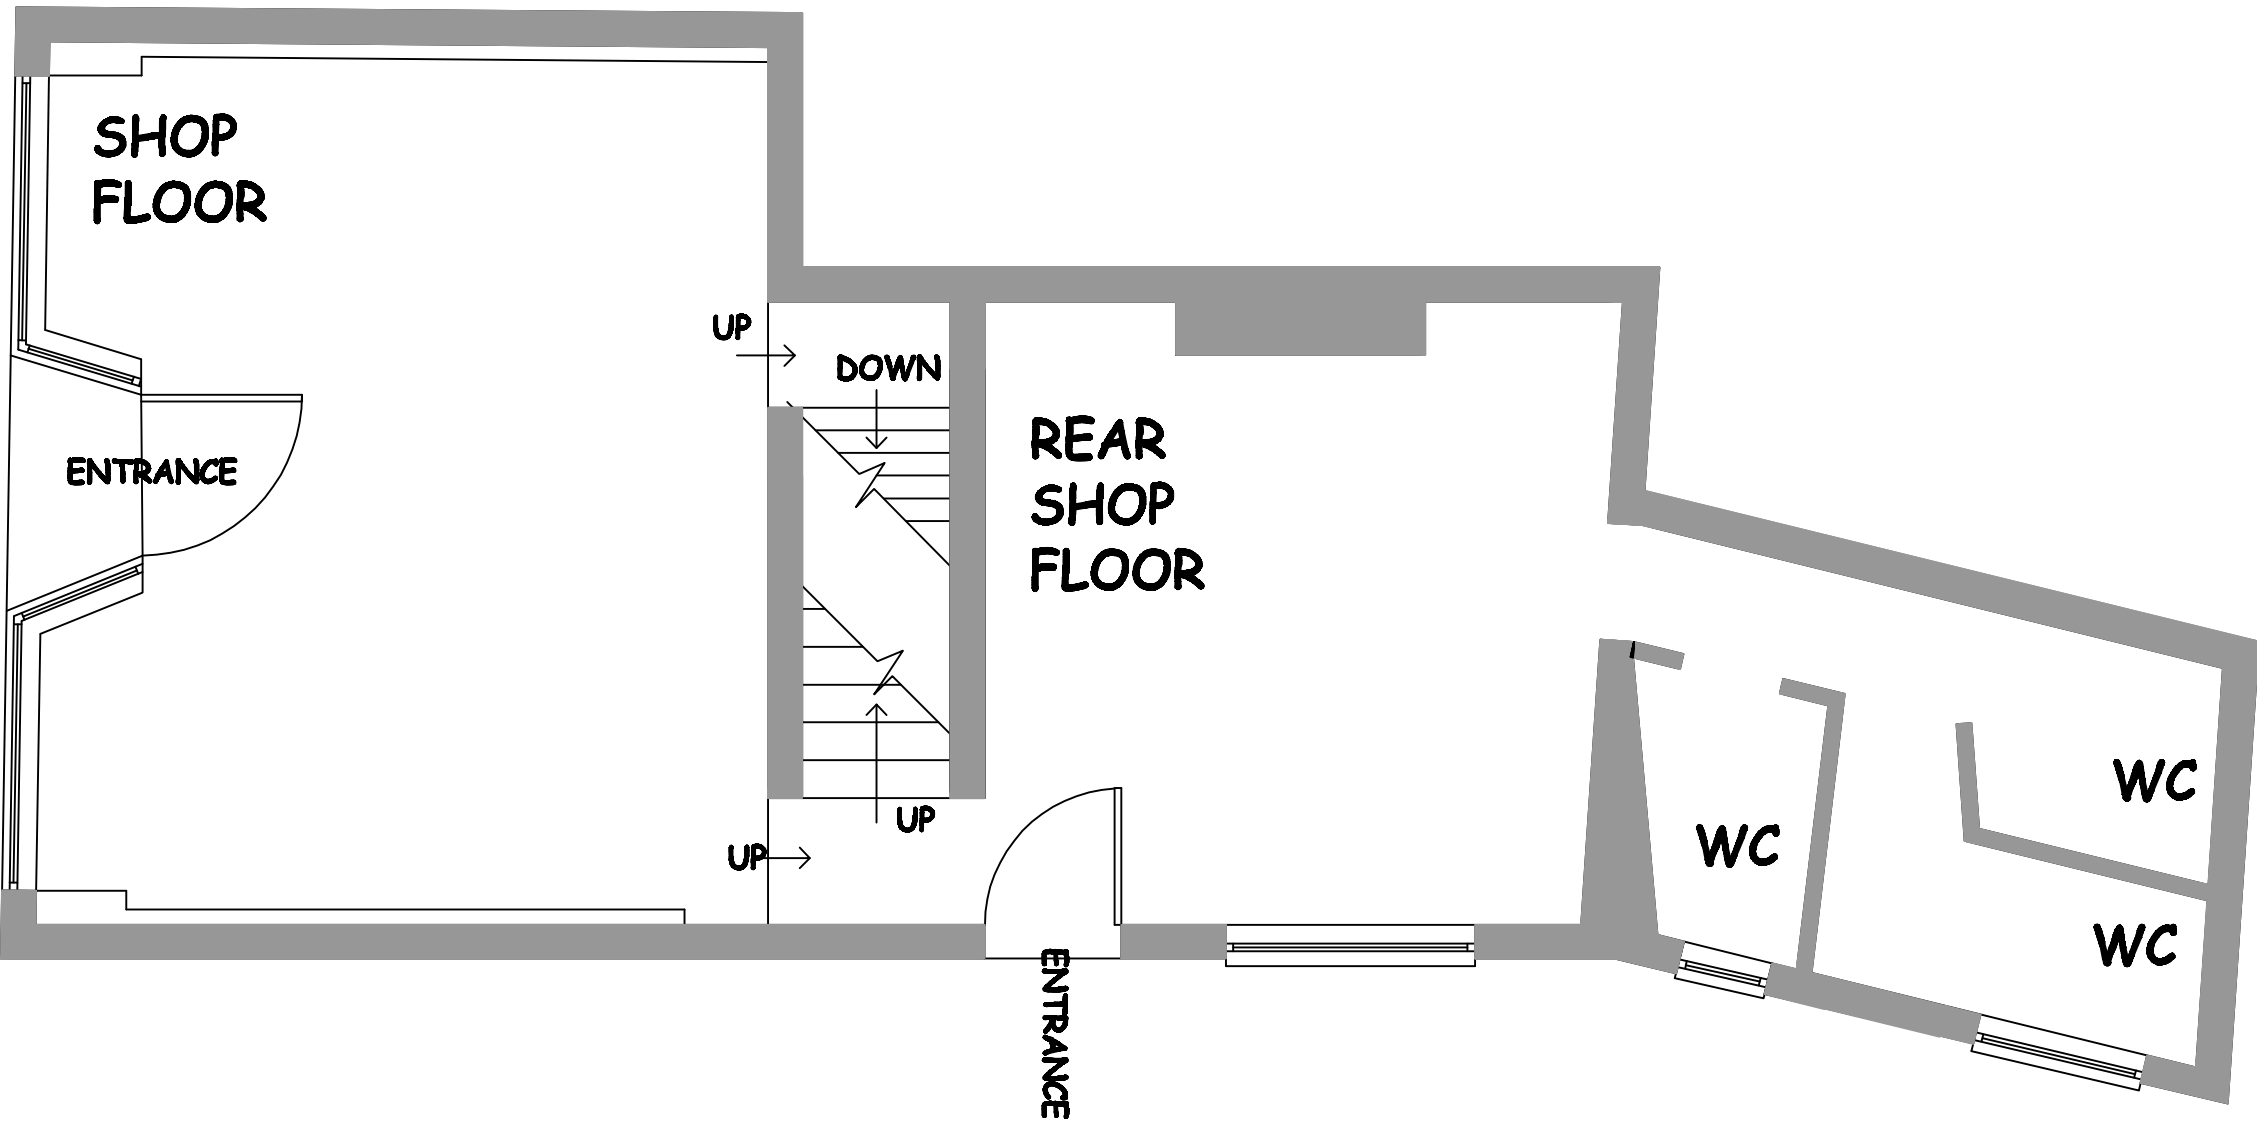

EXISTING GROUND
FLOOR PLAN

1	DW	Planning Submission	01/20
0	DW	Draft for Comment	12/19
Rev	Init	Description	Date

Client
Mr T King

Drawing Title
2-2A West Street, Crowland
Existing Ground Floor Plan

Drawn	DW	Scale	1/50@A3
Checked	DW	Date	Dec 2019

Drawing No	Revision
2019/01/001	1