


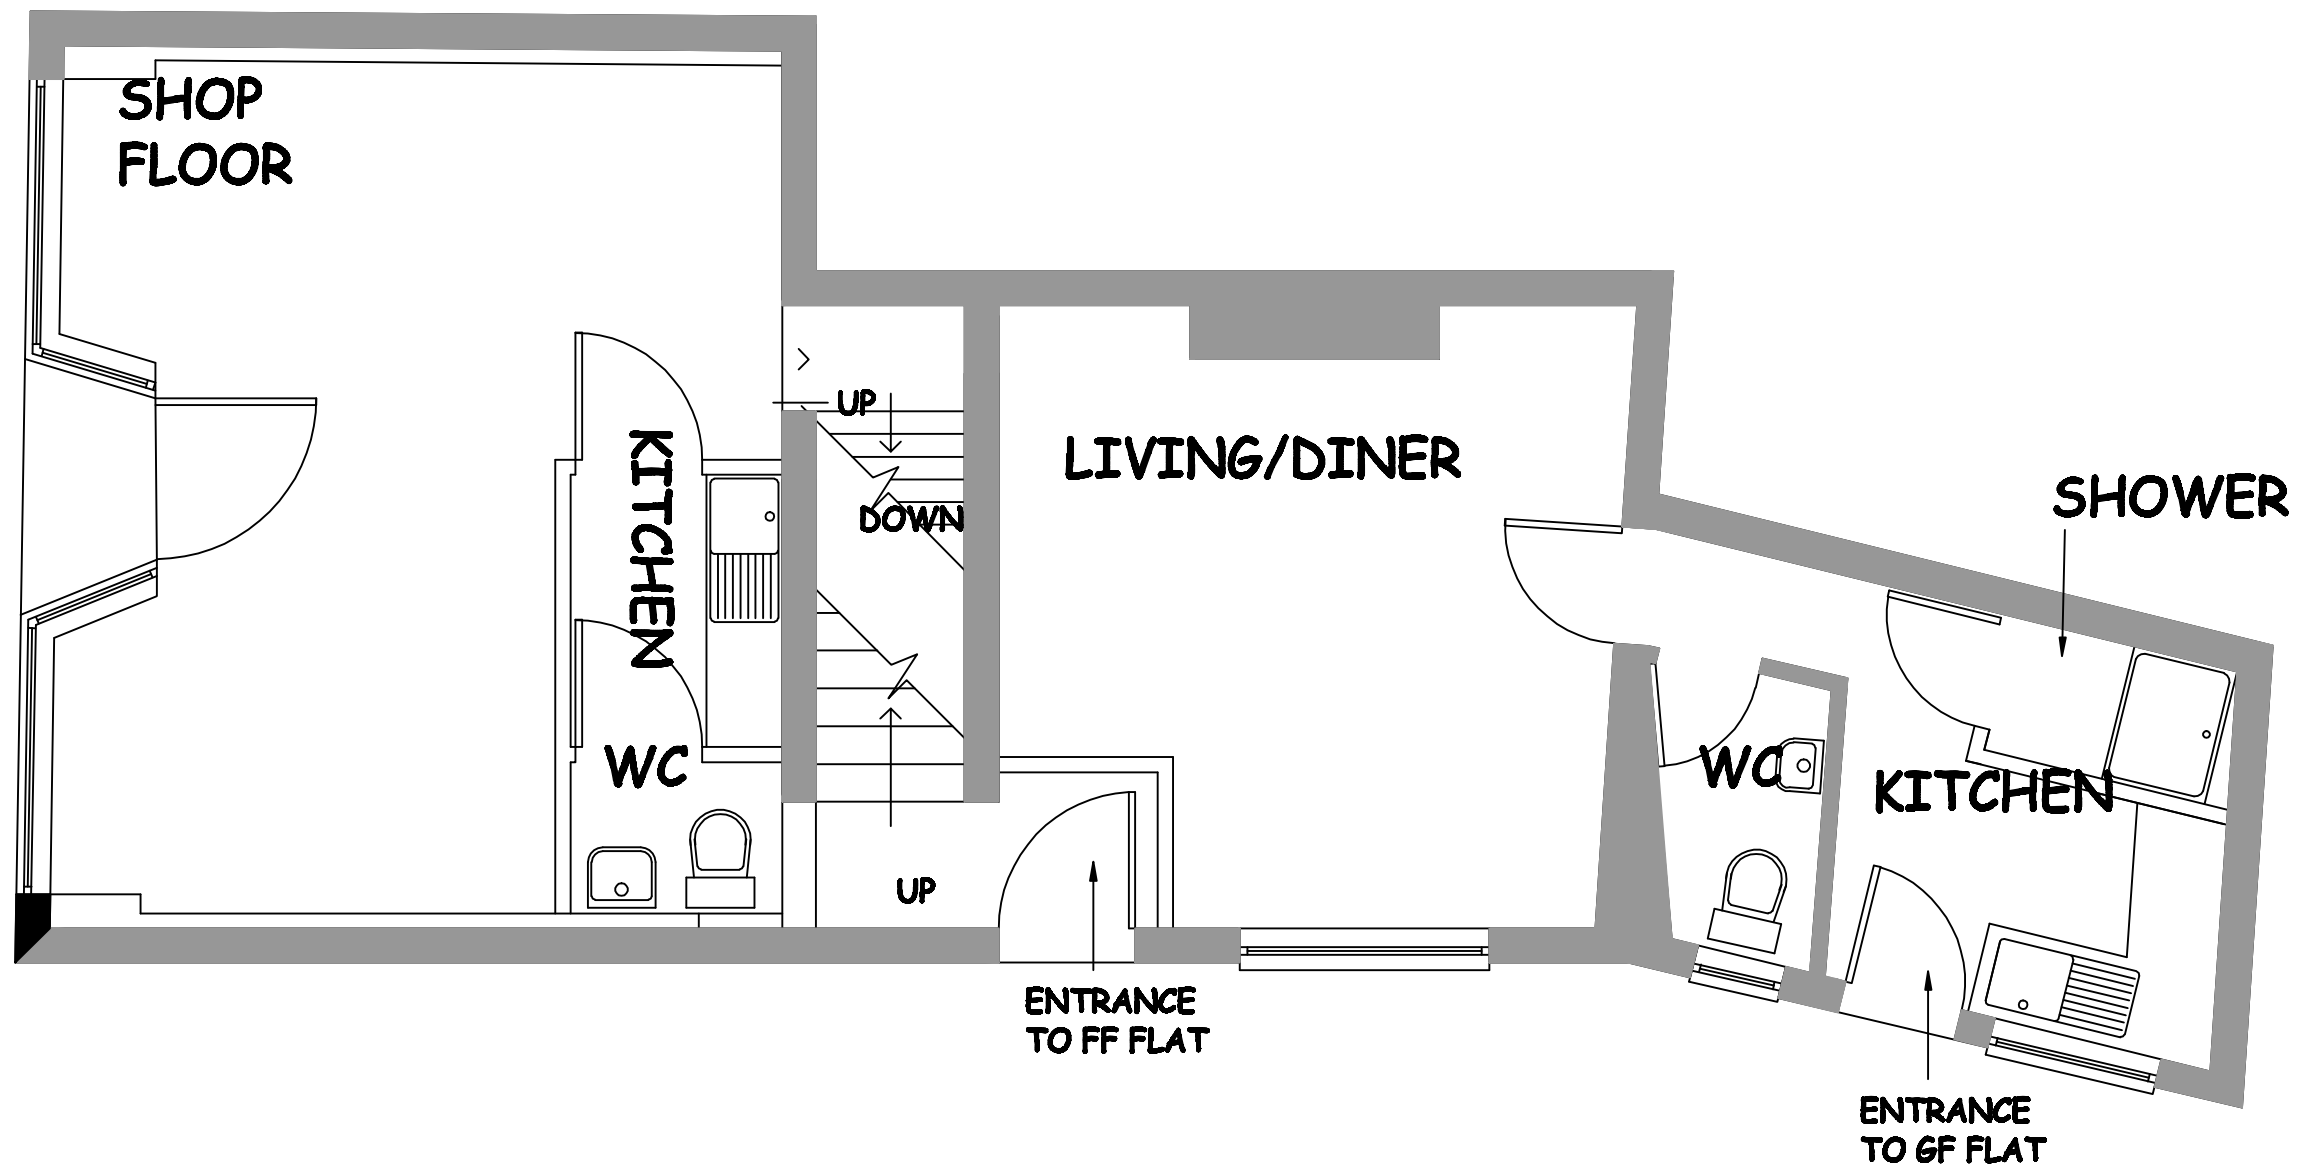

**PROPOSED GROUND
FLOOR PLAN**

2	DW	Planning Submission	01/20
1	DW	2nd Draft for Comment	12/19
0	DW	Draft for Comment	12/19
Rev	Init	Description	Date

Client
Mr T King

Drawing Title
**2-2A West Street, Crowland
Proposed Ground Floor Plan**

Drawn	DW	Scale	1/50@A3
Checked	DW	Date	Dec 2019

Drawing No	Revision
2019/01/003	2