


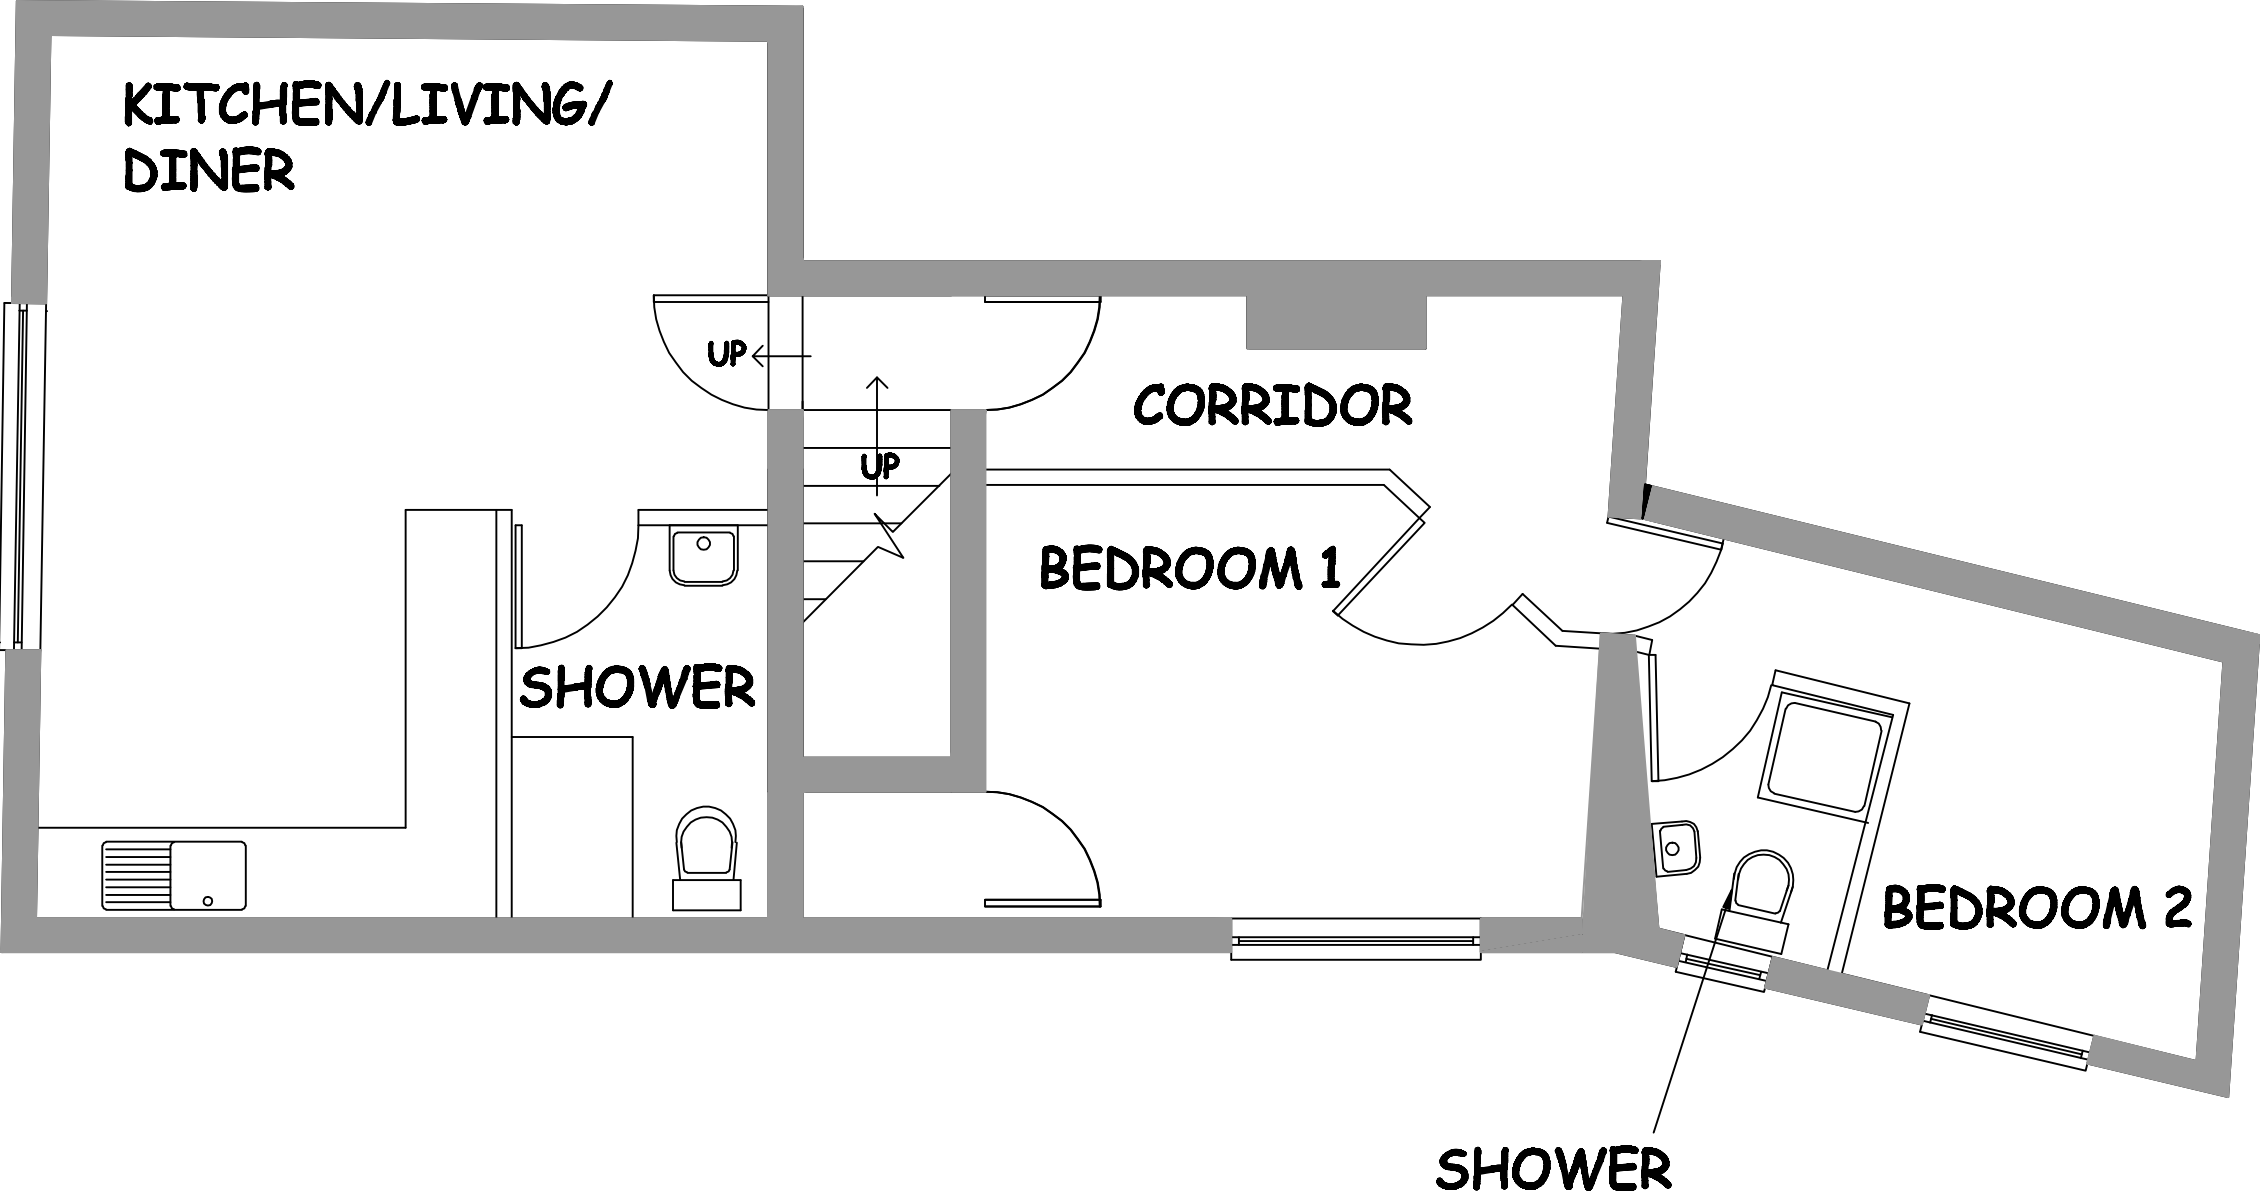

PROPOSED FIRST
FLOOR PLAN

1	DW	Planning Submission	01/20
0	DW	Draft for Comment	12/19
Rev	Init	Description	Date
Client			
Mr T King			
Drawing Title			
2-2A West Street, Crowland Proposed First Floor Plan			
Drawn		Scale	
DW		1/50@A3	
Checked		Date	
DW		Dec 2019	
Drawing No			Revision
2019/01/004			1